




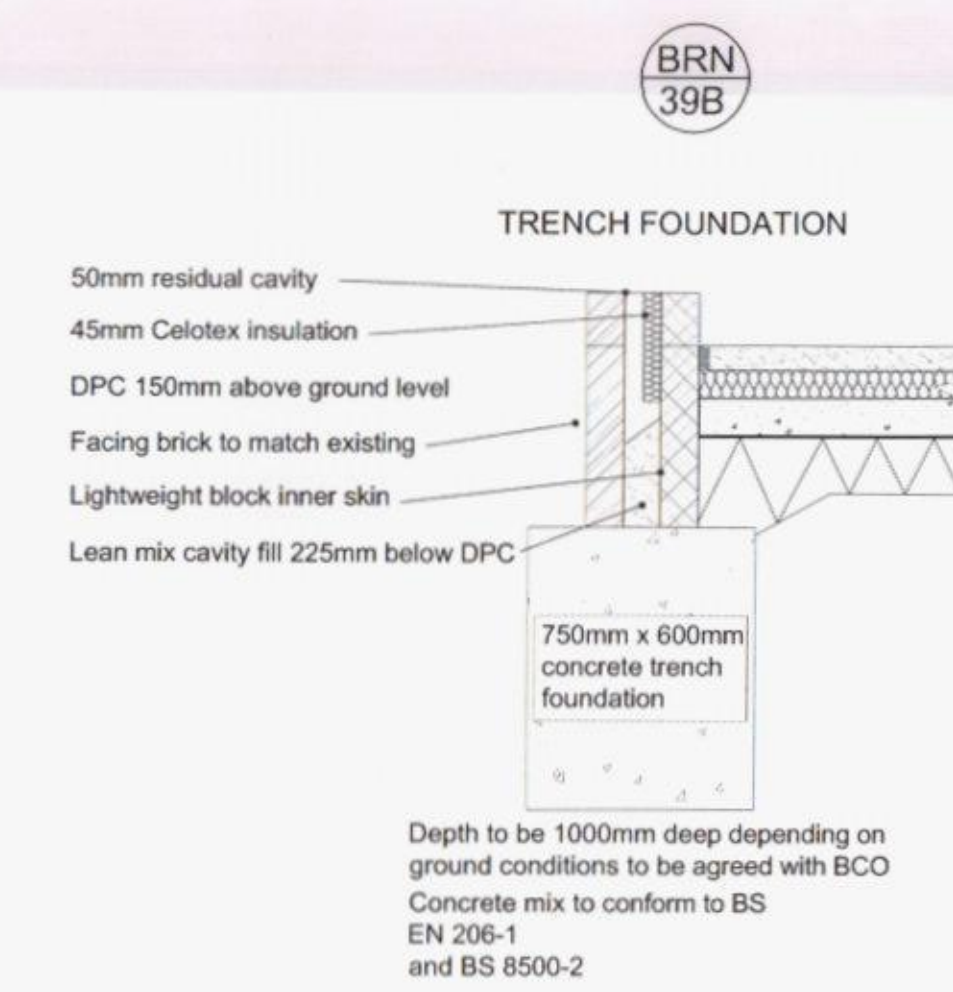


7 PROPOSED FOUNDATION DETAIL 1:20

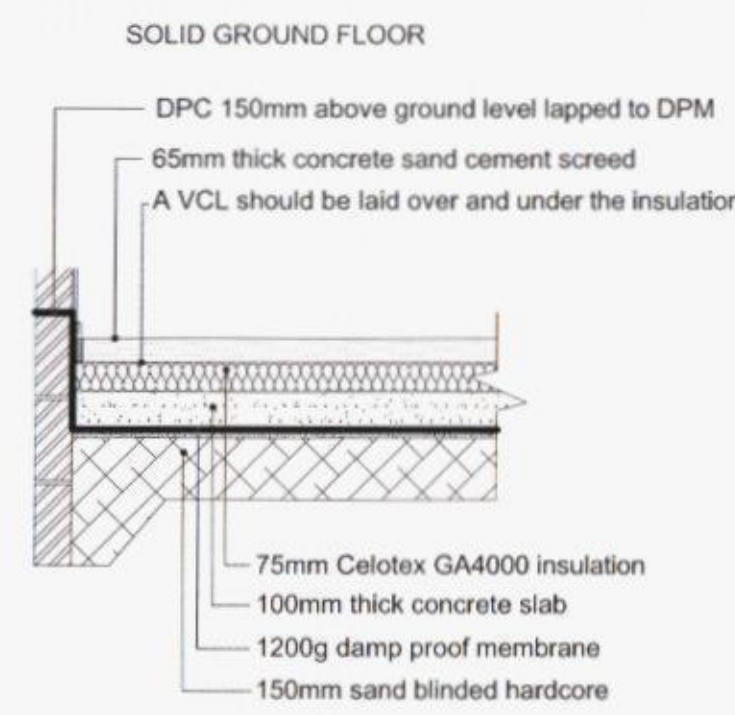


8 PROPOSED FLOOR SECTION 1:20

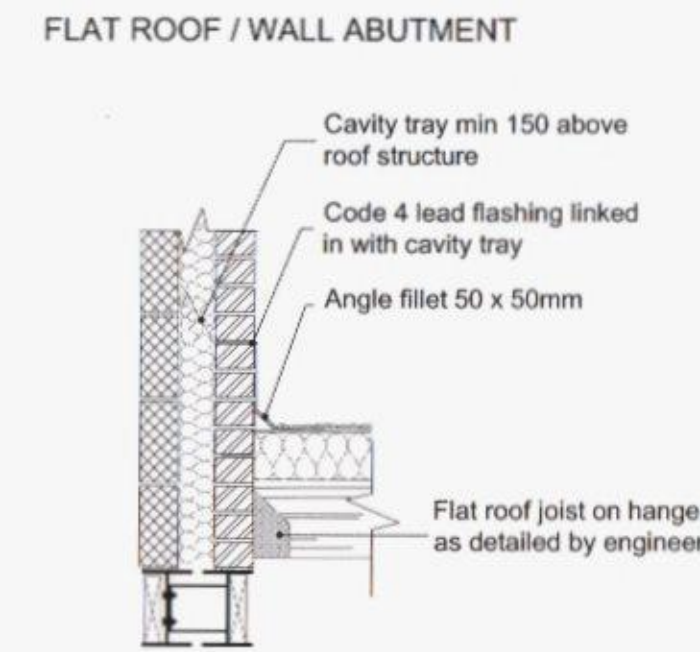


9 PROPOSED WALL ABUTMENT 1:20

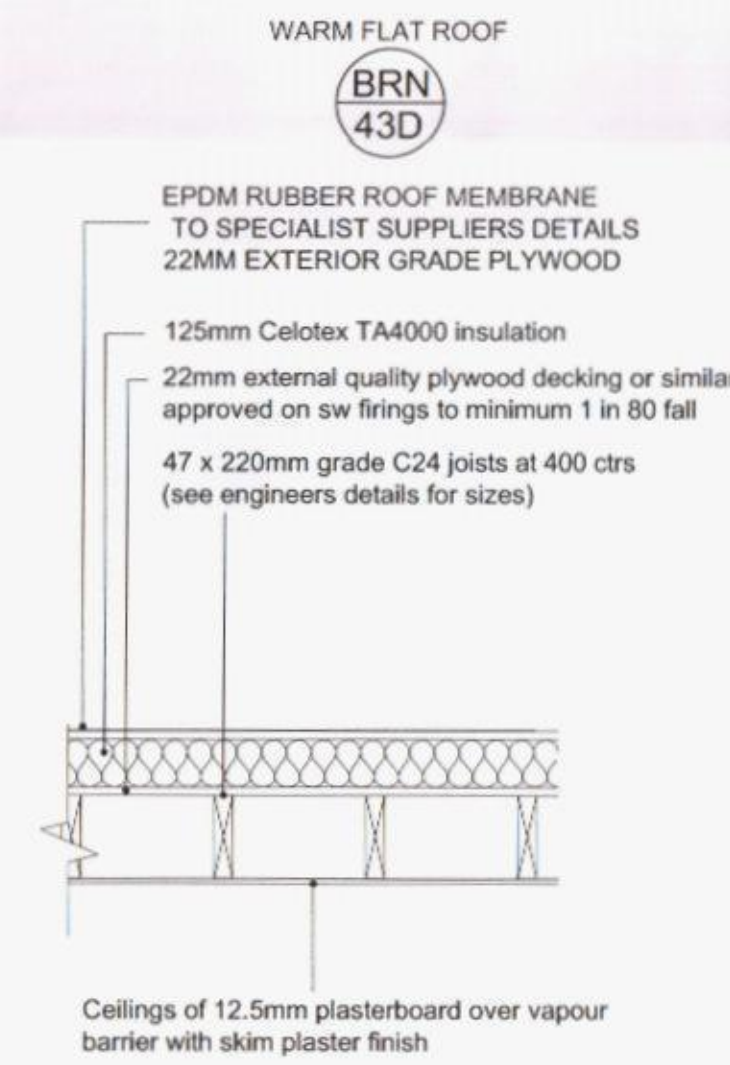


10 PROPOSED ROOF SECTION 1:20

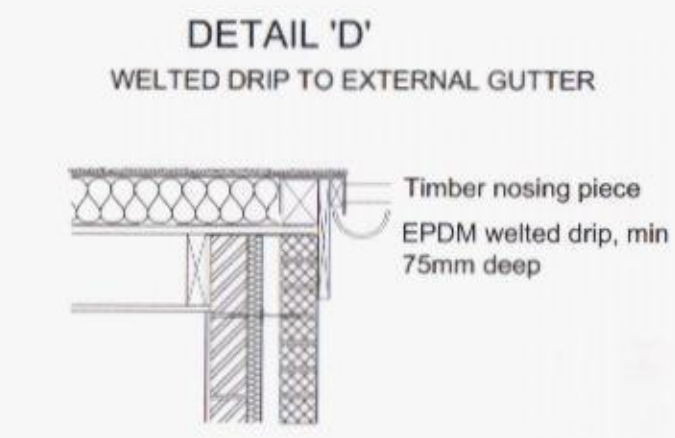


11 PROPOSED EAVES DETAIL 1:20

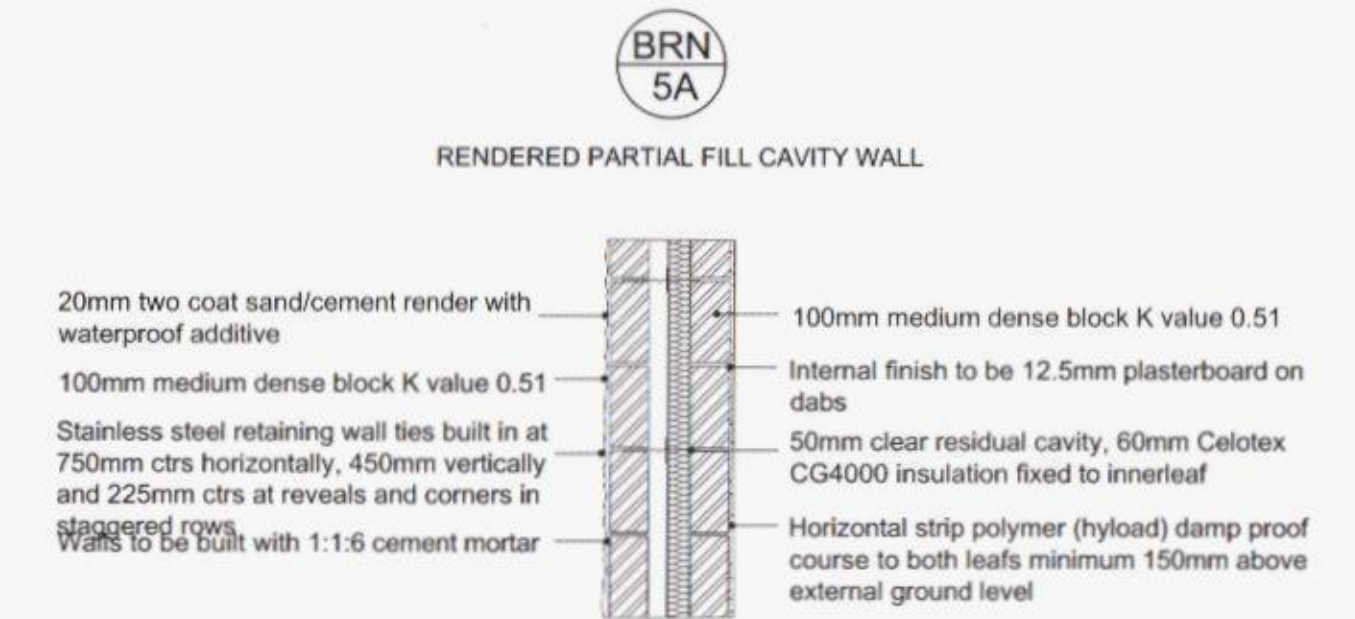

12 PROPOSED WALL SECTION THRU' 1:20

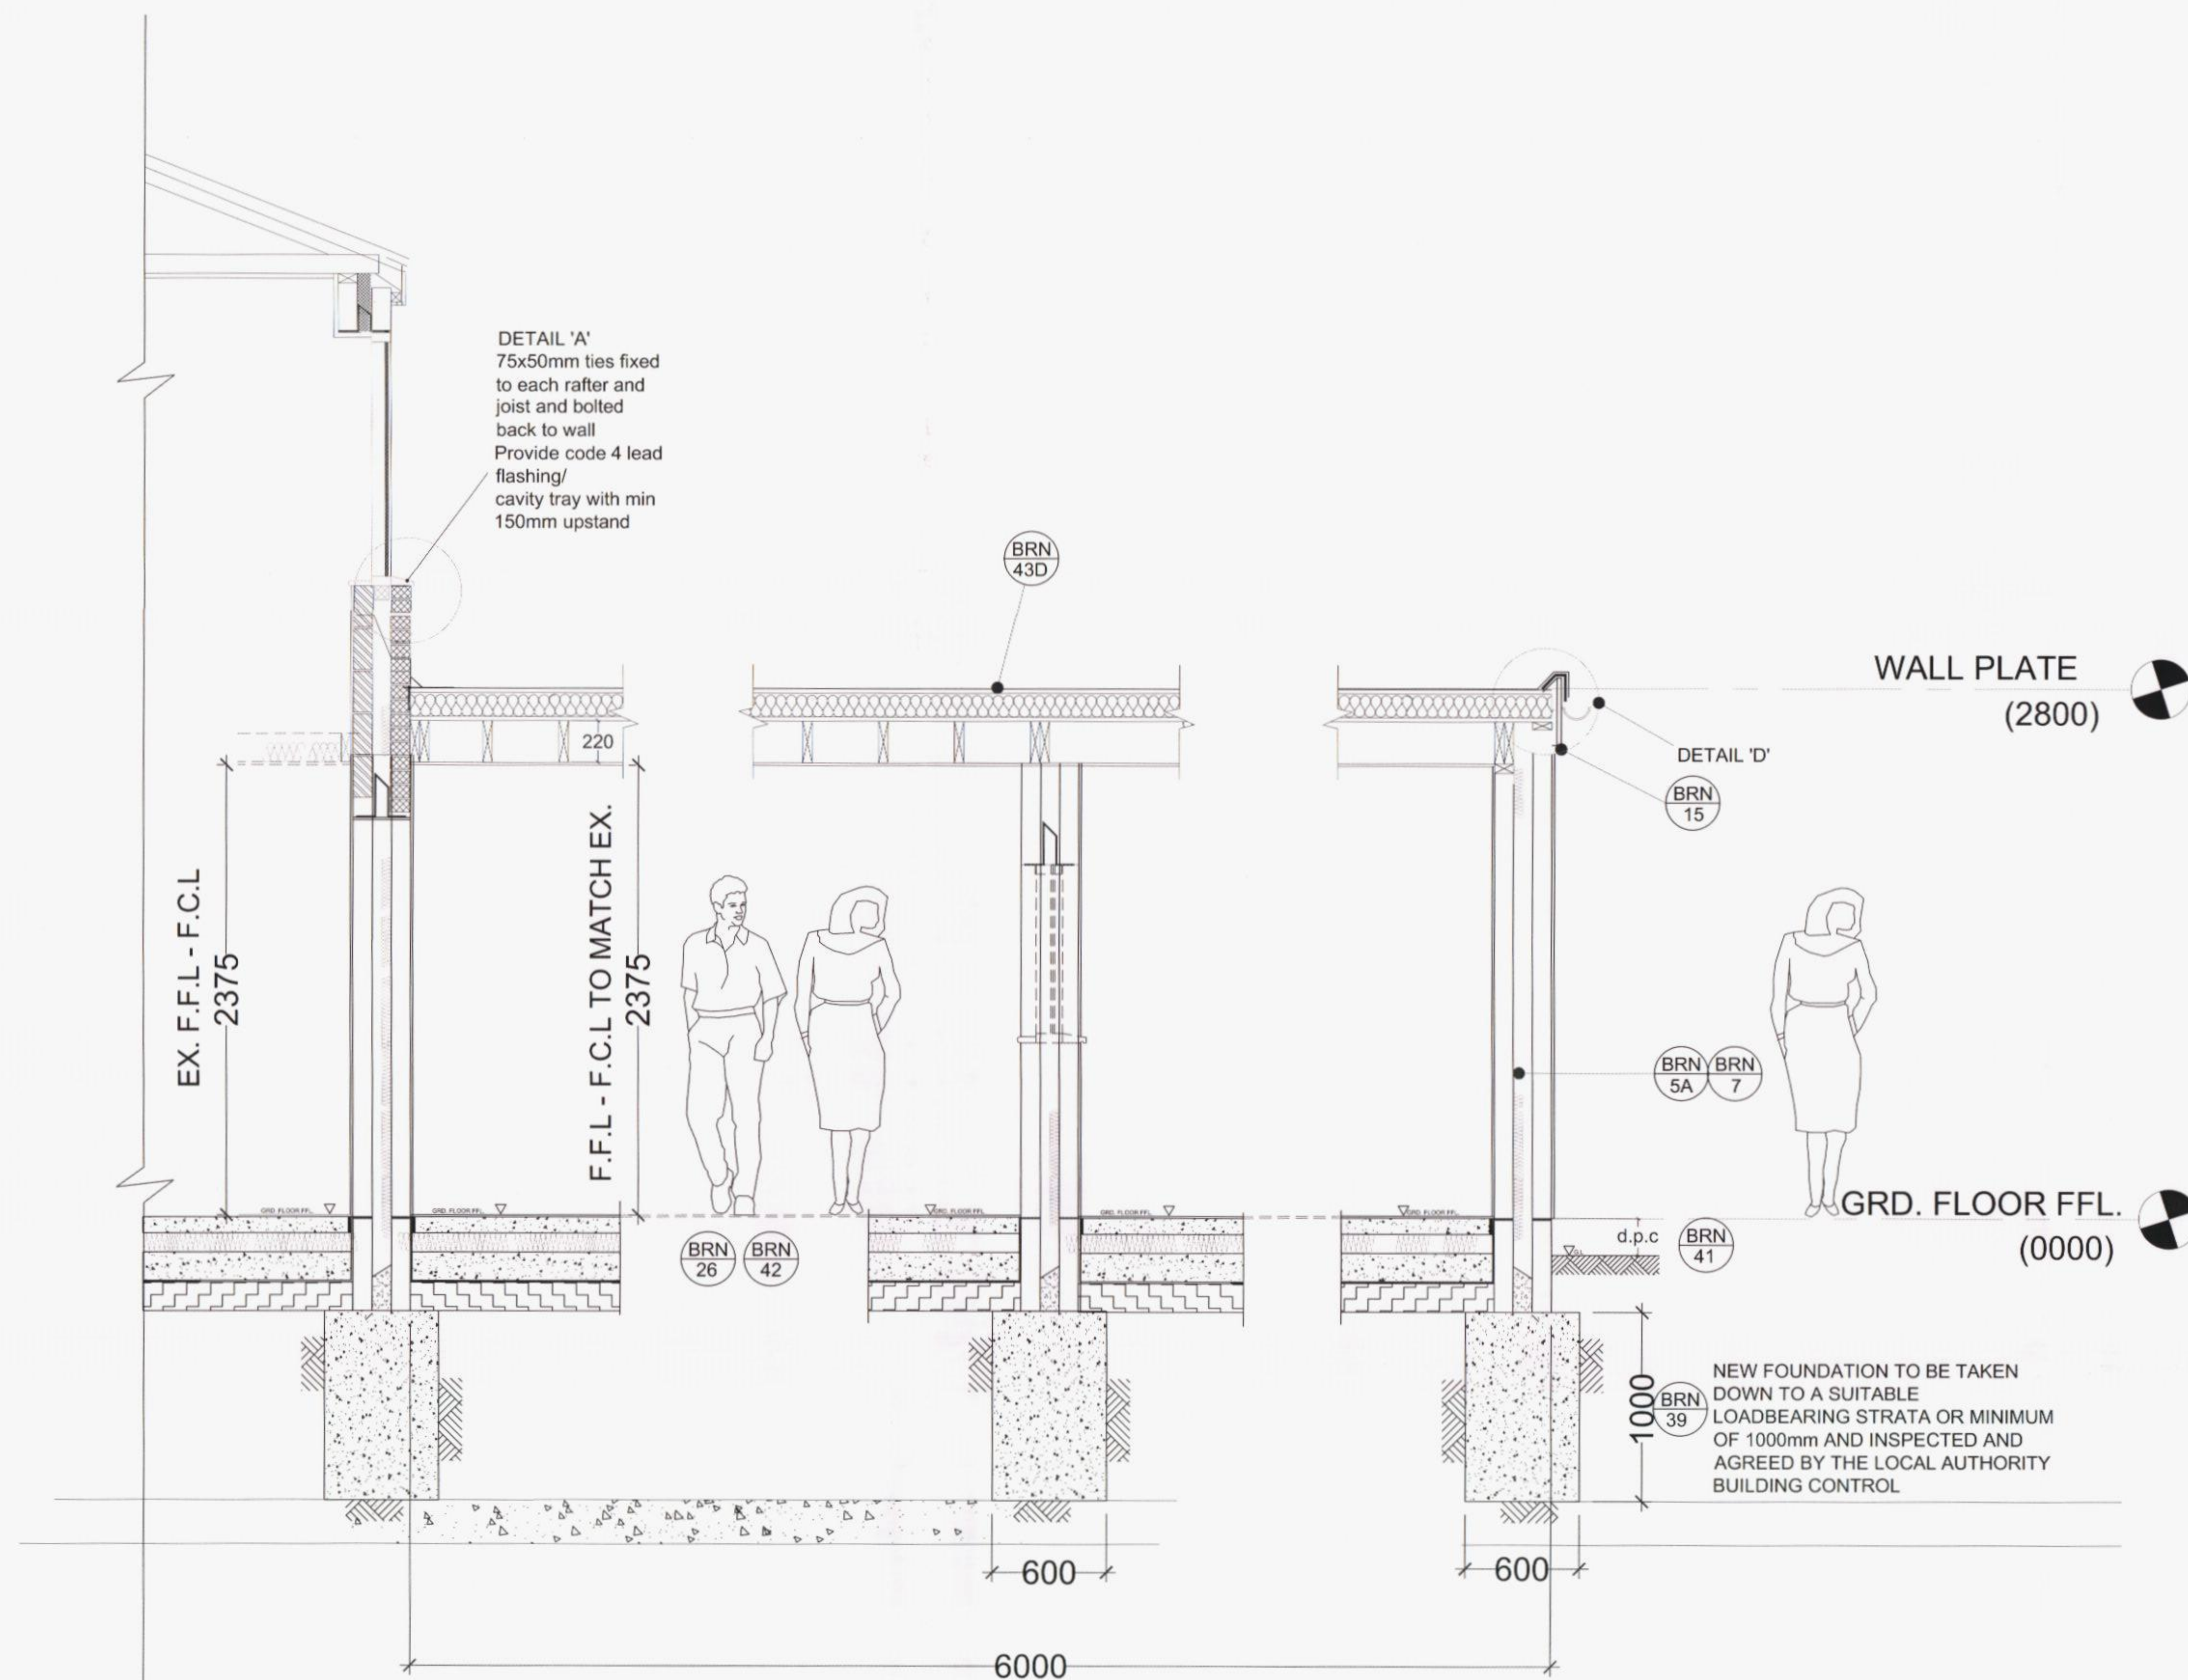

13 PROPOSED SECTION A-A 1:20

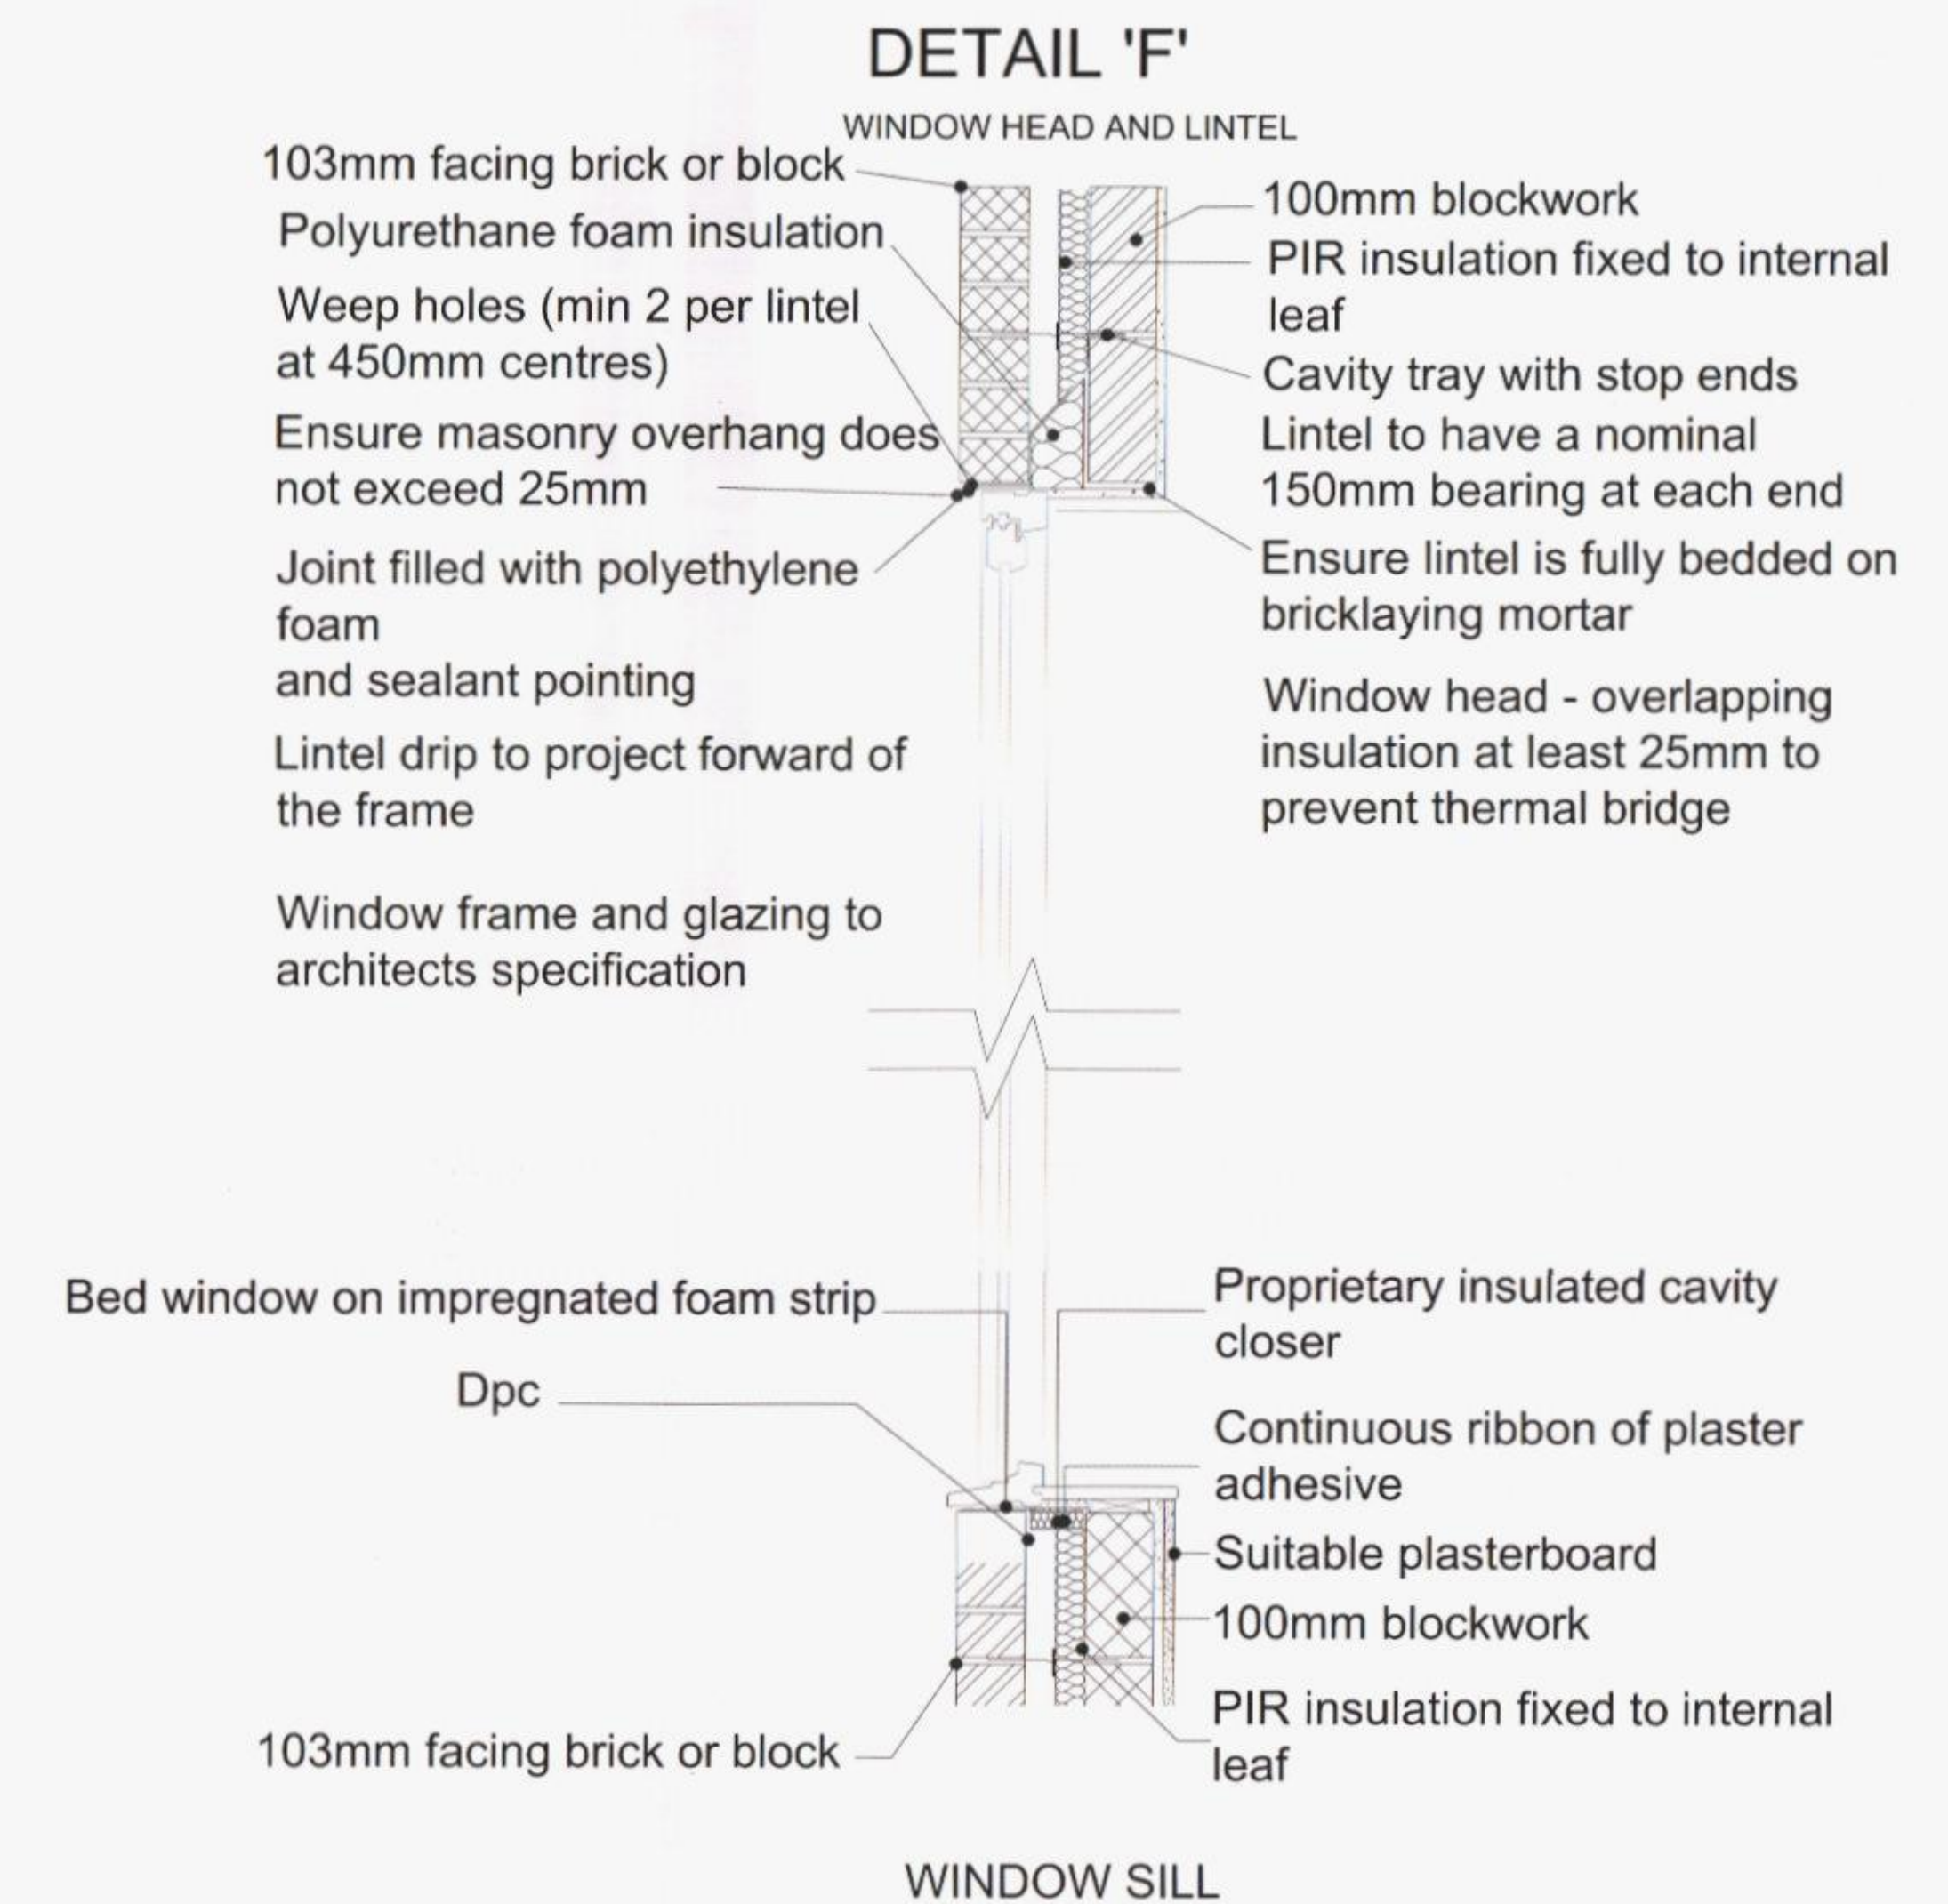

14 PROPOSED DETAIL 'F' 1:20

NOTE:
DRAWING: WELLBELOVE 01A
TO BE USED IN CONJUNCTION
WITH ASSOCIATED BUILDING
REGULATIONS NOTES
WELLBELOVE/BRN.
DIRECTIONAL NORTH ARROW
SHOWN ON BLOCK & LOCATION
PLANS WELLBELOVE/BLP.

BRN 1 DENOTES ATTACHED BUILDING REGULATION NOTES
DENOTES ITEM No.

MODIFICATIONS		ISSUE:
TITLE PROPOSED SINGLE STOREY REAR EXTENSION		
CUSTOMER MISS WELLBELOVE 20 EASTWOOD CLOSE, HAYLAND ISLAND, HAVANT, HANTS, PO11 9DY		
DRAWN BY: DM designs		DRAWING NO: WELLBELOVE 01A 2 OF 2
SCALE:	VARIES:	
DATE:	02.04.2014	
REVISION:	A A0	