


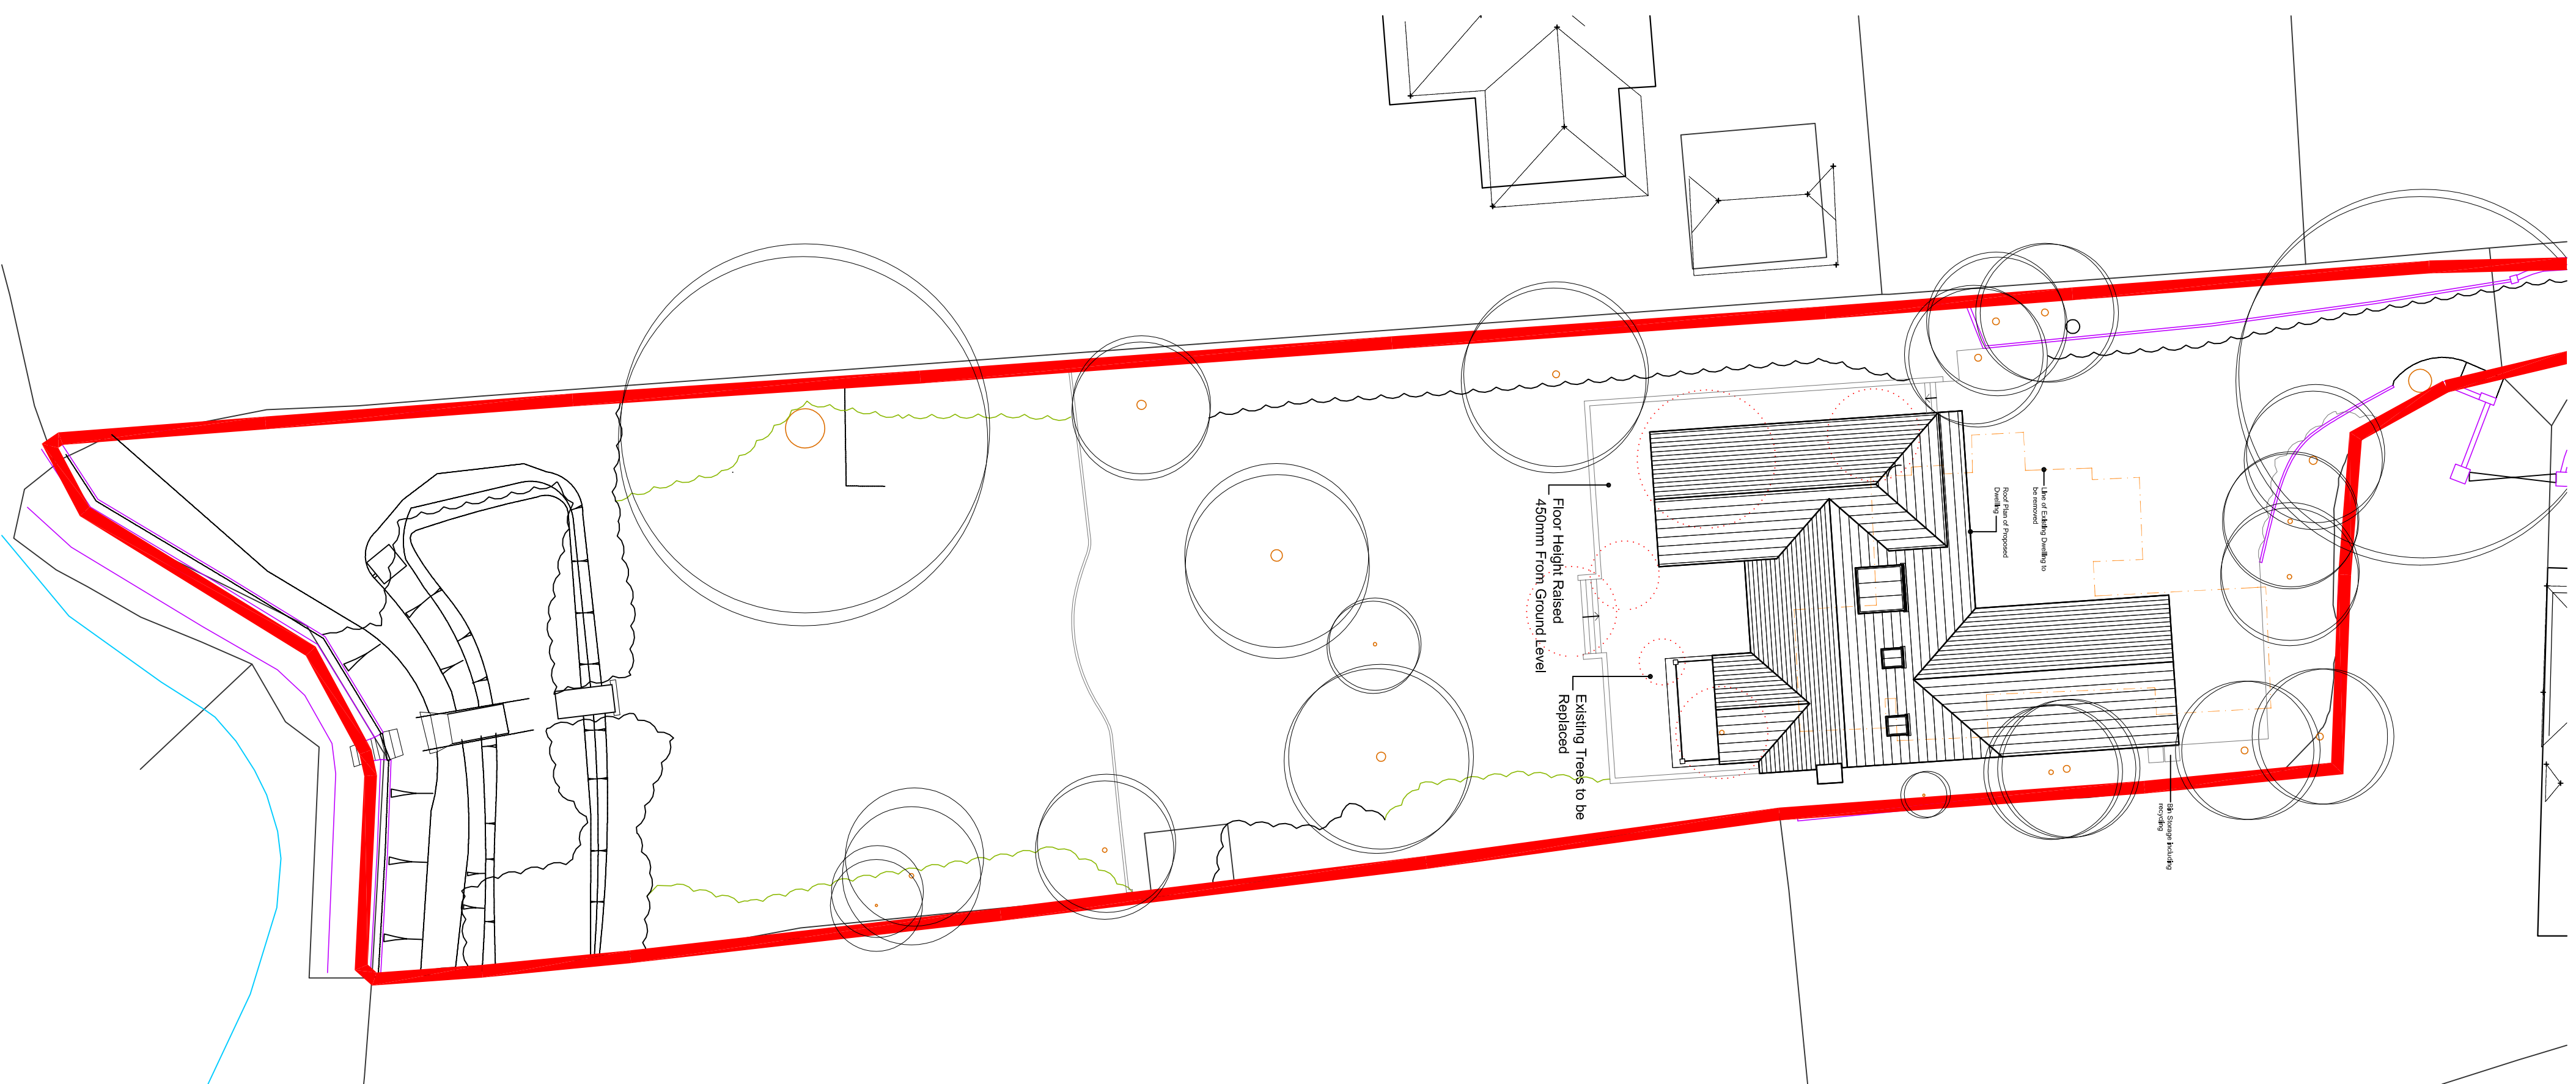
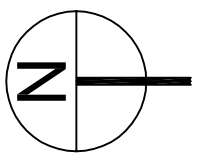


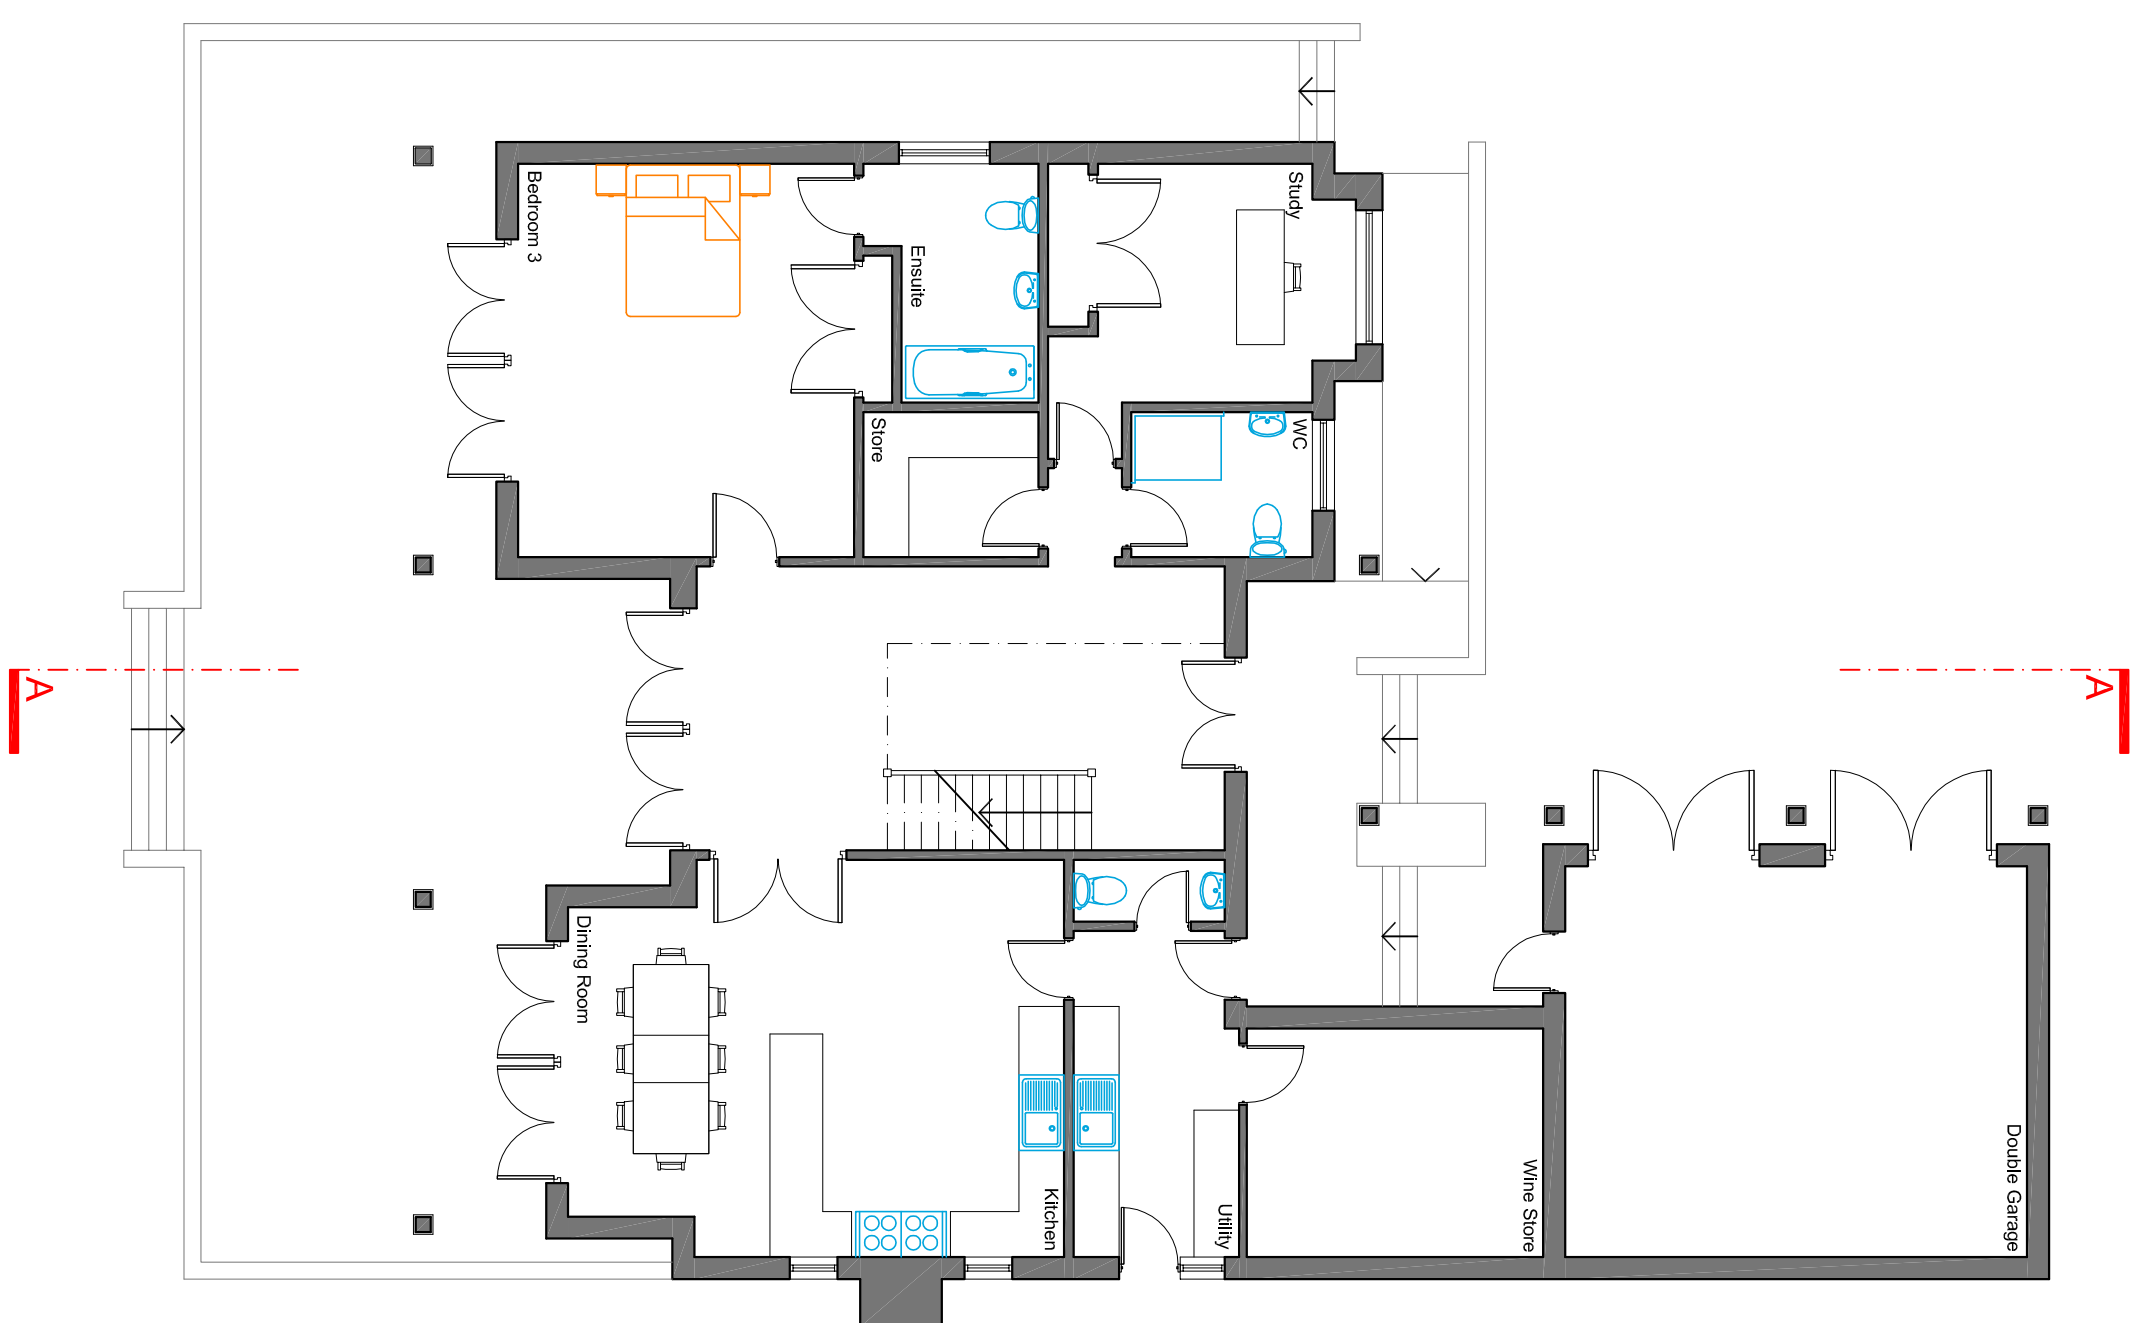

Proposed Ground Floor Plan @ 1:100

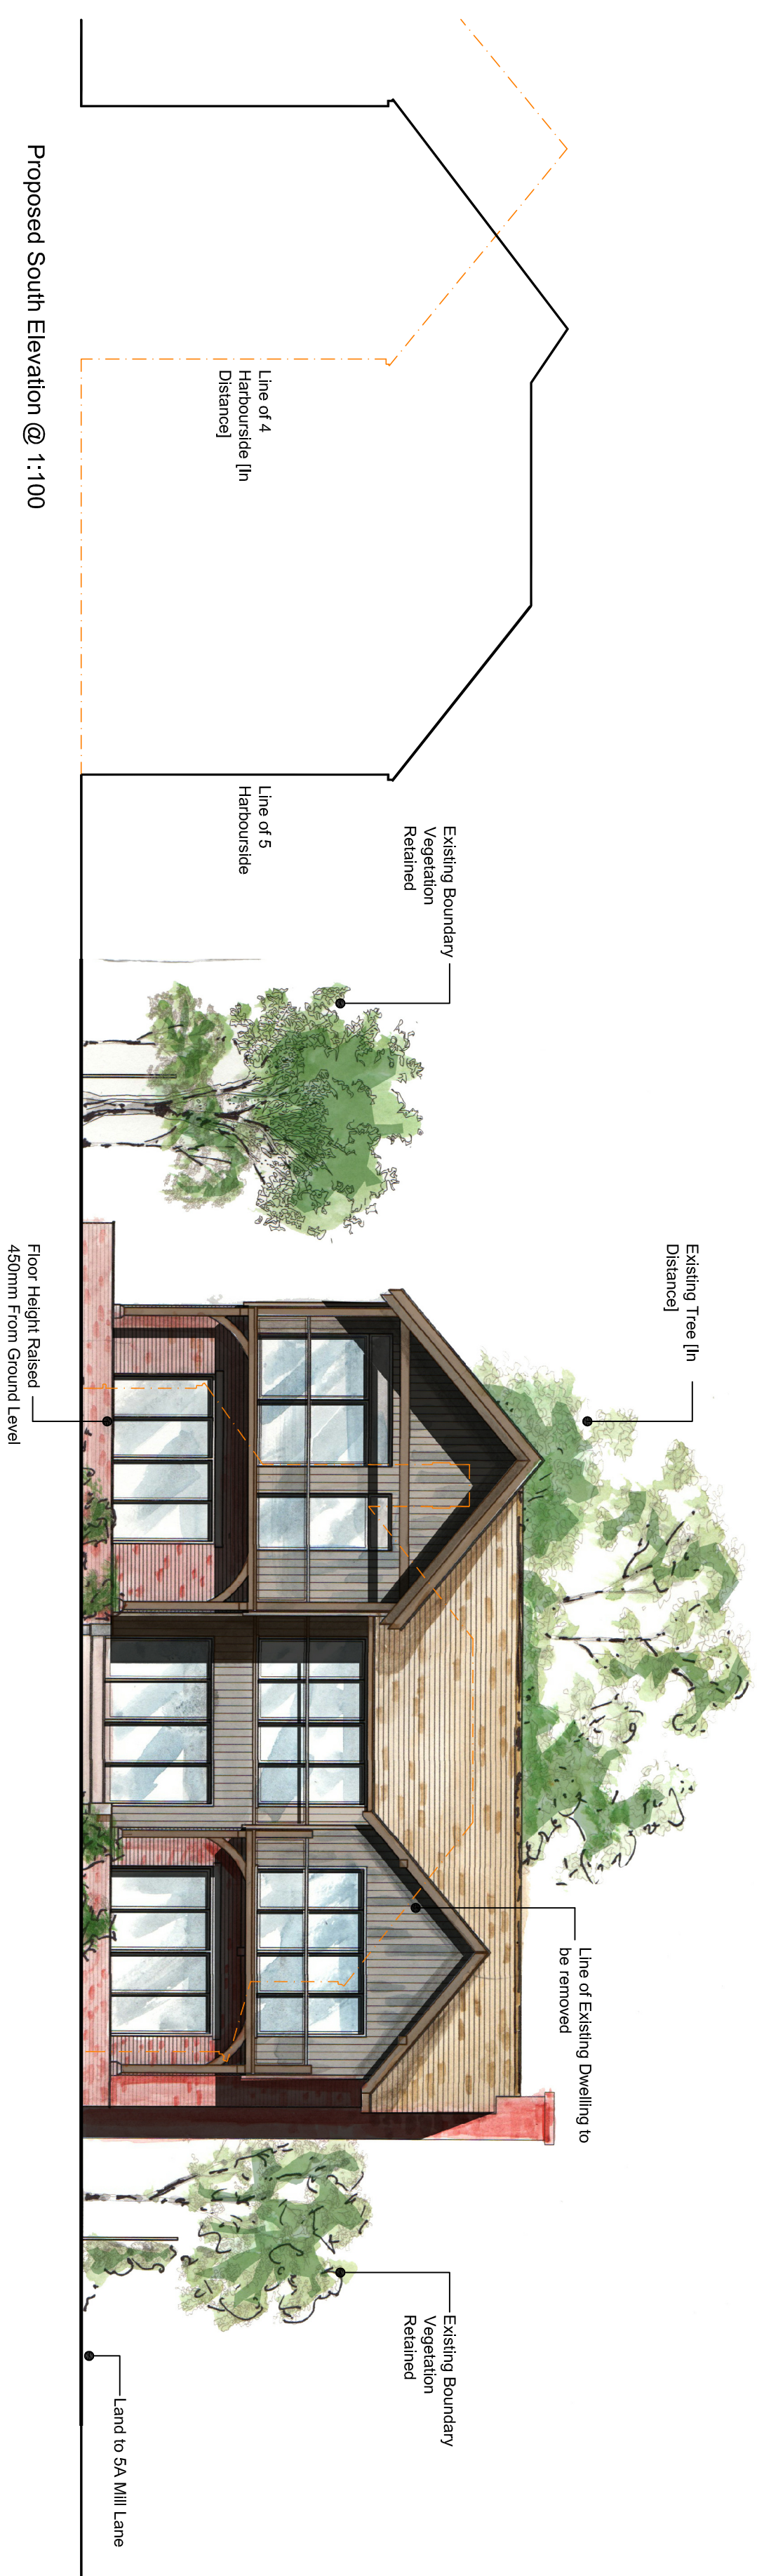

Proposed First Floor Plan @ 1:100

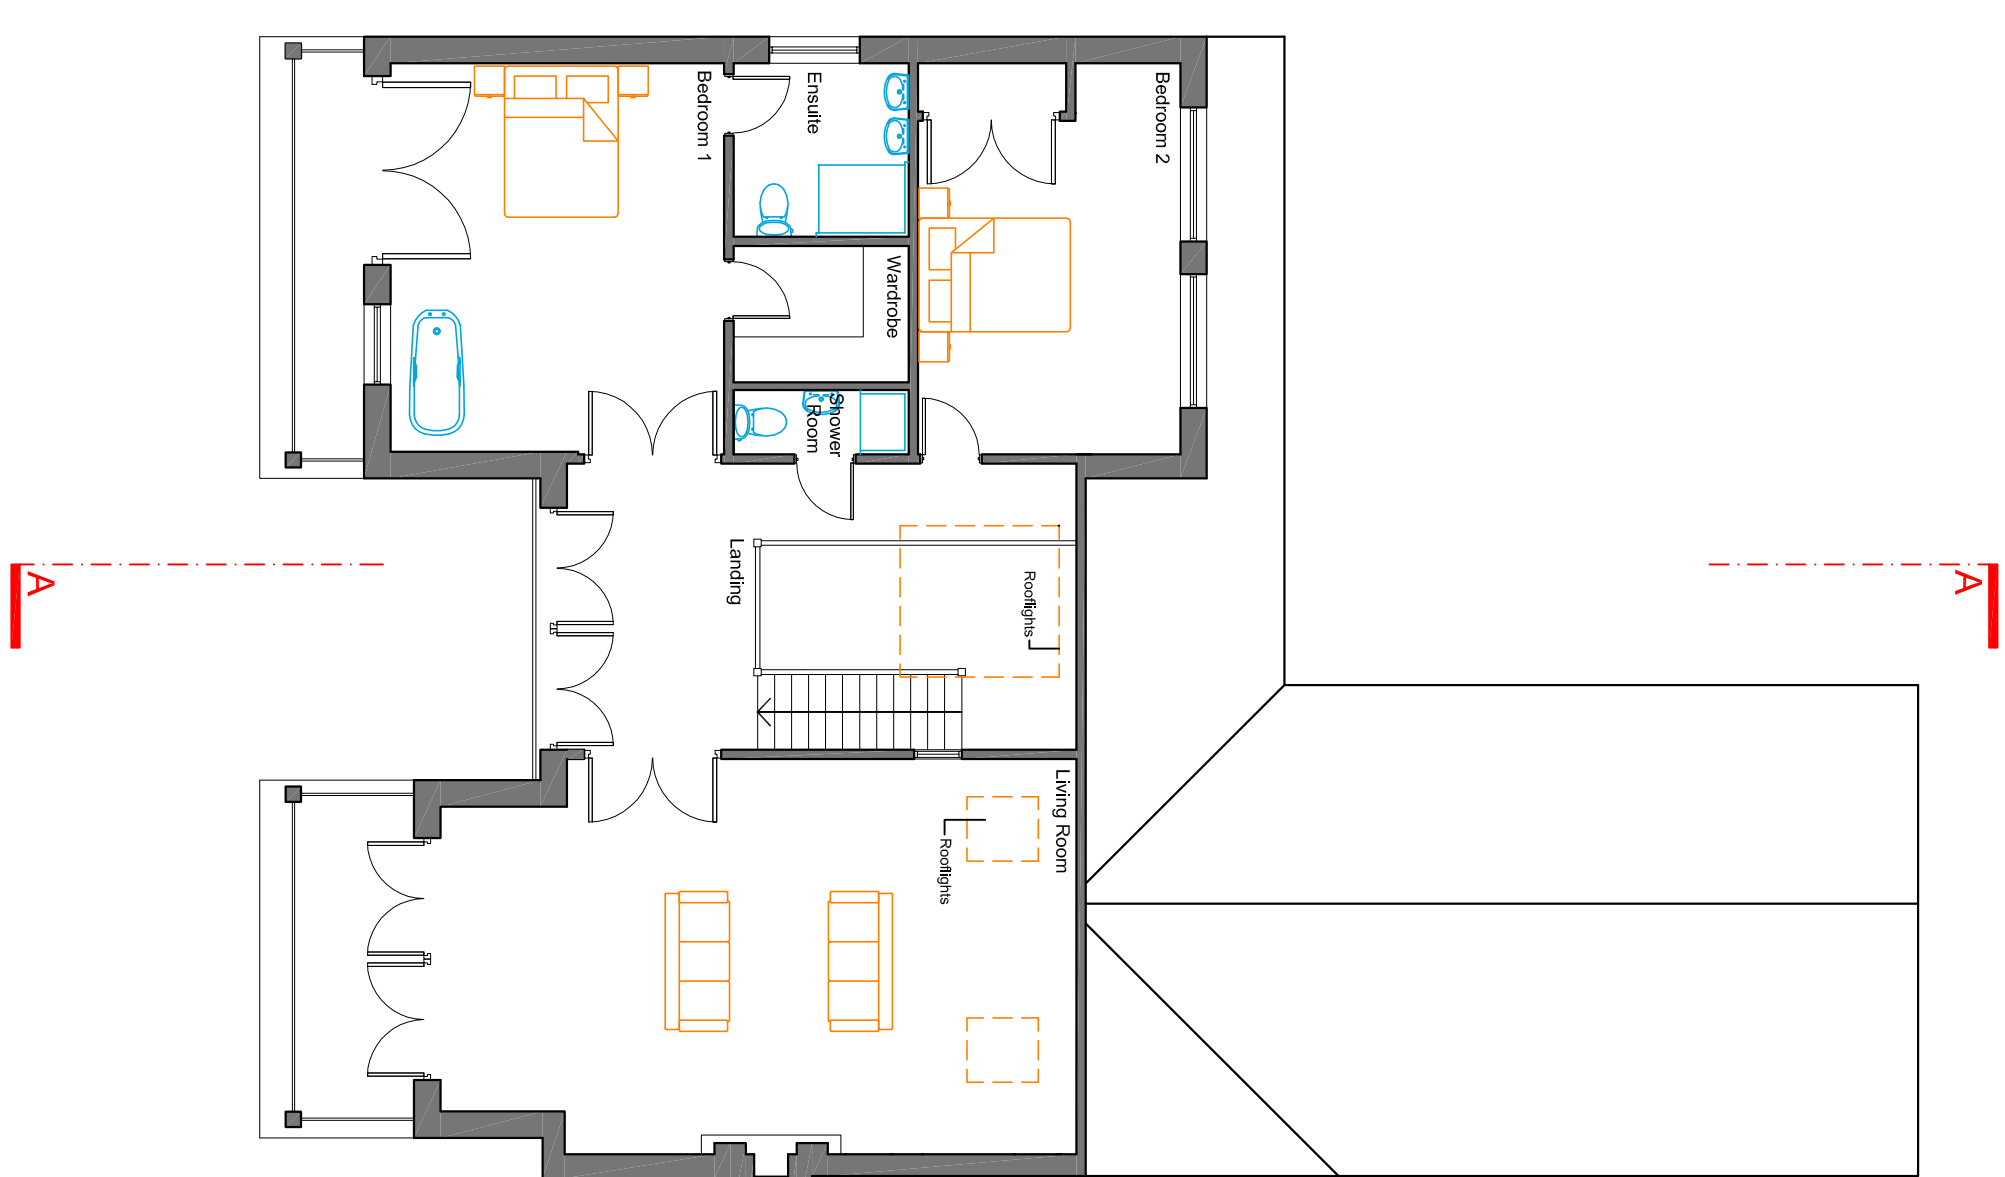

REV	DATE	AMENDMENT	DRAWN
-----	------	-----------	-------

hd
architects

Helver Davies Architects Ltd
1 The Old Flour Mill,
Emsworth, PO10 7BT
01243 370 715

www.hdarchitects.co.uk
mail@hdarchitects.co.uk

Mr David Holland

PROJECT
4 Mill Lane
Langstone
Hampshire
PO9 1RX

DRAWING	SCALE
Proposed	as noted

DATE	June 2013	DRAWN	TD
DRAWING NUMBER	12126/02	REVISION	-