
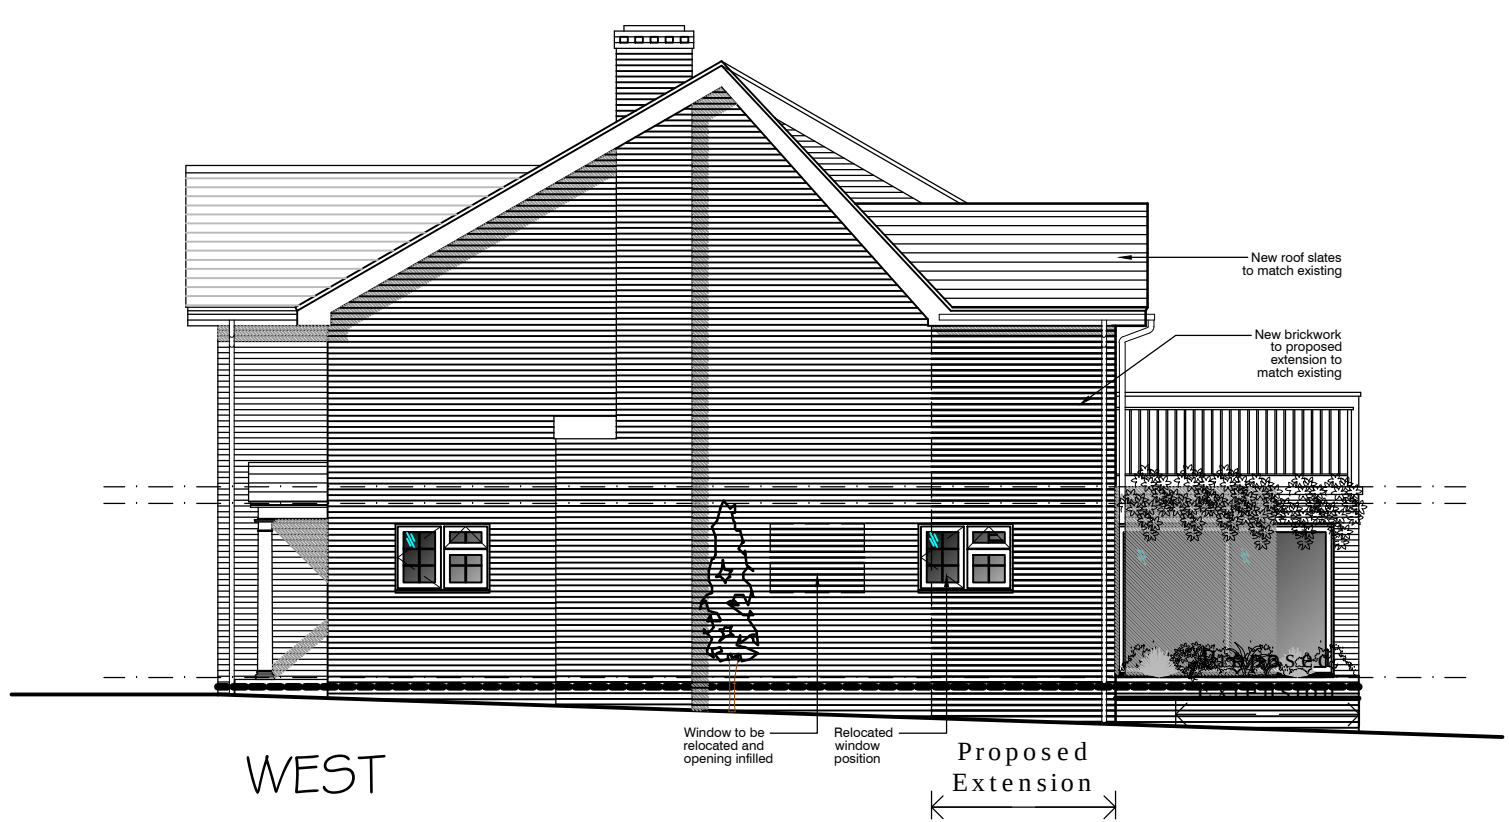
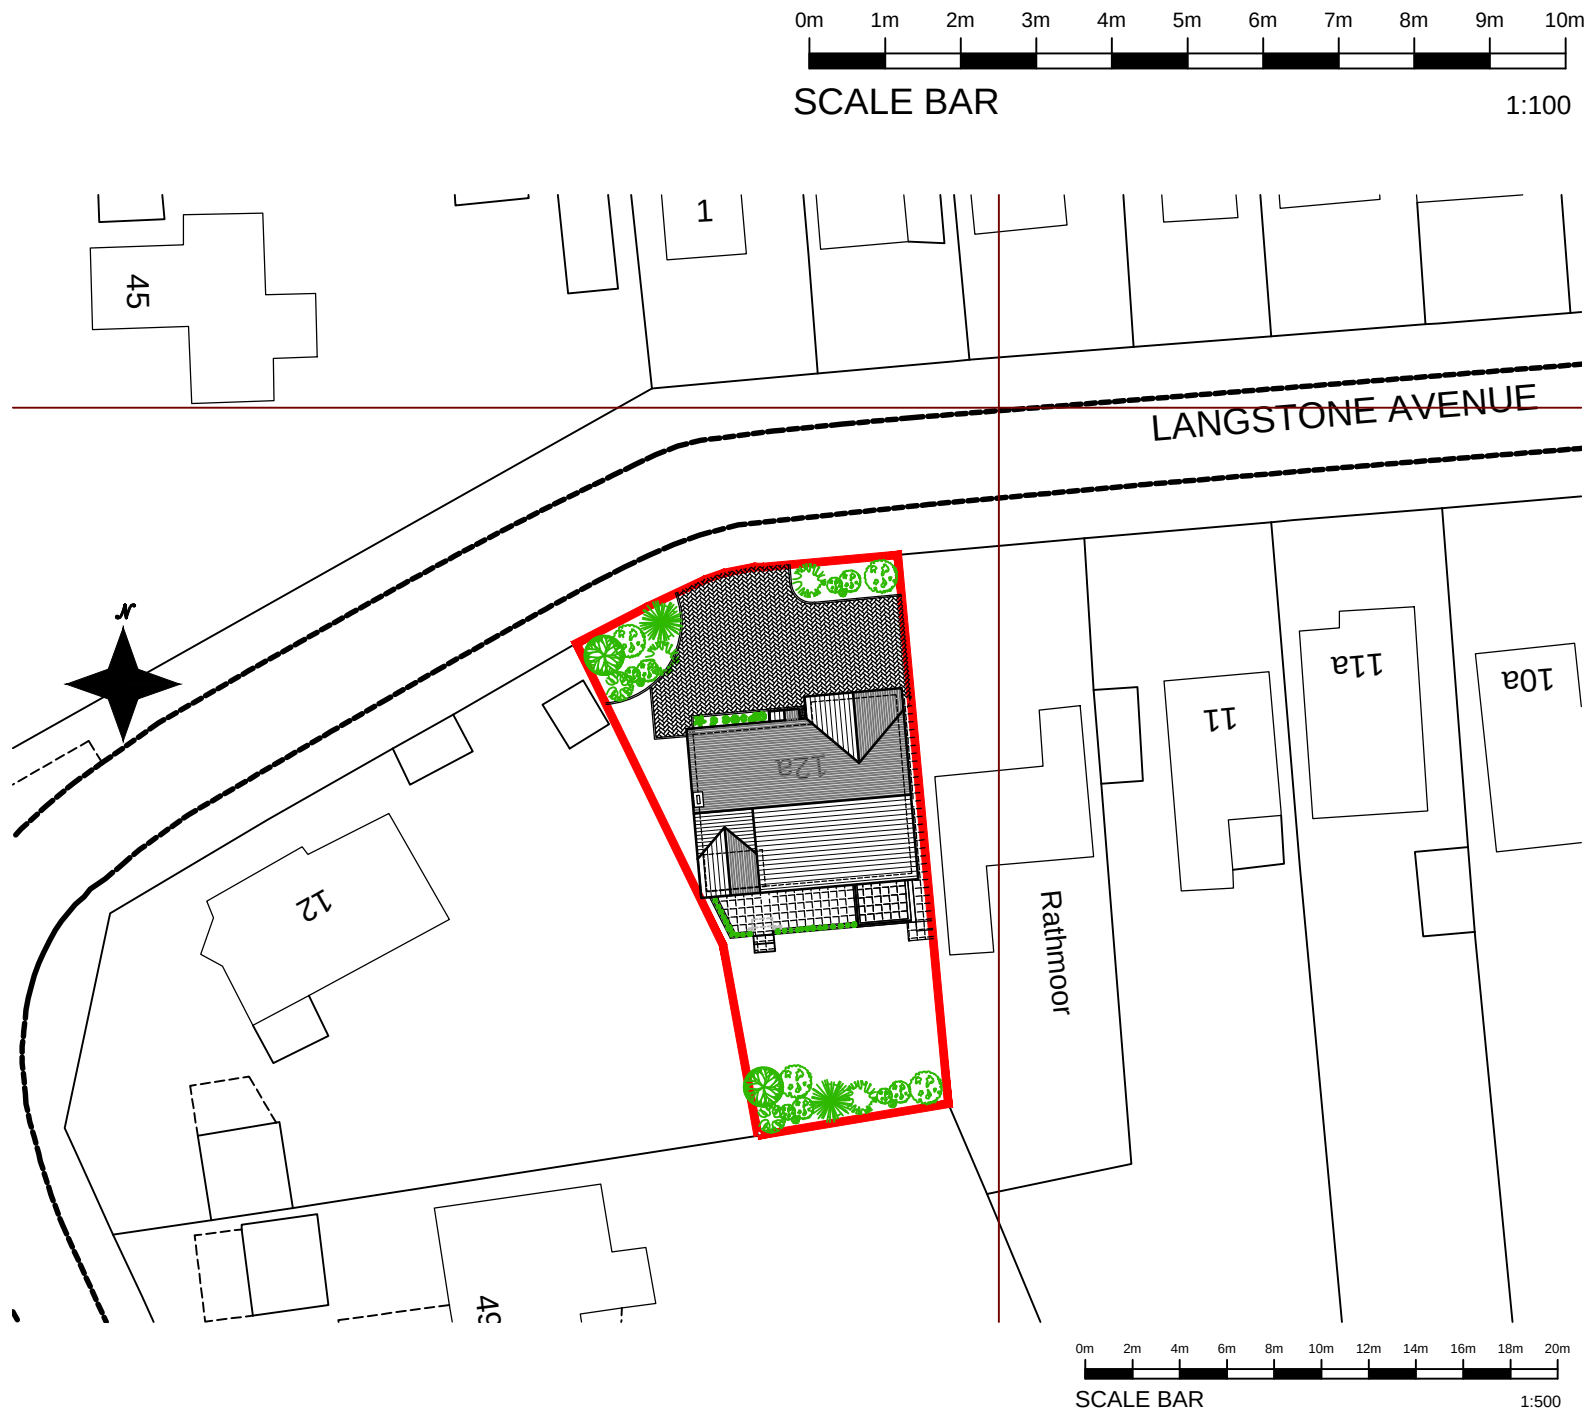
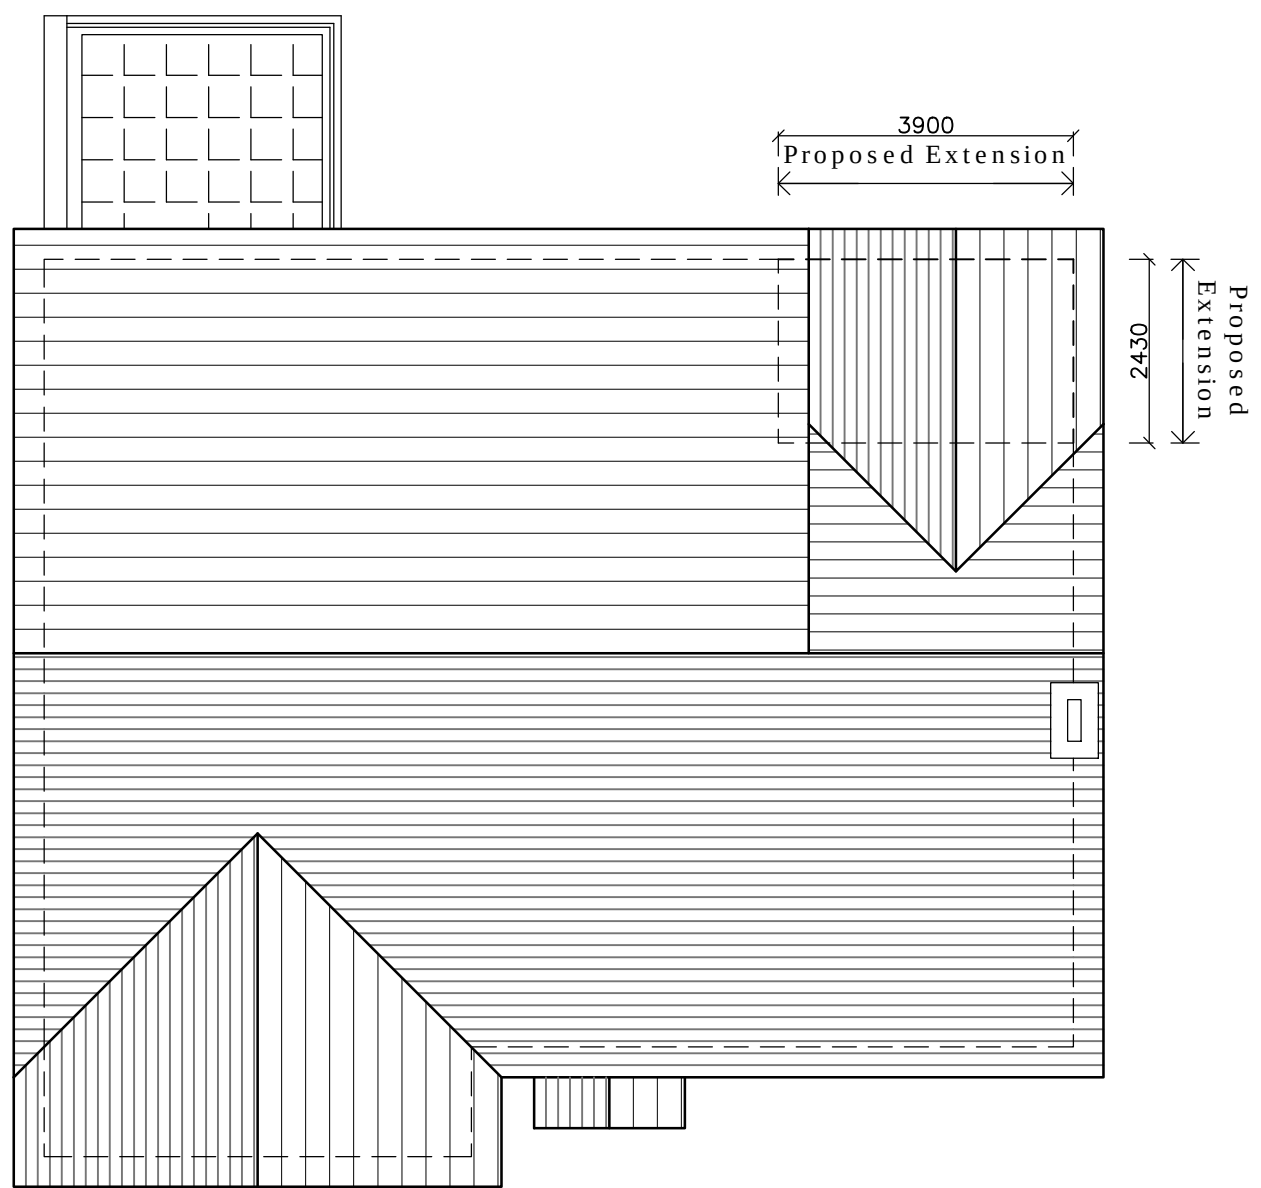
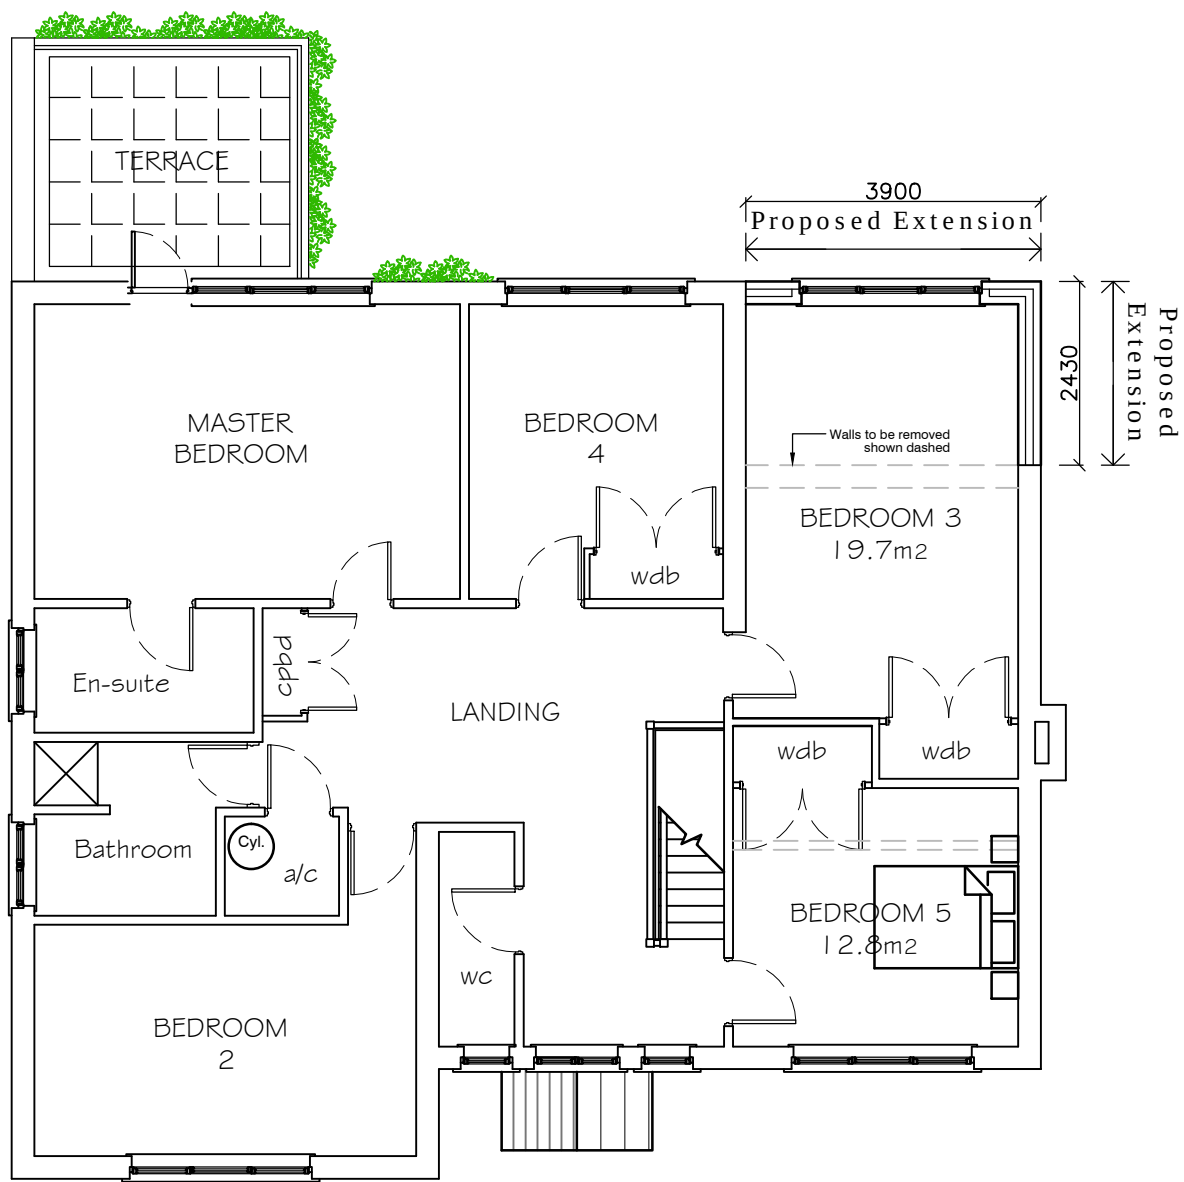


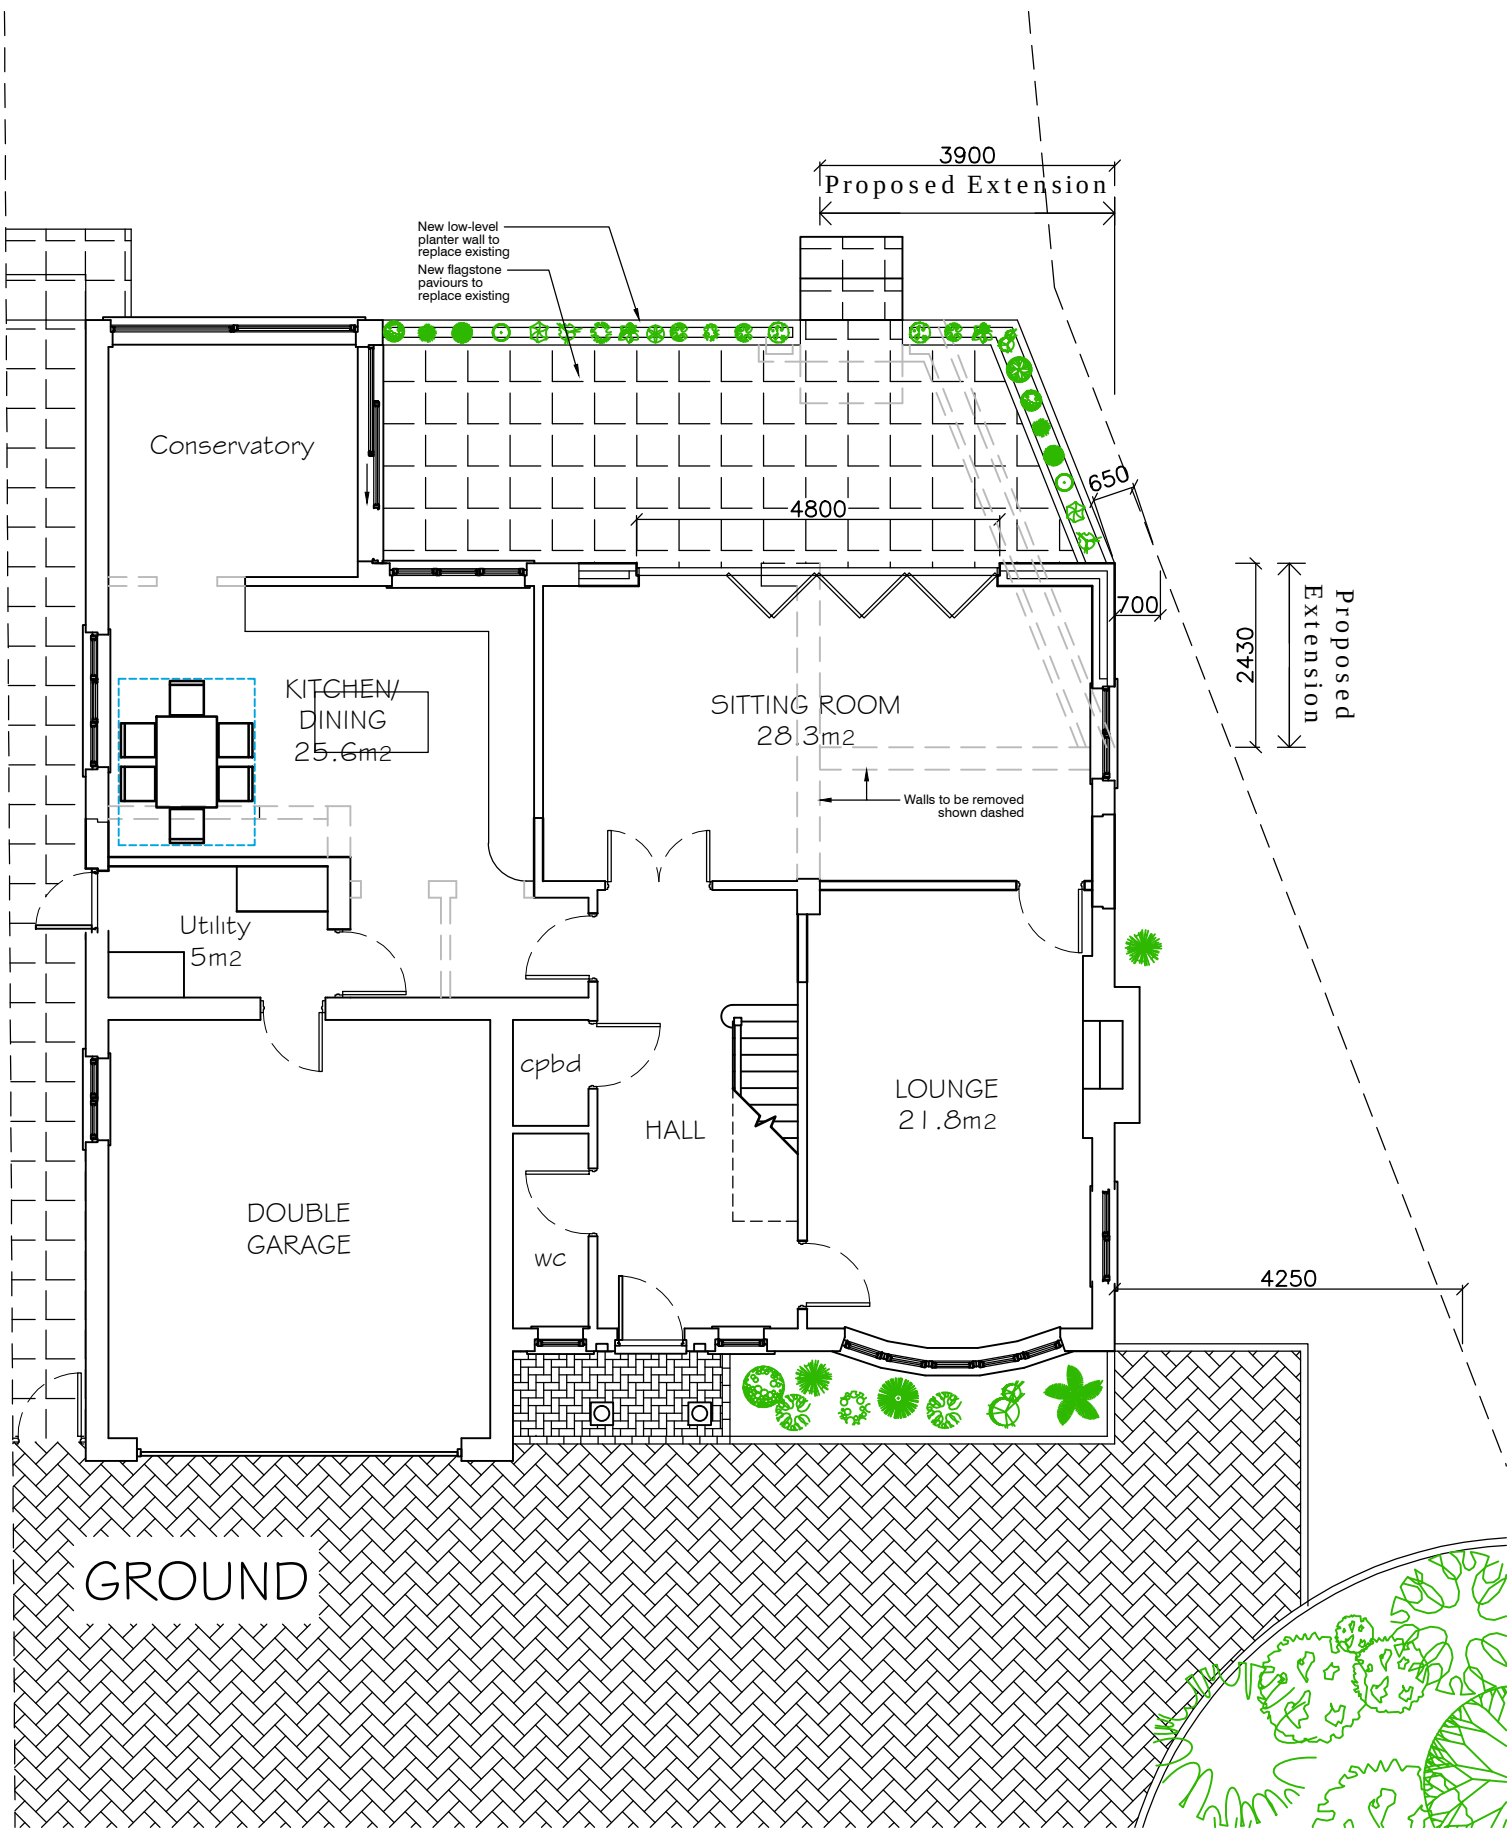

REVISIONS:

A 04.09.13 Proposed extension roof added to East Elevation

Project Bay Tree House 12a Langstone Ave Havant, PO9 1RU		~Daniel O'Shea~ Architectural Technician Services 38 Pitcroft Road North End Portsmouth Hants PO2 8BE	
Drawing Title Proposed Plans & Elevations		Tel No: 023 9243 3026 Mobile No: 07983 666429 E-mail Address: dan.oshea73@ntlworld.com	
Date Jul 2013		Scale 1:50&100@A1	
		Drawing No ODP-002-301-A	