



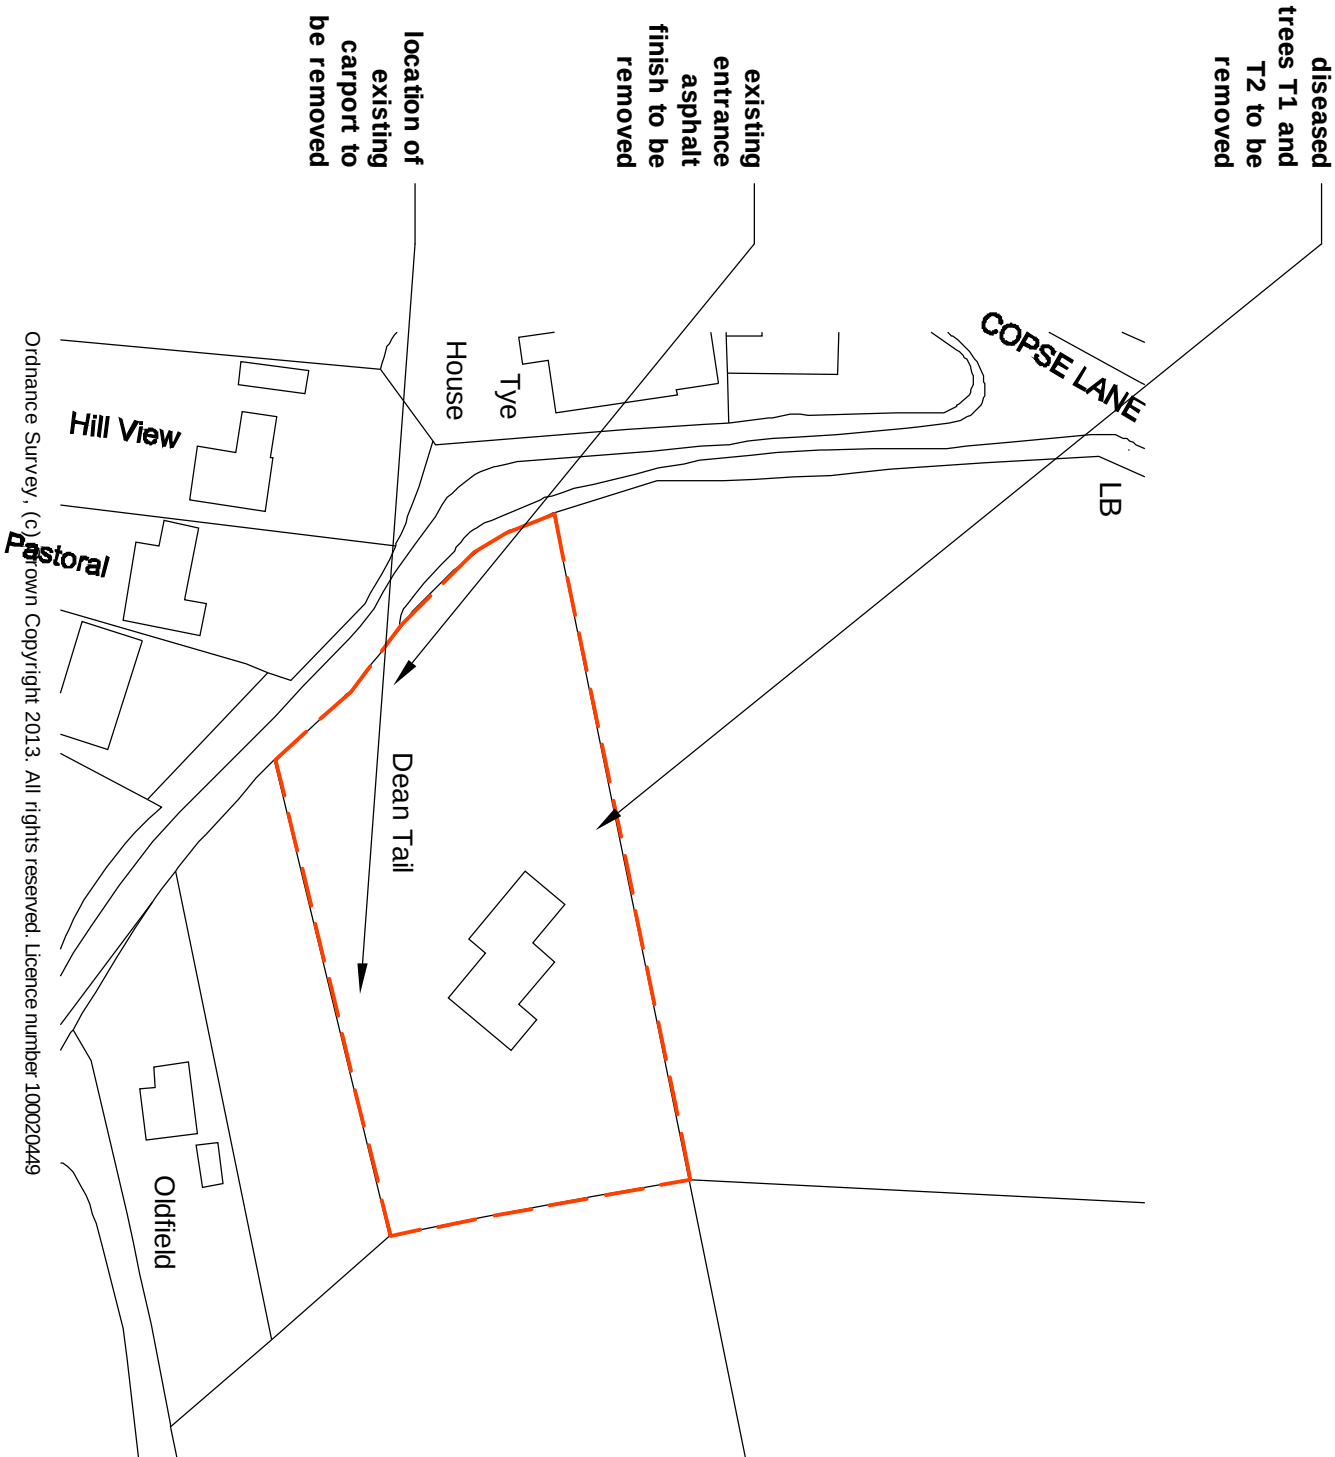

site location plan 1:1000

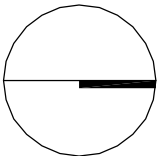

this drawing is not for
construction
this drawing is the
property of:
dwell design
28 beaconsfield avenue
cosham
portsmouth
po6 2pt

revisions
-/-/-

scale bars

1:1000

0

10

20

50

scale
1:1000 @ A3

job name
dean tail

date
sept 12

job number
13011

drawing number
(pl)01

drawing name
site location and
existing site plan

status
planning

revision
-

dwell design
ltd