



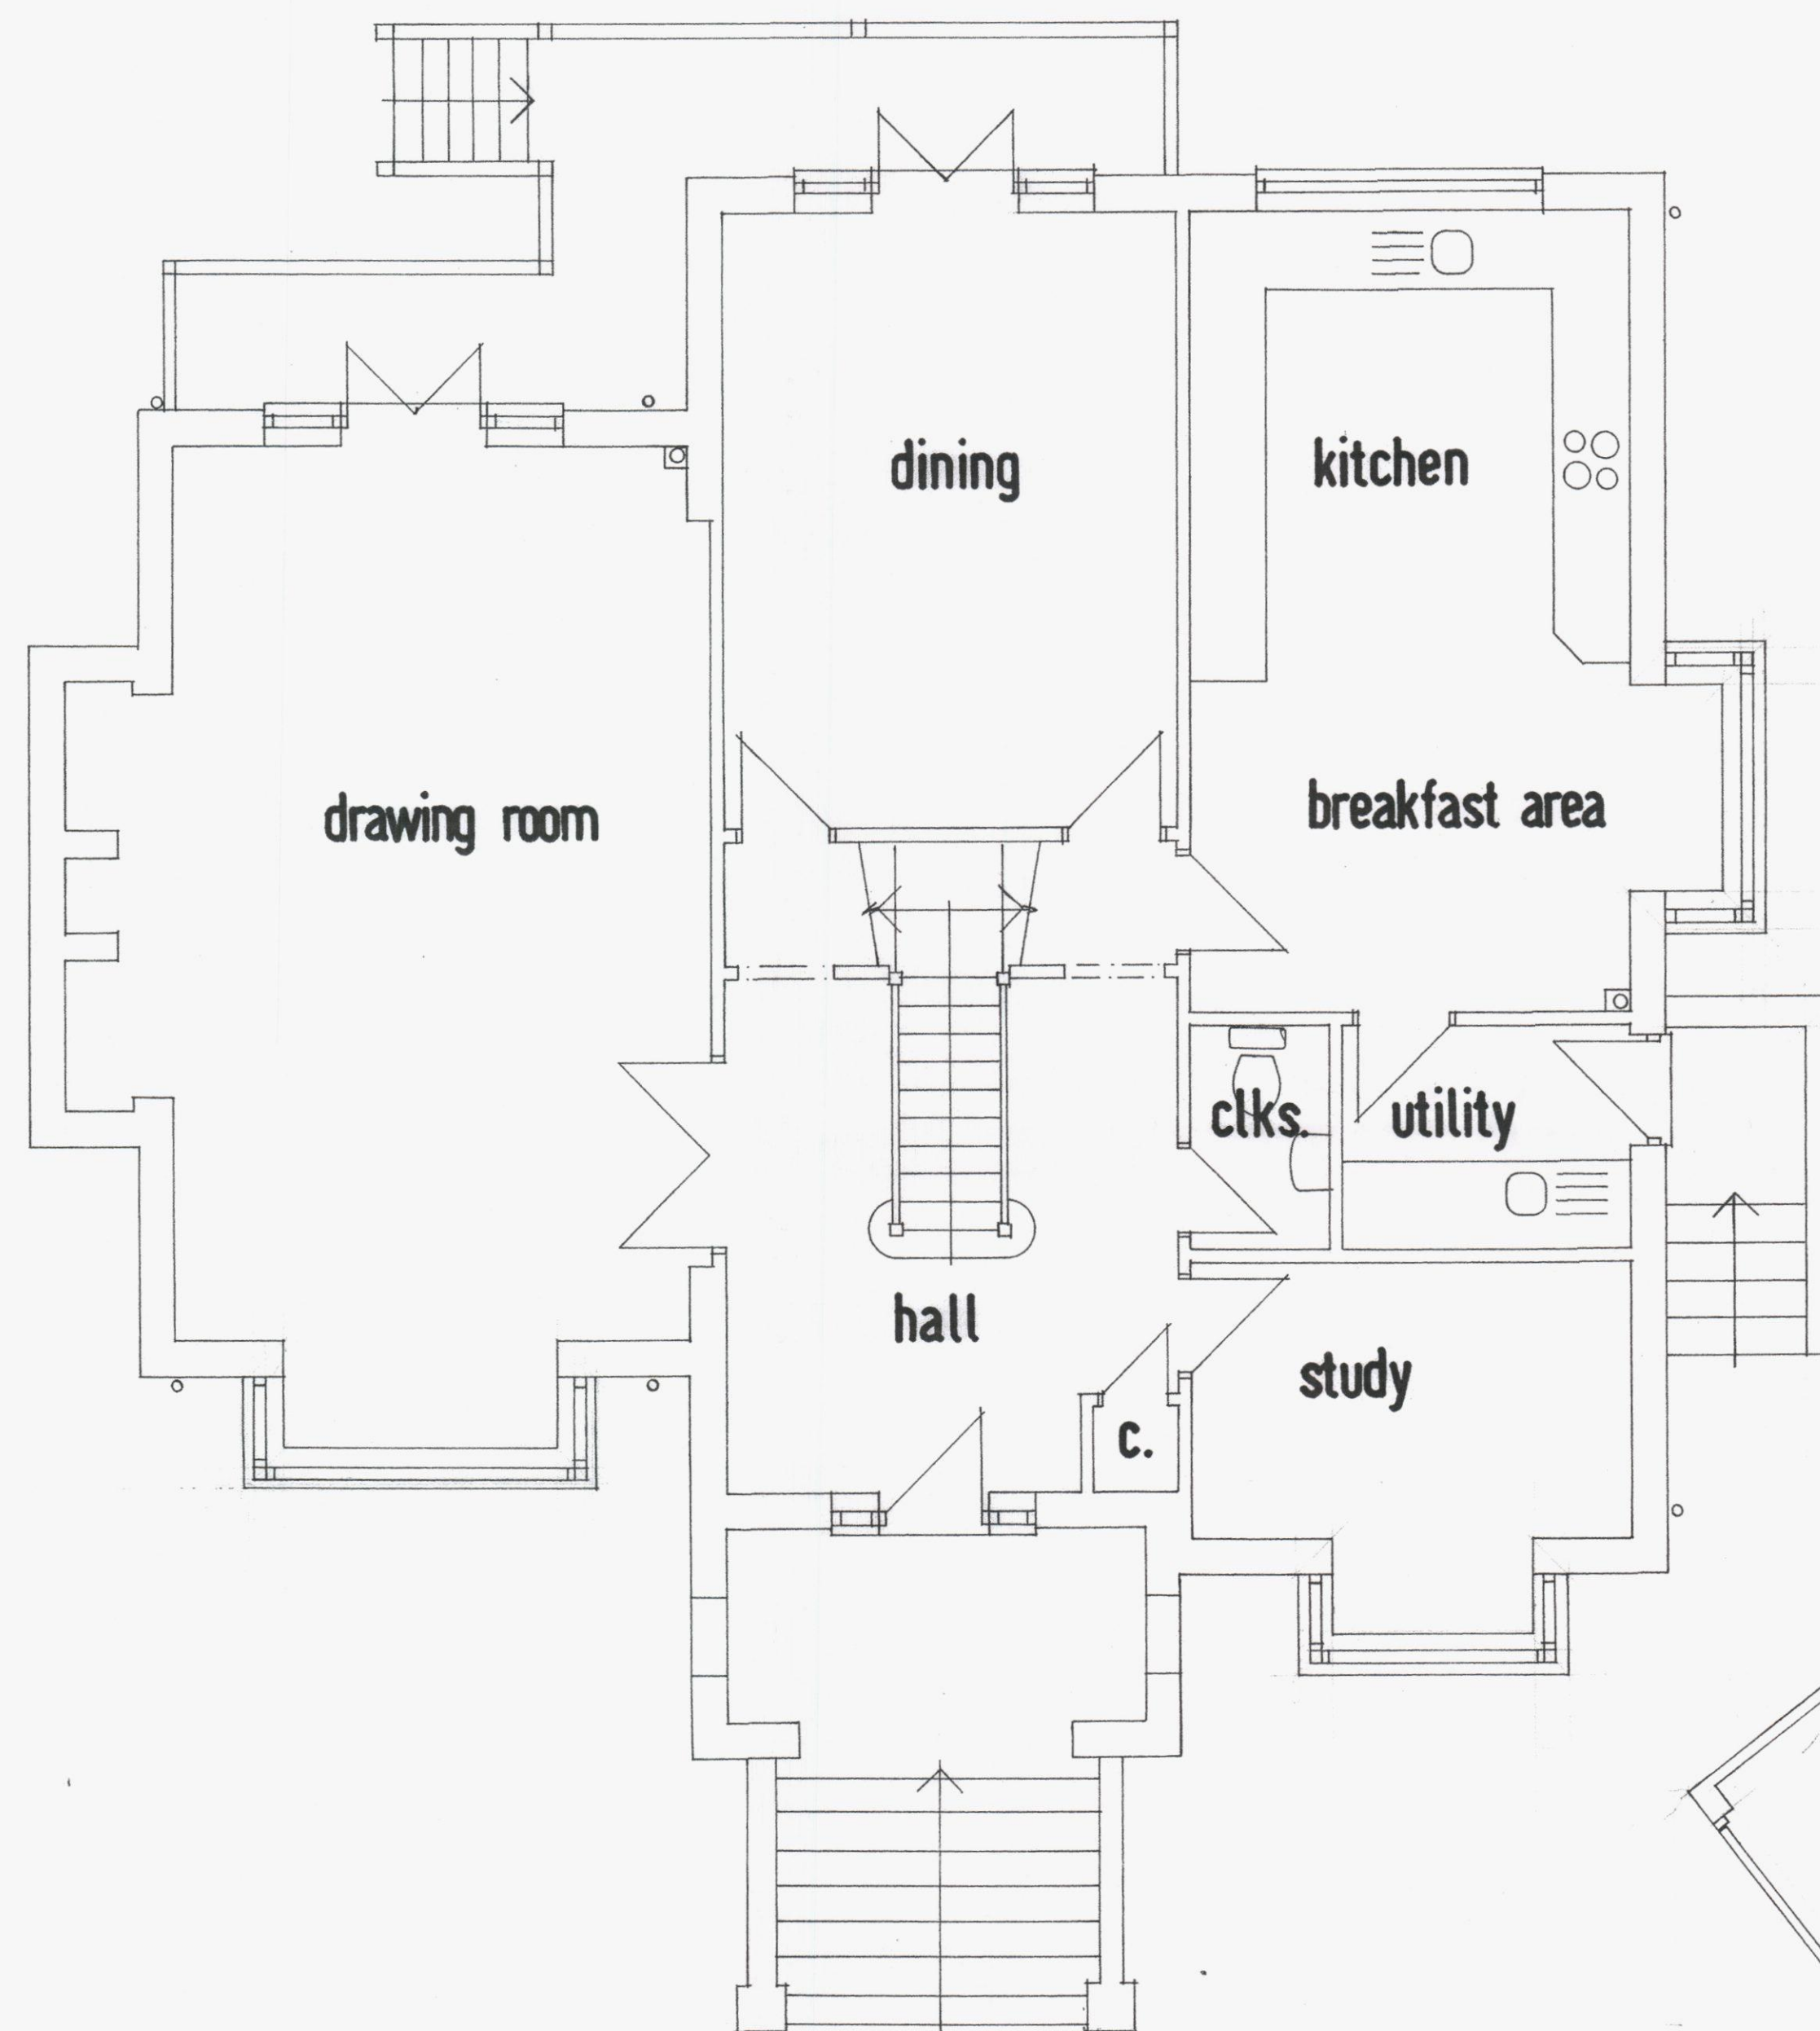

GROUND FLOOR

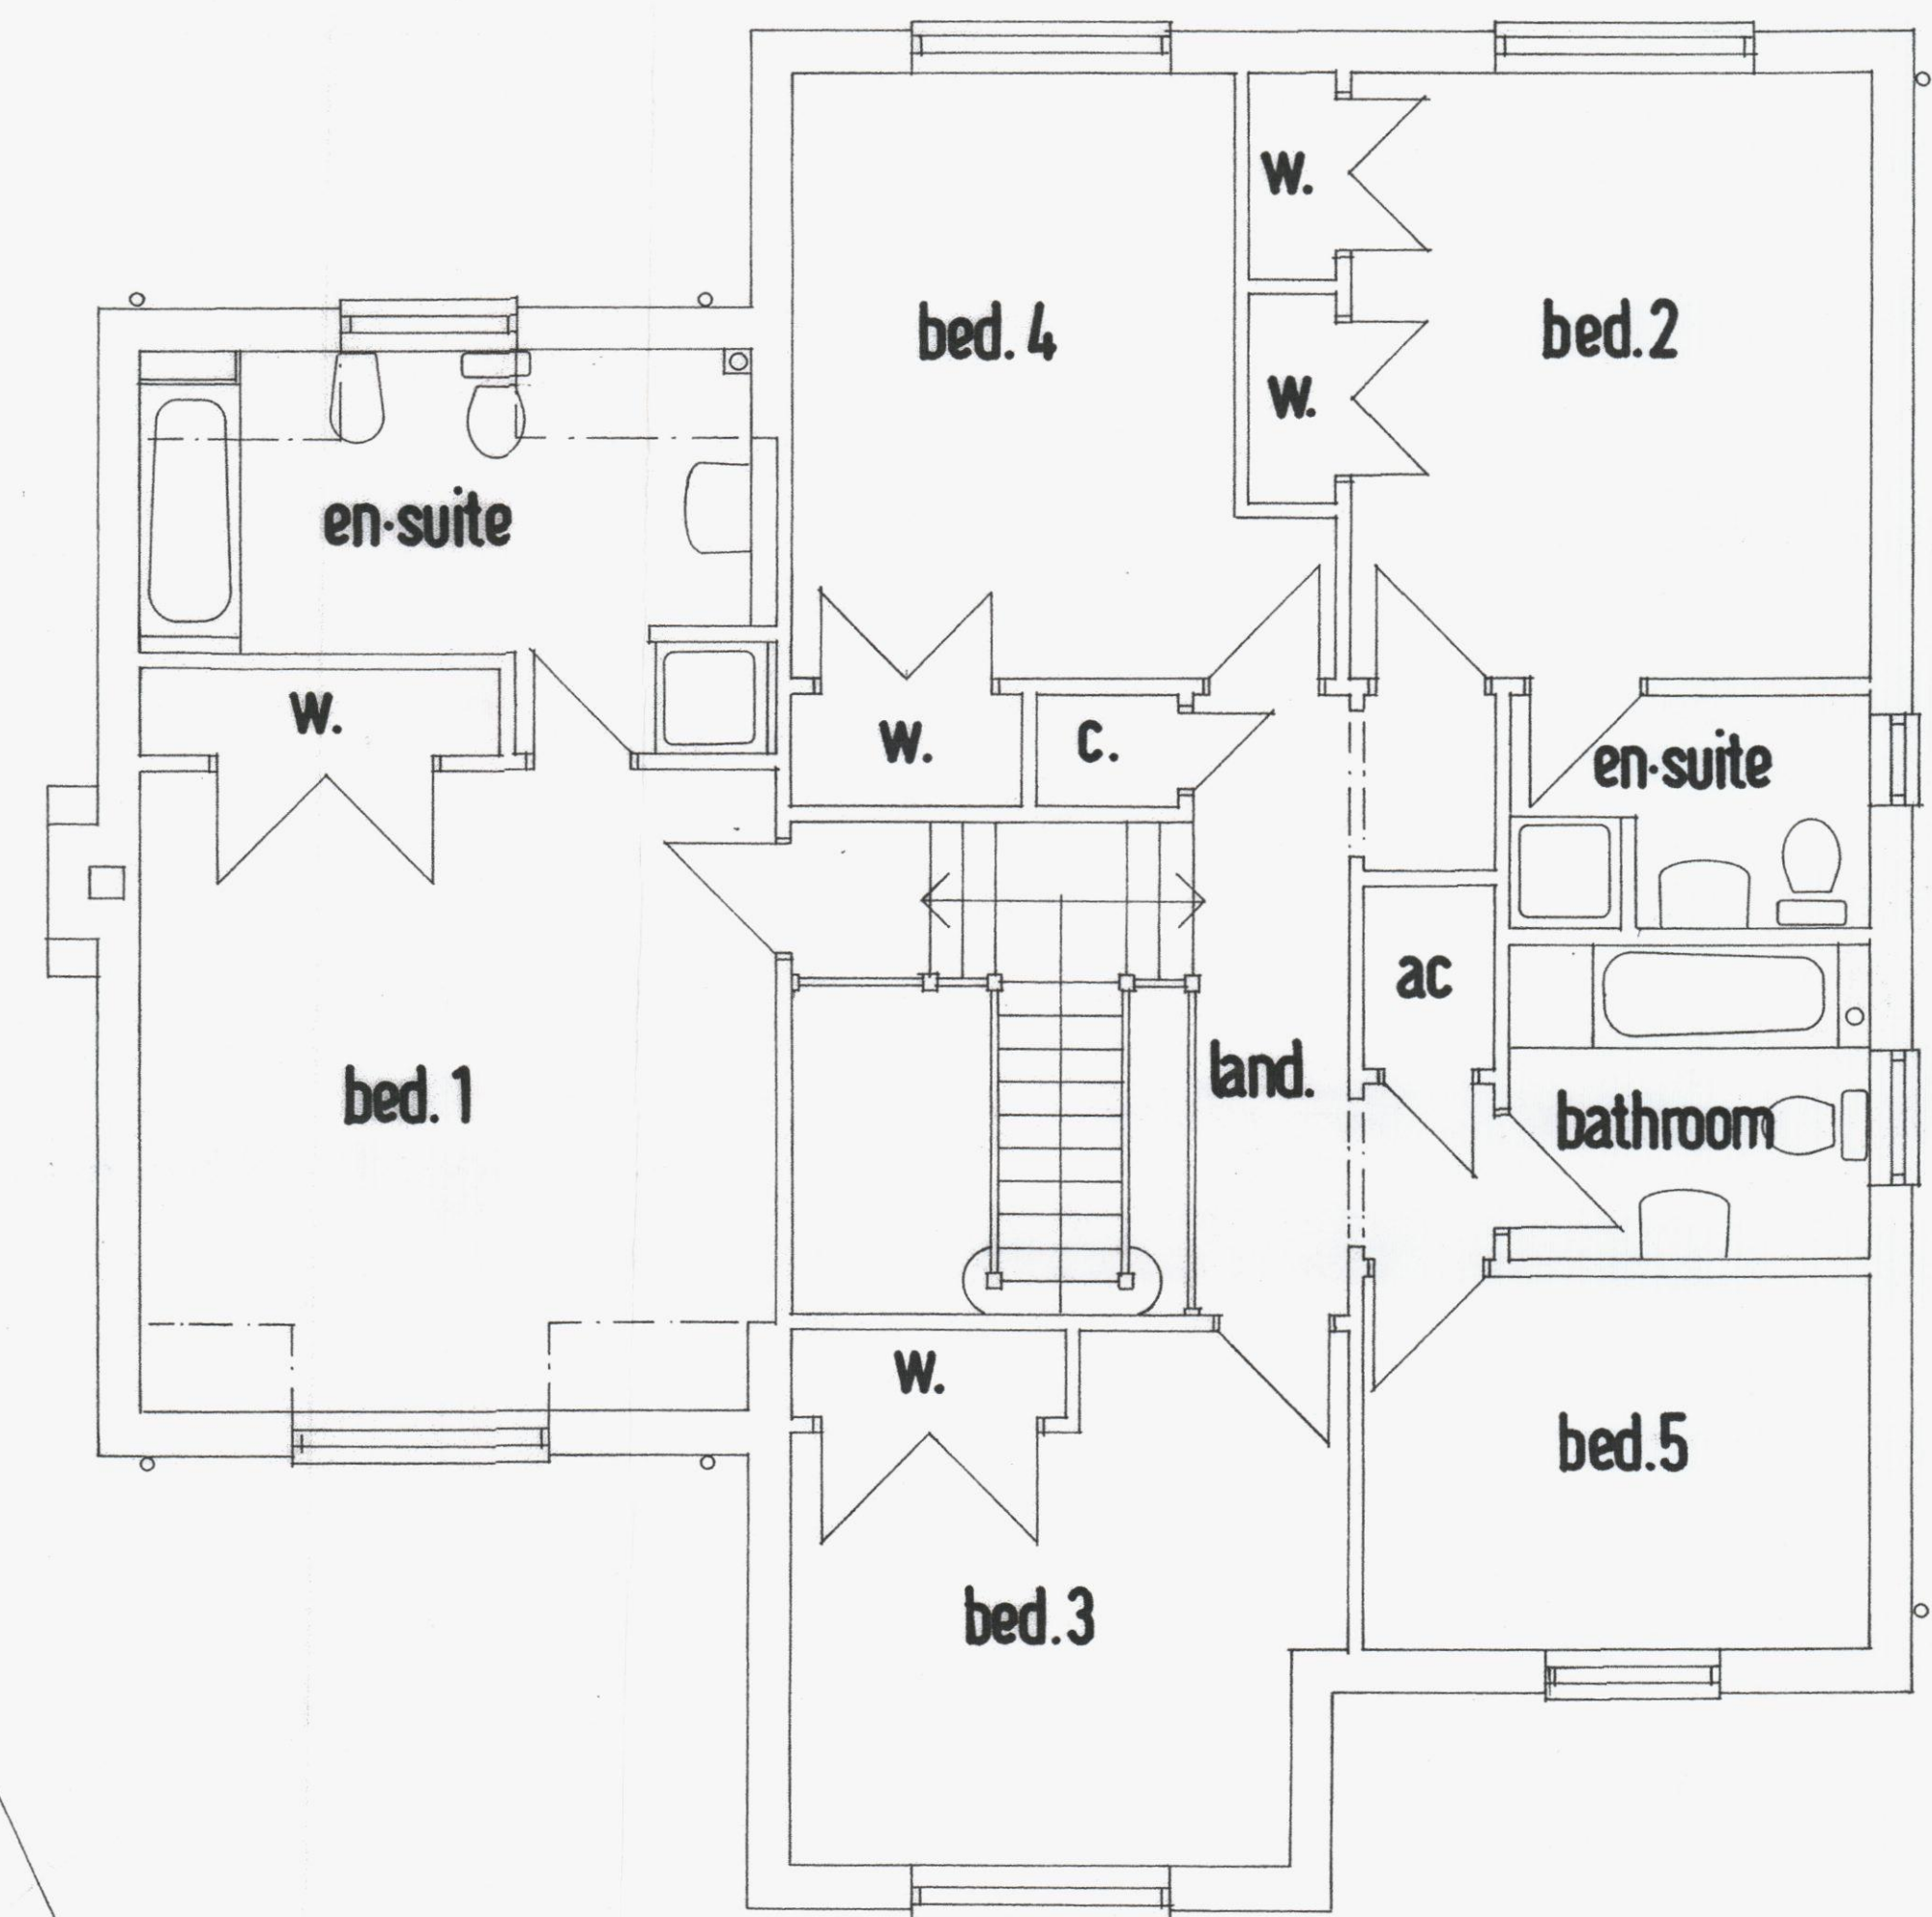

FIRST FLOOR

Barry Bowhill Architectural Consultant
3 The Merchant House
Bishops Waltham Hants SO32 1AA
Tel / Fax: 01489 891558
E- Mail: barry@barrybowhill.co.uk

Project	Alterations to Samphire House, 17 Seafarer Walk, Hayling Island.
---------	---

Client Mr D. Robins
Subject: Existing floor plans

Dwg No: 729/01 Rev:
Scale: 1 : 50 Date: January 2013