

NOTES:

Dimensions to be checked on site before commencing work. Any discrepancies shall be reported to the architect immediately.

Do not scale from these drawings except for planning purposes. Use figured dimensions only.

Where applicable the drawing is to be read in conjunction with other consultants' drawings.




Scale bar 1:100

KEY:


EXISTING WALLS RETAINED




NEW WALLS

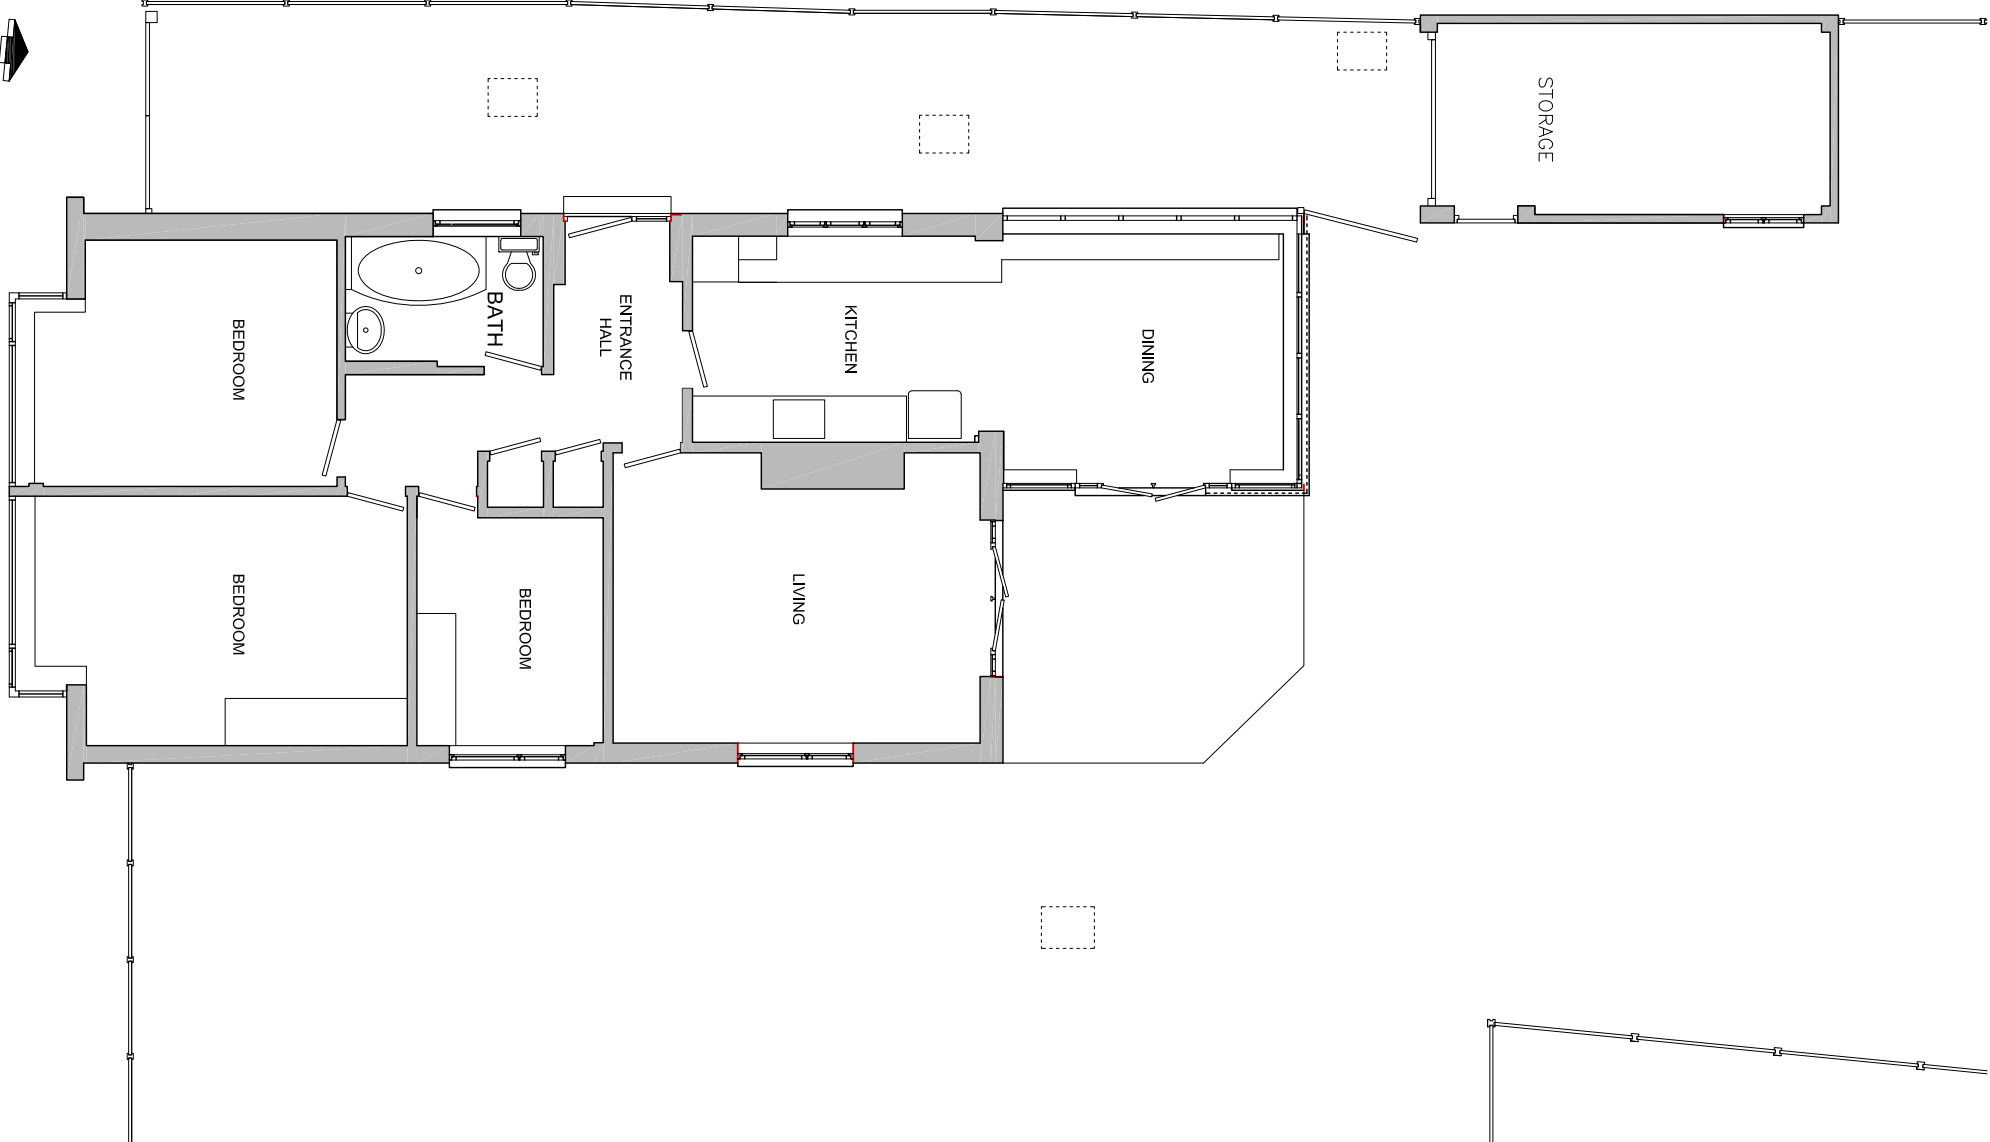

Ground floor plan

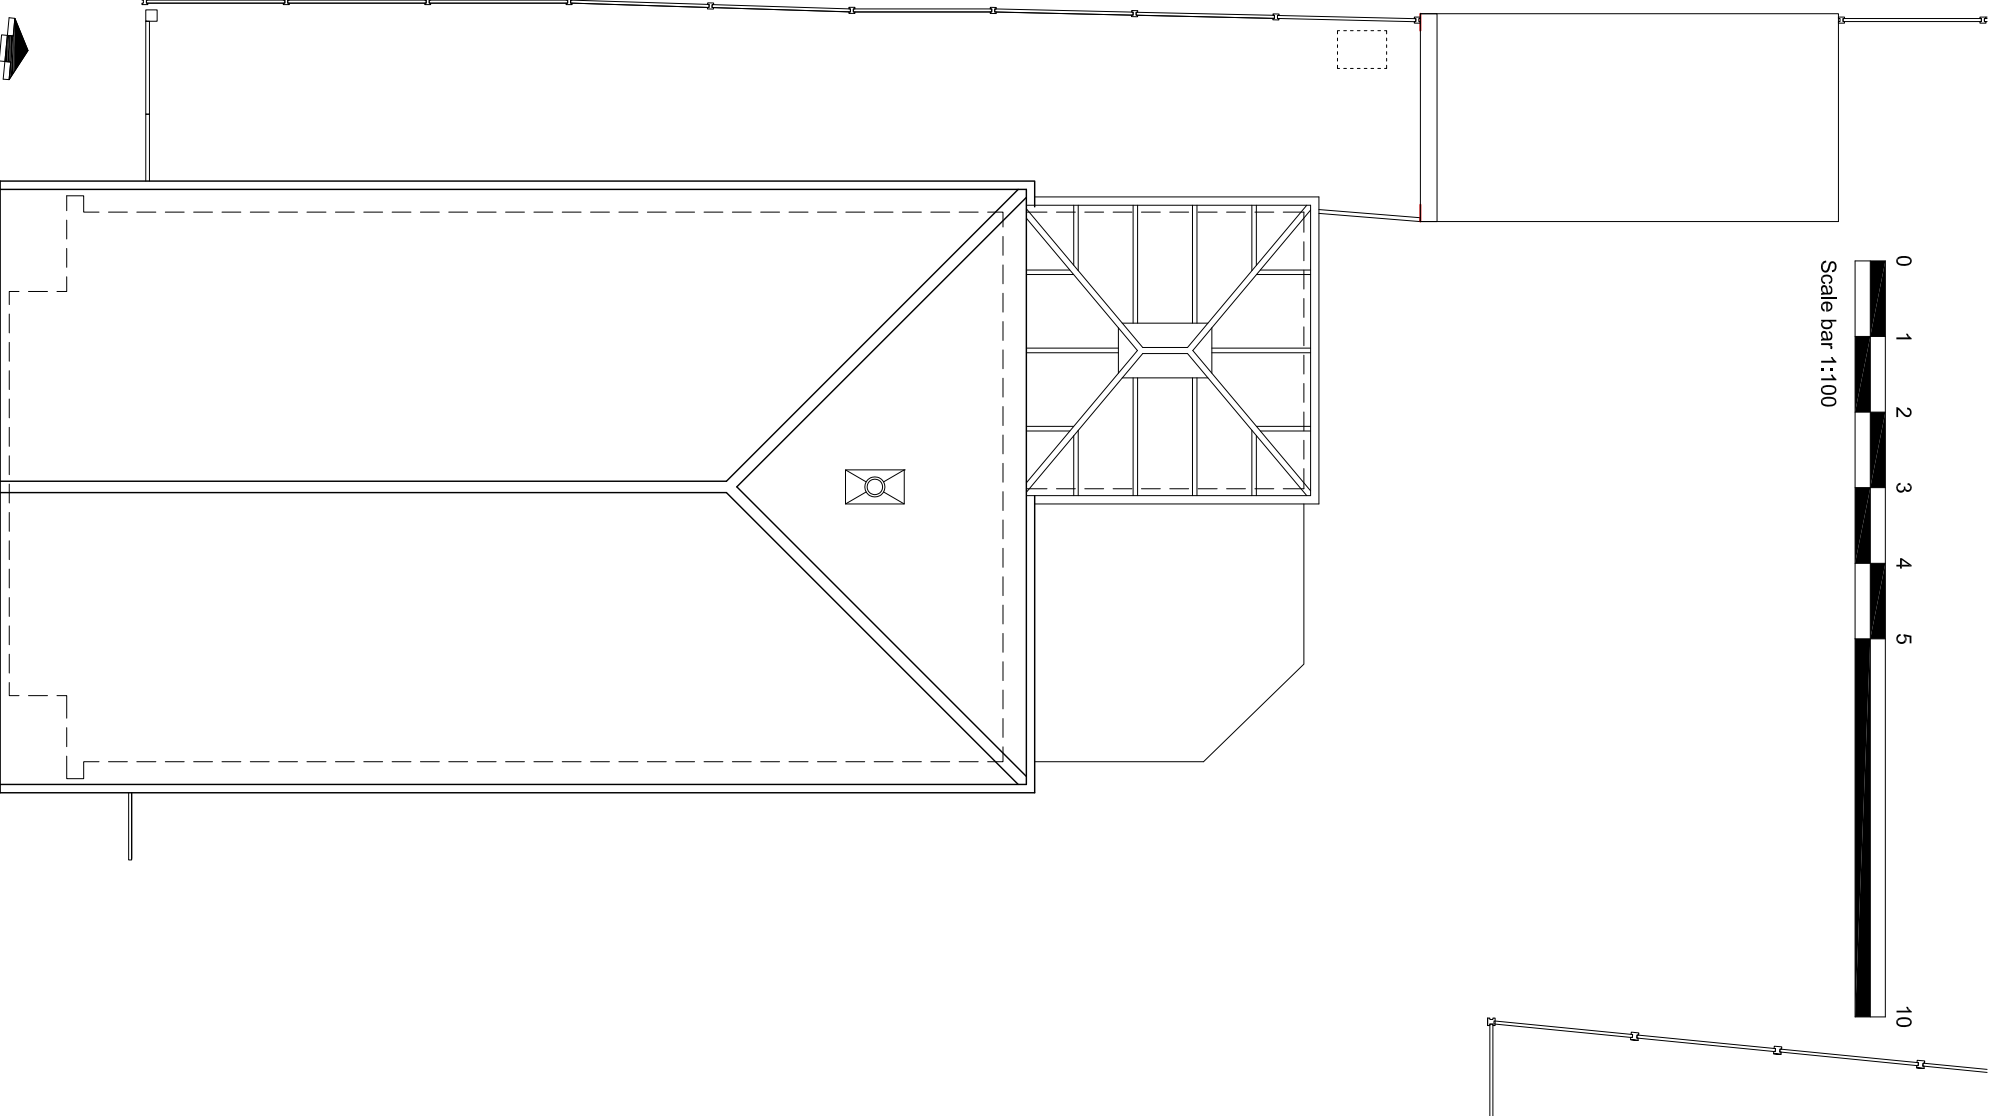

Roof plan

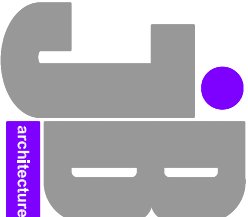

rev	date	rev	date
A	18.03.14		

Scale bar added

For
MR ANDY PALMER

Project
PROPOSED REAR EXTENSION
AT 95 WOODLANDS AVENUE
EMSWORTH, HANTS
PO10 7QD

Title

EXISTING FLOOR & ROOF PLANS

Date	Drawn	Scale	Checked
FEB 2014	JB	1:100 @ A3	
Job Number	Drawing Number	Revision	
CLA02.14	20	A	