



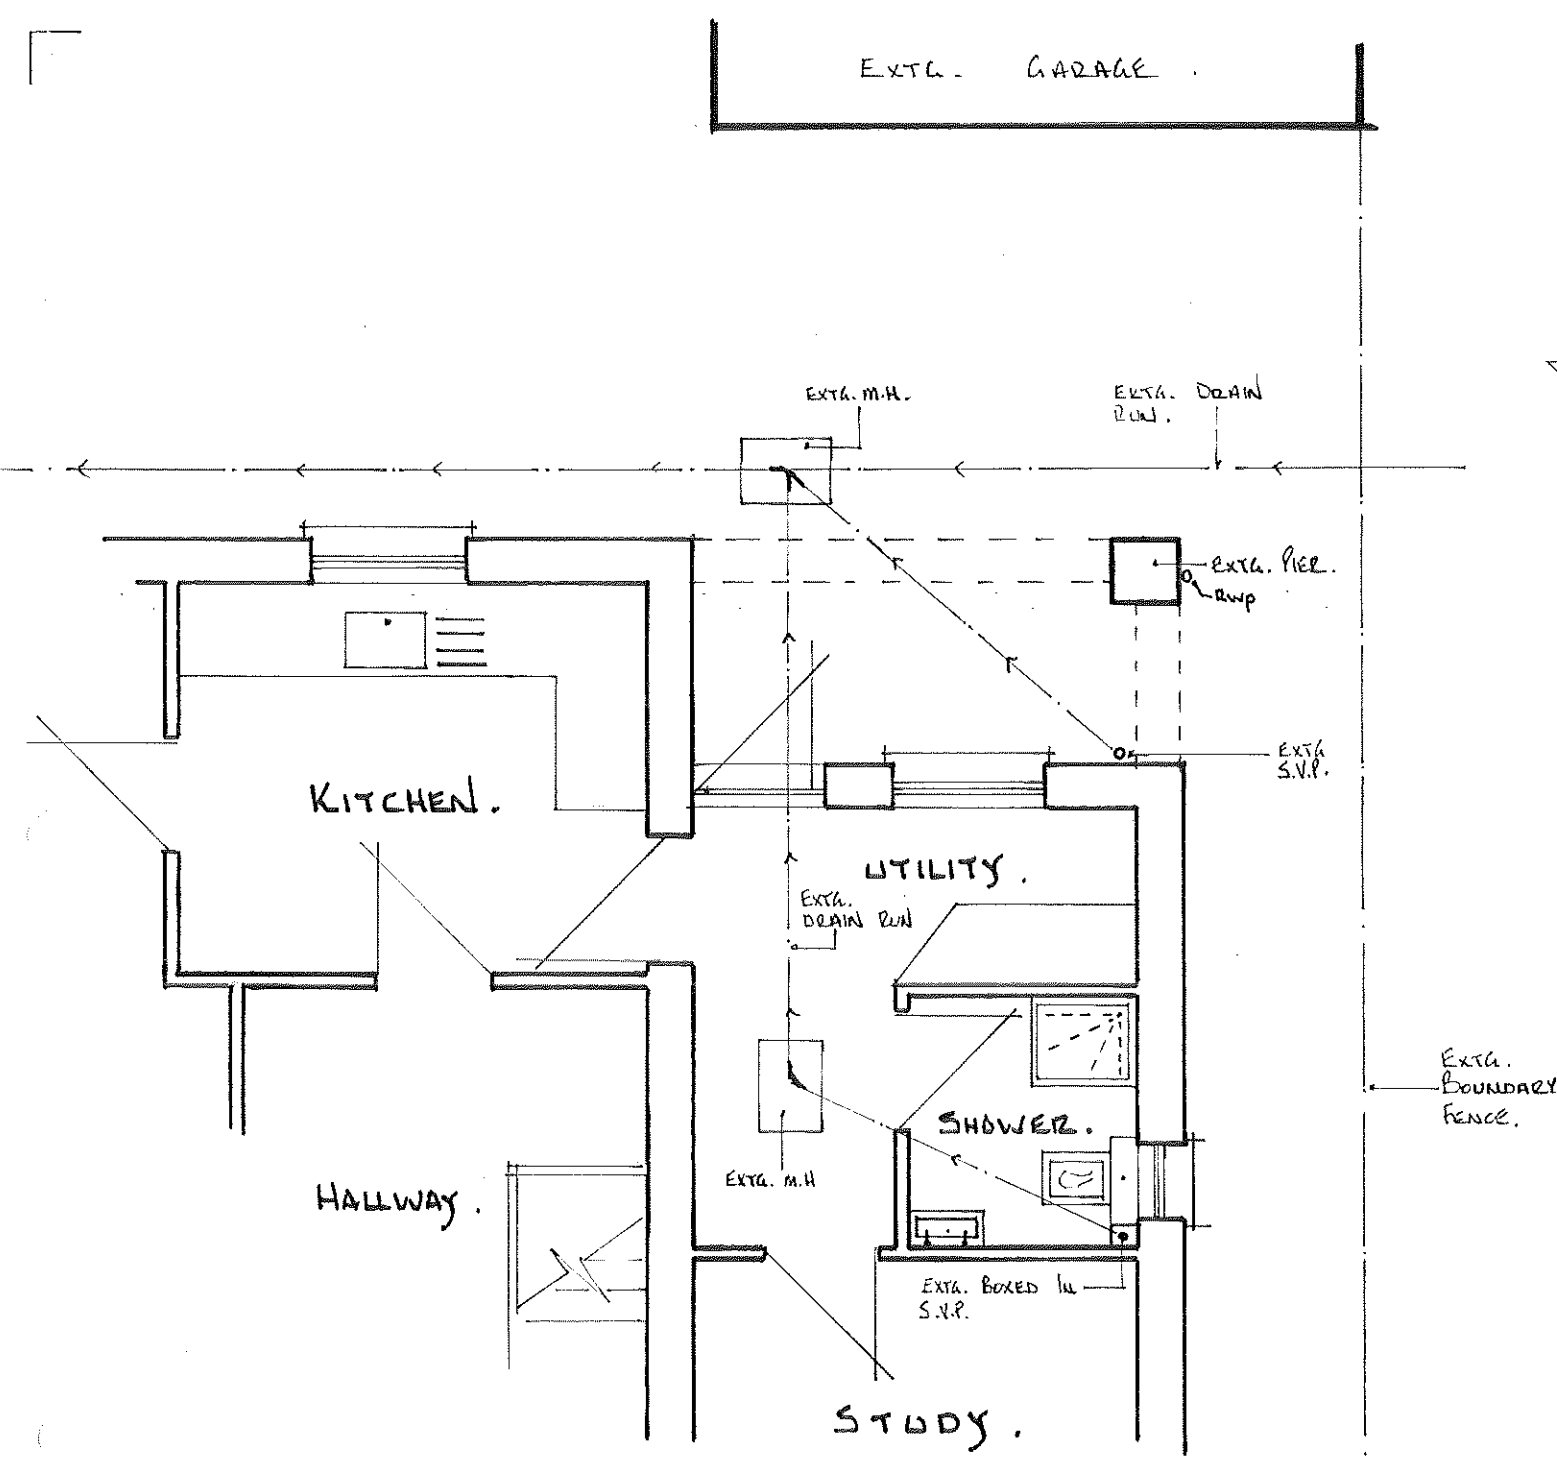

PART GROUND FLOOR PLAN
[AS EXTA.]

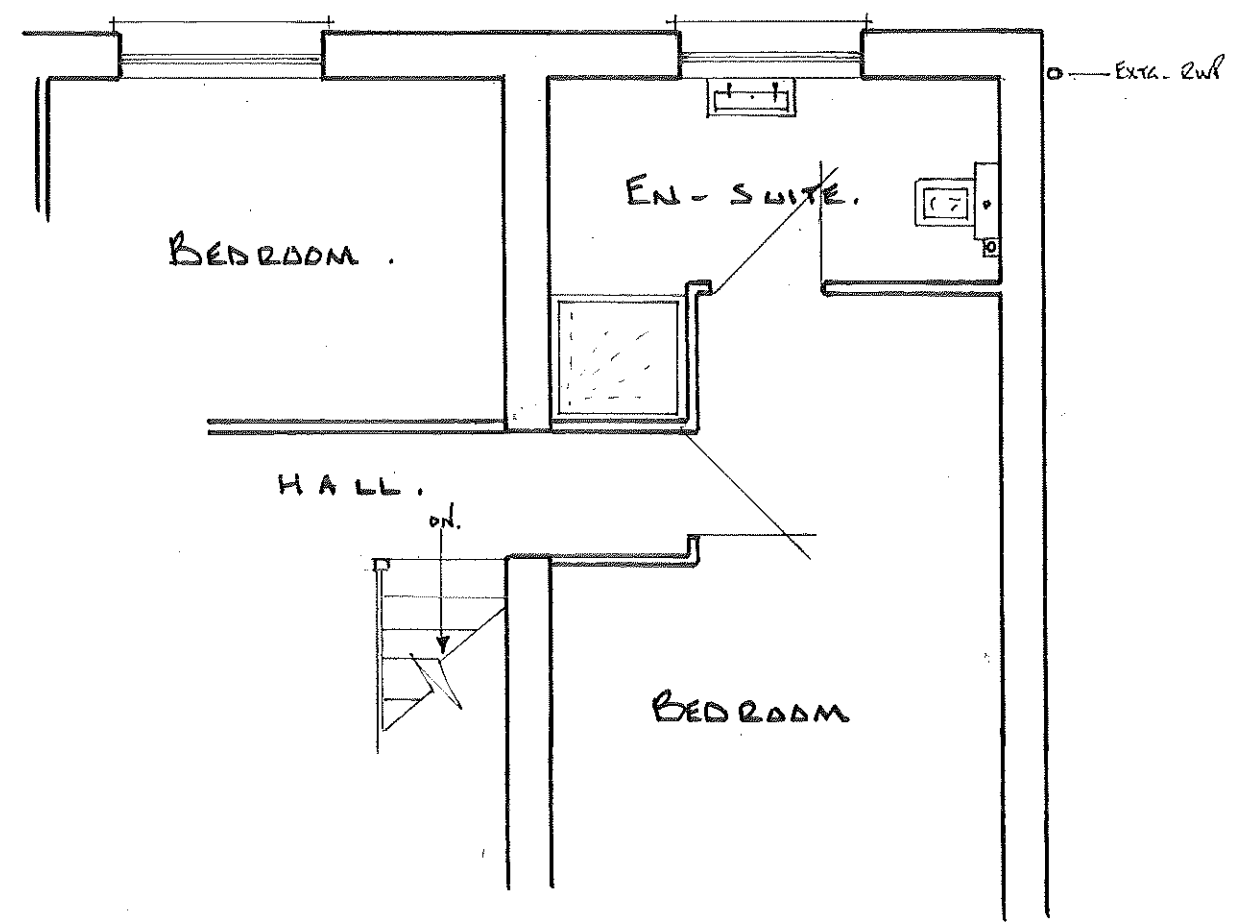

PART FIRST FLOOR PLAN
[AS EXTA.]

- NOTES:
1. Do not scale this drawing. Use figured dimensions only, except for Planning purposes.
 2. All dimensions must be checked on site by the contractor prior to commencement of work.
 3. All construction details are indicative and are to be checked and confirmed on site and any divergence's are to be agreed with the Contract Administrator.

REAR EXTENSION AND INTERNAL ALTERATIONS AT
39 SCRATCHFACE LANE, BEDHAMPTON, HANTS, PO9 3NQ

C.R. BARROW & ASSOCIATES LTD.
Structural & Architectural Technicians

2 ALBERT CHAMBERS Tel: 01243 865500
SUDLEY ROAD Fax: 01243 860489
BOGNOR REGIS Mobile: 07816 591480
WEST SUSSEX
PO21 1EQ E-Mail: chris.barrow@hotmail.co.uk

GROUND & FIRST FLOOR PLANS.			
Scale	1:50	Drawn By	C.R.B.
Date	JAN. 14.	Checked	
Drawing Number	1007-2		