


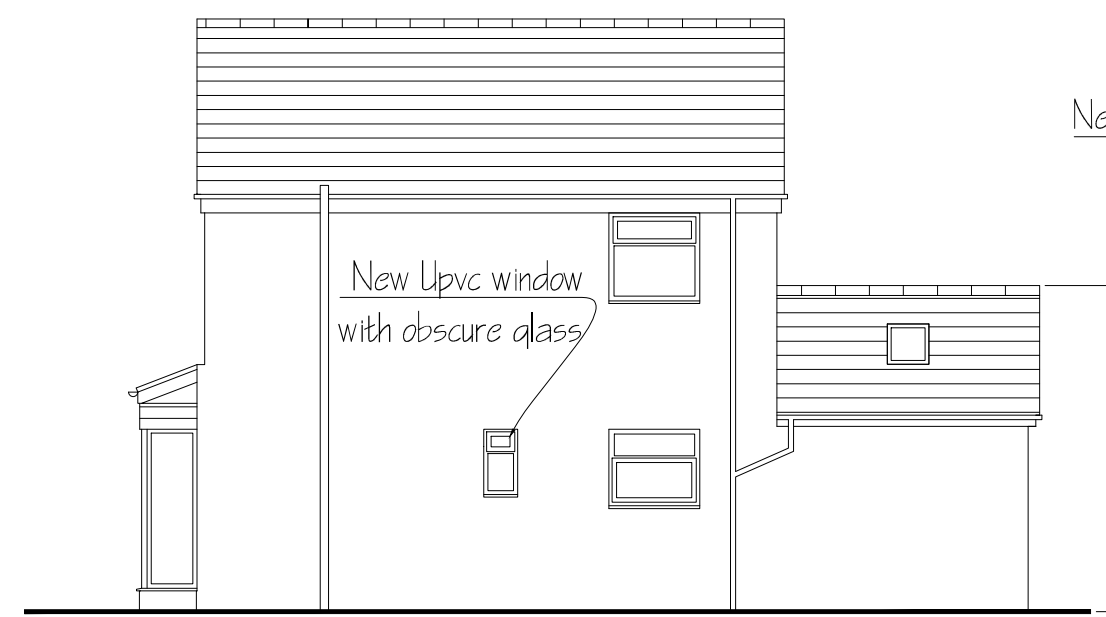


Principle west view




South view


Proposed Elevations Scale 1:100

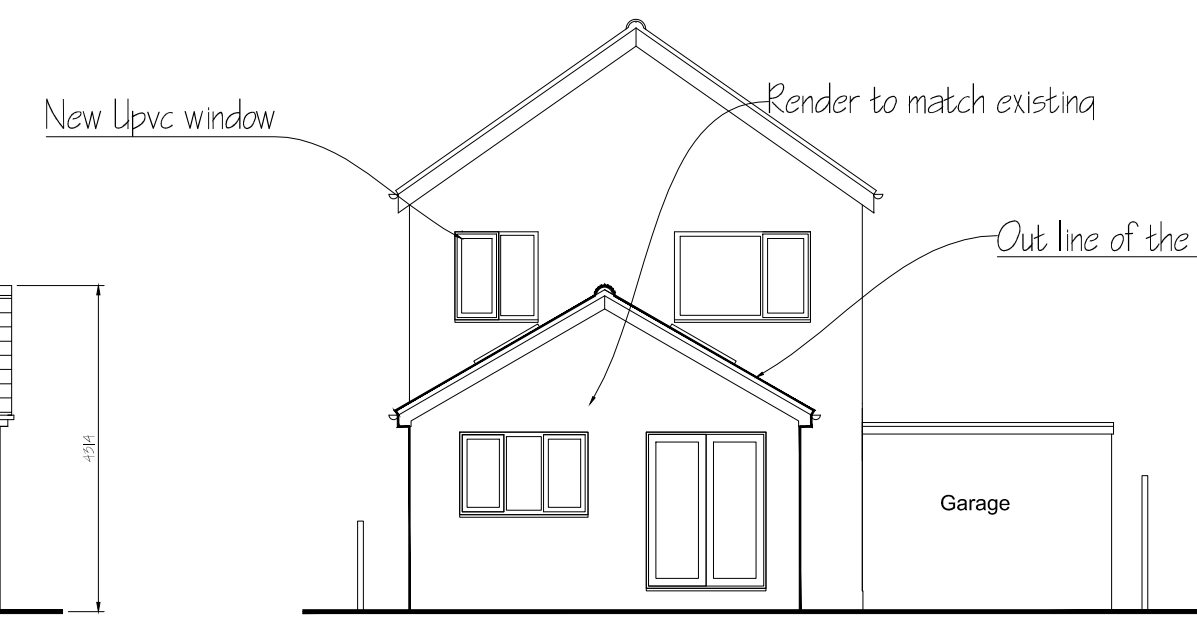


East view

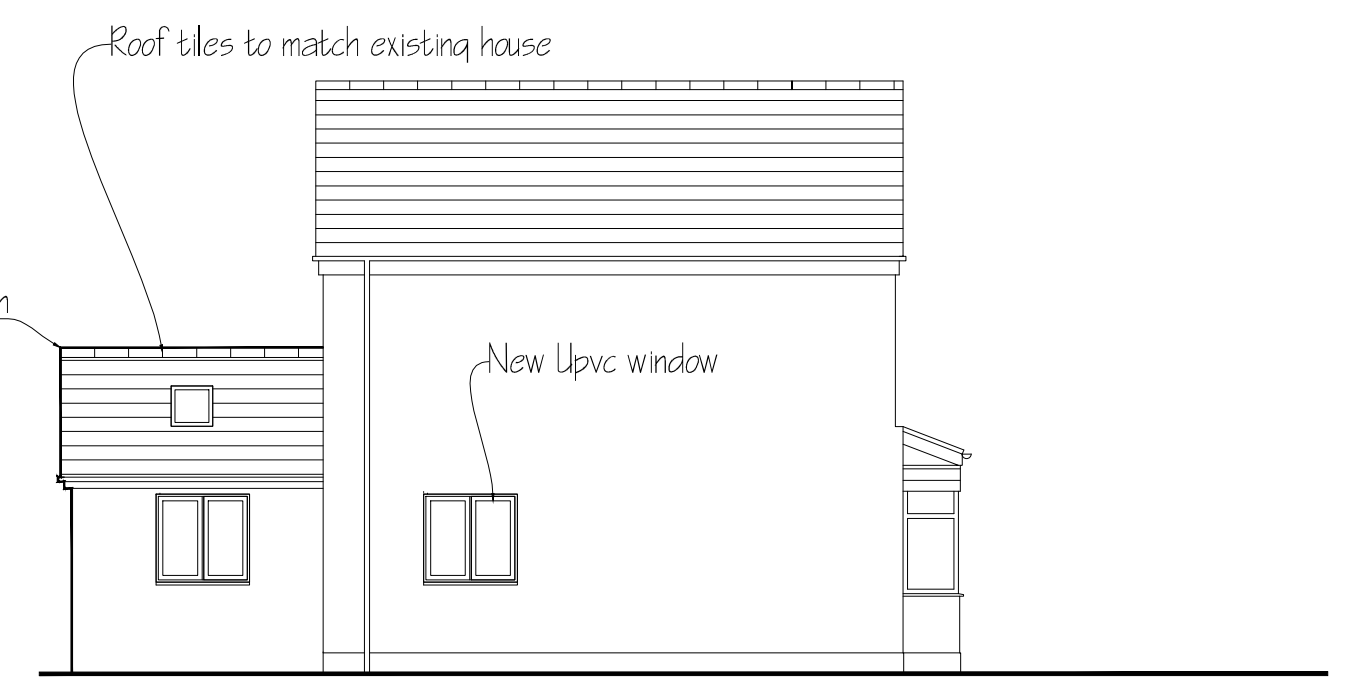


North View

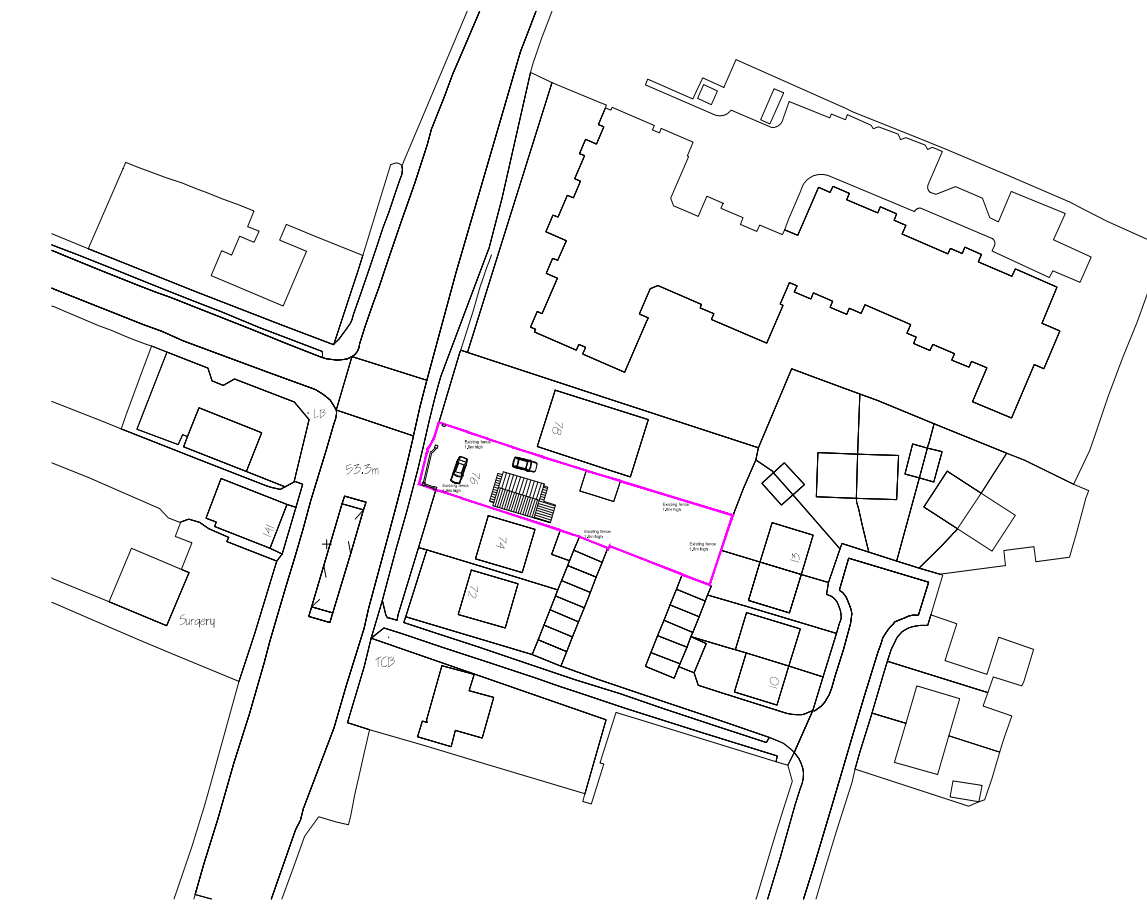


Proposed Site Location Plan Scale 1:1250
OS License No 0100031673

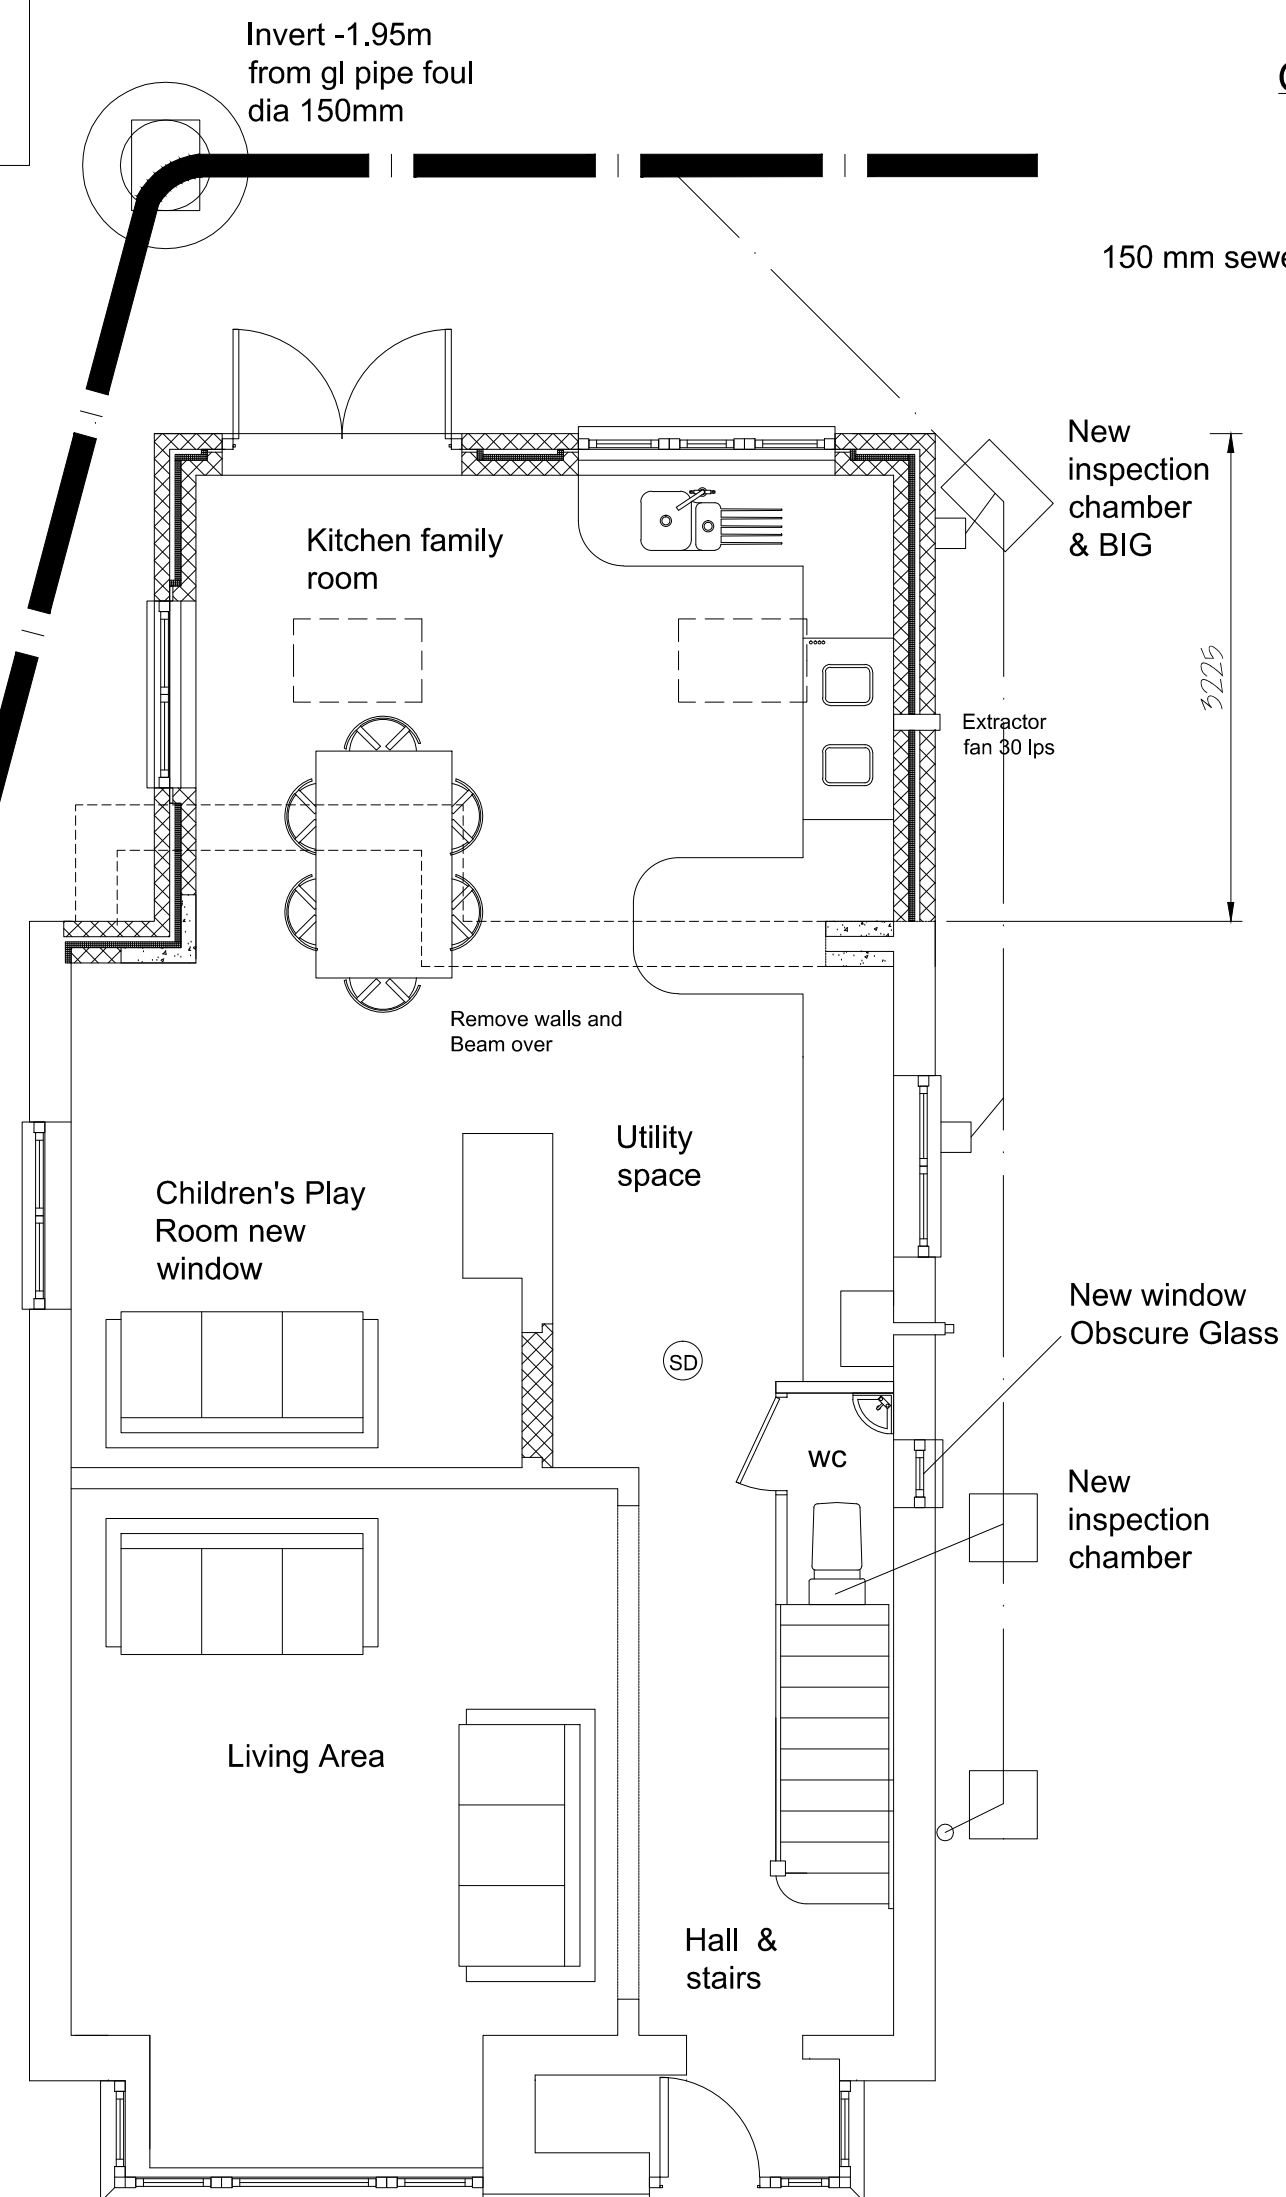


Proposed ground floor plan Scale 1:50

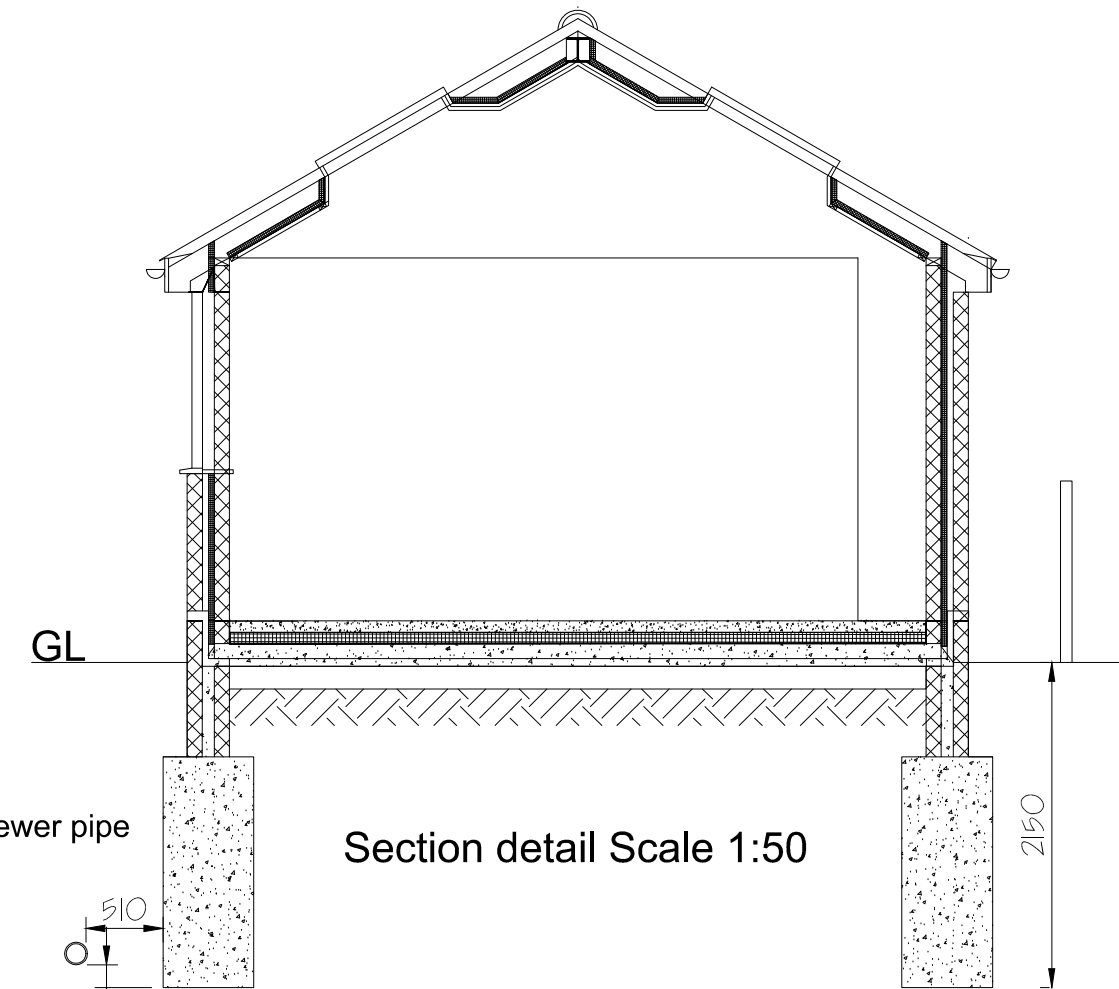

Section detail Scale 1:50

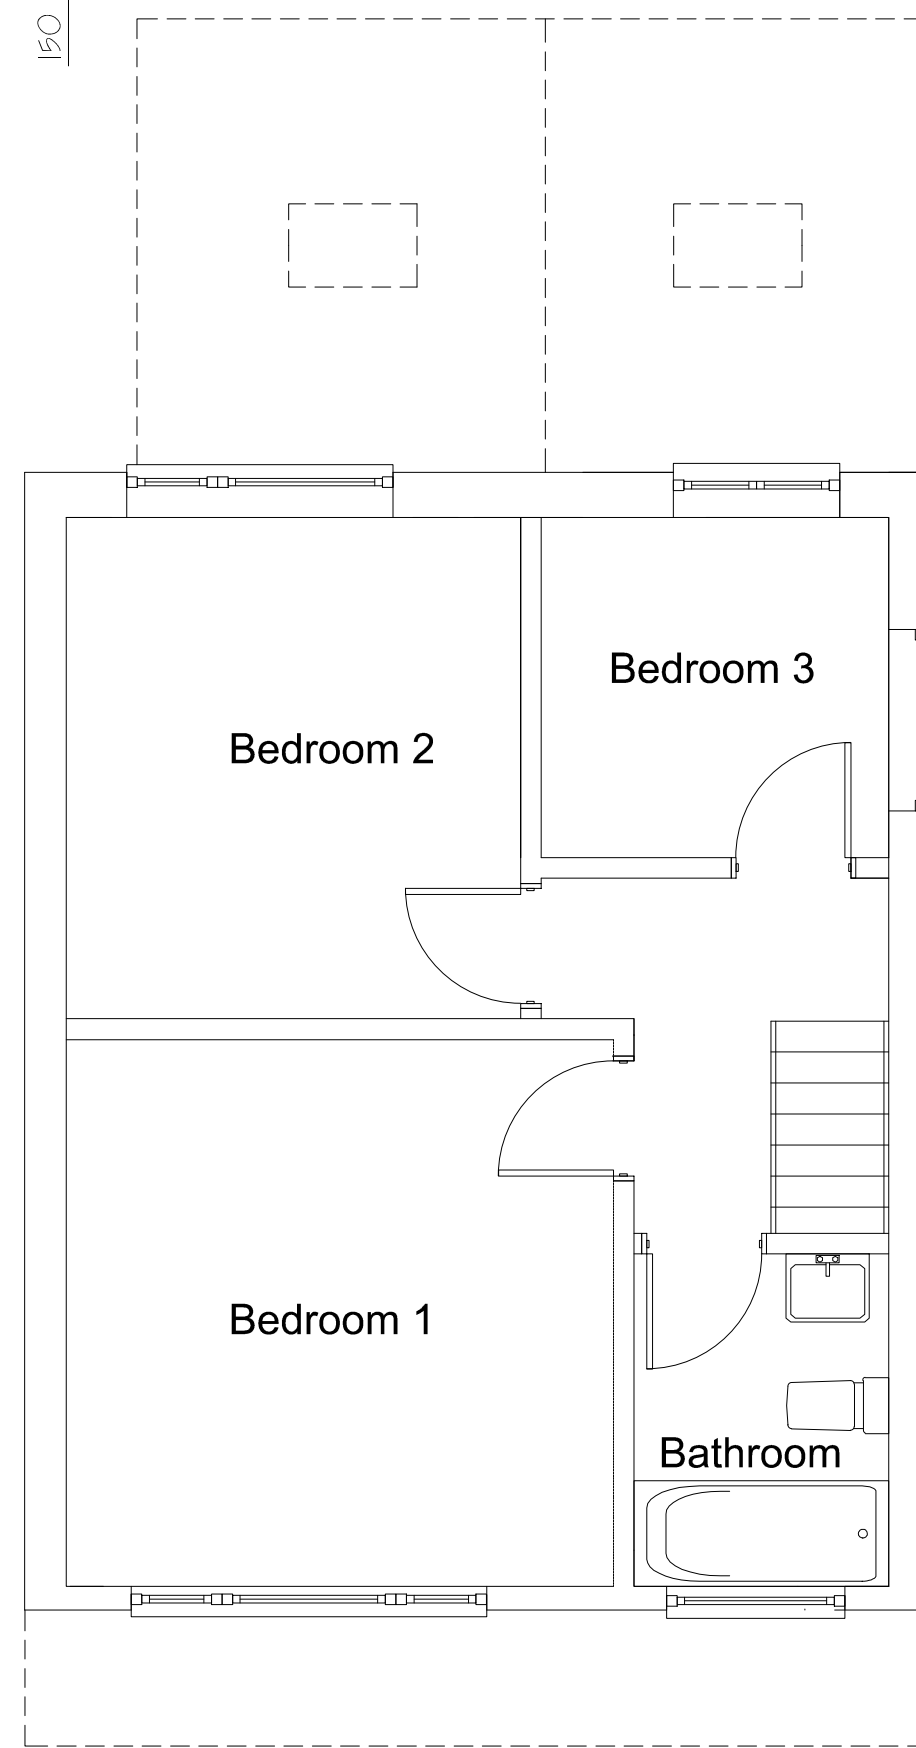

Proposed first floor plan Scale 1:50

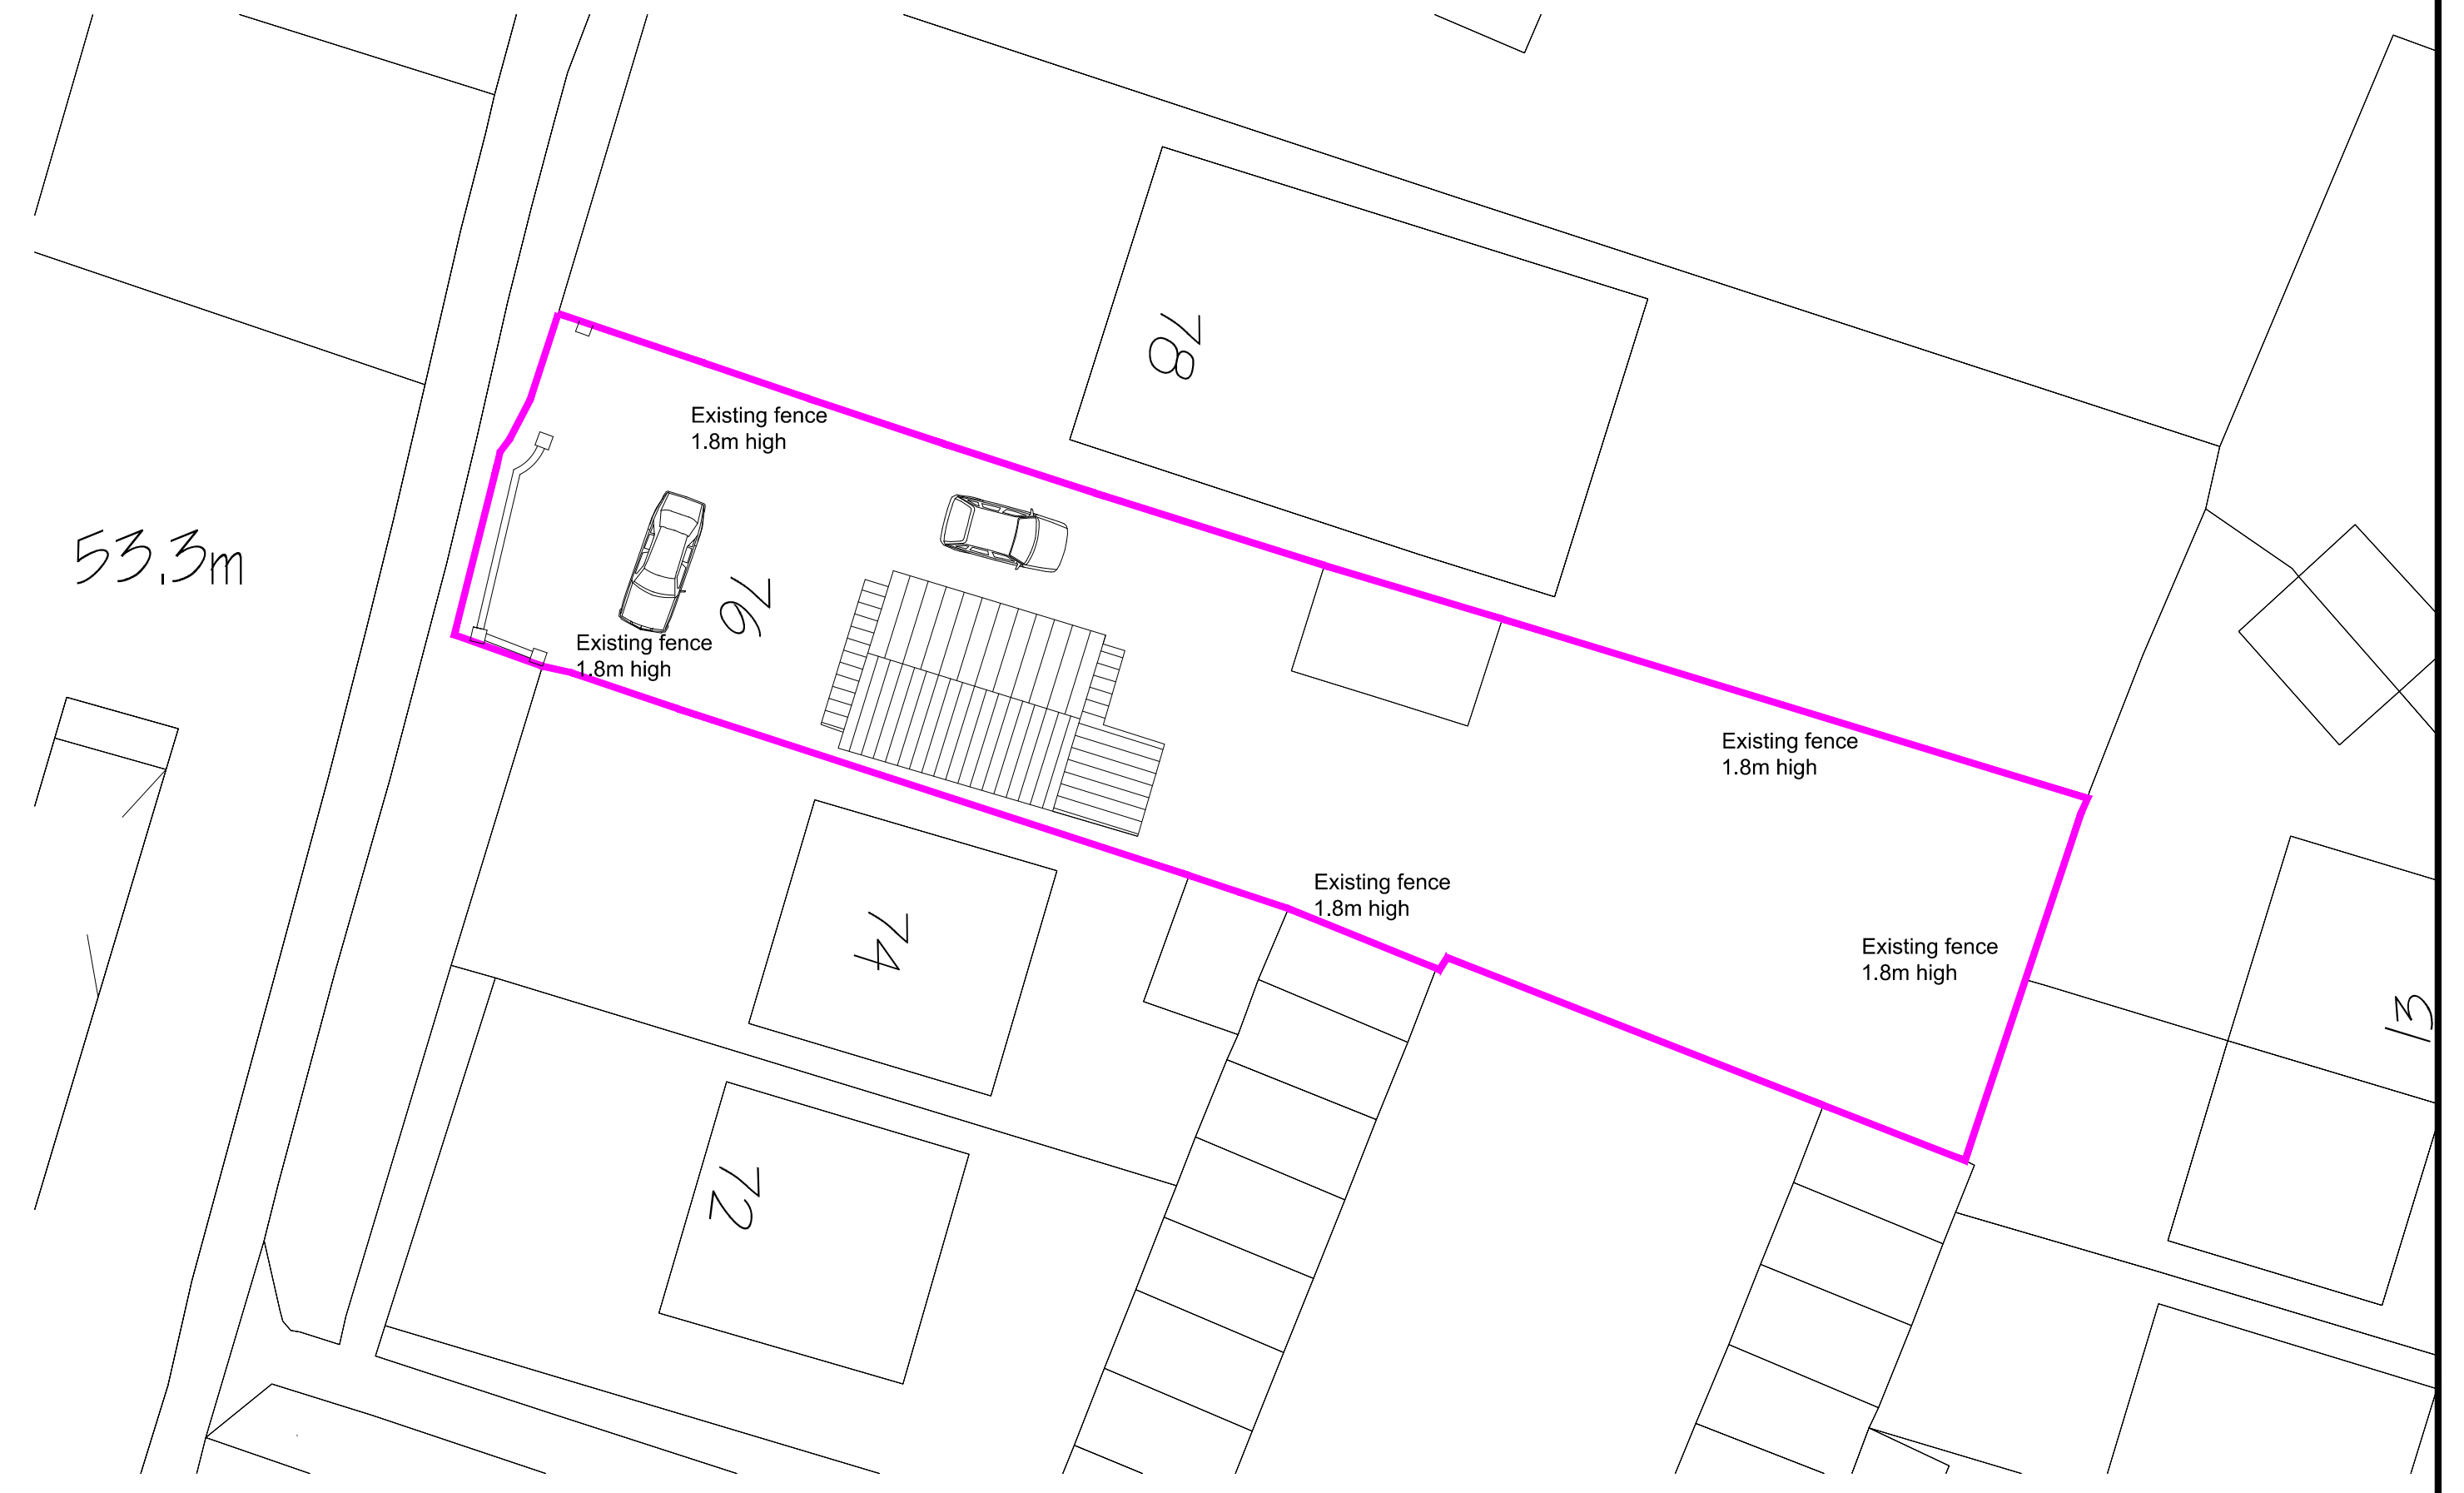

Proposed Block Plan Scale 1:200
OS License No 0100031673

Project Details

Demolition of existing Rear single storey extension. New rear single storey kitchen extension and minor alterations to the window fenestration.

Planning Application

Client Mr S Prowse

Site details 76 London Road,
Cowplain, Hampshire PO8 8EW

Date- January 2014

Print size A1 Landscape

Scales- 1:50,1:100,1:200, 1:1250 Proposed

Drawing No DWG 02

JPF Architectural Design & Surveying

84 locks Road, Locks Heath, Southampton, Hampshire, SO31 6NR
Tel - 01489 589917 - 07788727462
Email jpfbuilders@hotmail.co.uk