



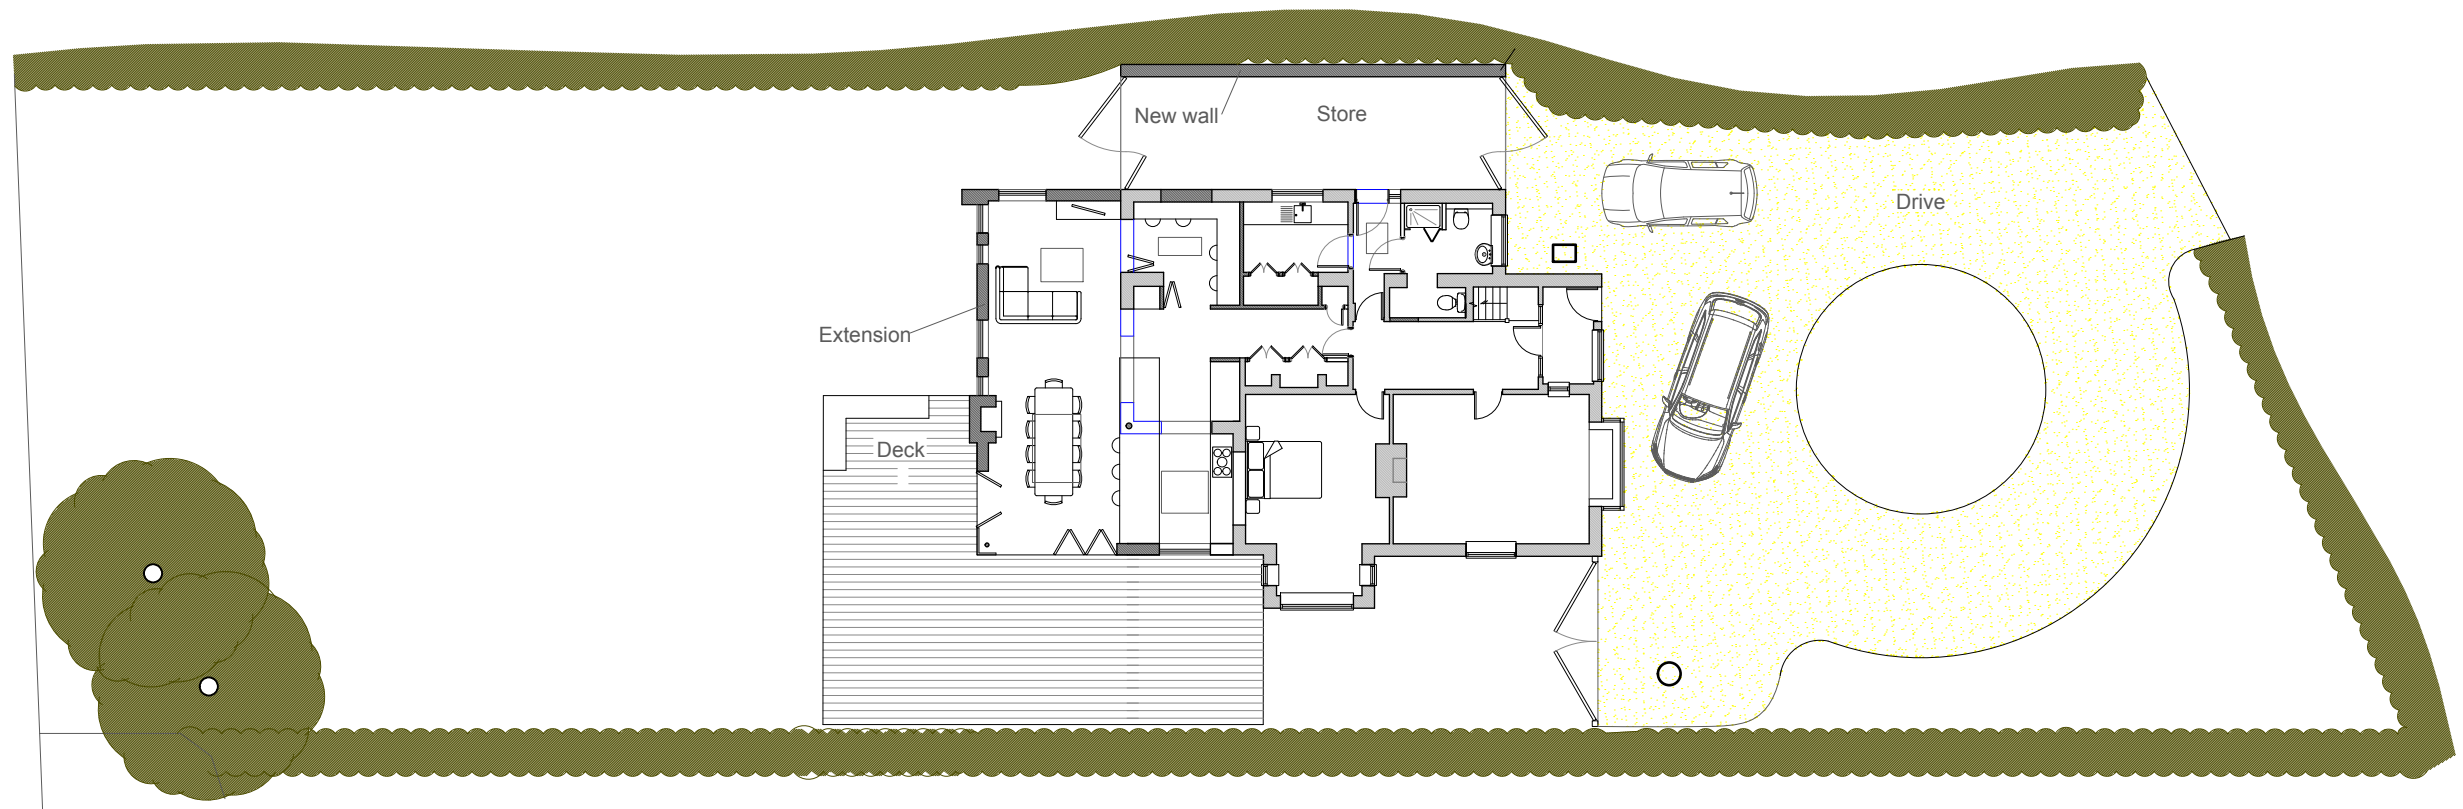

Site plan
1:200

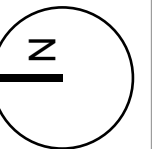

© more than architecture

PROJECT:
65 Warblington Rd
Emsworth
DRAWING TITLE:
Site plan

DATE:
August 2013
DRAWING NO:
GA01
REV. D
DATE 08.02.14
DESCRIPTION

NOTES:
This drawing is copyright and shall not be reproduced nor used for any other purpose without the written permission of the architects. This drawing must be read in conjunction with all other related drawings and documentation.



the studio, 2 blackboy lane fishbourne PO18 8BE +44(0)1243 214204
mail@randelldesigngroup.com www.randelldesigngroup.com

