
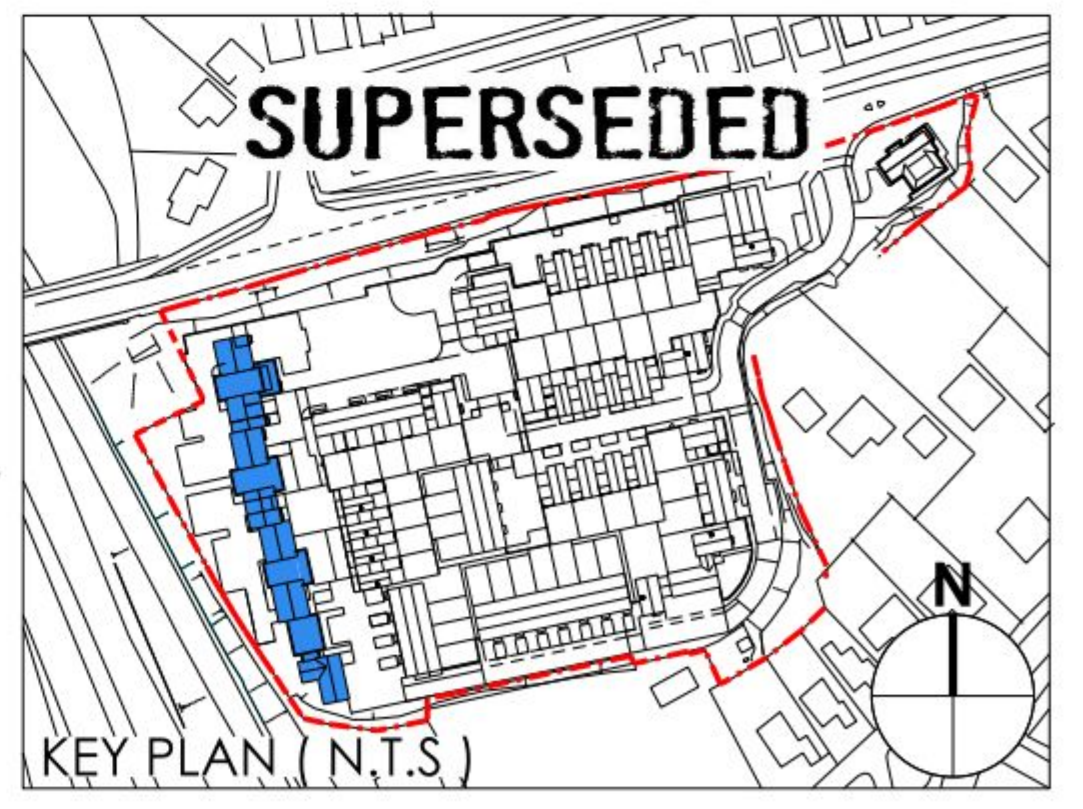


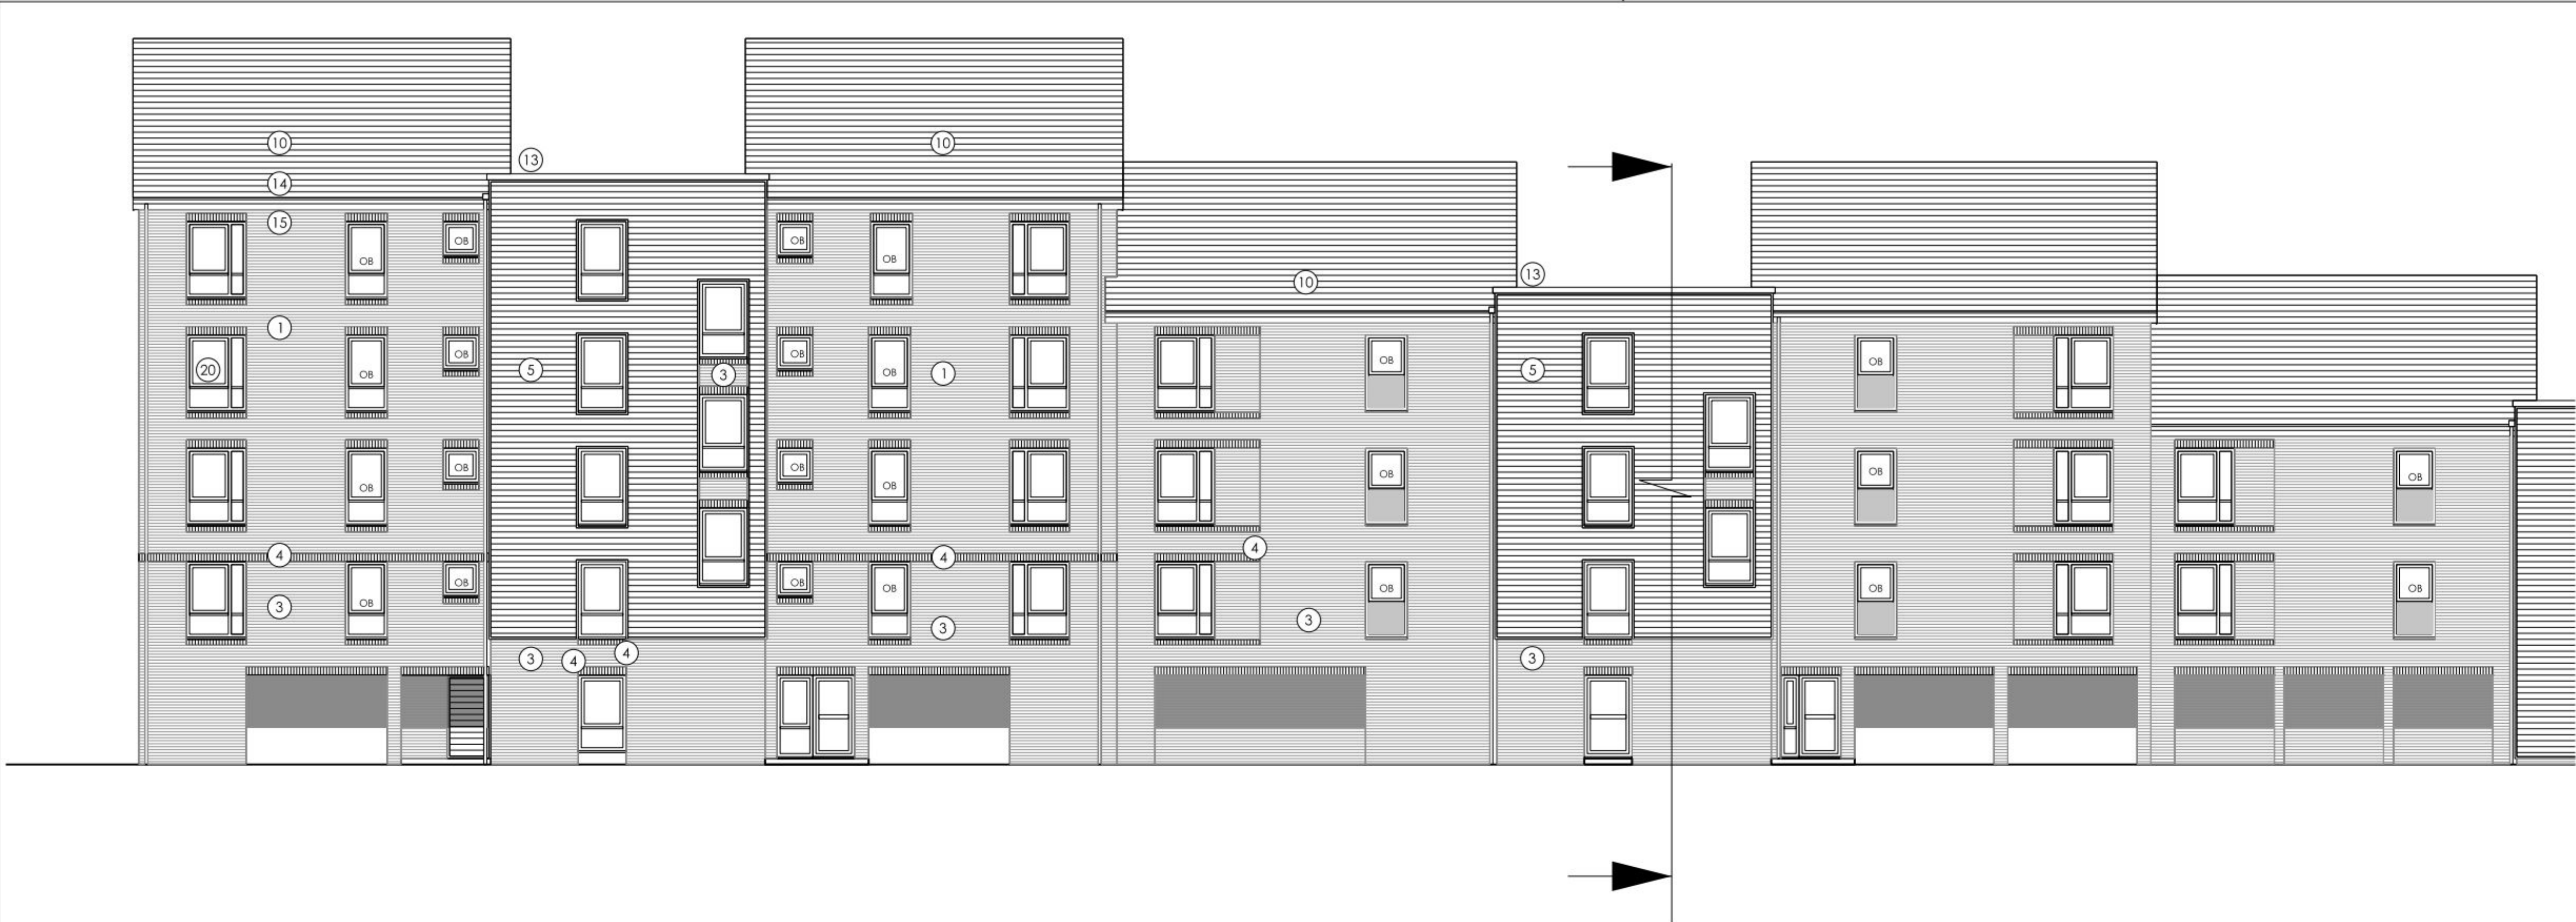

MATERIALS KEY WALLS 01 Red multi stock face brickwork 02 Red multi brick - projected brick header details 03 Buff face brickwork header details 04 Buff brick - projected brick details 05 Horizontal / vertical (as shown) timber type cladding - natural colour 06 white horizontal cladding. ROOF/EAVES/VERGES/SOFFITS/RAINWATER GOODS 10 Blue/black slate with matching ridge + hip slates 11 Red/brown plain clay tiles 12 Orange/brown plain clay tiles 13 Grey pressed metal cappings/ trims to flat roof parapet walls etc 14 Black UPVC rainwater goods 15 Projected black eaves, verge, soffit and bargeboards 16 Flush black eaves, verge, soffit and bargeboards 17 metal chimney flue	WINDOWS/DOOR AND GLAZING SYSTEMS 20 White UPVC framed window, doors & glazing systems 21 Velux roof lights N.B OB = OBSCURE GLAZING DOORS/PORCHES/GUARDINGS 30 Profiled timber type front/rear doors, to style shown 31 White framed glazed main entrance doors to apartments 32 Painted profiled/louved doors and screens to cycles and bin stores etc 33 Profiled timber type steel garage doors to style shown 34 GRP grey canopies/ porches 35 Metal rolling/guarding to balconies 36 Painted steel gates/railings/post	IMPORTANT NOTE FOR USE OF THIS DRAWING: THIS DRAWING HAS BEEN PRODUCED SPECIFICALLY FOR USE ON THE PROJECT. POPE PRIESTLEY ARCHITECTS CANNOT BE HELD RESPONSIBLE FOR REUSE OF THE INFORMATION BY OTHERS FOR ANY PURPOSE OTHER THAN FOR WHICH IT IS SPECIFICALLY INTENDED. THIS DRAWING REFLECTS STANDARDS AGREED FOR THIS PROJECT AND CURRENT AT THE TIME OF PRODUCTION AND WILL NOT BE UPDATED IN ACCORDANCE WITH CHANGING LEGISLATION AND/ OR OTHER REQUIREMENTS. SCALE BAR 1:1000 (VERTICALS AT TRUE SCALE) APRIL 13 - P2 - MG DRAWING TITLE AMENDED PLANNING ISSUE SCALE 1:100 DATE JAN 2012 AUTHOR - CHECK - RESIDENTIAL DEVELOPMENT PORTSDOWN HILL ROAD HAVANT PO9 3NA BLOCK A APARTMENTS PLOTS 50-84 WEST ELEVATION DRAWING NO PP1169/ 141-10 REVISION P2	POPE PRIESTLEY ARCHITECTS ARCHITECTURE TOWN PLANNING URBAN DESIGN FERRY HOUSE, CANUTE ROAD, SOUTHAMPTON, HAMPSHIRE, SO14 3FJ. T: +44 (0)23 80332288 F: +44 (0)23 80632886 E: info@popepriestley.co.uk CONTRACTORS MUST CHECK ALL DIMENSIONS ON SITE. ON THE BUILDING WORKING ARE TO BE MONITORED FROM ARCHITECTS. ANY CHANGES MUST BE REPORTED TO THE ARCHITECT BEFORE PROCEEDING. DRAWINGS AND REVISED DRAWINGS MUST BE APPROVED BY THE ARCHITECT BEFORE ANY WORK COMMENCES. ANY WORK COMMENCING WITHOUT THE ARCHITECT'S CONSENT WILL BE AT THE CONTRACTOR'S RISK.
--	--	--	--