



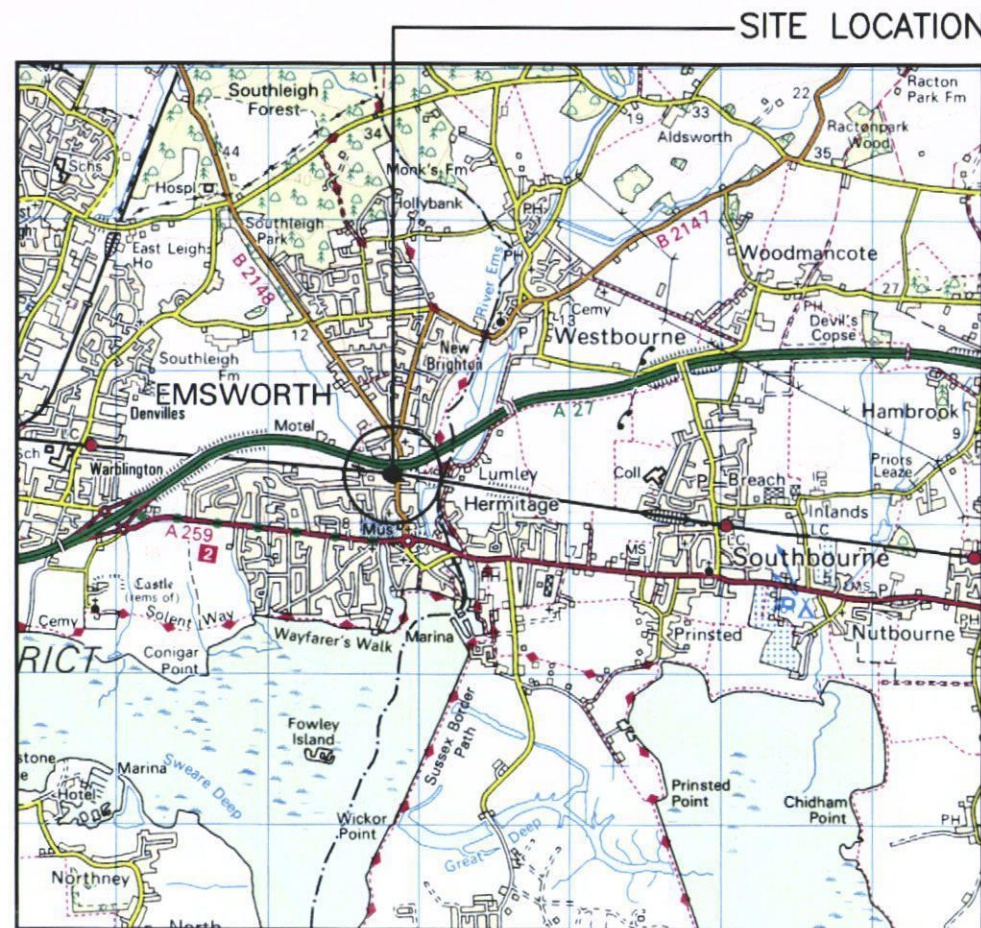


SITE LOCATION (Scale 1:50000)


Ordnance Survey map extract based upon Landranger map series with the permission of the controller of Her Majesty's Stationery Office Crown copyright.

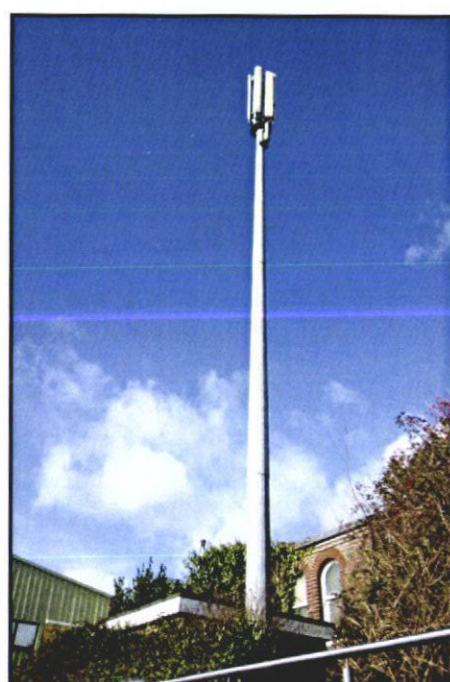

SITE PHOTOGRAPH

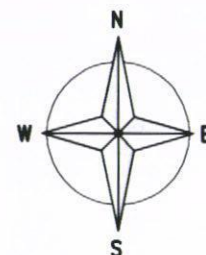

106300

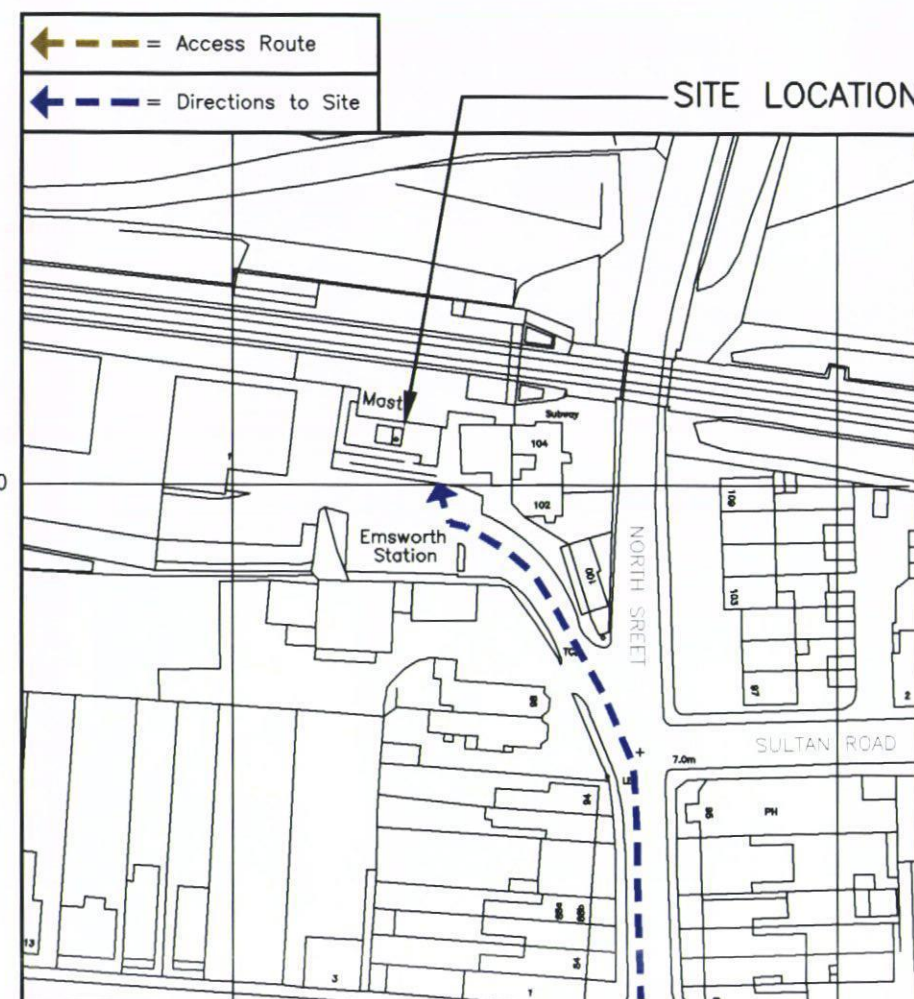

474800

DETAILED SITE LOCATION (Scale 1:1250)

Based upon Ordnance Survey map extract with the permission of the Controller of Her Majesty's Stationery Office. Crown copyright. Promap licence no. 100020449

474900

N.G.R. E: 474830 N: 106308

- NOTES:
1. ALL DIMENSIONS ARE IN mm UNLESS NOTED OTHERWISE
 2. SITE ACCESS:
TAKE THE A3 M27 TOWARDS CHICHESTER. GO PAST HAVENT SLIP ROAD AND TAKE THE NEXT SLIP ROAD TO EMSWORTH ON A259, ON ARRIVAL INTO EMSWORTH TURN LEFT INTO NORTH STREET, FOLLOW THIS UNTIL YOU REACH THE RAILWAY STATION, SITE IS IN CAR PARK AT SIDE OF THE STATION
 3. SURROUNDING AREA IS - RESIDENTIAL/COMERCIAL
 4. DISTANCE TO PUBLIC HIGHWAY APPROX 50m



A	Issued for Approval	GS	MT	05.02.14
REV	MODIFICATION	BY	CH	DATE




Tel: 01925 741 810
Fax: 01925 740 621

The Barn
Elms Farm
Hobb Lane, Daresbury
Warrington, Cheshire
WA4 5LS



Cell Name		Opt
EMSWORTH STATION		-
Cell ID No		
CORNERSTONE (CTIL)	TEF	VF
122094	NA	3012
Site Address / Contact Details		
STATION APPROACH EMSWORTH HAMPSHIRE PO10 7PH		
Drawing Title: PROPOSED LOCATION MAPS		
Purpose of Issue: PLANNING		
Drawing Number: 100		
Scale:	As Shown	Drawn: GS
Checked: MT	Date: 05.02.14	Approved: RB
		Date: 05.02.14
		Issue: V1

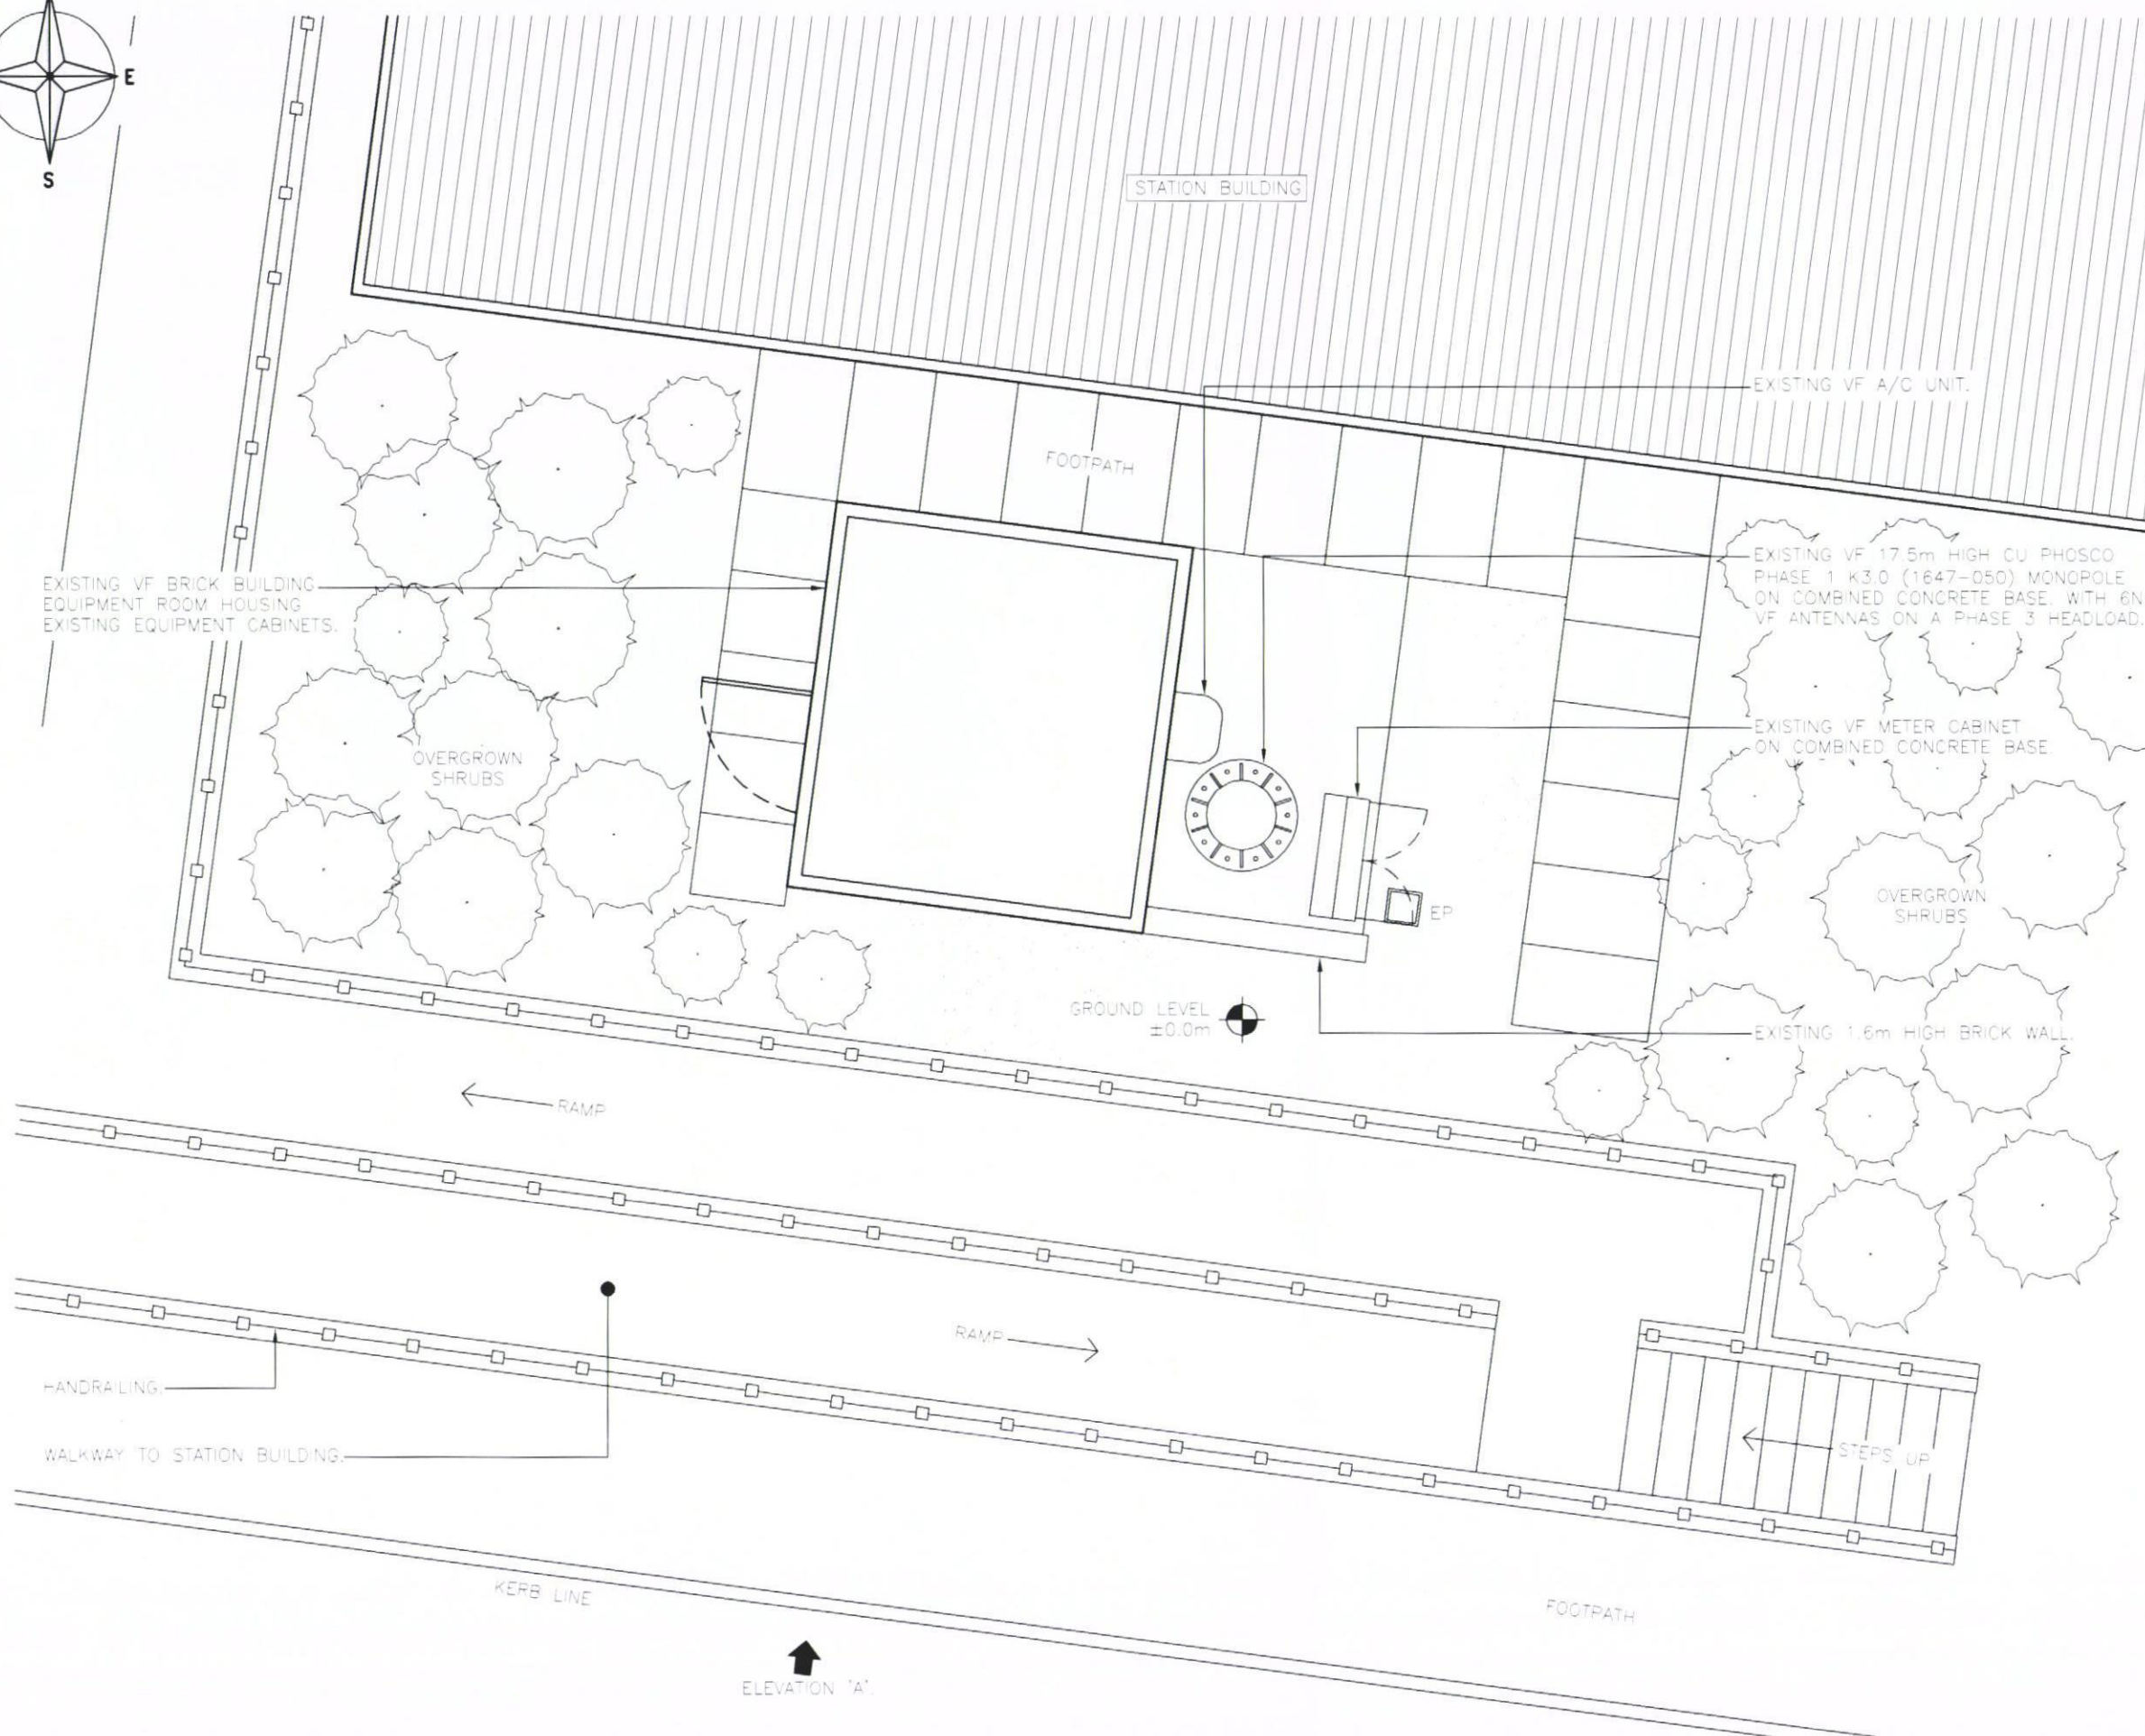

EXISTING SITE PLAN

1:50

N.G.R. E: 474830 N: 106308

- NOTES:
1. ALL DIMENSIONS ARE IN MILLIMETRES UNLESS OTHERWISE SPECIFIED
 2. ASSUME ALL SITE DETAILS ARE EXISTING UNLESS OTHERWISE NOTED.
 3. THE DRAWINGS COMPLY WITH STANDARD ICNIRP GUIDELINES.



A	Issued for Approval	GS	MT	05.02.14
REV	MODIFICATION	BY	CH	DATE



Tel: 01925 741 810
Fax: 01925 740 621

The Barn
Elms Farm
Hobb Lane, Daresbury
Warrington, Cheshire
WA4 5LS



Cell Name		Opt
EMSWORTH STATION		-
Cell ID No		
CORNERSTONE (CTIL)	TEF	VF
122094	NA	3012


Site Address / Contact Details
STATION APPROACH EMSWORTH HAMPSHIRE PO10 7PH

Drawing Title: EXISTING SITE PLAN

Purpose of Issue: PLANNING

Drawing Number: 200

Scale:	As Shown	Drawn:	GS	Date:	05.02.14	Issue:	V1
Checked:	MT	Date:	05.02.14	Approved:	RB	Date:	05.02.14

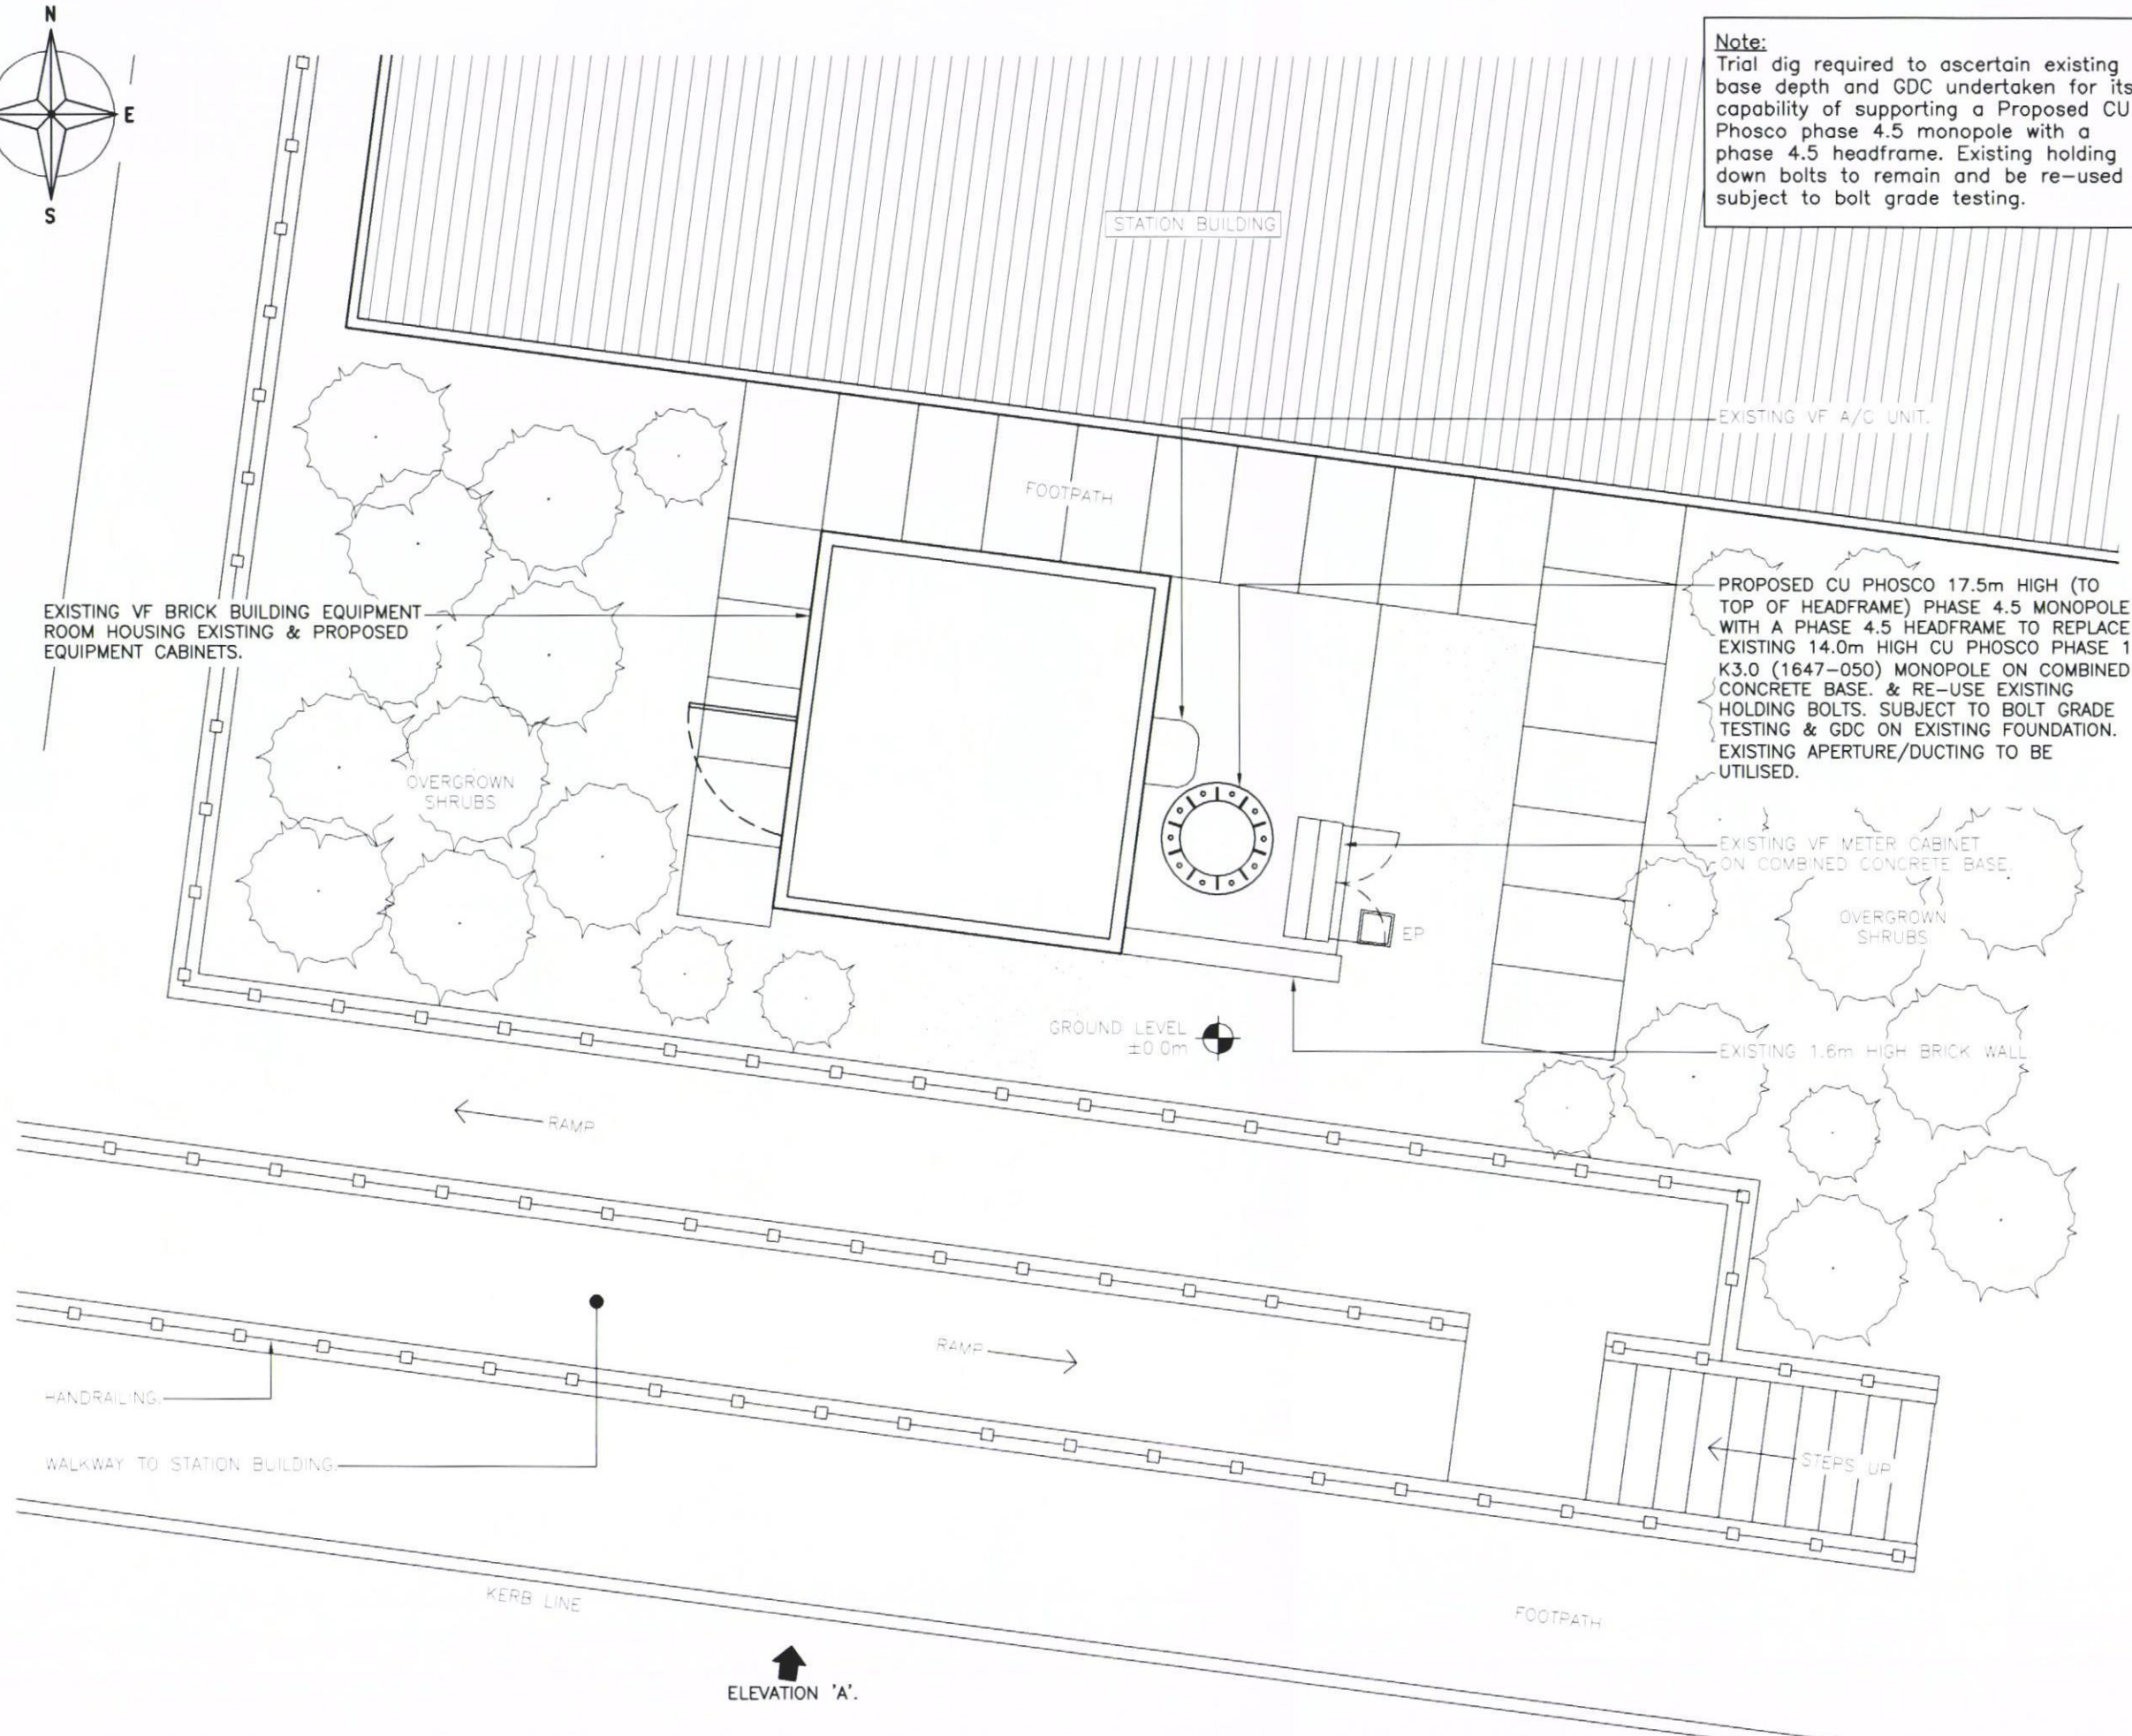

Note:
Trial dig required to ascertain existing base depth and GDC undertaken for its capability of supporting a Proposed CU Phosco phase 4.5 monopole with a phase 4.5 headframe. Existing holding down bolts to remain and be re-used subject to bolt grade testing.

N.G.R. E: 474830 N: 106308

- NOTES:**
1. ALL DIMENSIONS ARE IN MILLIMETRES UNLESS OTHERWISE SPECIFIED
 2. ASSUME ALL SITE DETAILS ARE EXISTING UNLESS OTHERWISE NOTED.
 3. THE DRAWINGS COMPLY WITH STANDARD ICNIRP GUIDELINES.

HAVANT BOROUGH COUNCIL
31 MAR 2014
RECEIVED

A	Issued for Approval	GS	MT	05.02.14
REV	MODIFICATION	BY	CH	DATE

Caip
The Barn
Elms Farm
Hobb Lane, Daresbury
Warrington, Cheshire
WA4 5LS
Tel: 01925 741 810
Fax: 01925 740 621

vodafone
CTIL

Cell Name	Opt
EMSWORTH STATION	-

Cell ID No	TEF	VF
122094	NA	3012

Site Address / Contact Details
STATION APPROACH
EMSWORTH
HAMPSHIRE
PO10 7PH


Drawing Title: PROPOSED SITE PLAN

Purpose of Issue: PLANNING

Drawing Number: 201

Scale:	As Shown	Drawn:	GS	Date:	05.02.14	Issue:	V1
Checked:	MT	Date:	05.02.14	Approved:	RB	Date:	05.02.14

PROPOSED SITE PLAN
1:50

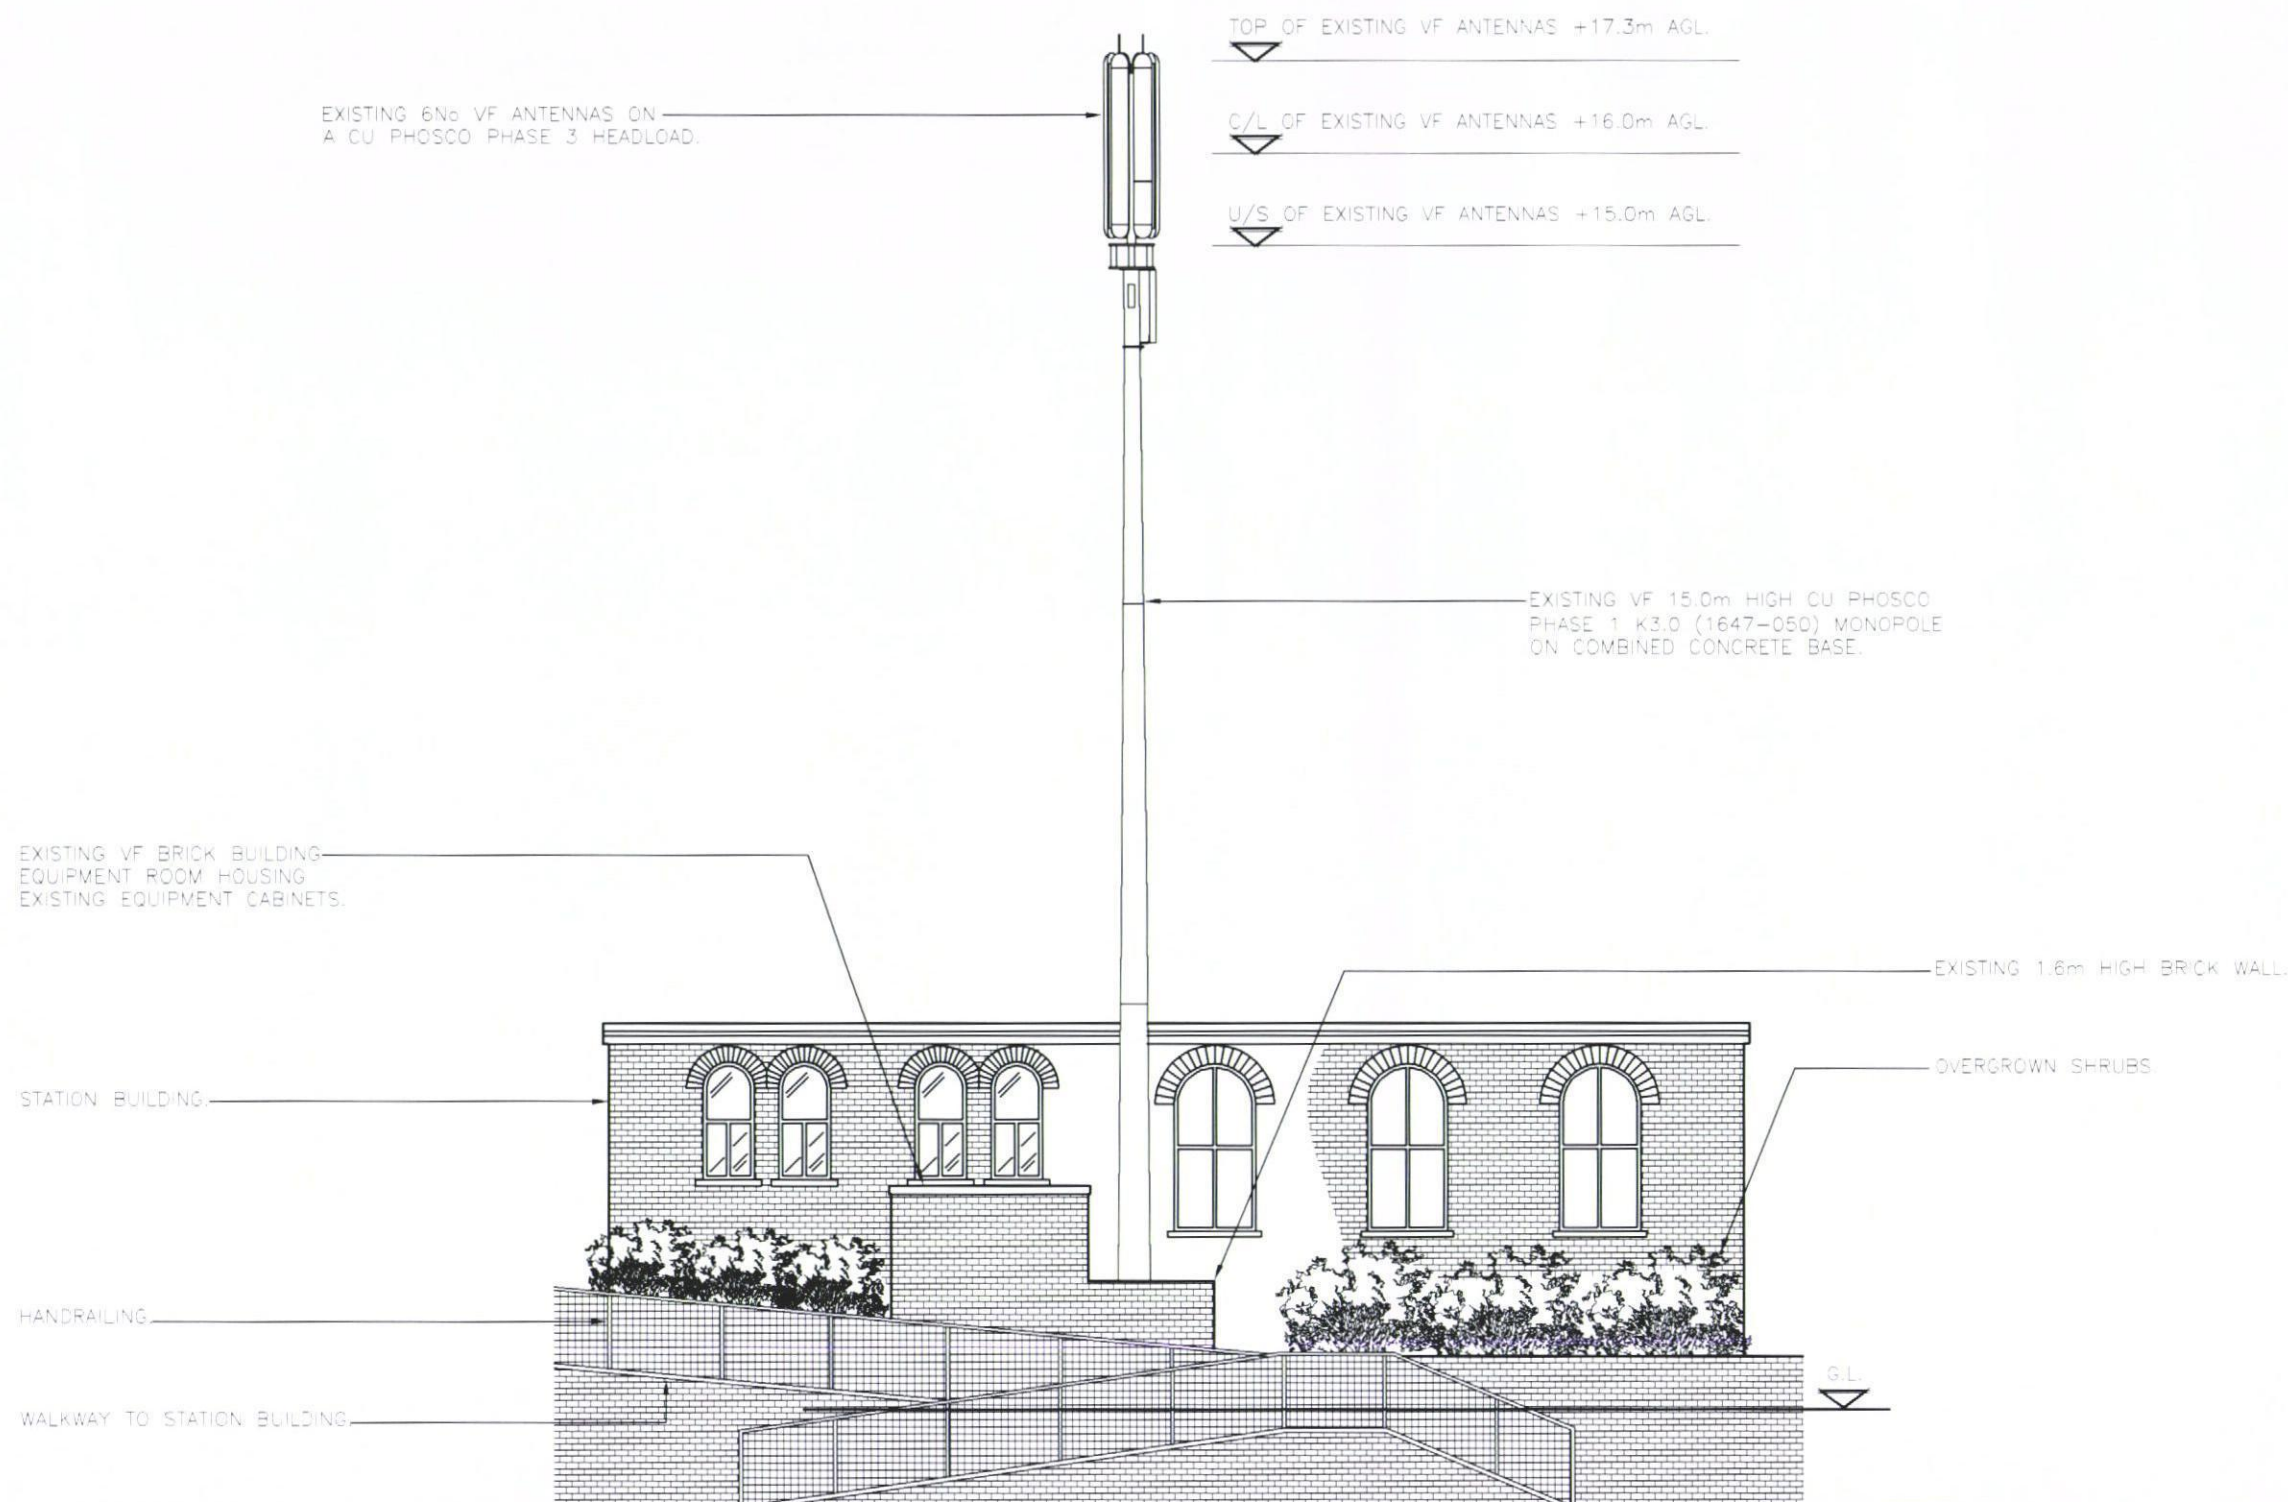

EXISTING SITE ELEVATION 'A'
1:100

N.G.R. E: 474830 N: 106308

- NOTES:
1. ALL DIMENSIONS ARE IN MILLIMETRES UNLESS OTHERWISE SPECIFIED
 2. ASSUME ALL SITE DETAILS ARE EXISTING UNLESS OTHERWISE NOTED.
 3. THE DRAWINGS COMPLY WITH STANDARD ICNIRP GUIDELINES.



A	Issued for Approval	GS	MT	05.02.14
REV	MODIFICATION	BY	CH	DATE



The Barn
Elms Farm
Hobb Lane, Daresbury
Warrington, Cheshire
WA4 5LS
Tel: 01925 741 810
Fax: 01925 740 621



Cell Name		Opt
EMSWORTH STATION		-
Cell ID No		
CORNERSTONE (CTIL)	TEF	VF
122094	NA	3012
Site Address / Contact Details		
STATION APPROACH EMSWORTH HAMPSHIRE PO10 7PH		
Drawing Title: EXISTING SITE ELEVATION 'A'		
Purpose of Issue: PLANNING		
Drawing Number: 300		
Scale: As Shown	Drawn: GS	Date: 05.02.14
Checked: MT	Date: 05.02.14	Approved: RB
		Date: 05.02.14
		Issue: V1

Note:
Trial dig required to ascertain existing base depth and GDC undertaken for its capability of supporting a Proposed CU Phosco phase 4.5 monopole with a phase 4.5 headframe. Existing holding down bolts to remain and be re-used subject to bolt grade testing.

N.G.R. E: 474830 N: 106308

- NOTES:**
1. ALL DIMENSIONS ARE IN MILLIMETRES UNLESS OTHERWISE SPECIFIED
 2. ASSUME ALL SITE DETAILS ARE EXISTING UNLESS OTHERWISE NOTED.
 3. THE DRAWINGS COMPLY WITH STANDARD ICNIRP GUIDELINES.



A	Issued for Approval	GS	MT	05.02.14
REV	MODIFICATION	BY	CH	DATE



Tel: 01925 741 810
Fax: 01925 740 621

The Barn
Elms Farm
Hobb Lane, Daresbury
Warrington, Cheshire
WA4 5LS



Cell Name Opt

EMSWORTH STATION

Cell ID No

CORNERSTONE (CTIL)	TEF	VF
122094	NA	3012

Site Address / Contact Details


STATION APPROACH
EMSWORTH
HAMPSHIRE
PO10 7PH

Drawing Title: PROPOSED SITE ELEVATION 'A'

Purpose of Issue: PLANNING

Drawing Number: 301

Scale: As Shown		Drawn: GS	Date: 05.02.14	Issue: V1
Checked: MT	Date: 05.02.14	Approved: RB	Date: 05.02.14	

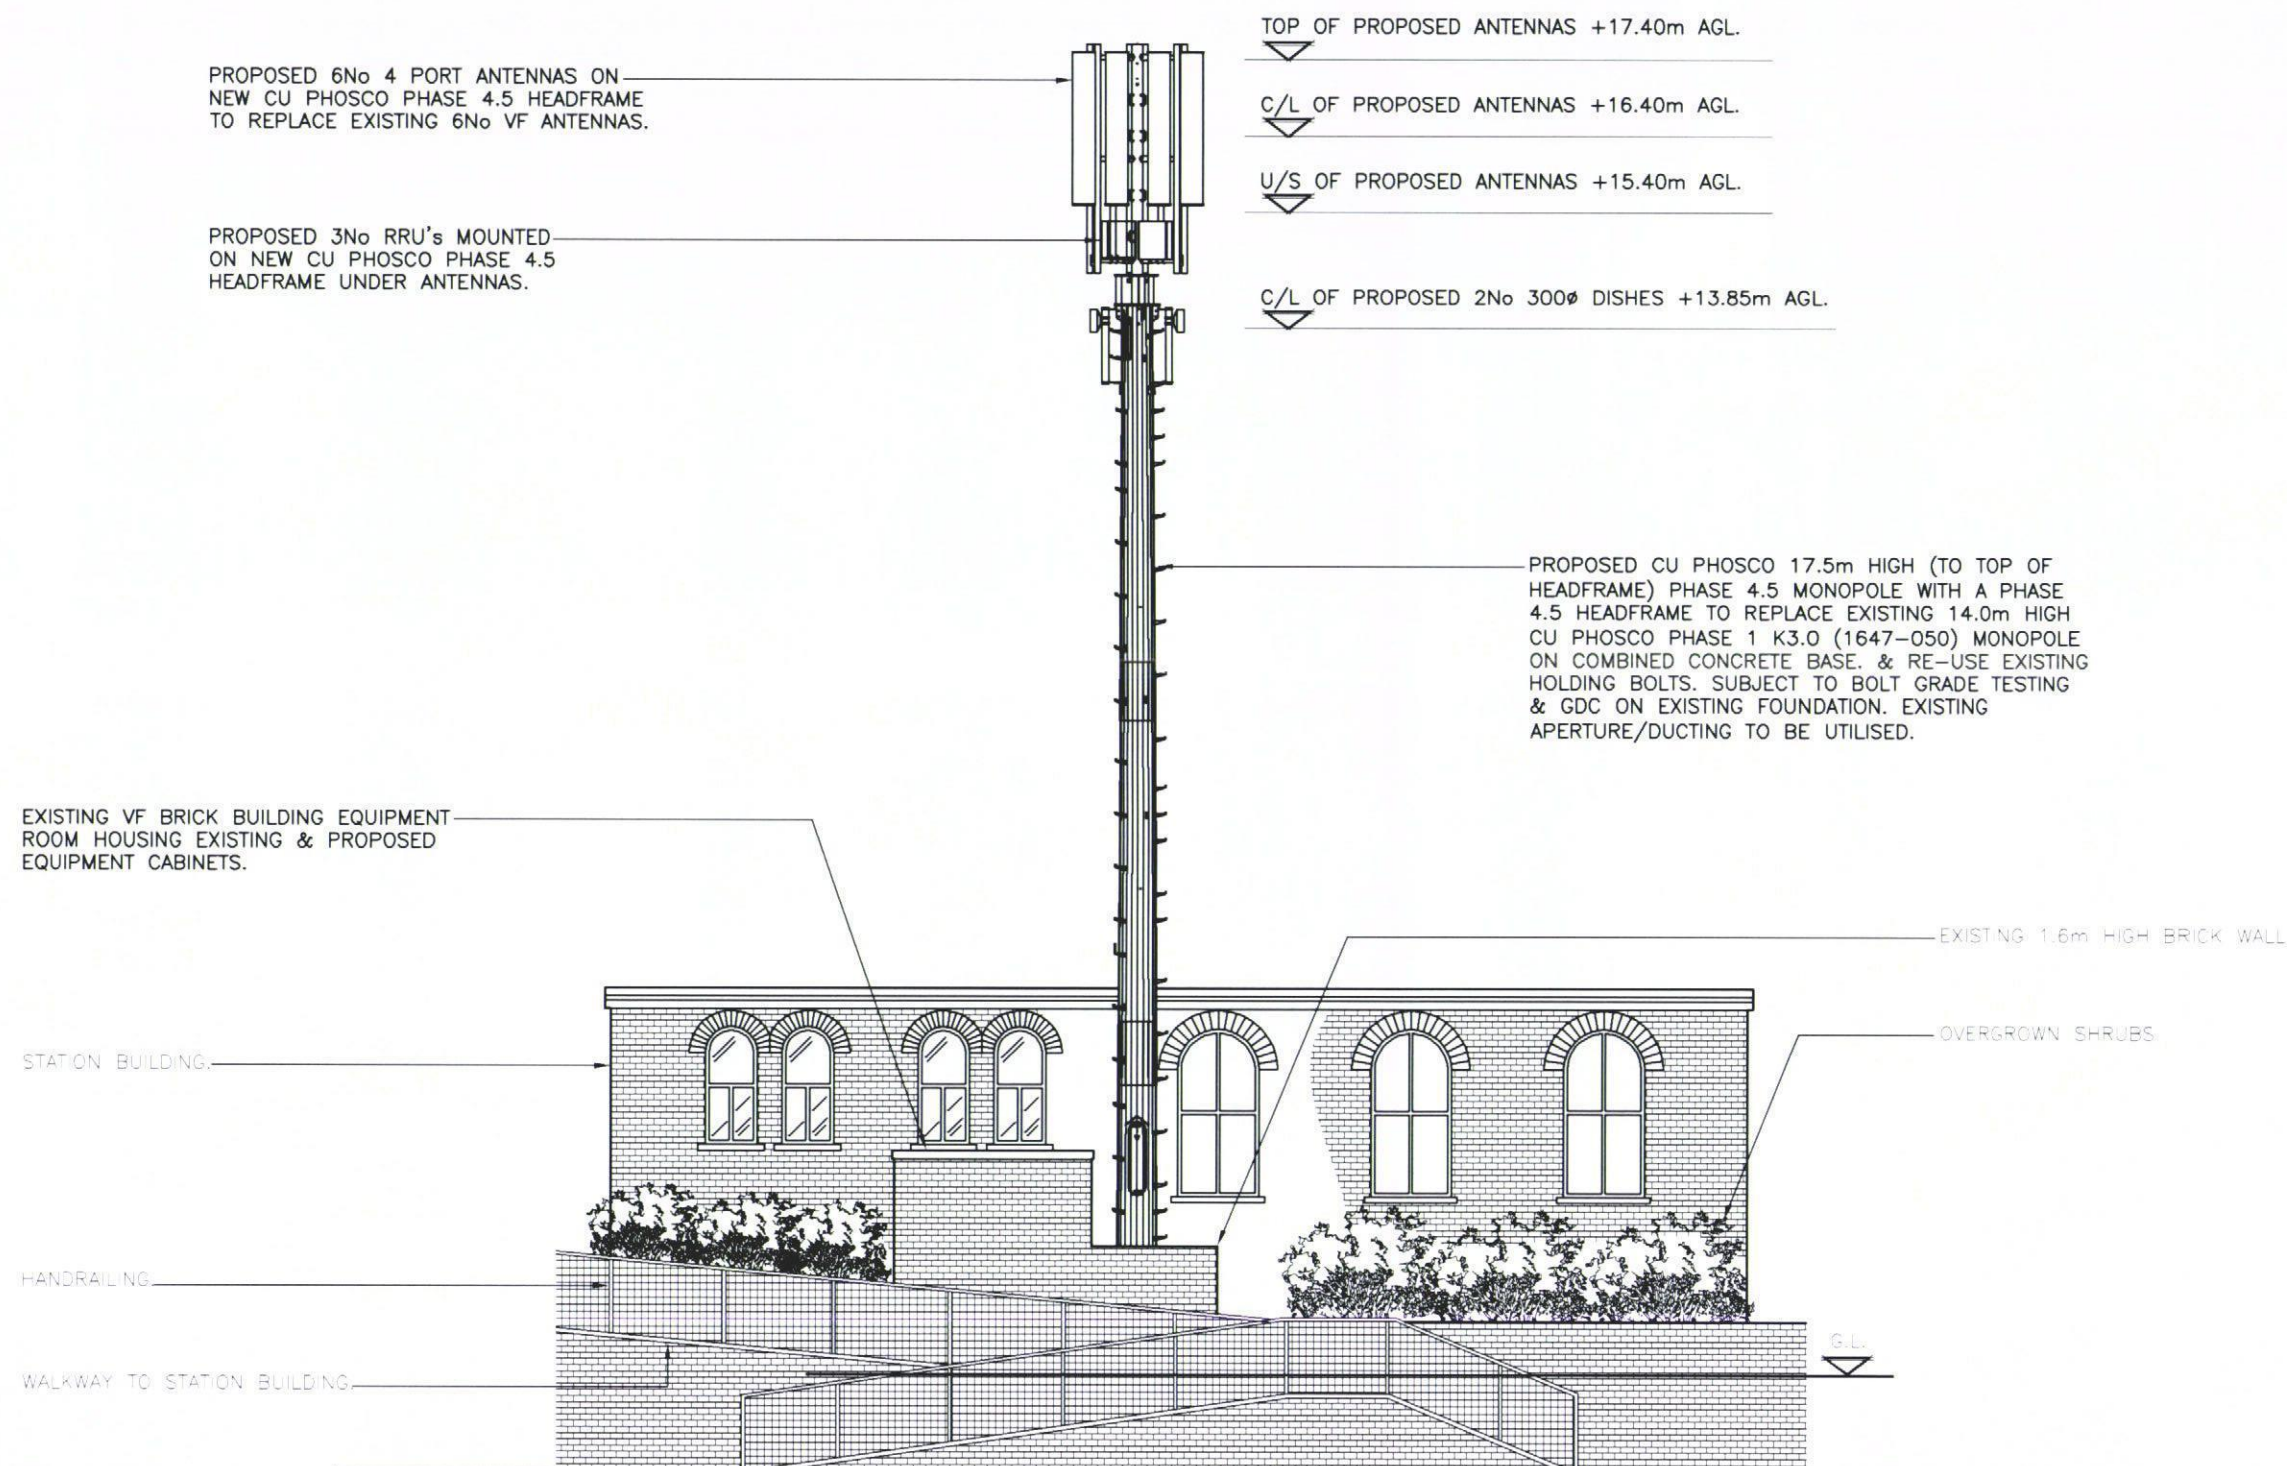

PROPOSED SITE ELEVATION 'A'

1:100