


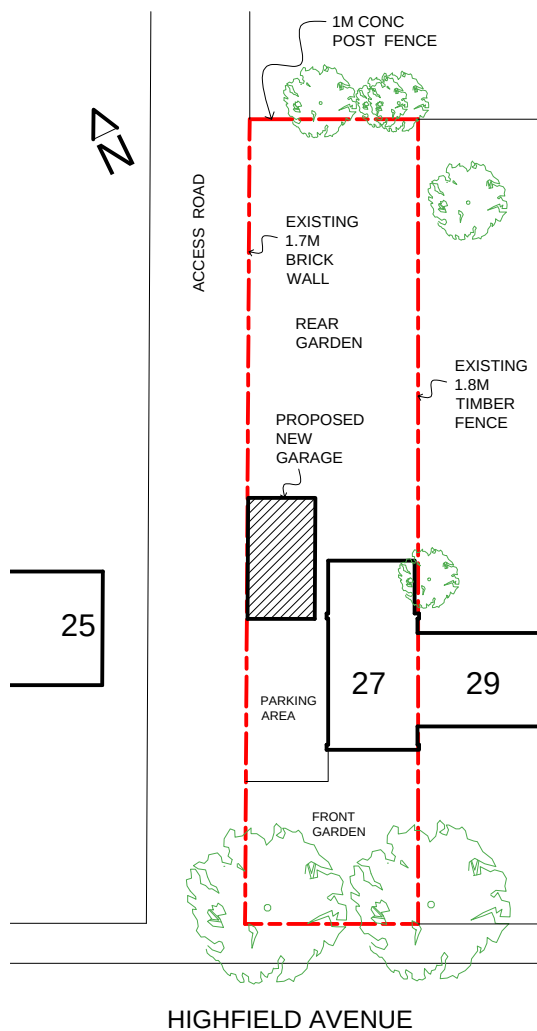

SITE PLAN 1:500

DRAWING TITLE 27 HIGHFIELD AVENUE WATERLOOVILLE PO7 7PY	REVISIONS		SJ Atkinson Architectural Drawings 87 Hill Road Portchester Hampshire PO16 8JZ Tel 02392 352358 Email sja@archdrawings.co.uk
DRAWING TITLE SITE PLAN	SCALE 1:500 (PDF @ A4)	DATE MAR 2014	
	DRAWING No. 27HA/115/2014		