

Sign A
3No. Large aluminium bullnose fascia panels complete with individual locator fixed letters.
Illuminated by LED trough lights
5000 x 800mm. Letters 300mm.



Sign C
1No. Wall mounted single sided tray panel logo with applied vinyl display. Illuminated by overhead LED flood light.
1500 x 1140mm.



Sign B - Totem Signs. One 'V' configuration totem sign.
Logo boxes - Internally illuminated units with applied vinyl displays.
House panel - Large aluminium bullnose and panel with locator fixed letters. 200mm letters.
Sub panels - Large aluminium bullnose and panels with applied displays.
Sub panels illuminated by ground mounted LED floodlights.



Copy Licence No. - 100048453

Scale 1:20 @ A3

alan@insigniasigns.biz

Greene King. Farmhouse Inns
Langbrook Farm - Havant.
23/10/13, dr, 10/12/13, dr, 12/12/13, dr.

ral 3004

gold

NB - please always refer to actual paint references for accurate colour representation

t : 0113 243 8533 f : 0113 243 8733 / e-mail : sales@insigniasigns.biz / www.insigniasigns.biz



Sign D
1No. Double sided free standing signs. Large aluminium bullnose panel with applied displays. Illuminated by facing LED trough light. Complete with 2No. 70 x 70 x 3000mm capped posts finished black.1500 x 1100mm.



70 x 70 x 3000mm capped posts

Sign E
2No. Free standing correx signs. Complete with 2No. 70 x 70 x 3000mm capped posts finished black. 1500 x 1100mm.




70 x 70 x 3000mm capped posts

Sign F
2No. Cradle fixed brass Stratford B Lanterns. 380 x 660mm.



Sign I
1No. Small aluminium bullnose amenity board with A3 menu. 700 x 900mm.

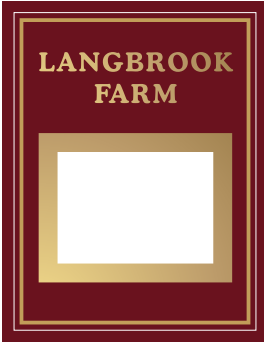

Sign G
2No. Small aluminium bullnose entrance signs with applied displays. 1500 x 280mm.




Sign J
2No. Foamex door plaques with vinyl displays. 300 x 200mm.



Sign K
1No. Small aluminium bullnose wall mounted directional sign. 1200 x 300mm.




Sign H
1No. Free standing A3 menu unit. 512 x 395mm. posts - 50 x 50 x 1500mm.

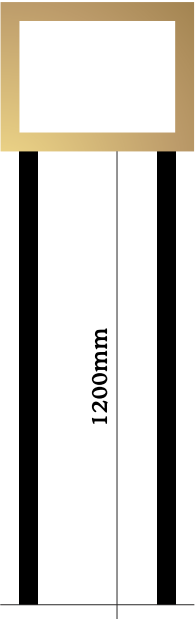



North Elevation - Scale 1:100 **C**

H F,G J

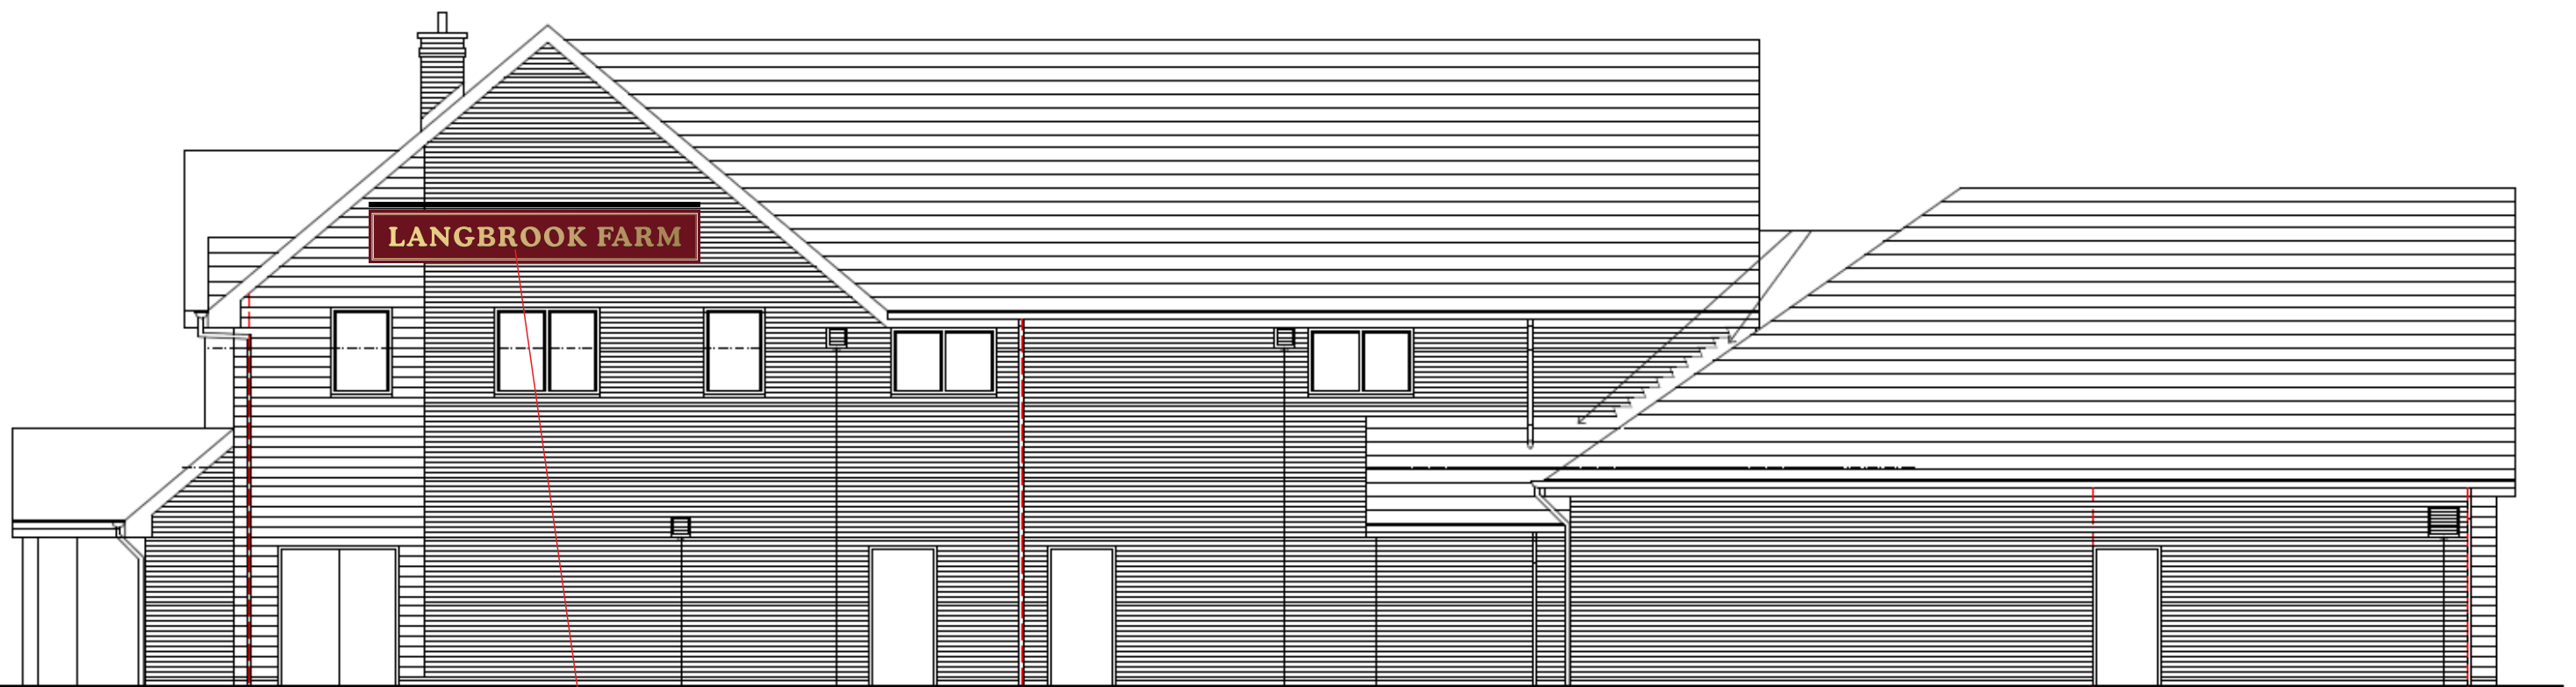

South Elevation - Scale 1:100 **A**

Copy Licence No. - 100048453

Scale 1:100 @ A3

alan@insigniasigns.biz

Greene King. Farmhouse Inns
Langbrook Farm - Havant.

23/10/13, dr, 10/12/13, dr, 12/12/13, dr.

ral 3004



gold

NB - please always refer to actual paint references for accurate colour representation

t : 0113 243 8533 f : 0113 243 8733 / e-mail : sales@insigniasigns.biz / www.insigniasigns.biz

IS
Insignia

This document is the property of Insignia Signs who own the copyright therein. The information in this document is given in confidence and without the written permission of Insignia Signs. Given by contract or otherwise the document must not be copied reprinted or reproduced in any material form either wholly or in part nor must the contents of the document or any method or technique available therefrom be disclosed to any third party.

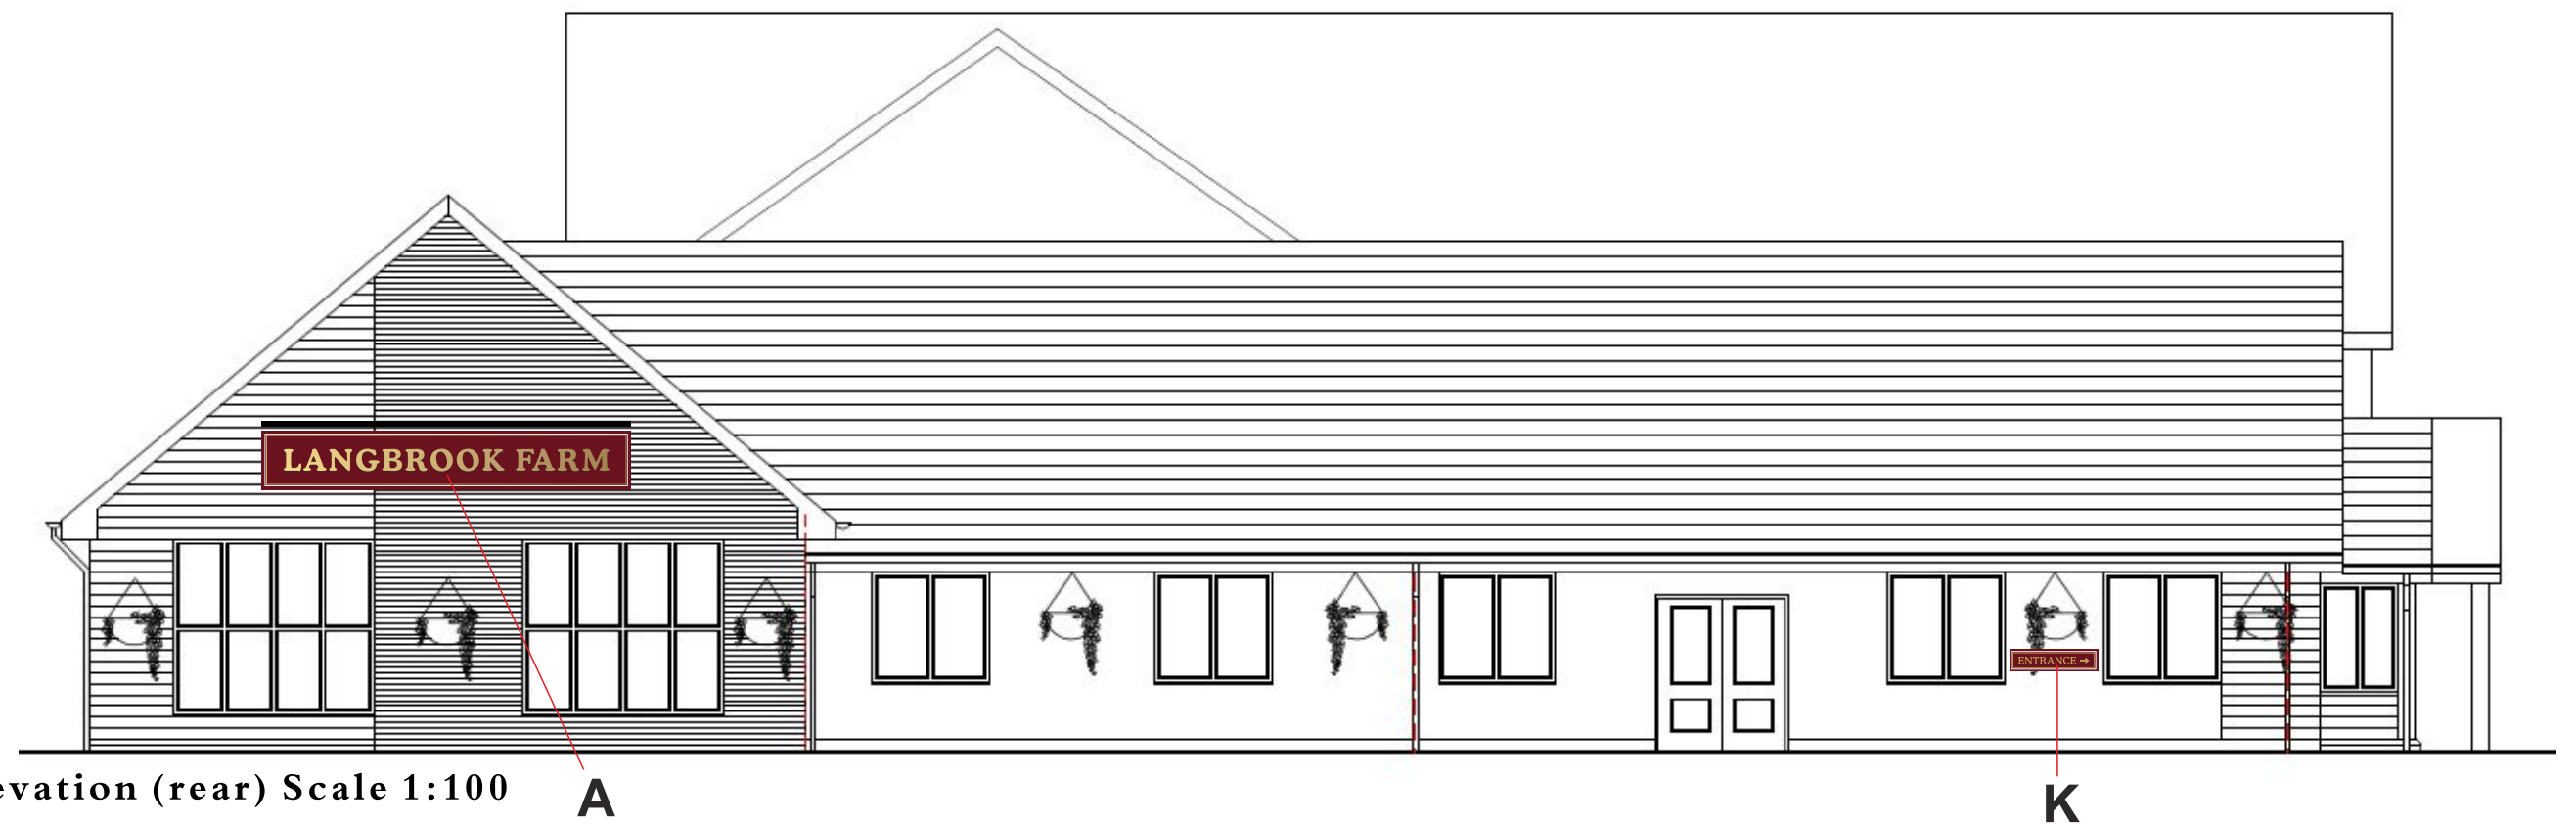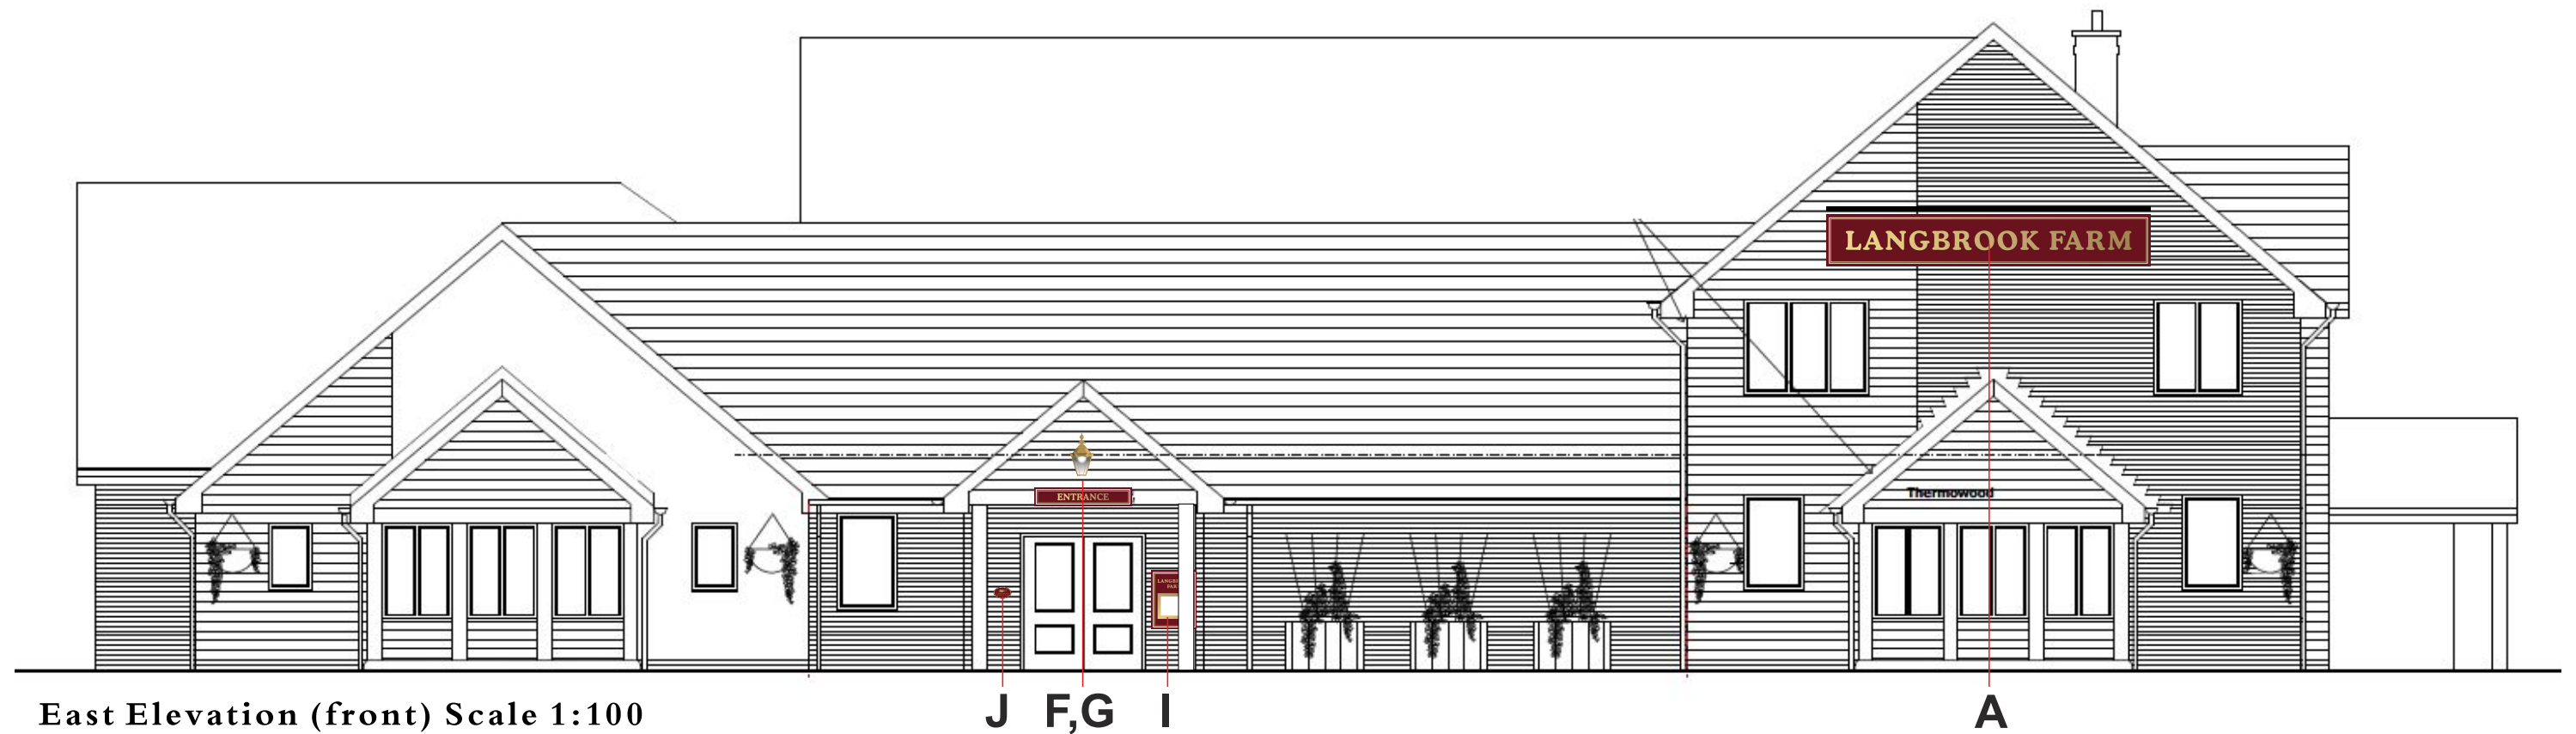

Copy Licence No. - 100048453

Scale 1:100 @ A3

alan@insigniasigns.biz

Greene King. Farmhouse Inns
Langbrook Farm - Havant.

23/10/13, dr, 10/12/13, dr, 12/12/13, dr.

ral 3004

gold


NB - please always refer to actual paint references for accurate colour representation

t : 0113 243 8533 f : 0113 243 8733 / e-mail : sales@insigniasigns.biz / www.insigniasigns.biz

IS
Insignia


This document is the property of Insignia Signs who own the copyright therein. The information in this document is given in confidence and without the written permission of Insignia Signs. Given by contract or otherwise the document must not be copied reprinted or reproduced in any material form either wholly or in part nor must the contents of the document or any method or technique available therefrom be disclosed to any third party.

Scale 1:1250

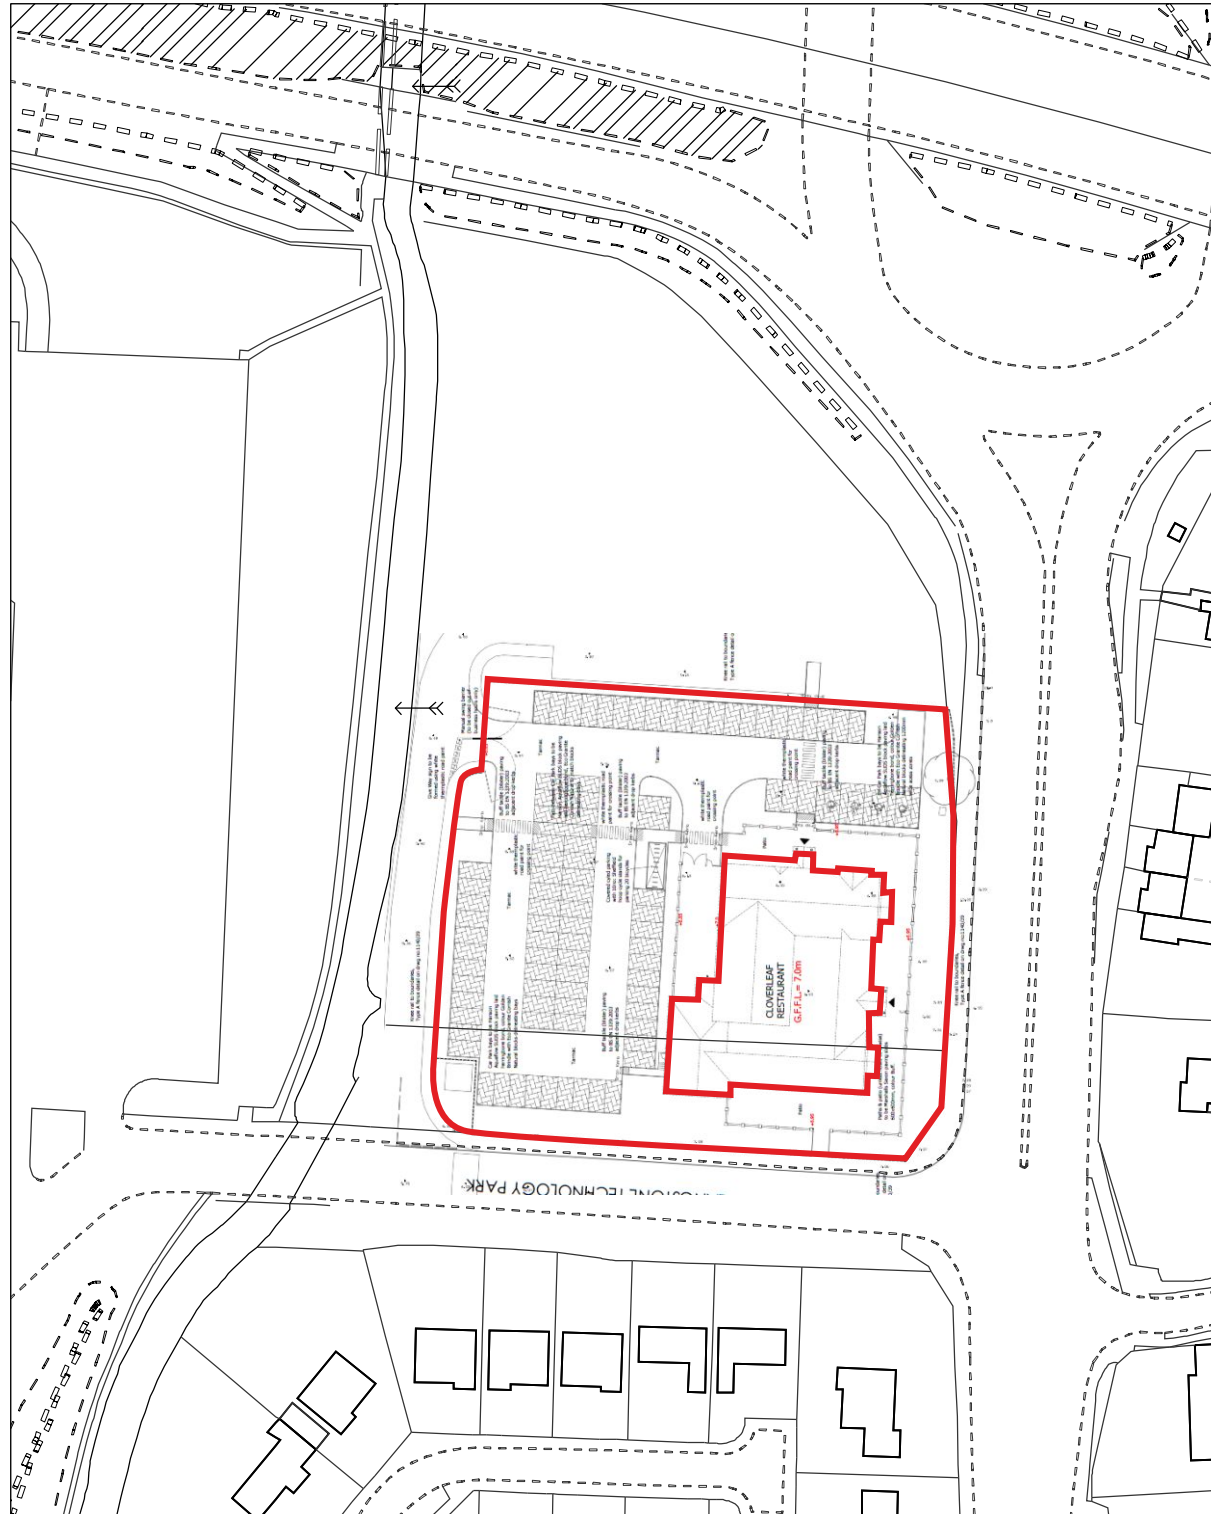

0 5 10 15 20 25 30 35 40 45 50
m

Scale 1:500

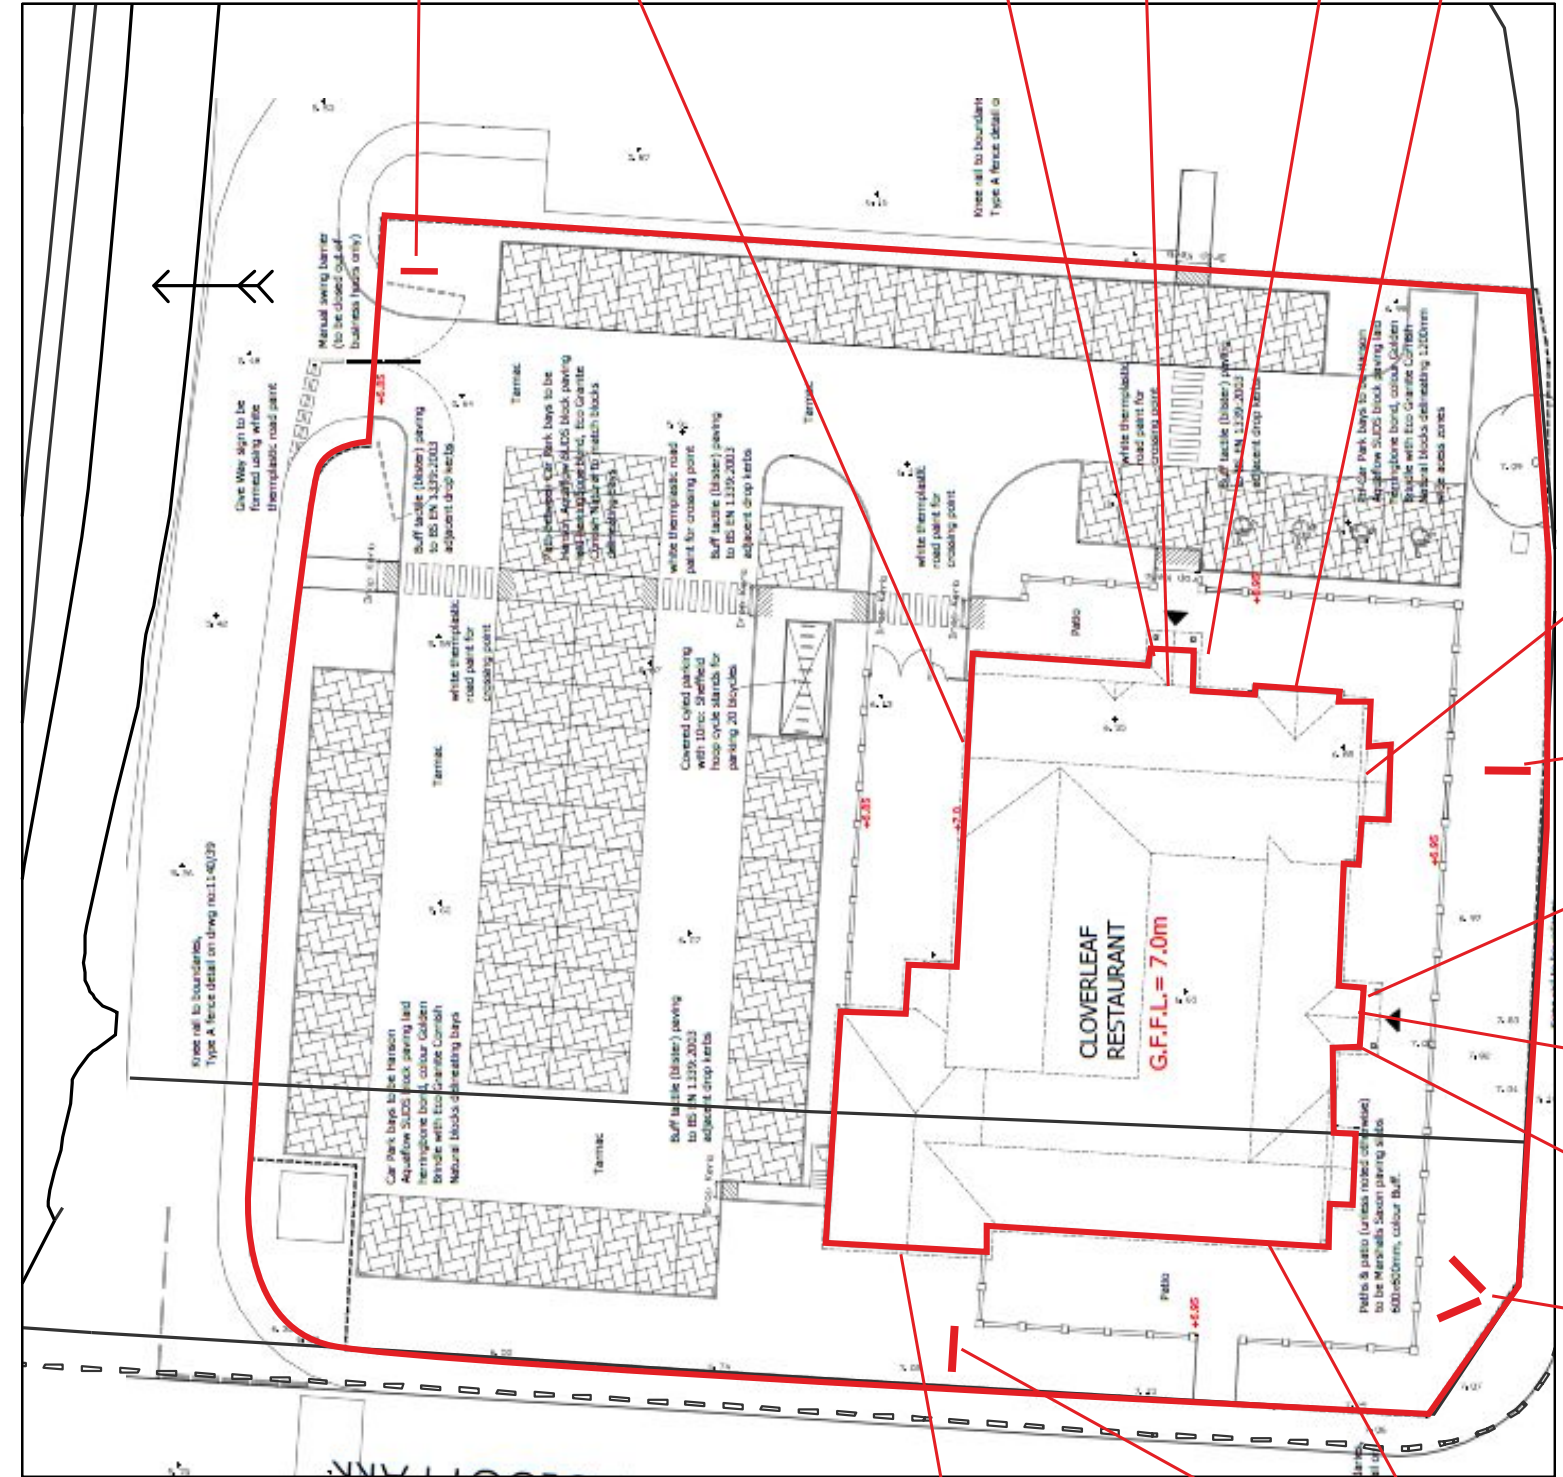

0 5 10 15 20 25 30 35 40 45 50
m

Copy Licence No. - 100048453

Scale 1:1250 & 1:500 @ A3

alan@insigniasigns.biz

Greene King. Farmhouse Inns
Langbrook Farm - Havant.
23/10/13, dr, 10/12/13, dr, 12/12/13, dr.

ral 3004

gold


NB - please always refer to actual paint references for accurate colour representation

t: 0113 243 8533 f: 0113 243 8733 / e-mail: sales@insigniasigns.biz / www.insigniasigns.biz


IS
Insignia

This document is the property of Insignia Signs who own the copyright therein. The information in this document is given in confidence and without the written permission of Insignia Signs. Given by contract or otherwise the document must not be copied reprinted or reproduced in any material form either wholly or in part nor must the contents of the document or any method or technique available therefrom be disclosed to any third party.


Sign A - scale 1:10

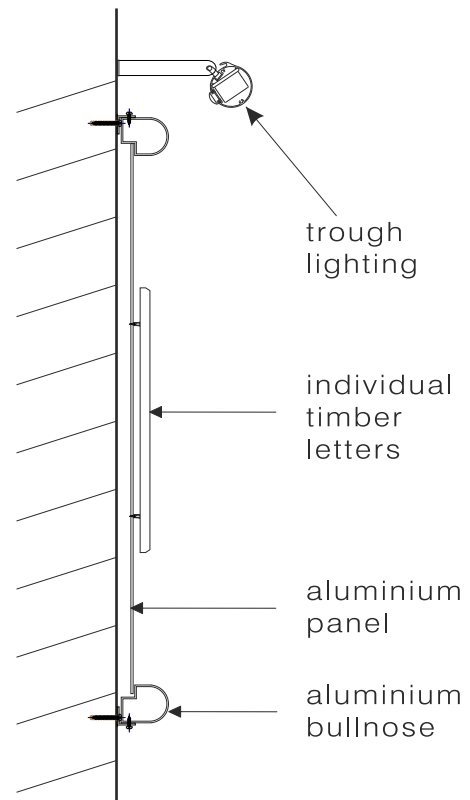


Sign B - scale 1:20

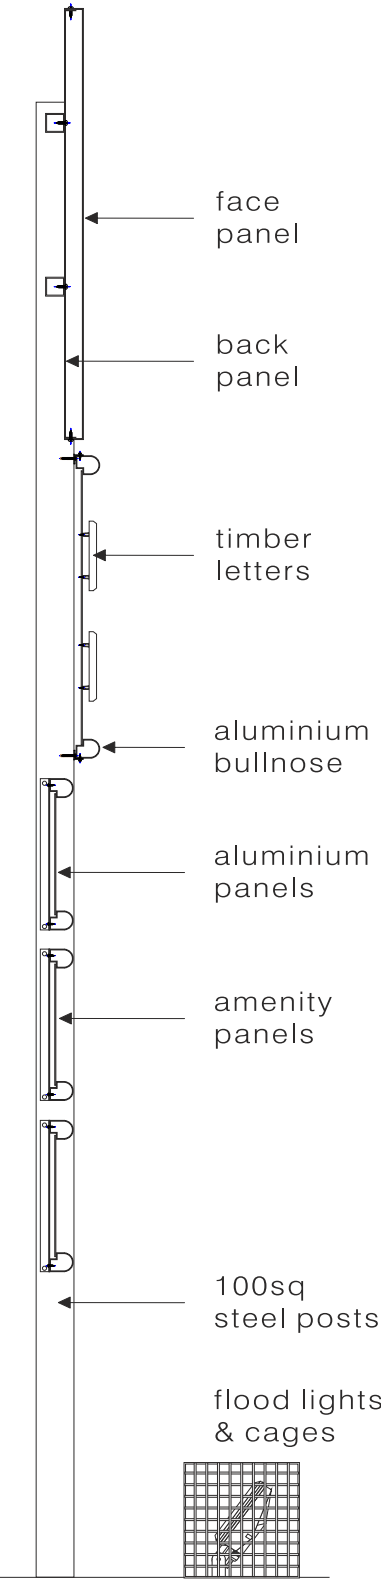


Sign C - scale 1:10

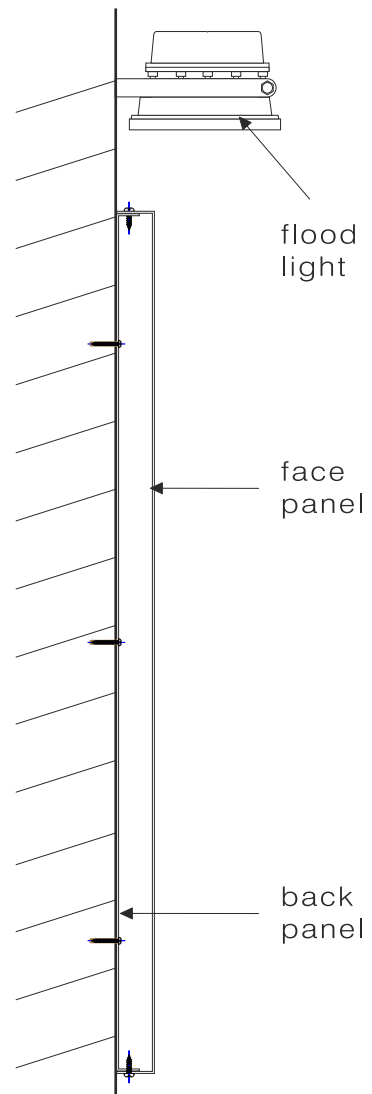


Sign D - scale 1:10

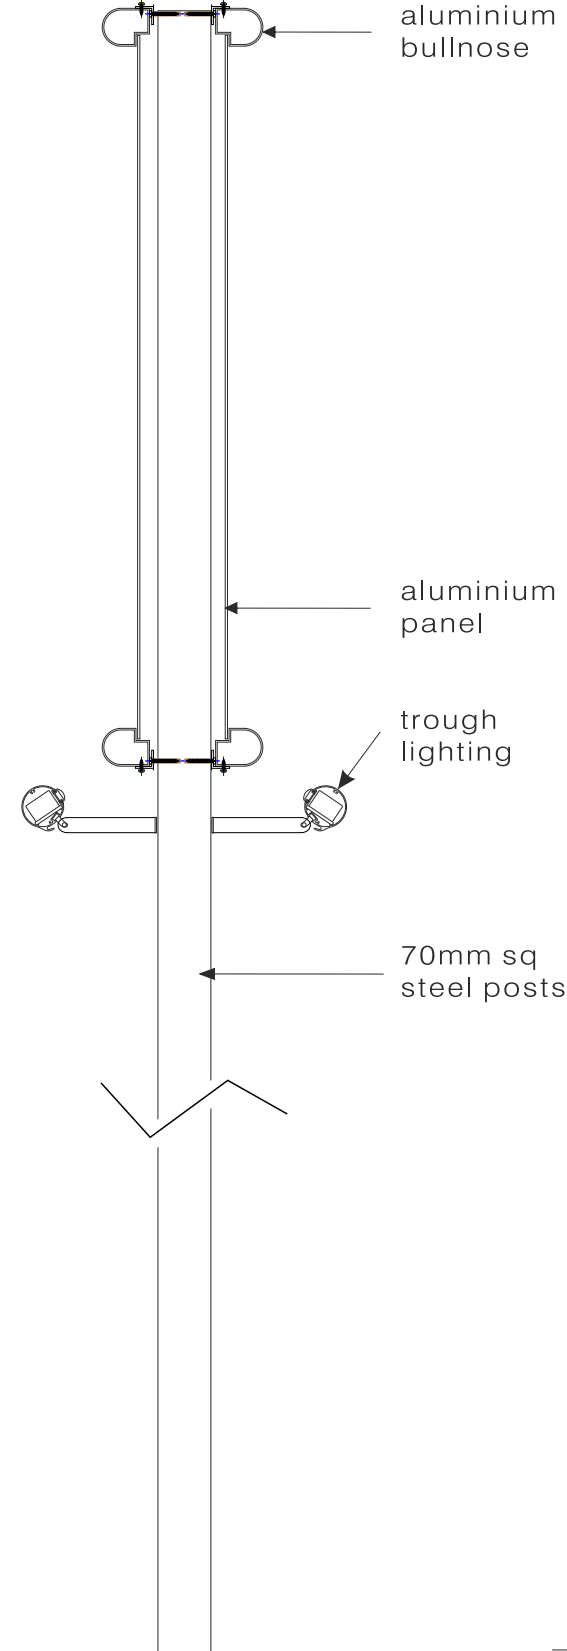


Sign E - scale 1:10

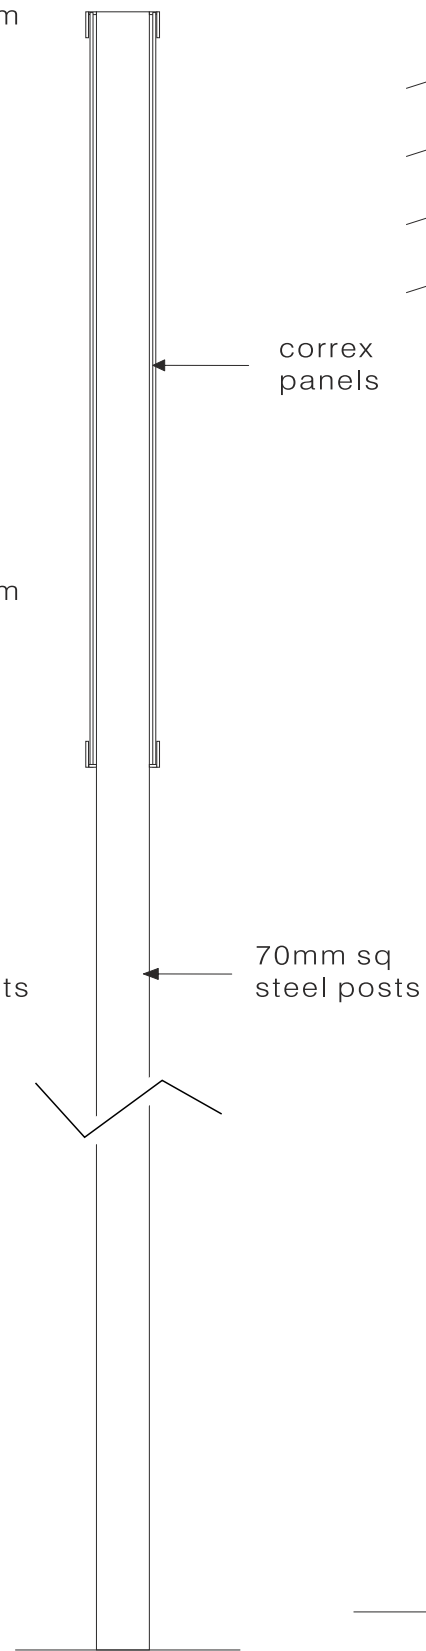


Sign G - scale 1:10

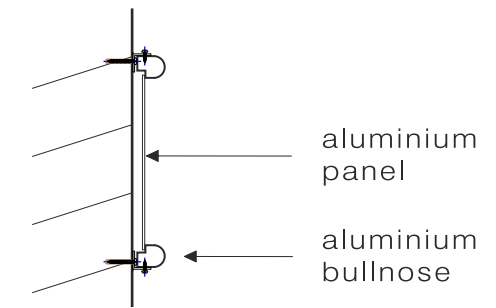


Sign H - scale 1:10

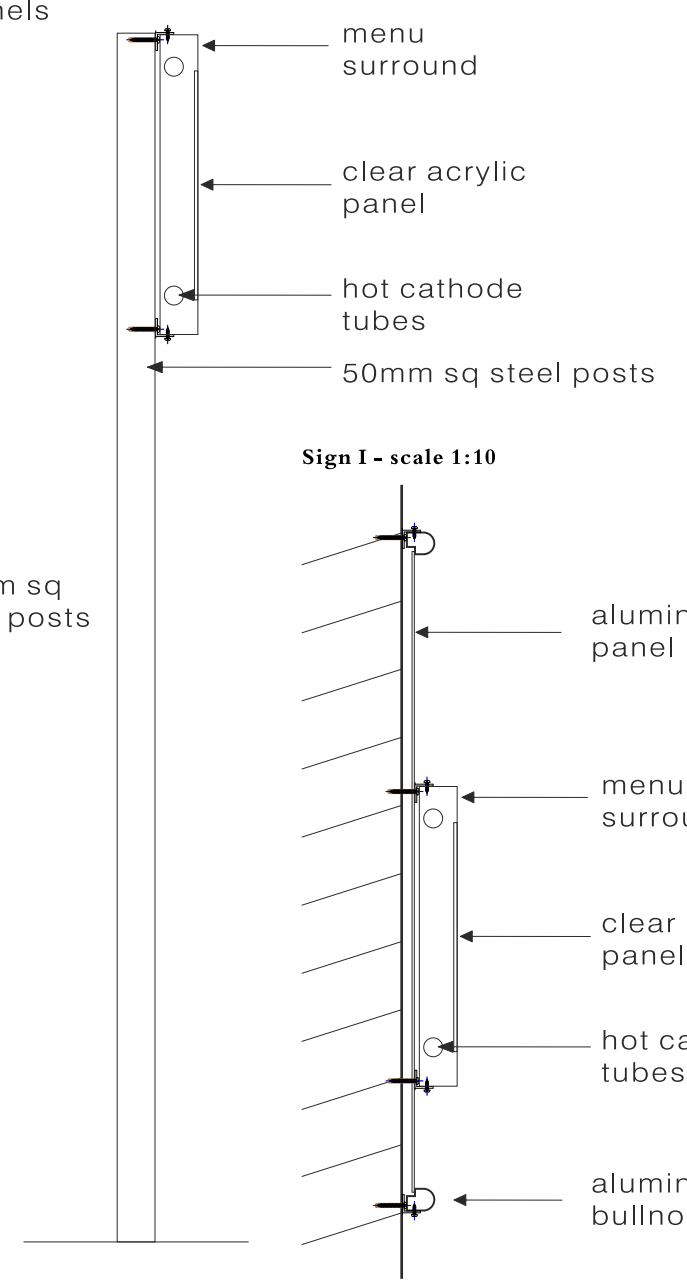

Sign J - scale 1:10

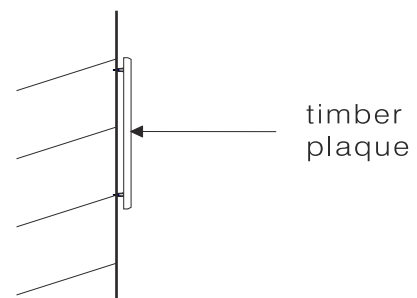

Sign K - scale 1:10

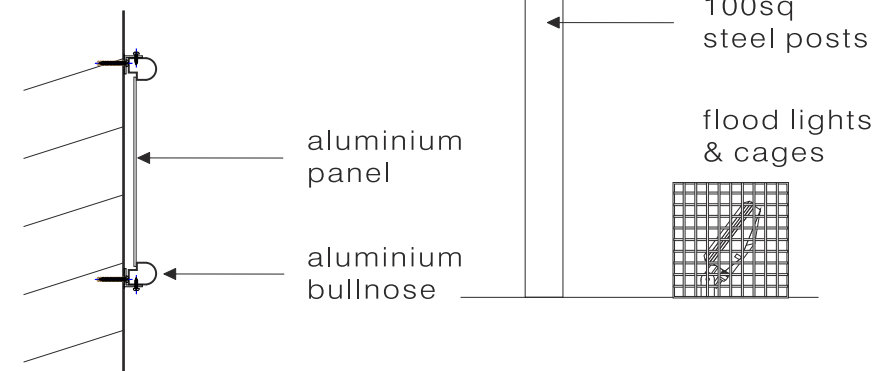

Copy Licence No. - 100048453

Scale 1:10 & 1:20 @ A3

alan@insigniasigns.biz

Greene King. Farmhouse Inns
Langbrook Farm - Havant.
23/10/13, dr, 10/12/13, dr, 12/12/13, dr.

ral 3004

gold

NB - please always refer to actual paint references for accurate colour representation

t : 0113 243 8533 f : 0113 243 8733 / e-mail : sales@insigniasigns.biz / www.insigniasigns.biz

IS
Insignia

This document is the property of Insignia Signs who own the copyright therein. The information in this document is given in confidence and without the written permission of Insignia Signs. Given by contract or otherwise the document must not be copied reprinted or reproduced in any material form either wholly or in part nor must the contents of the document or any method or technique available therefrom be disclosed to any third party.