




Proposed Front Elevation
Scale 1/100@A3




Proposed RHS Elevation
Scale 1/100@A3



Proposed Rear Elevation
Scale 1/100@A3

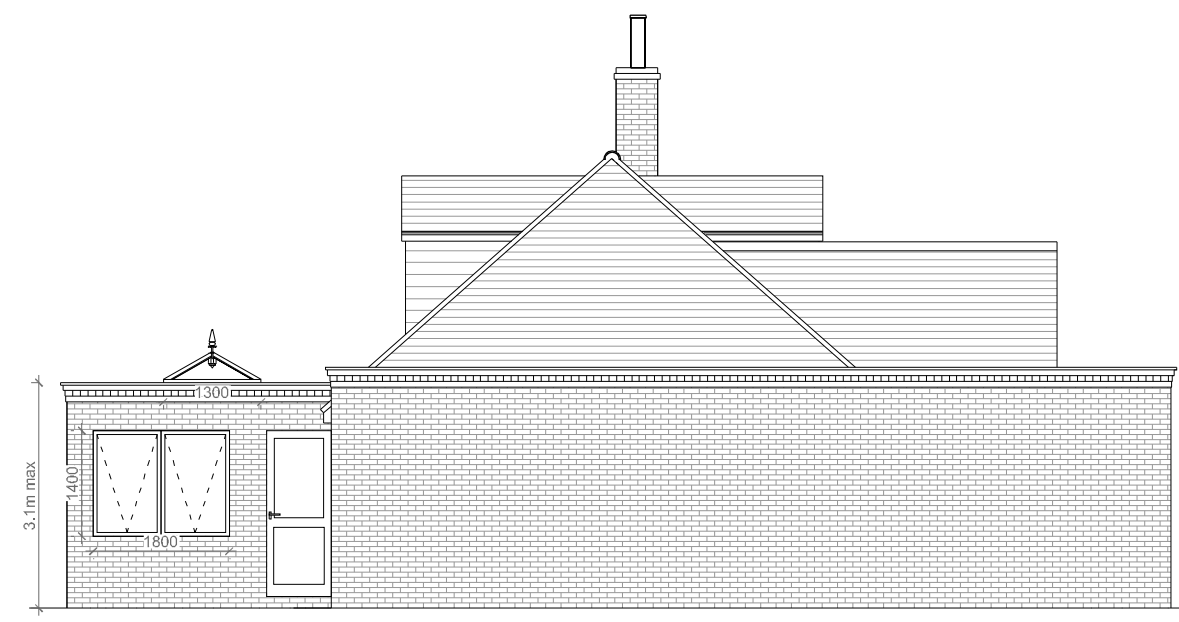

Proposed LHS Elevation
Scale 1/100@A3

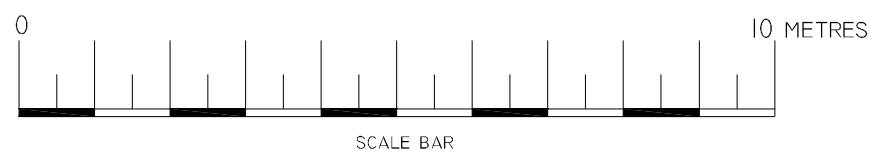

Technical Drawings Ltd
Drop Anchor, Drift Lane,
Bosham, West Sussex, PO18 8PP
Tel: 01243 572414
info@loftconversionplansuk.co.uk

Mr S Crozier
78 Southleigh Road
Havant
Hampshire
PO9 2QL

Proposed Elevations

Project Number: 78SOU-13
Date: 17th August 2013
Drawn By: Technical Drawings Ltd
Checked By: JEG

Drawing No:
02
Scale: 1:100