
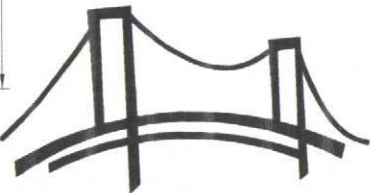


- Notes:
- 1. Wall cladding to link building to be AS35 – 40mm composite supplied by Steadman's
 - 2. Wall cladding to main warehouse to be 40mm composite panels
 - 3. All cladding and flashings to be off white in colour.
 - 4. Gable triangle on main building to be clear PVC matching the roof coverings.

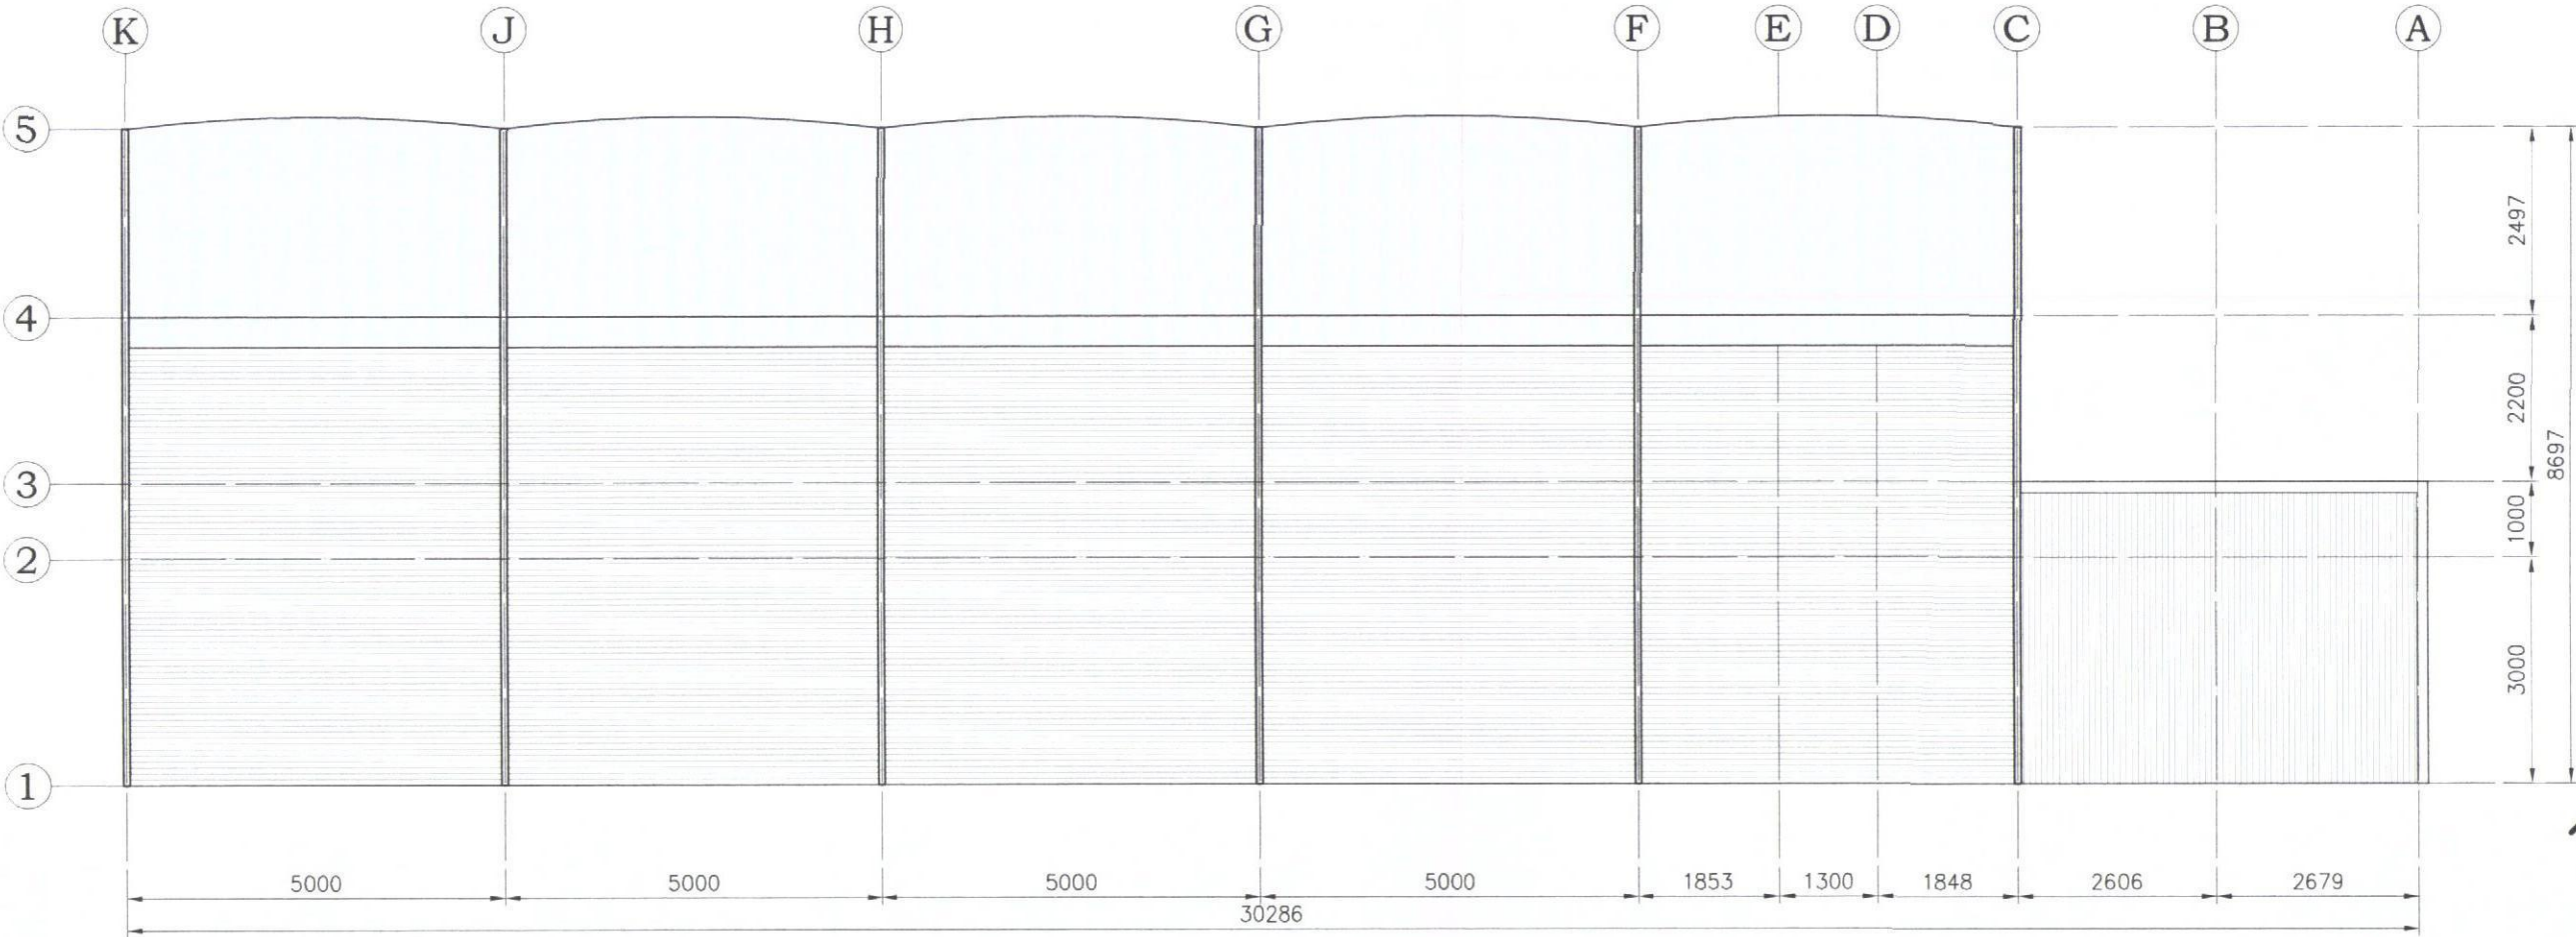

ARVdesign

Rev	Comment	Date
Designer:	Ross Vinter	

Client: Smart-Space Buildings Ltd

Project: New Warehouse & Link Building
for Hampshire Cosmetics, Waterlooville

Title: North Elevation

Job No.	20199
Drawing No.	DRG08
Revision No.	00
Scale:	1:100 @ A3

© ARV Design
4 Lang Rigg, South Queensferry, EH30 9WN
www.arvdesign.co.uk ross@arvdesign.co.uk
07921 993 680

