


Notes


1. This drawing is the copyright of MH Architects Ltd
2. Do not scale this drawing except for Local Authority planning purposes
3. All dimensions must be checked on site by the contractor prior to commencement of the works.





Rev.	Revision	By	Date	Check	Date
------	----------	----	------	-------	------

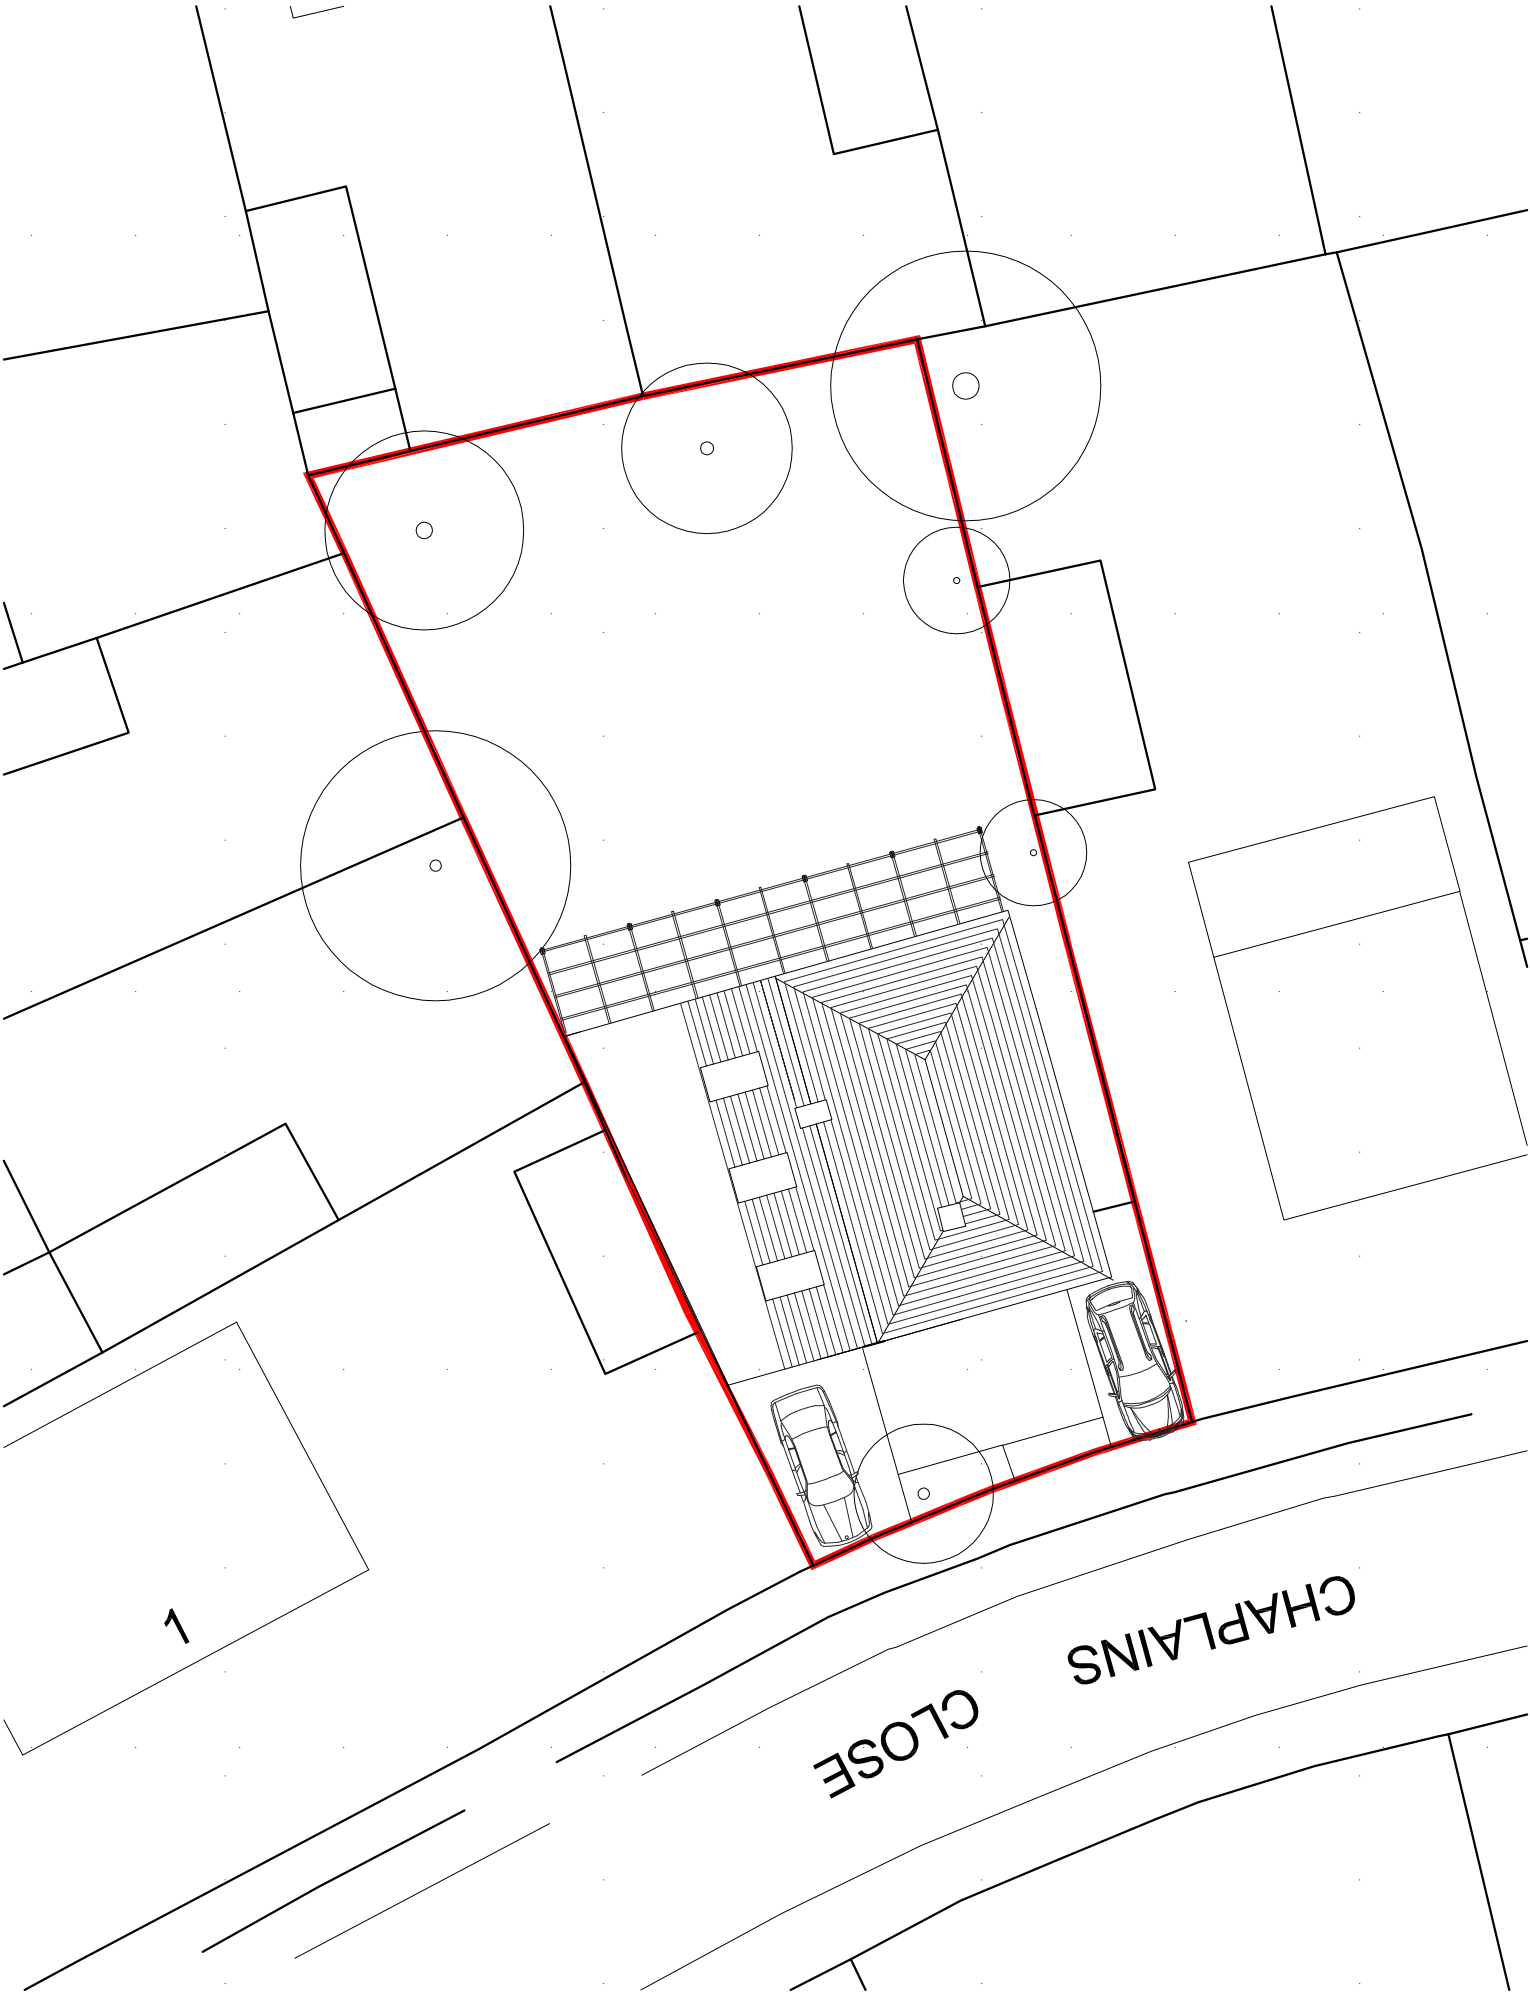

Plans 1:200 @ A3

 

© Crown Copyright 2013. All rights reserved. Licence numbers 100020449 & LI60975
Location Plan 1:1250 @ A3

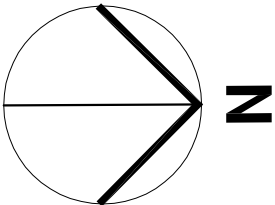 

Client
Mr & Mrs Groucott

Job title
3 Chaplains Close
New side extension

Drawing title
Site Location
Site plan

Drawn
HG
Date
02.05.13
Checked
Date
Scale at A3
1:1250/ 1:200

Job N°
X-111
Drawing N°
P001
Rev.
A

Status

Planning Application

Ground Floor / Bicentennial Building
Southern Gate / Chichester
West Sussex / PO19 8EZ
t: 01243 774748
e: admin@mharchitects.co.uk
www.mharchitects.co.uk
Limited Company
Registered in England No:1994233

mh
ARCHITECTS