



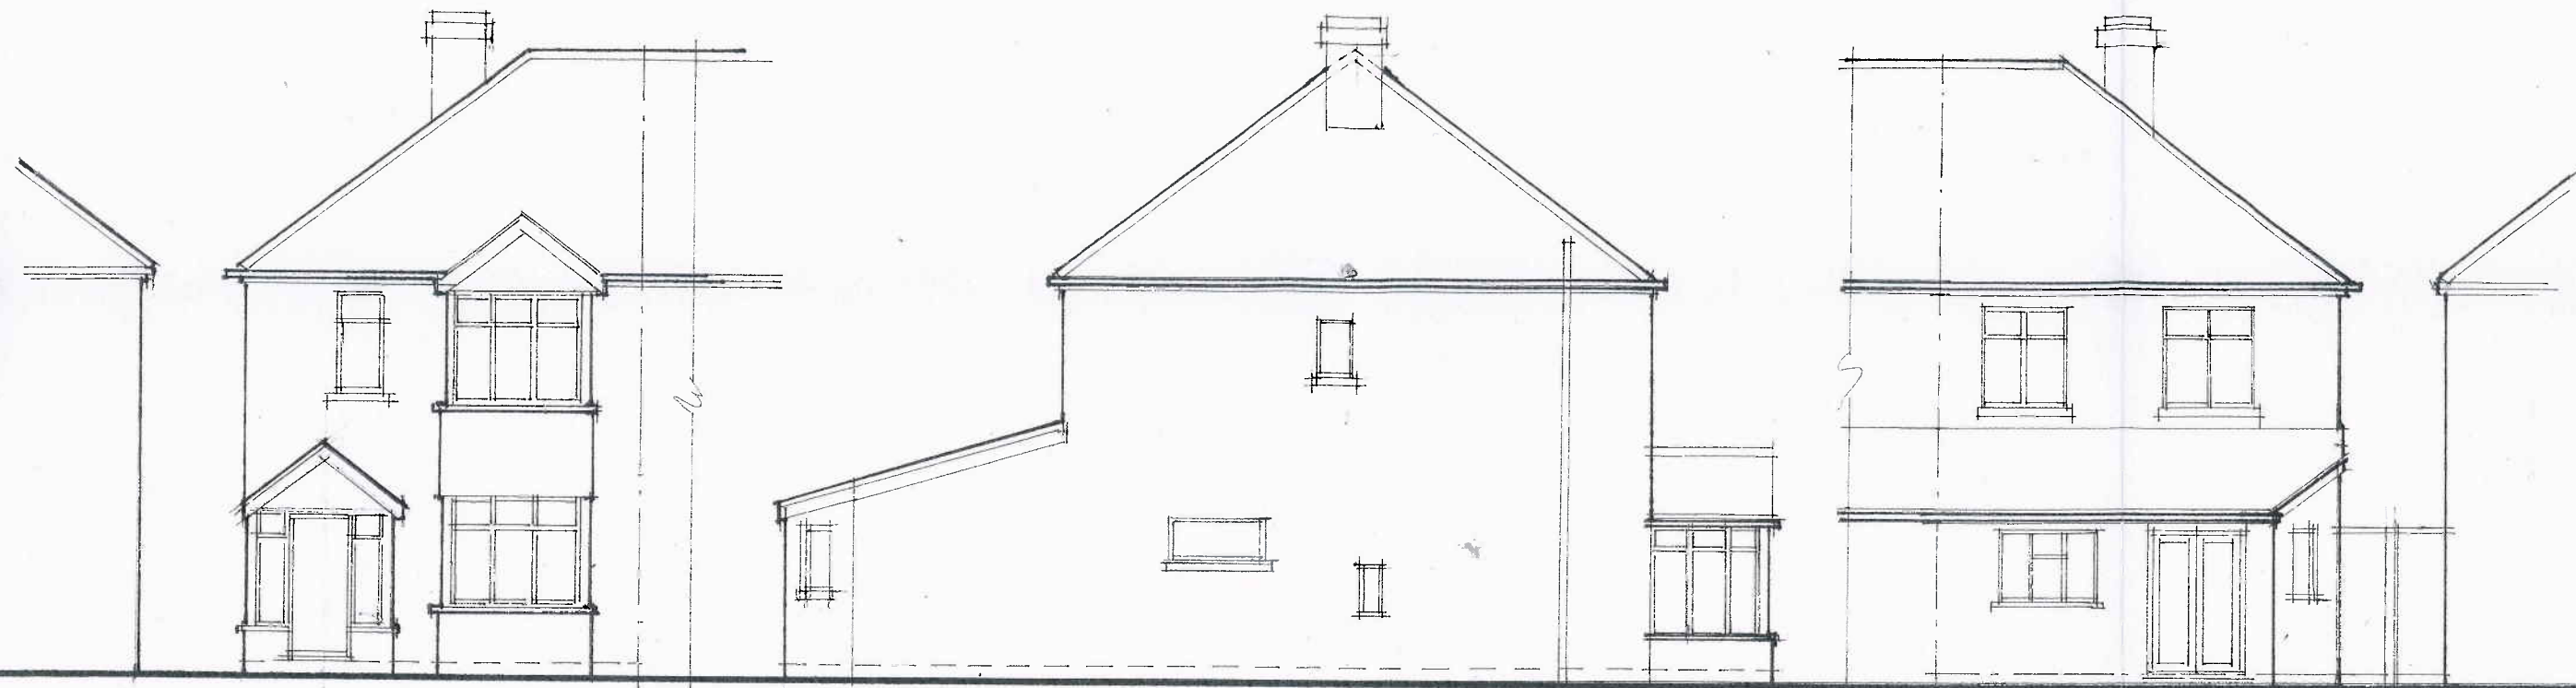

EXISTING EAST ELEVATION
SCALE 1:100 @ A3

EXISTING SOUTH ELEVATION

EXISTING WEST ELEVATION

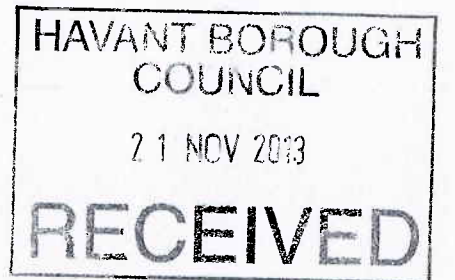

Architectural Planning limited.
Building Designers & Surveyors.

**Proposed Alterations and improvements to; 2 Bath Road,
Emsworth, Hampshire. For Mr & Mrs Chandler.**

EXISTING ELEVATIONS, JANUARY 2011, DRG NO: Y201/01/03/03, SCALE 1: 100 @ A3.

Registered offices : 1a Nutbourne Road, Sandy Point, Hayling Island, Hampshire, PO11 9RT.
Residential, Commercial Building Surveyors & Designers, Project management & Administrators.

Telephone : 02392 463994, mobile : 07795 633100.

Registered in England No: 6738305.