


SUPERSEDED




front elevation

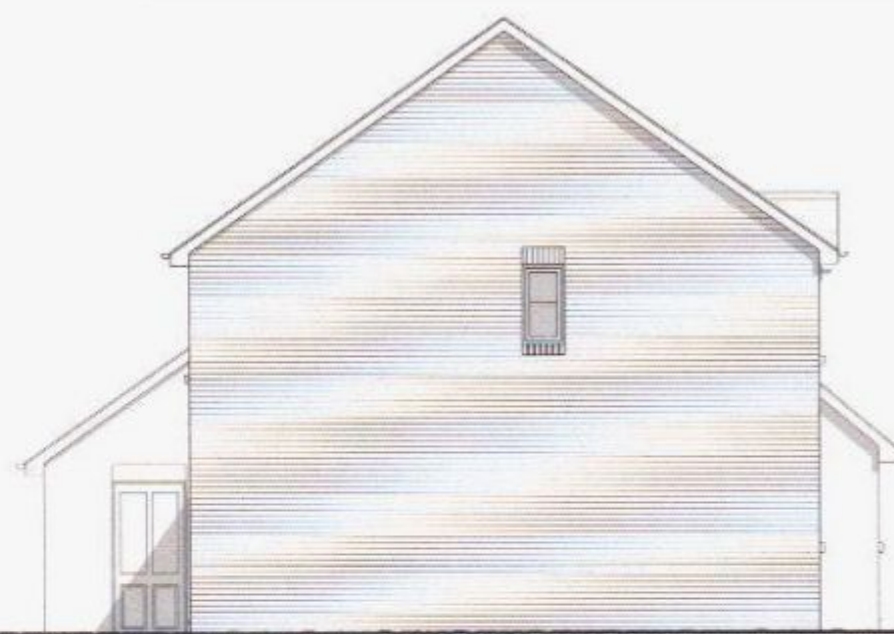

side elevation

Materials Schedule


Roof	- grey concrete interlocking tiles matching half round ridge and hip tiles
Walls	- orange/red facing bricks generally red features
Fascia	- white Upvc
Gutters	- black Upvc
Windows	- white Upvc
Front Door	- hardwood

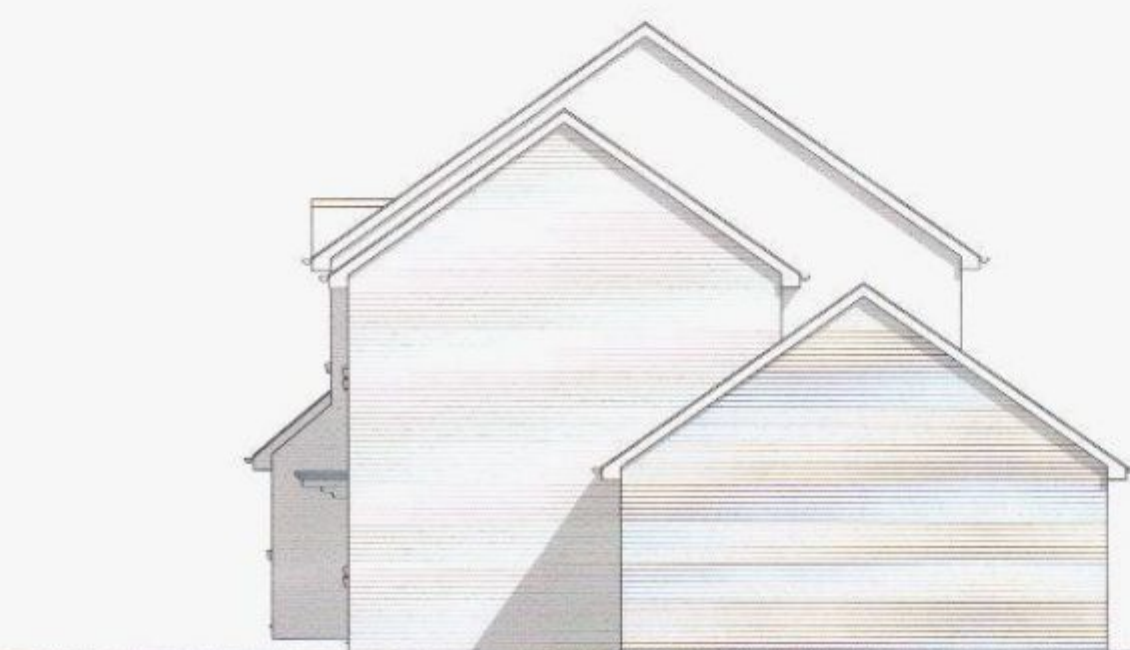

side elevation




rear elevation

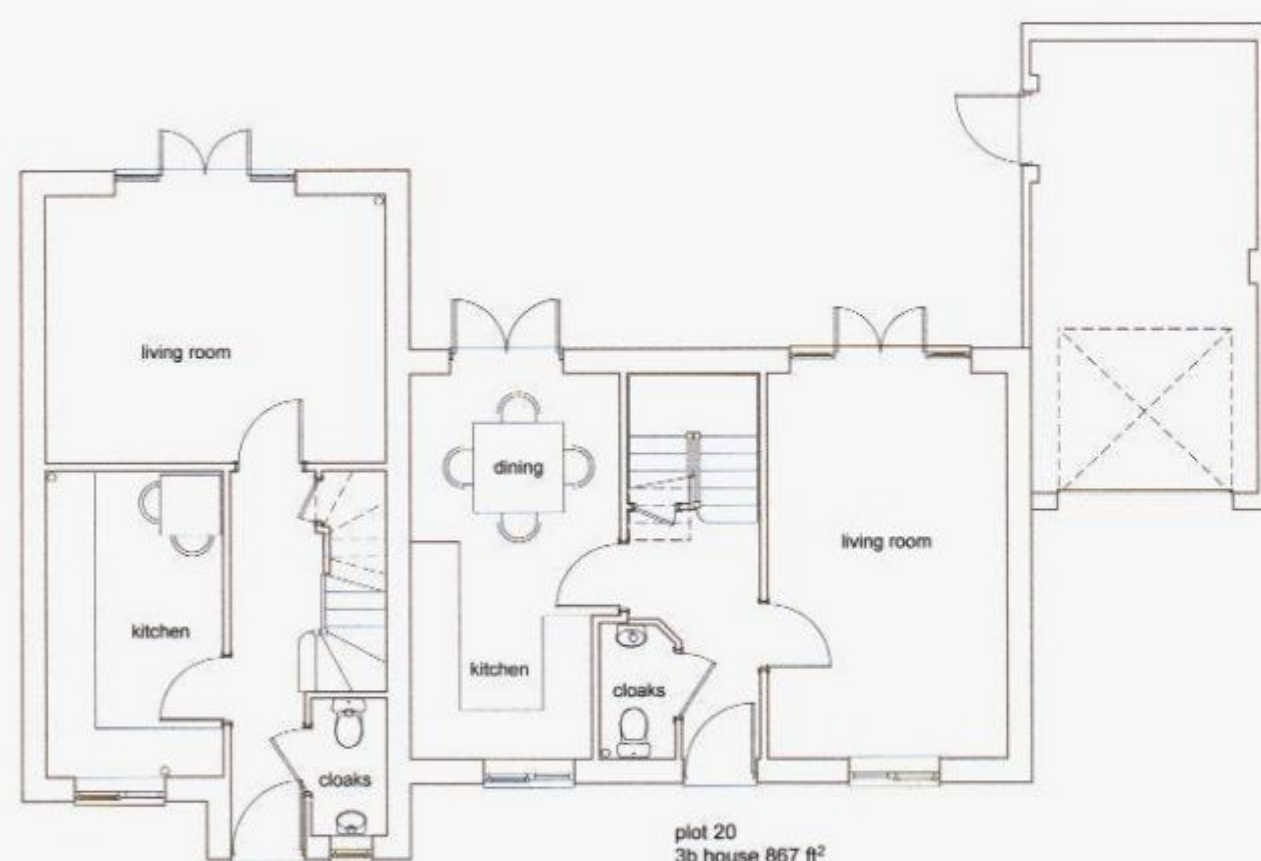


plot 21
2b house 763 ft²

ground floor

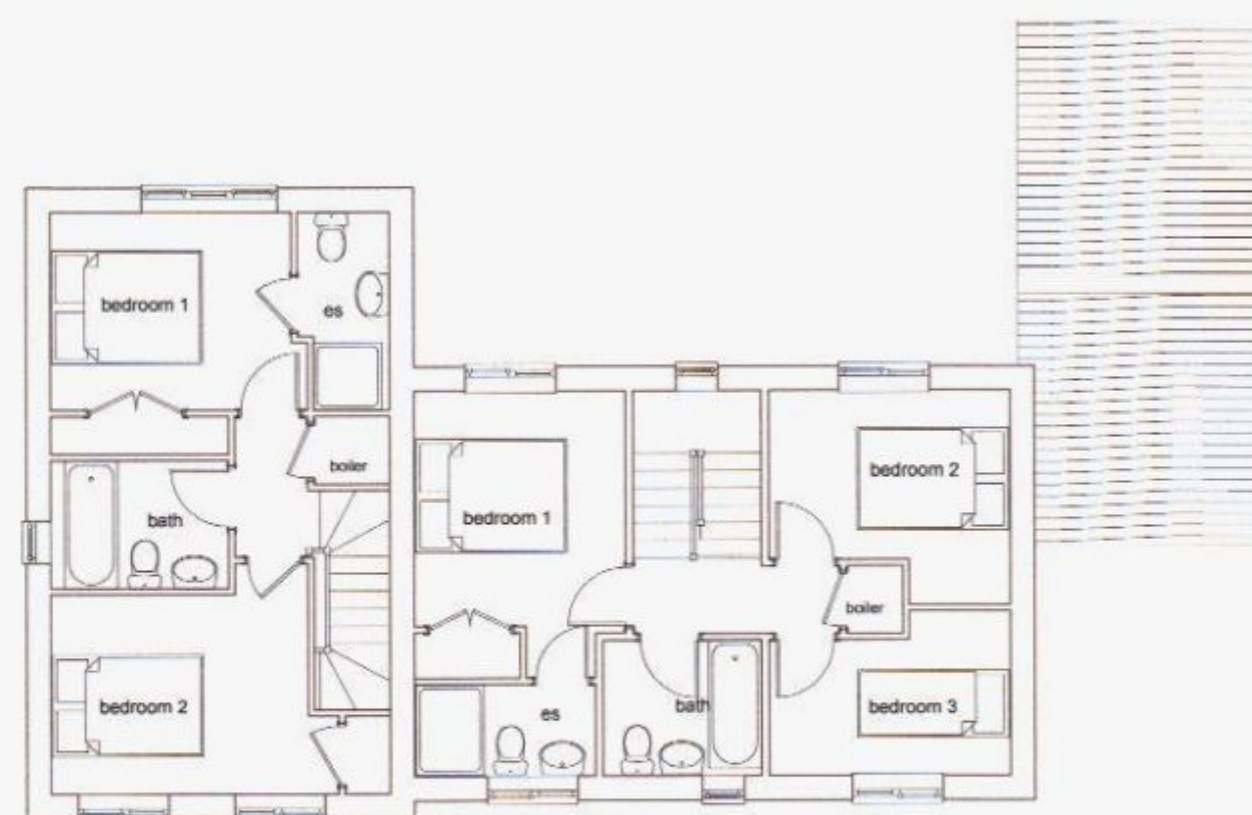

first floor

rev b 12.08.13 bricks changed to orange/red
rev a 09.05.13 material schedule added

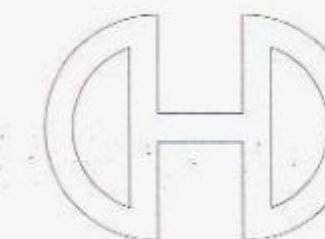


Victoria House 14 St Johns Road Hedge End Southampton Hampshire SO30 4AB
Tel: 01489 773077 • Fax: 01489 797111 • E: mail: sales@crayfernhomes.co.uk

All dimensions are to be checked onsite prior to commencement of work
This drawing is the copyright of Crayfern Homes Limited
and may not be copied, altered or reproduced in any way without their written authority

PLOTS 20 & 21

DEVELOPMENT AT
SCRATCHFACE LANE
BEDHAMPTON
HAMPSHIRE

FOR
CRAYFERN HOMES LIMITED

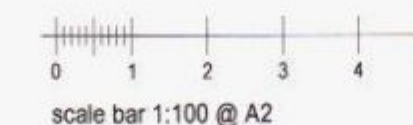

SCALE: 1:100 @ A2 DATE: OCT 2012 DRAWING NO: 02.12_211b