



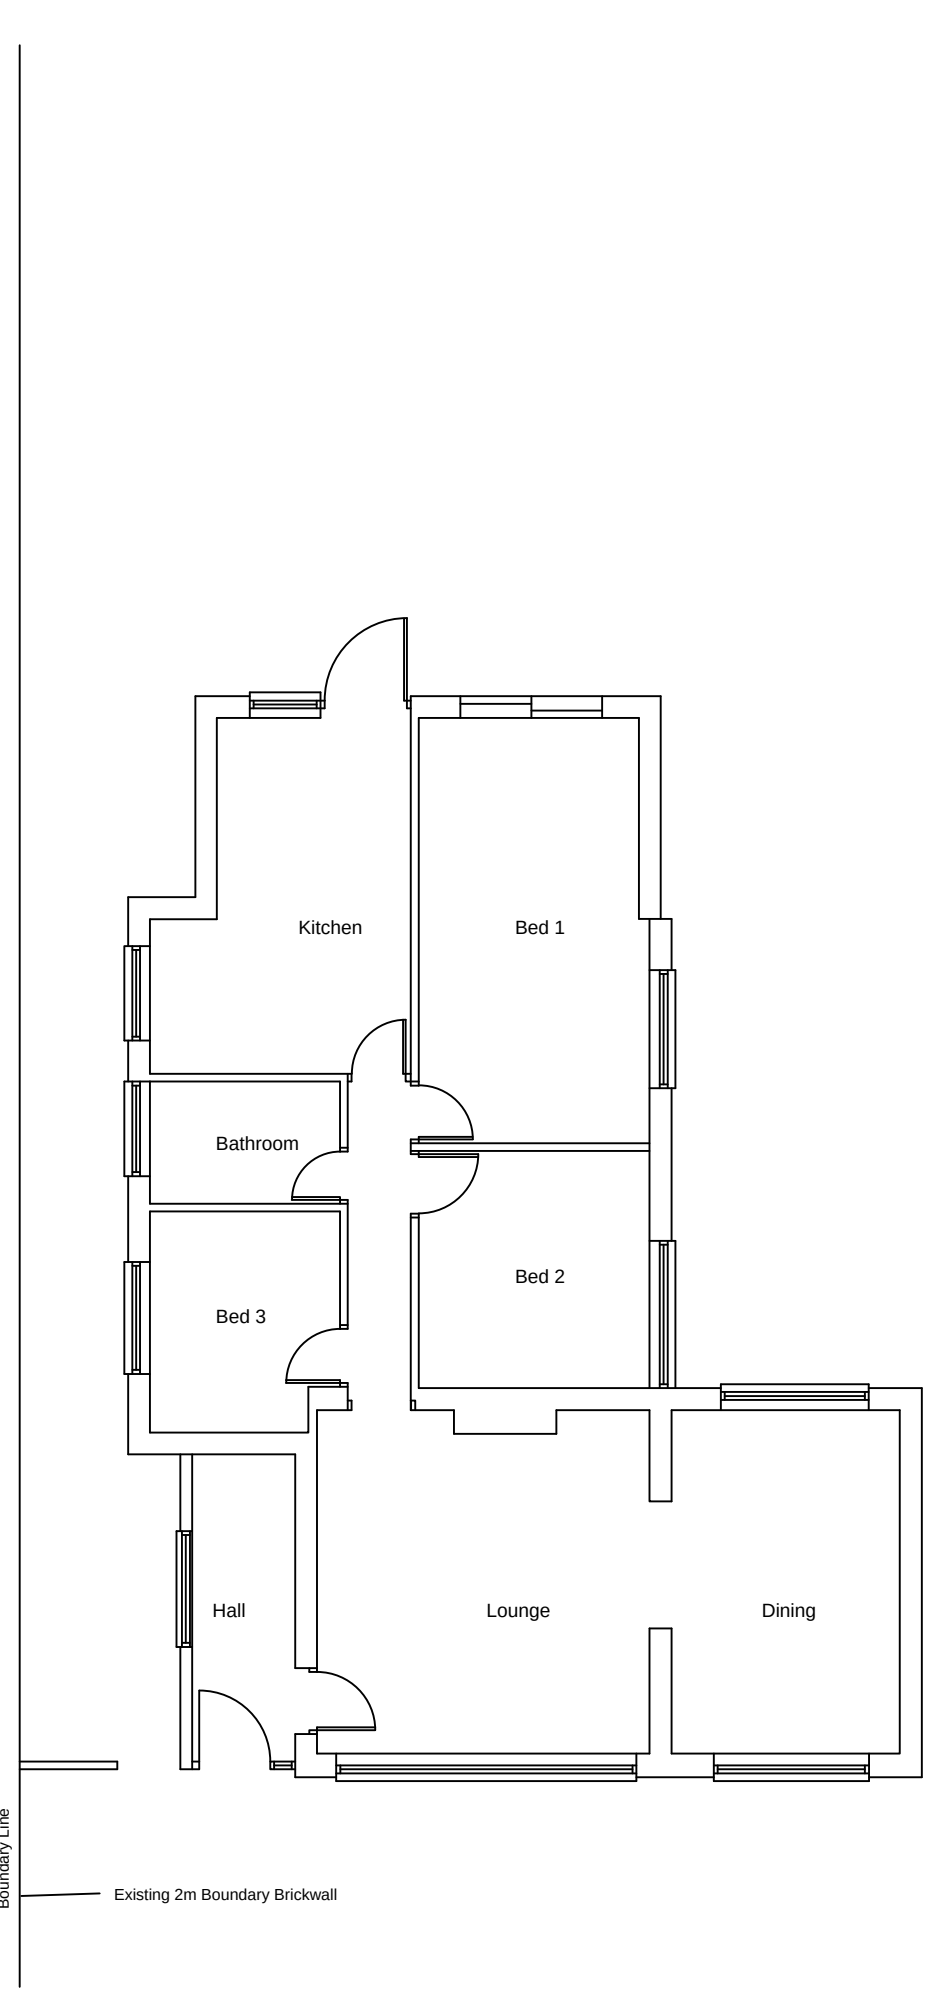


EXISTING FLOOR PLAN

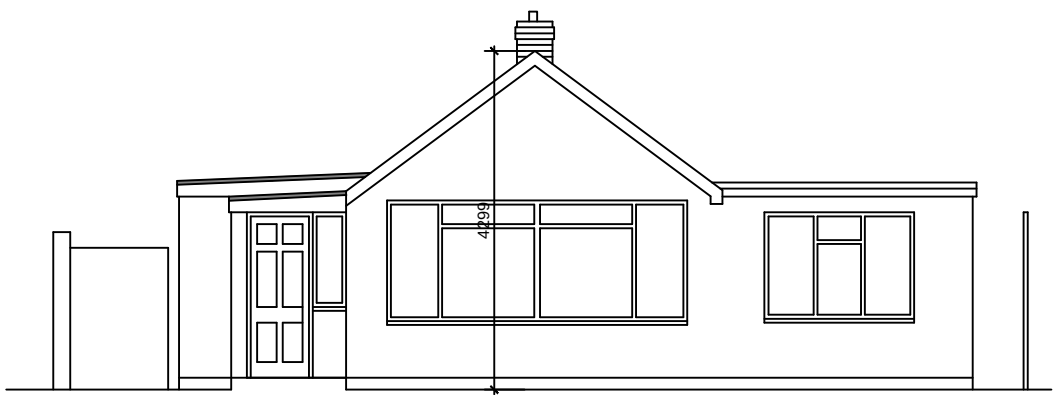


EXISTING FRONT ELEVATION



EXISTING REAR ELEVATION

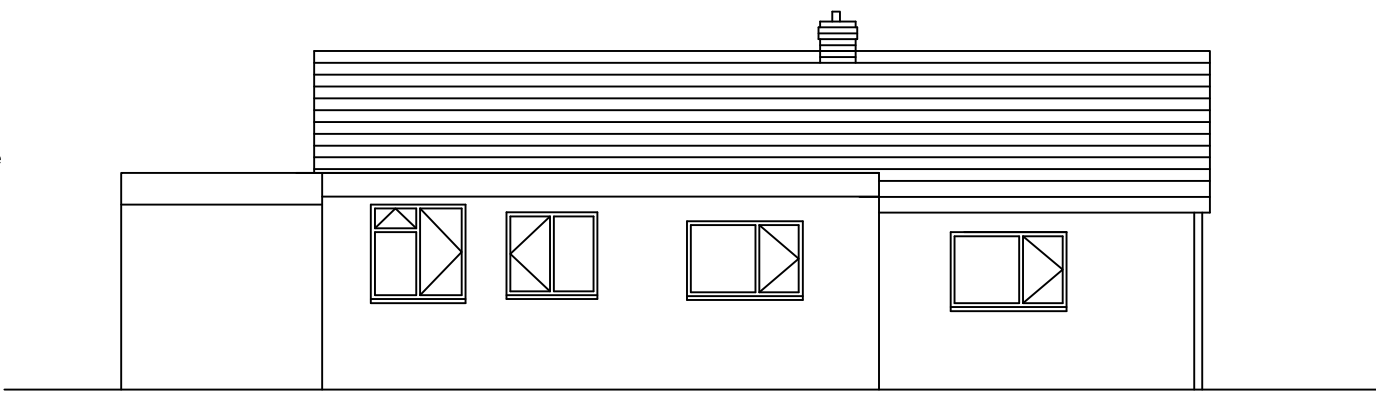

EXISTING SIDE ELEVATION (East)

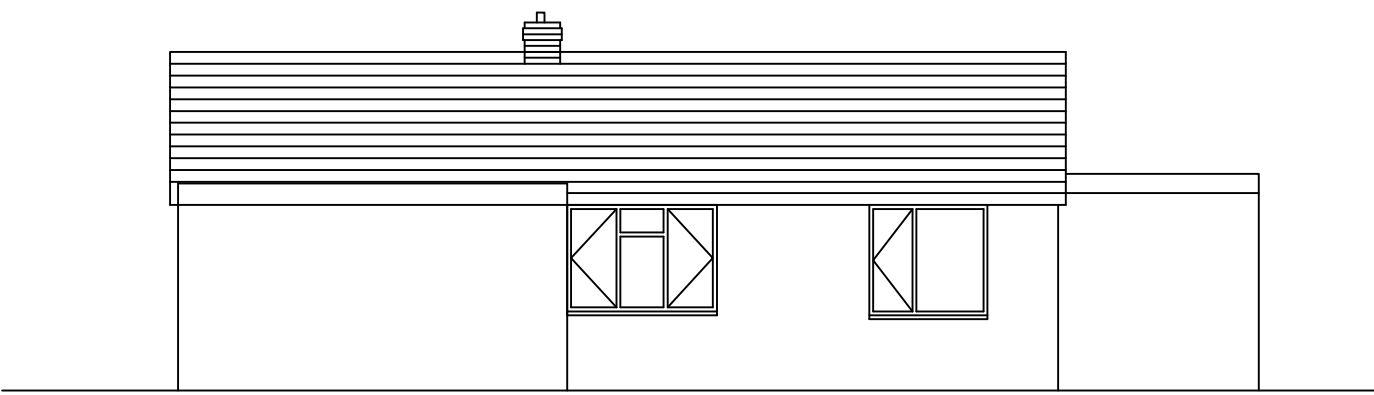

EXISTING SIDE ELEVATION (West)



A - Revised as per letter dated 28/9/12

Address:
Proposed alterations and extension to
10 Salterns Lane
Hayling Island
PO11 9PJ

Drawing Title:
Existing Plan & Elevations

Date: Sept 2012	Scale: 1:100	Rev: A
--------------------	-----------------	-----------