



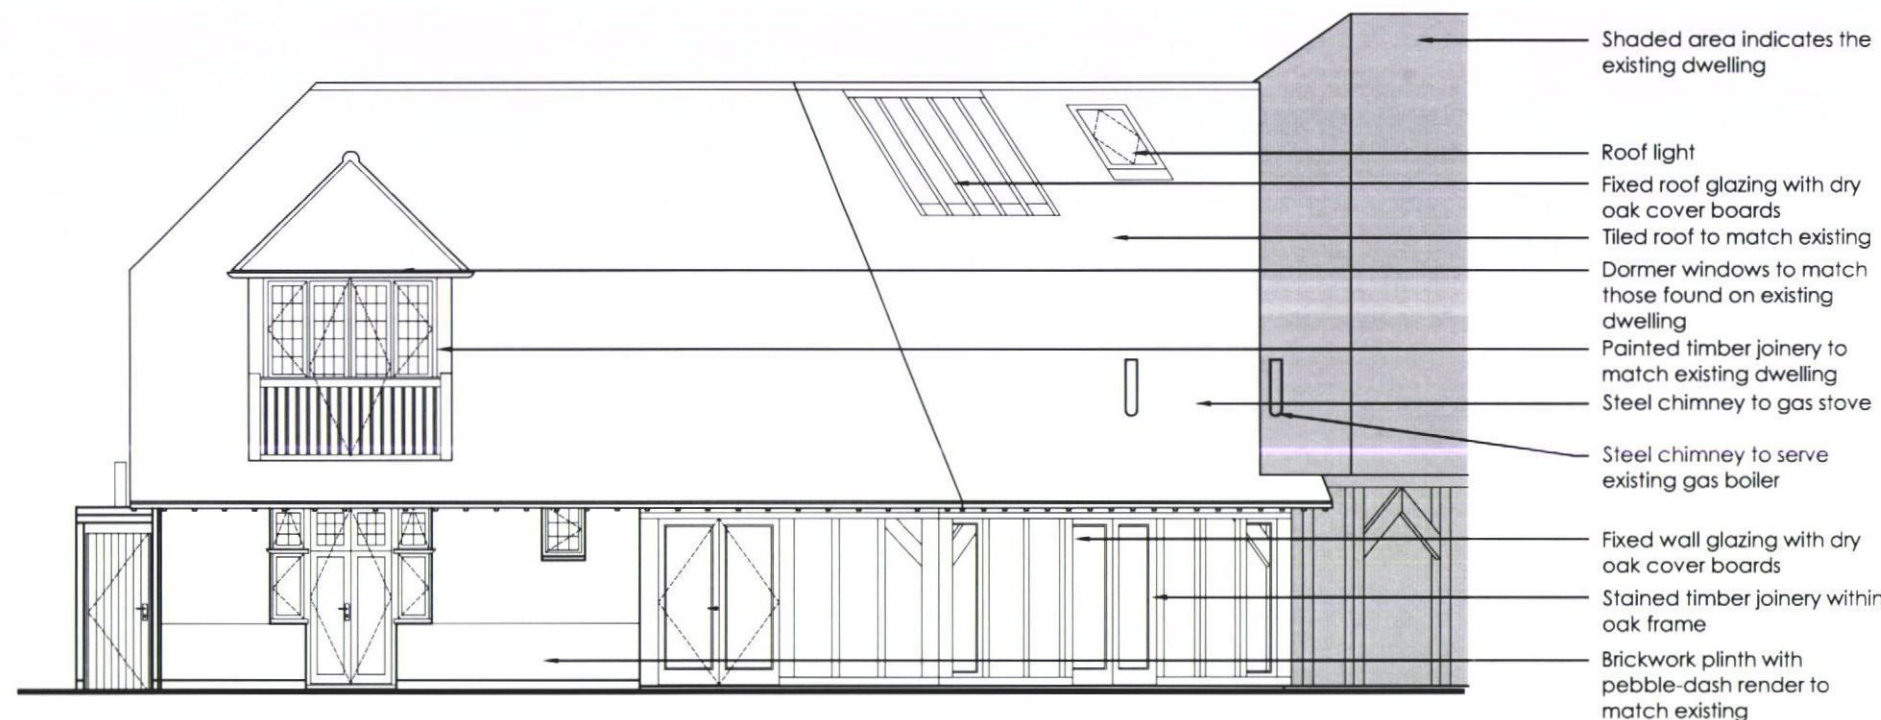


West Elevation

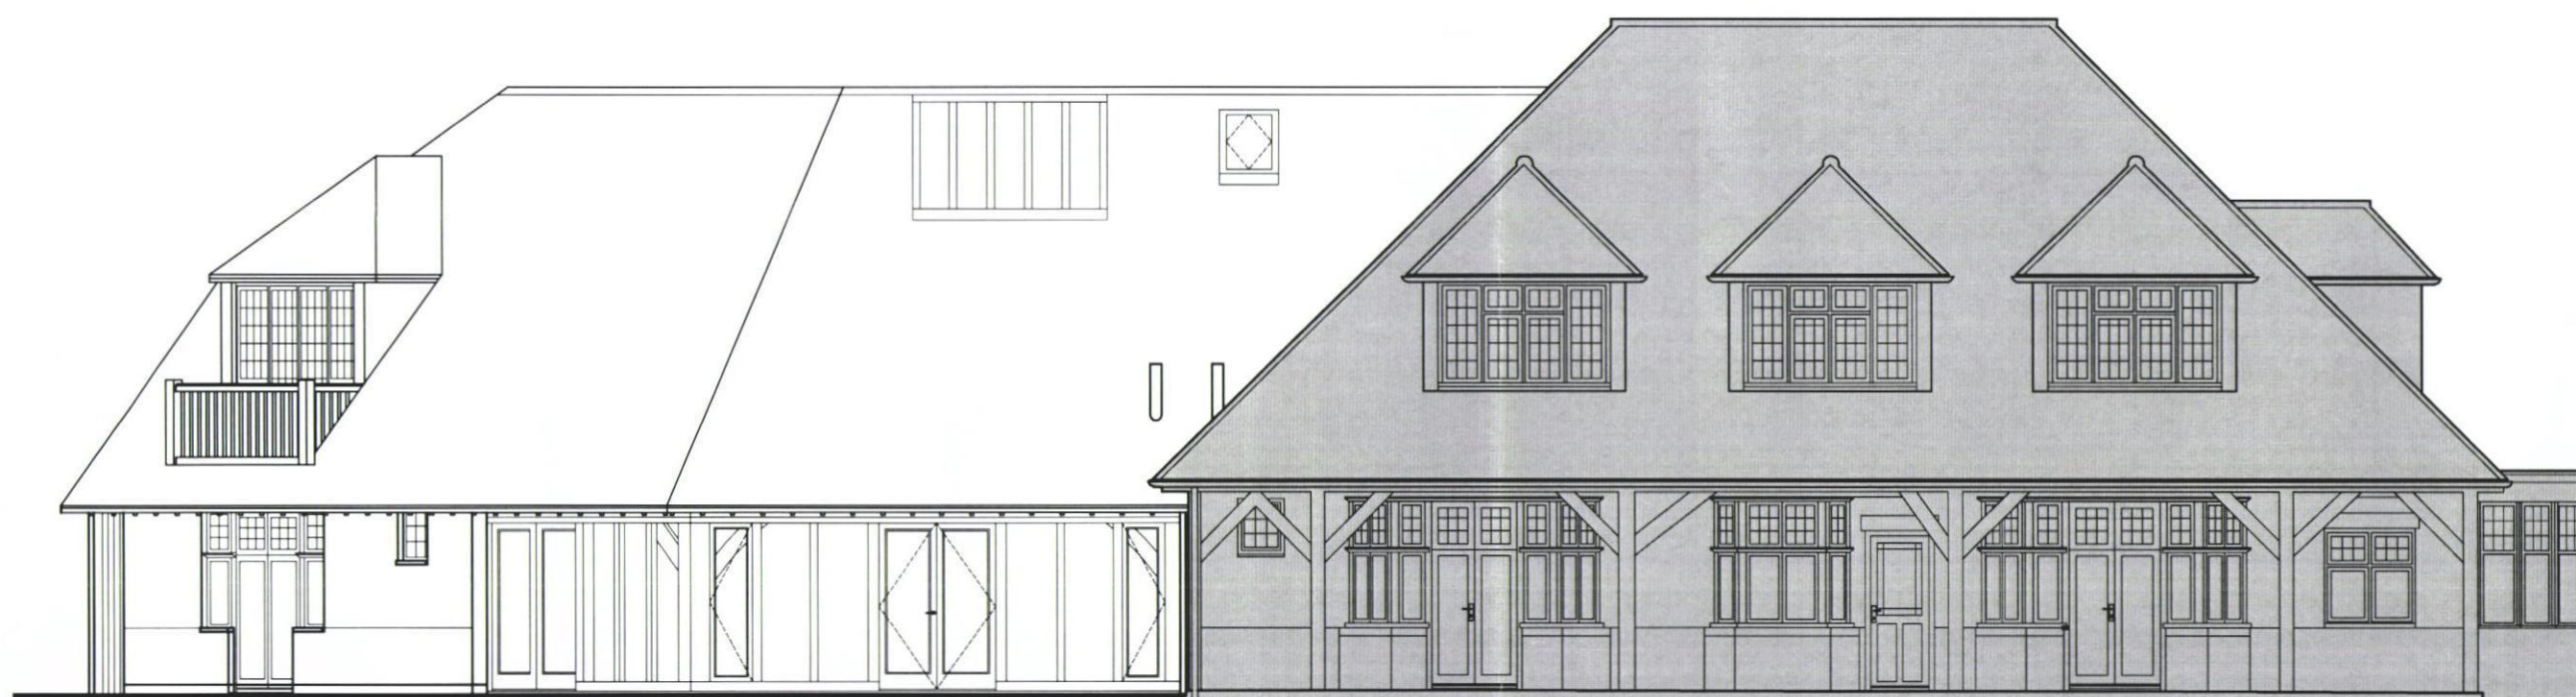

South-West Elevation

Notes:

1. These drawings are the copyright property of Roderick James Architects LLP.
2. This document should only be used for the purpose indicated by the drawing status below.

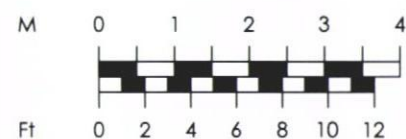

1:100

Rev D 20/05/13

Sun pipe omitted from West elevation. Spacing to glazing amended and shower room window moved on South West elevation.

Rev C 11/01/13

Gable to north elevation amended to a half-hip. Side boundary wall to 25 Westbourne Ave reduced in height.



Roderick James Architects LLP

DISCOVERY HOUSE . STEAMER QUAY RD . TOTNES . DEVON . TQ9 5AL
tel: 01803 868000 fax: 01803 864475 email: totnes@rjarchitects.co.uk



revision	date	details	chk'd by
drawing status			
Planning			
project	Proposed works to 23 Westborne Avenue, Emsworth, Hants, PO10 7QT		drwn by
client	Mr & Mrs Gill		chk'd by
scale	1:100	date	Sept 2012
drawing number		revision	
Gill/1/P105		D	