




Rev	Amendments	By	Chkd	Date

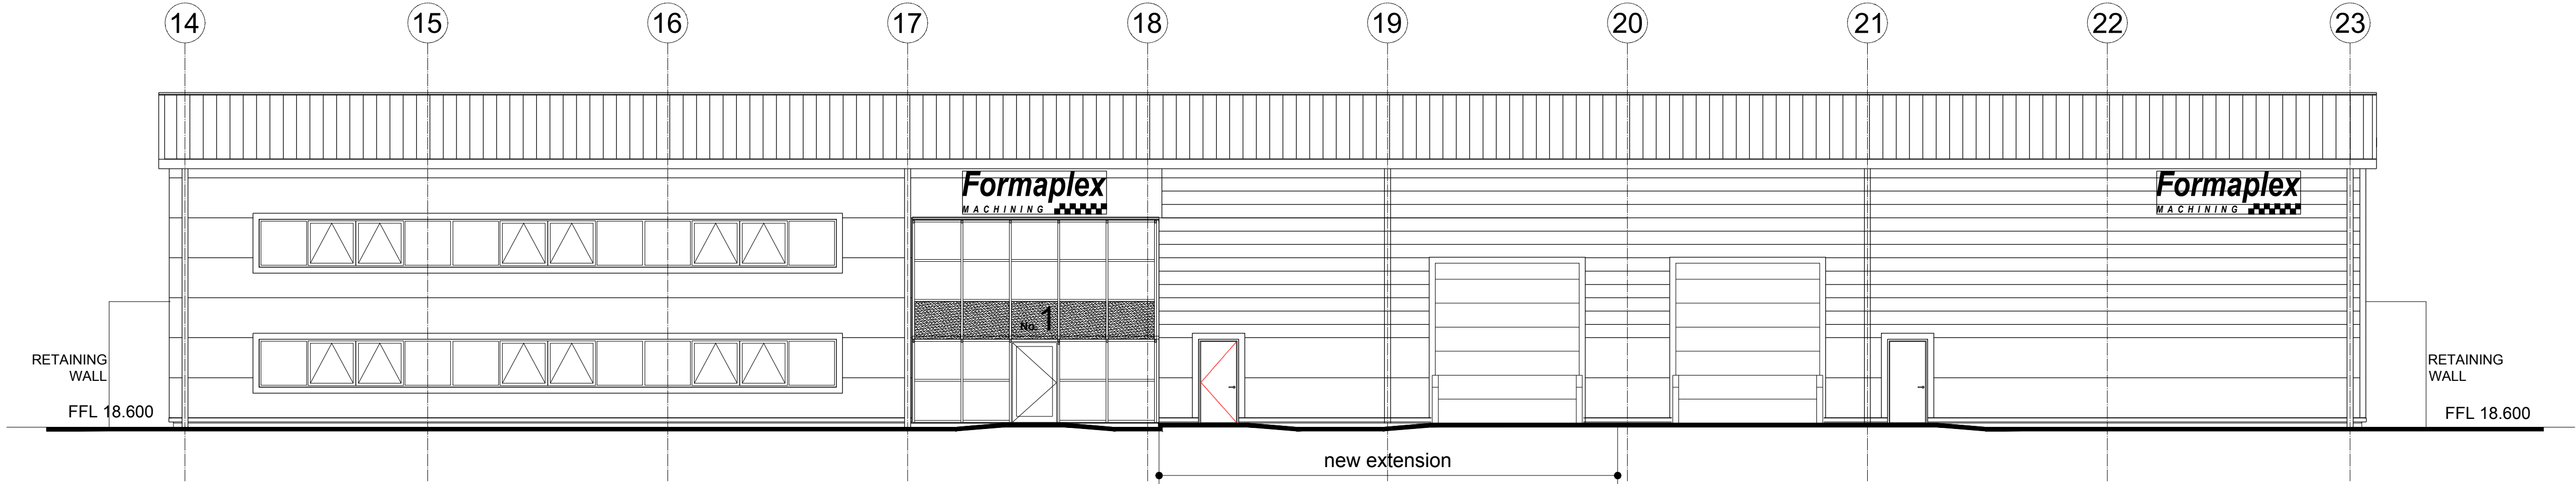


WEST ELEVATION 1:100

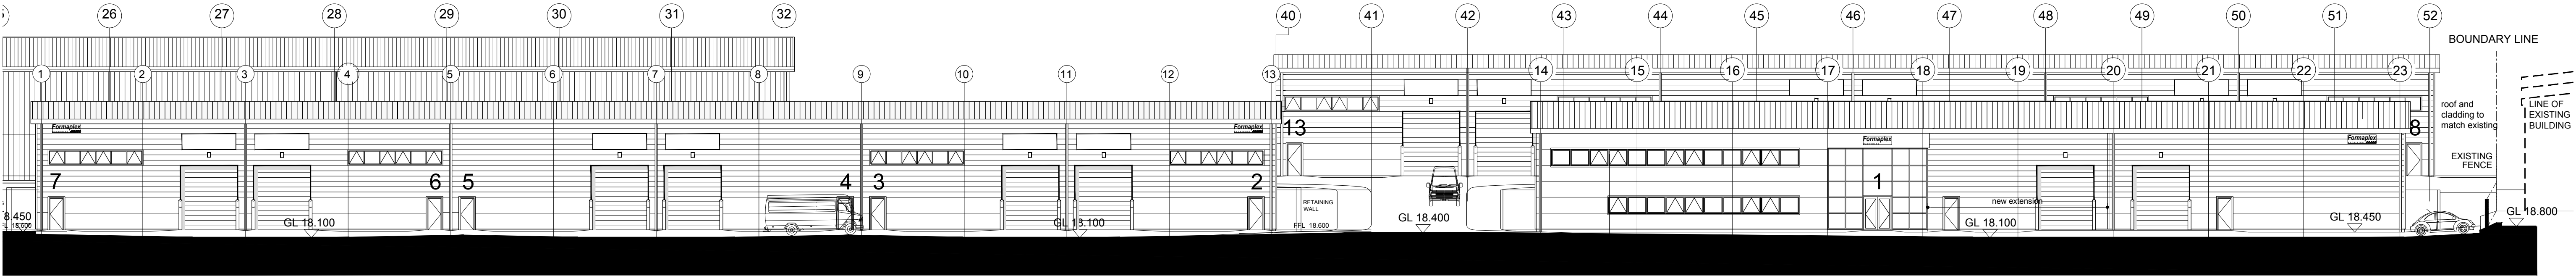

CROSS WEST ELEVATION 1:200

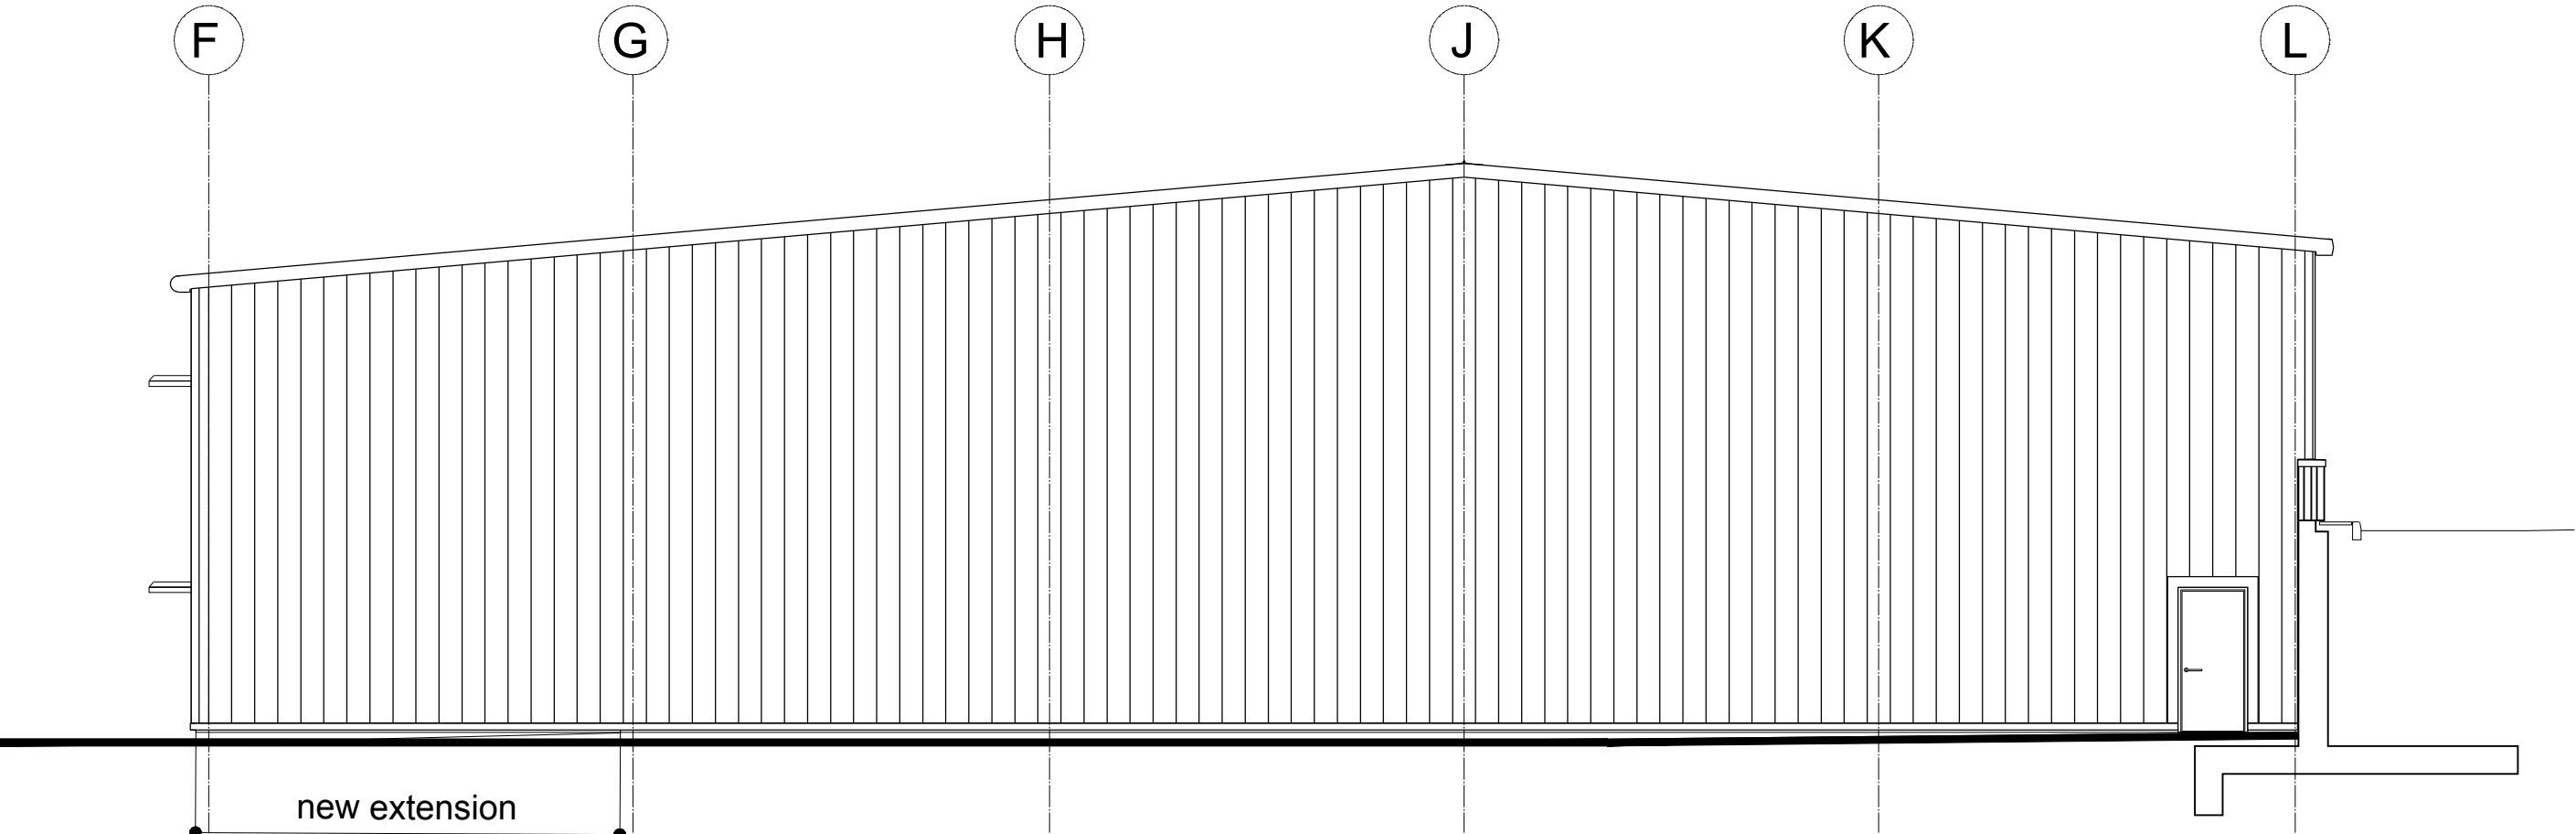

SOUTH ELEVATION 1:100

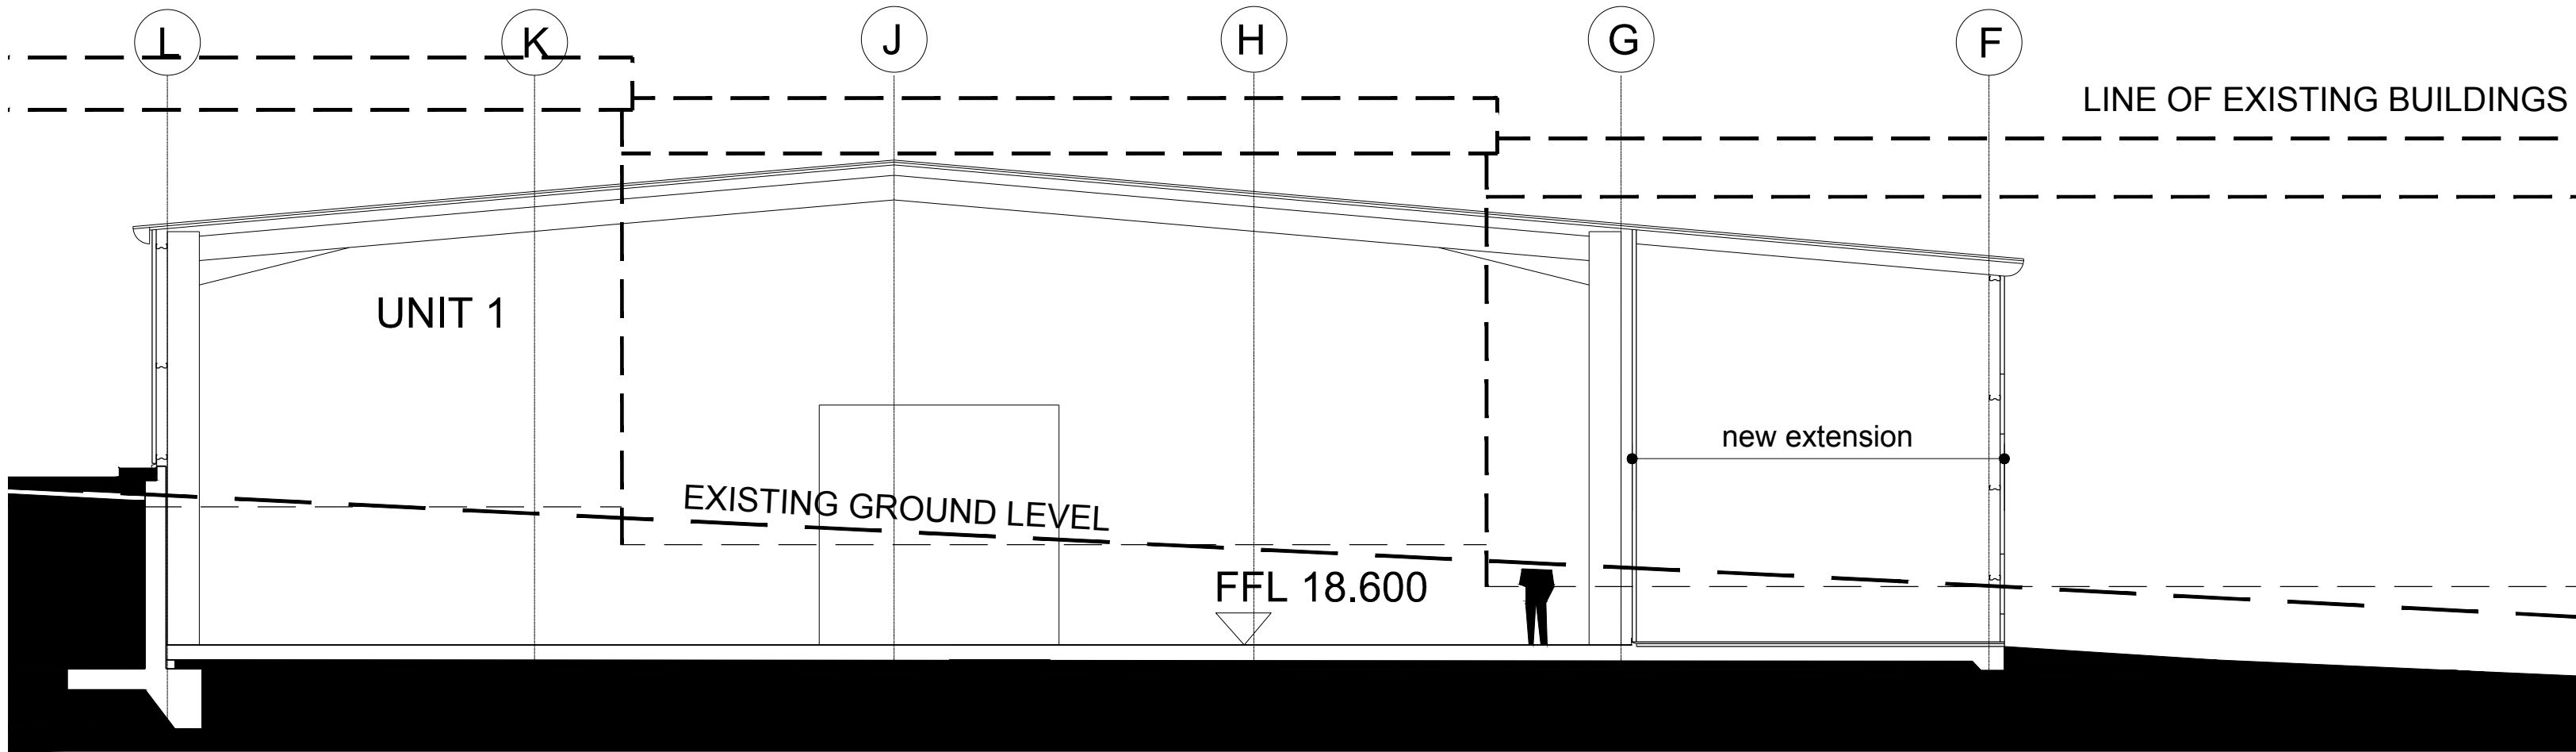

NORTH ELEVATION 1:100



HNW Architects, 11 West Pallant, Chichester, West Sussex, PO19 1TB
Tel: 01243 533300 Fax: 01243 533311 E-mail: hnw@hnw.co.uk www.hnw.co.uk

Project
**FORMAPLEX OFFICE EXTENSION
HAVANT**

Drawing Title
**PROPOSED FORMAPLEX EXTENSION
ELEVATIONS**

Drawing Status
PLANNING

Scale Drawn By Date
1:200 @ A1 CP Oct 2013

Checked By Date
MB Oct 2013

Project No. Drawing No. Revision
13035 P151

Harding Neill & Watson Limited - Registered No. 3589904