


PEDESTRIAN ACCESS
FROM EX RIGHT-OF-WAY

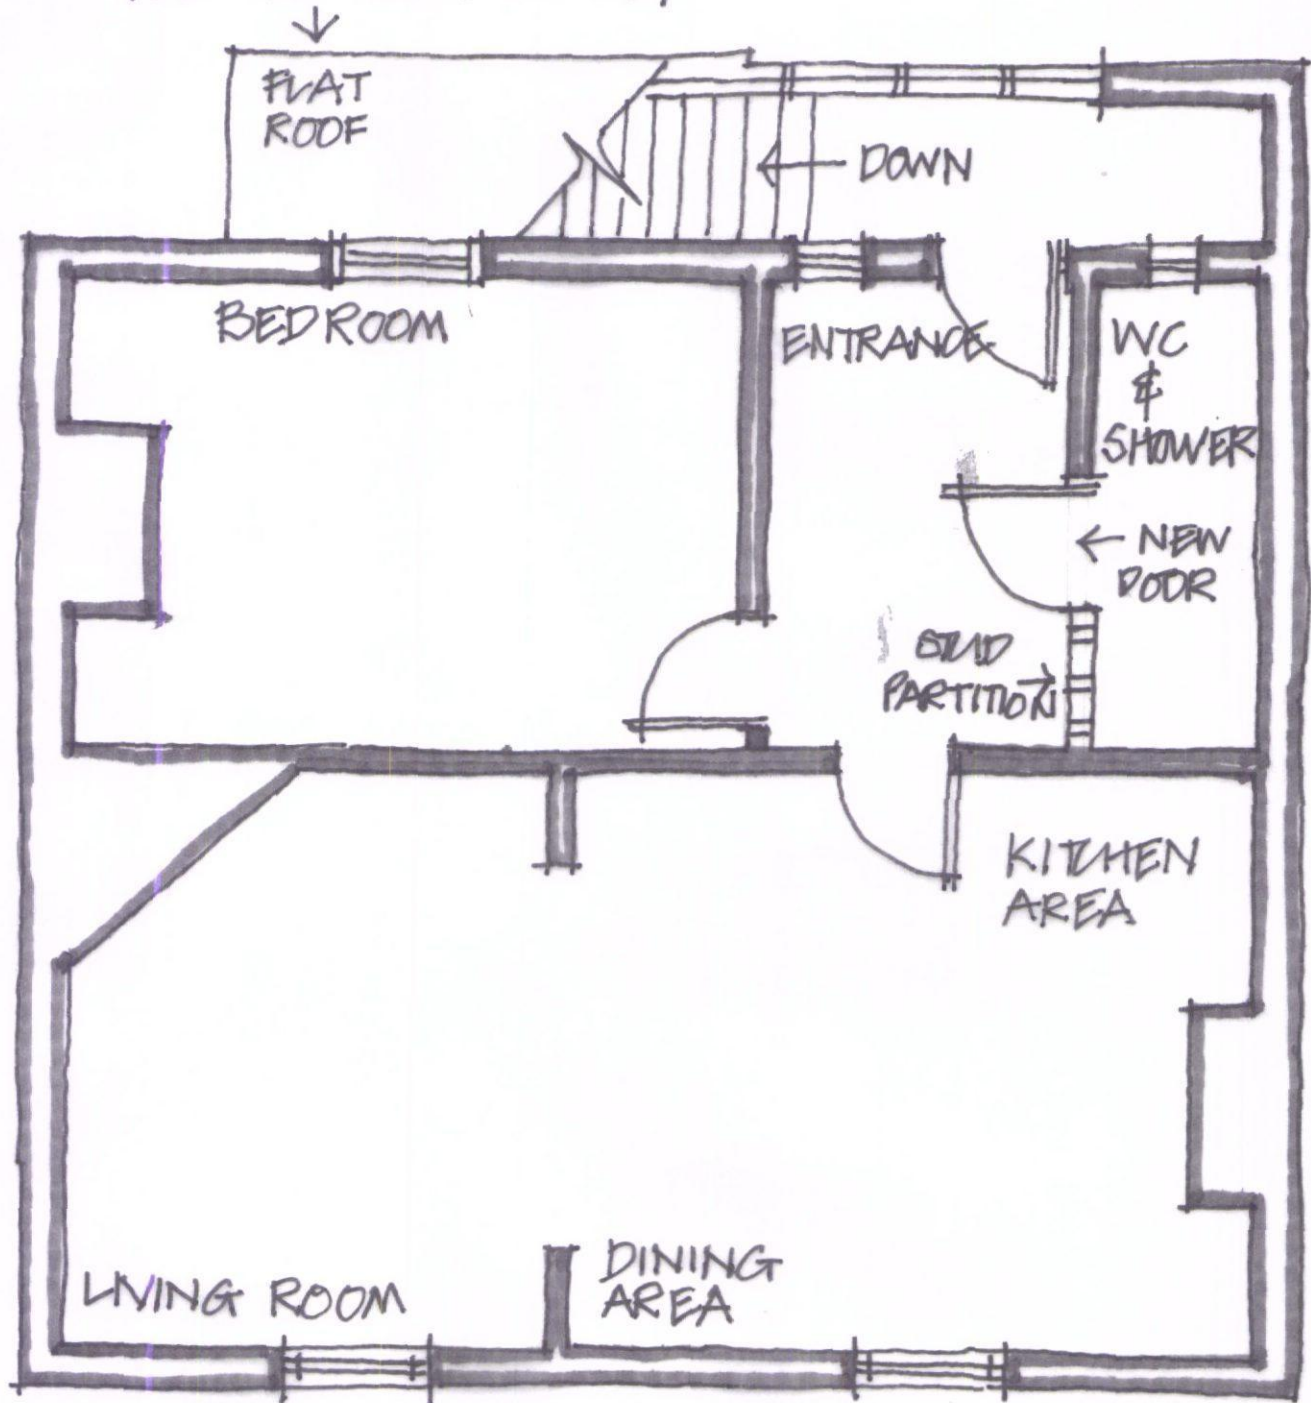

PROPOSED FIRST FLOOR PLAN 62 BEDHAMPTON ROAD
SCALE 1:50 HAVANT PO9 3EY

