


NOTES:


Dimensions to be checked on site before commencing work. Any discrepancies shall be reported to the architect immediately.

Do not scale from these drawings except for planning purposes. Use figured dimensions only.


Where applicable this drawing is to be read in conjunction with other consultants' drawings.

 


Scale bar 1:100

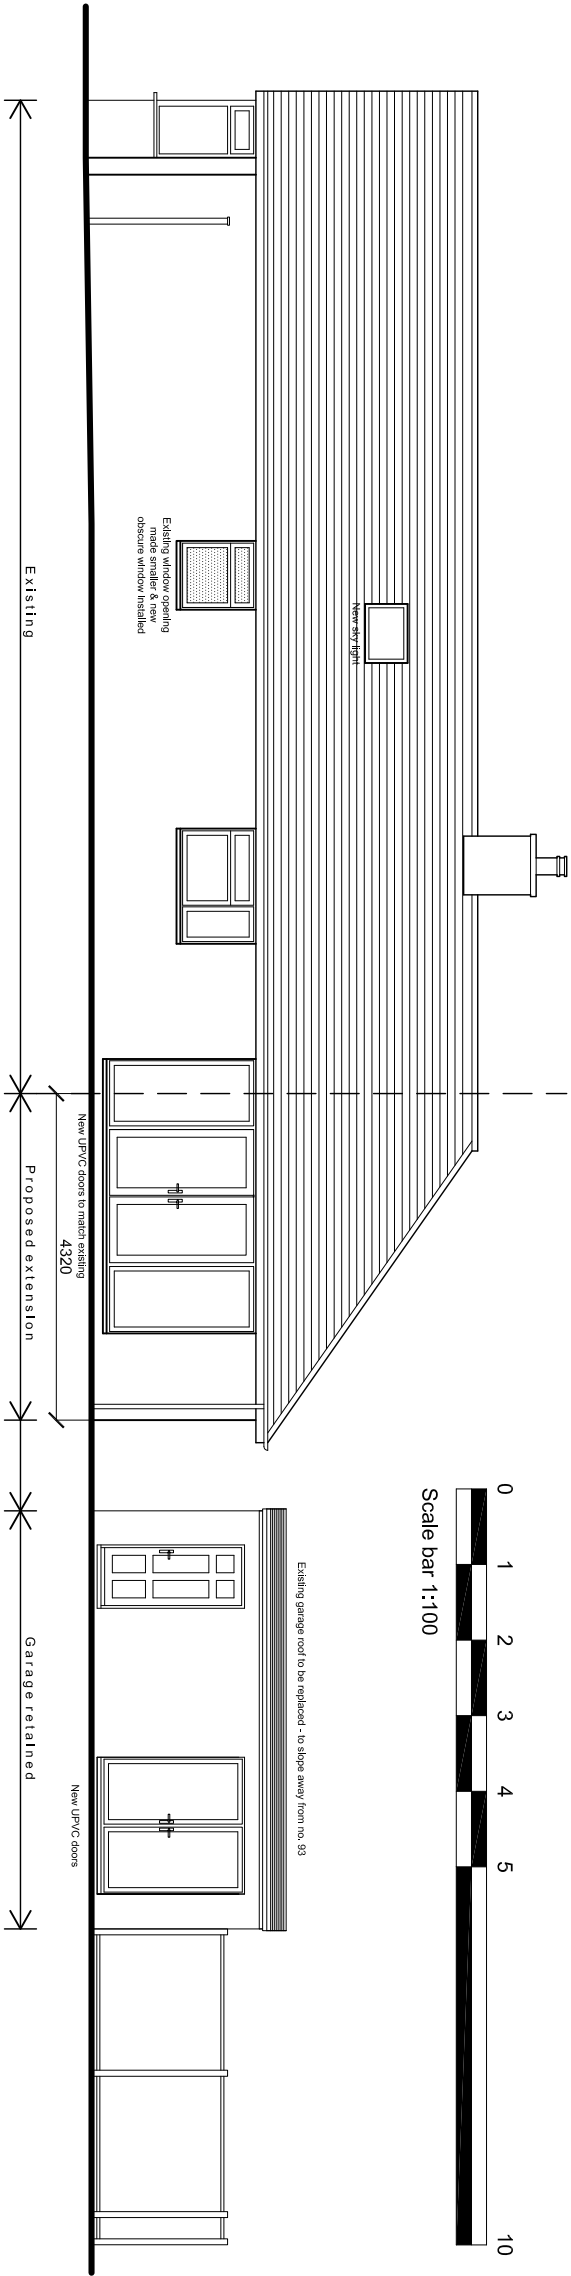


East (side) elevation

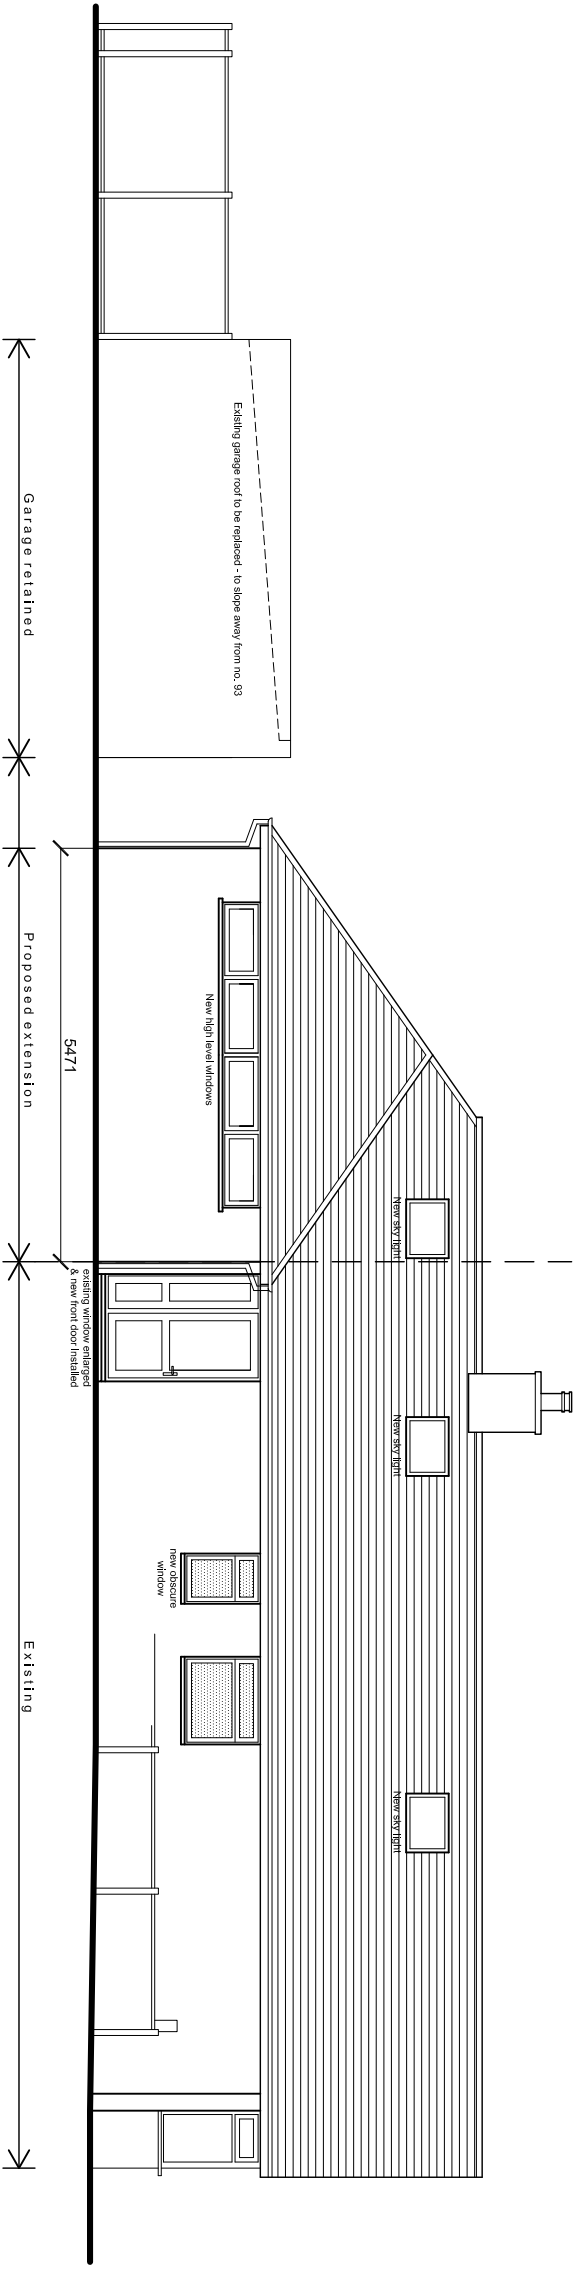

West (side) elevation

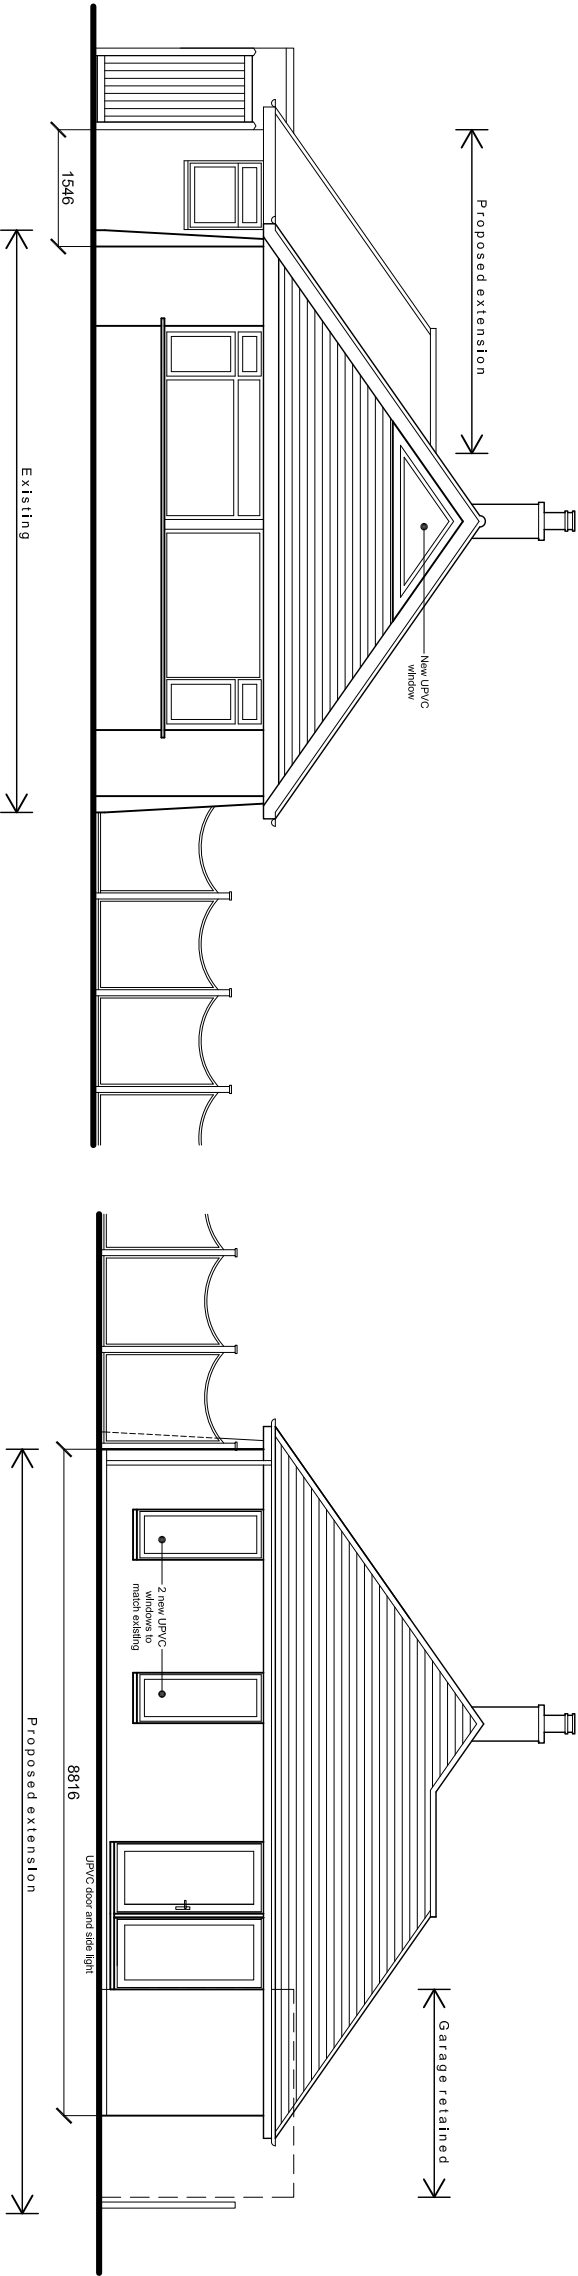

South (front) elevation

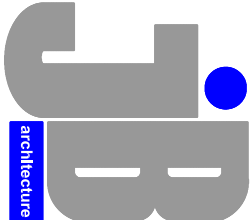

REV.	DATE	NOTE
B	23.04.14	3rd. skylights moved to west elevation
A	18.03.14	Scale bar and car parking added

For
MR ANDY PALMER

Project
PROPOSED REAR EXTENSION
AT 95 WOODLANDS AVENUE
EMSWORTH, HANTS
PO10 7OD

Title

PROPOSED ELEVATIONS

Date	Drawn	Scale	Checked
FEB 2014	JB	1:100 @ A3	-
Job Number	Drawing Number	Revision	
CLA02.14	45	B	