

Revision : _____




SOUTH WEST ELEVATION



NORTH EAST ELEVATION



SOUTH EAST ELEVATION

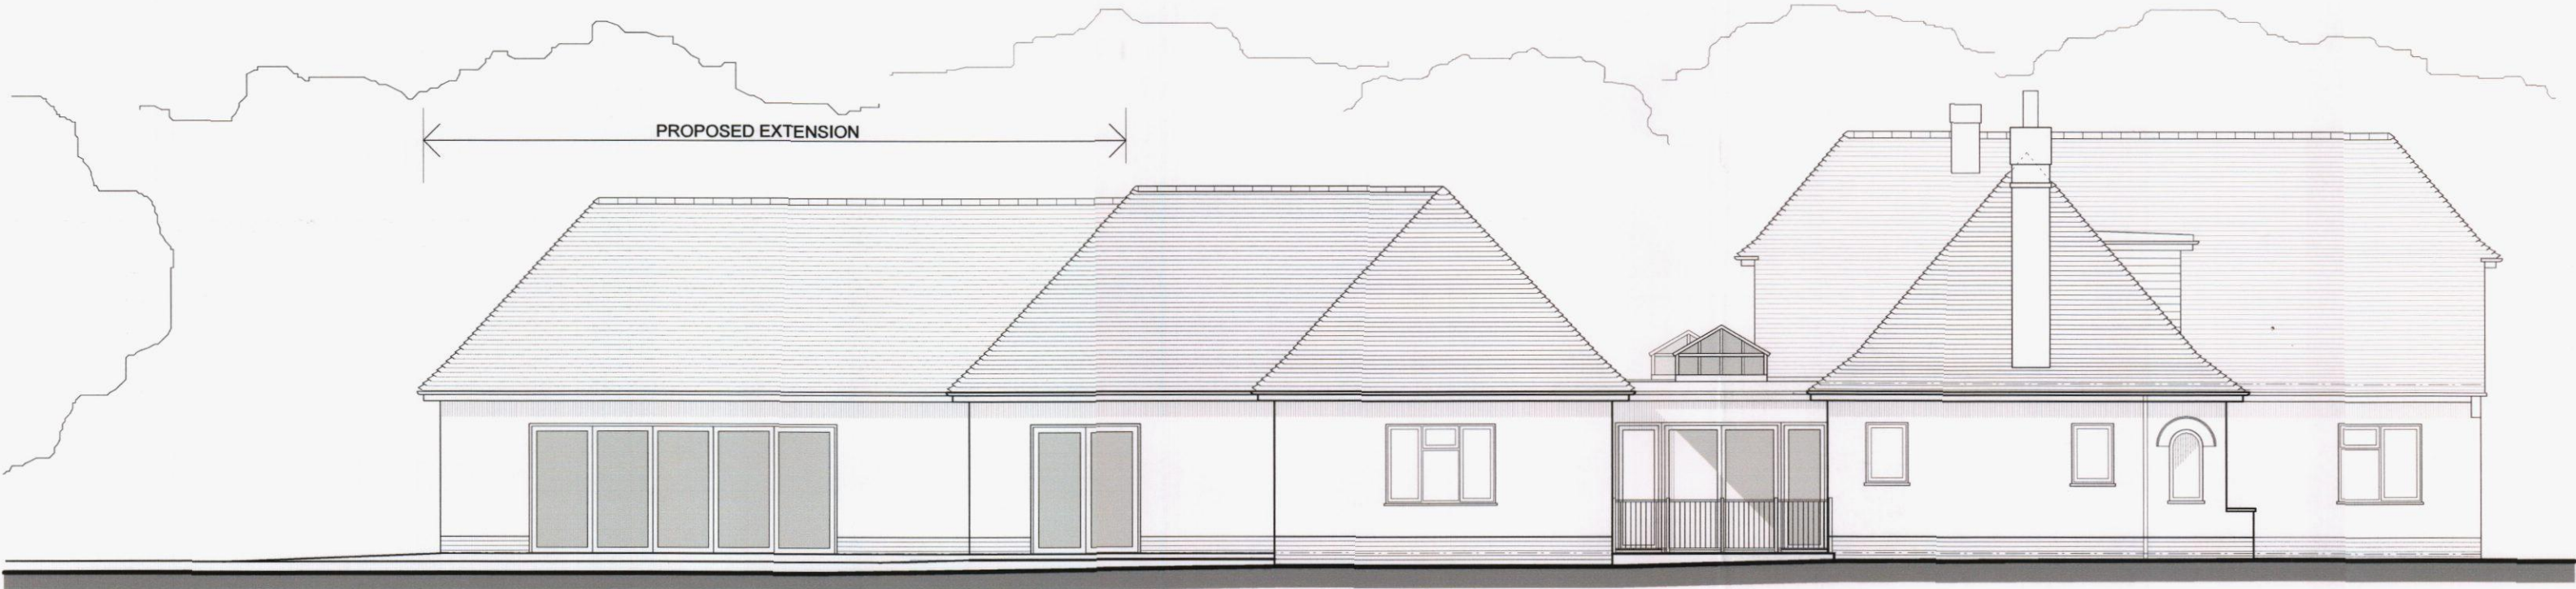

NORTH WEST ELEVATION

HAVANT BOROUGH
 COUNCIL
 21 OCT 2013
RECEIVED

- FINISHES:**
- ROOF -
PLAIN CLAY TILES TO MATCH WITH EXISTING
 - WALLS -
PAINTED RENDER TO MATCH WITH EXISTING
 - PLINTH -
FACEBRICK TO MATCH WITH EXISTING
 - WINDOWS -
WHITE POWDER COATED ALUMINIUM
TO MATCH WITH EXISTING

ara
 ARCHITECTS
 Paper Mews Place
 290-292 High Street
 Dorking, Surrey, RH4 2HJ
 01306 877979
 office@araarchitects.co.uk
 www.araarchitects.co.uk

Client :	Ben Willis
Project :	Willowbrook, Bidbury Lane, Old Bedhampton, Havant, PO9 3JG
Dwg Title :	Proposed Elevations
Dwg No :	1071/14
Scale :	1:100 @ A2
Date :	September 2013

Do not scale. Contractors must verify all dimensions on site before commencing any work
 The drawing must not be disclosed without any authority. The copyright of this drawing is reserved