


NOTES:


Dimensions to be checked on site before commencing work. Any discrepancies shall be reported to the architect immediately. Do not scale from these drawings except for planning purposes. Use figured dimensions only.

Where applicable this drawing is to be read in conjunction with other consultants' drawings. Drawings shall be read in conjunction with specification and all other drawings to be submitted to the Local Planning Authority and approved and incorporated into the final specification and specification.

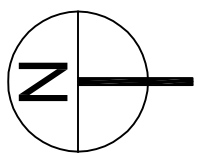


Proposed Site Location @ 1:500


© Crown Copyright 2008. All rights reserved. License number 100020449

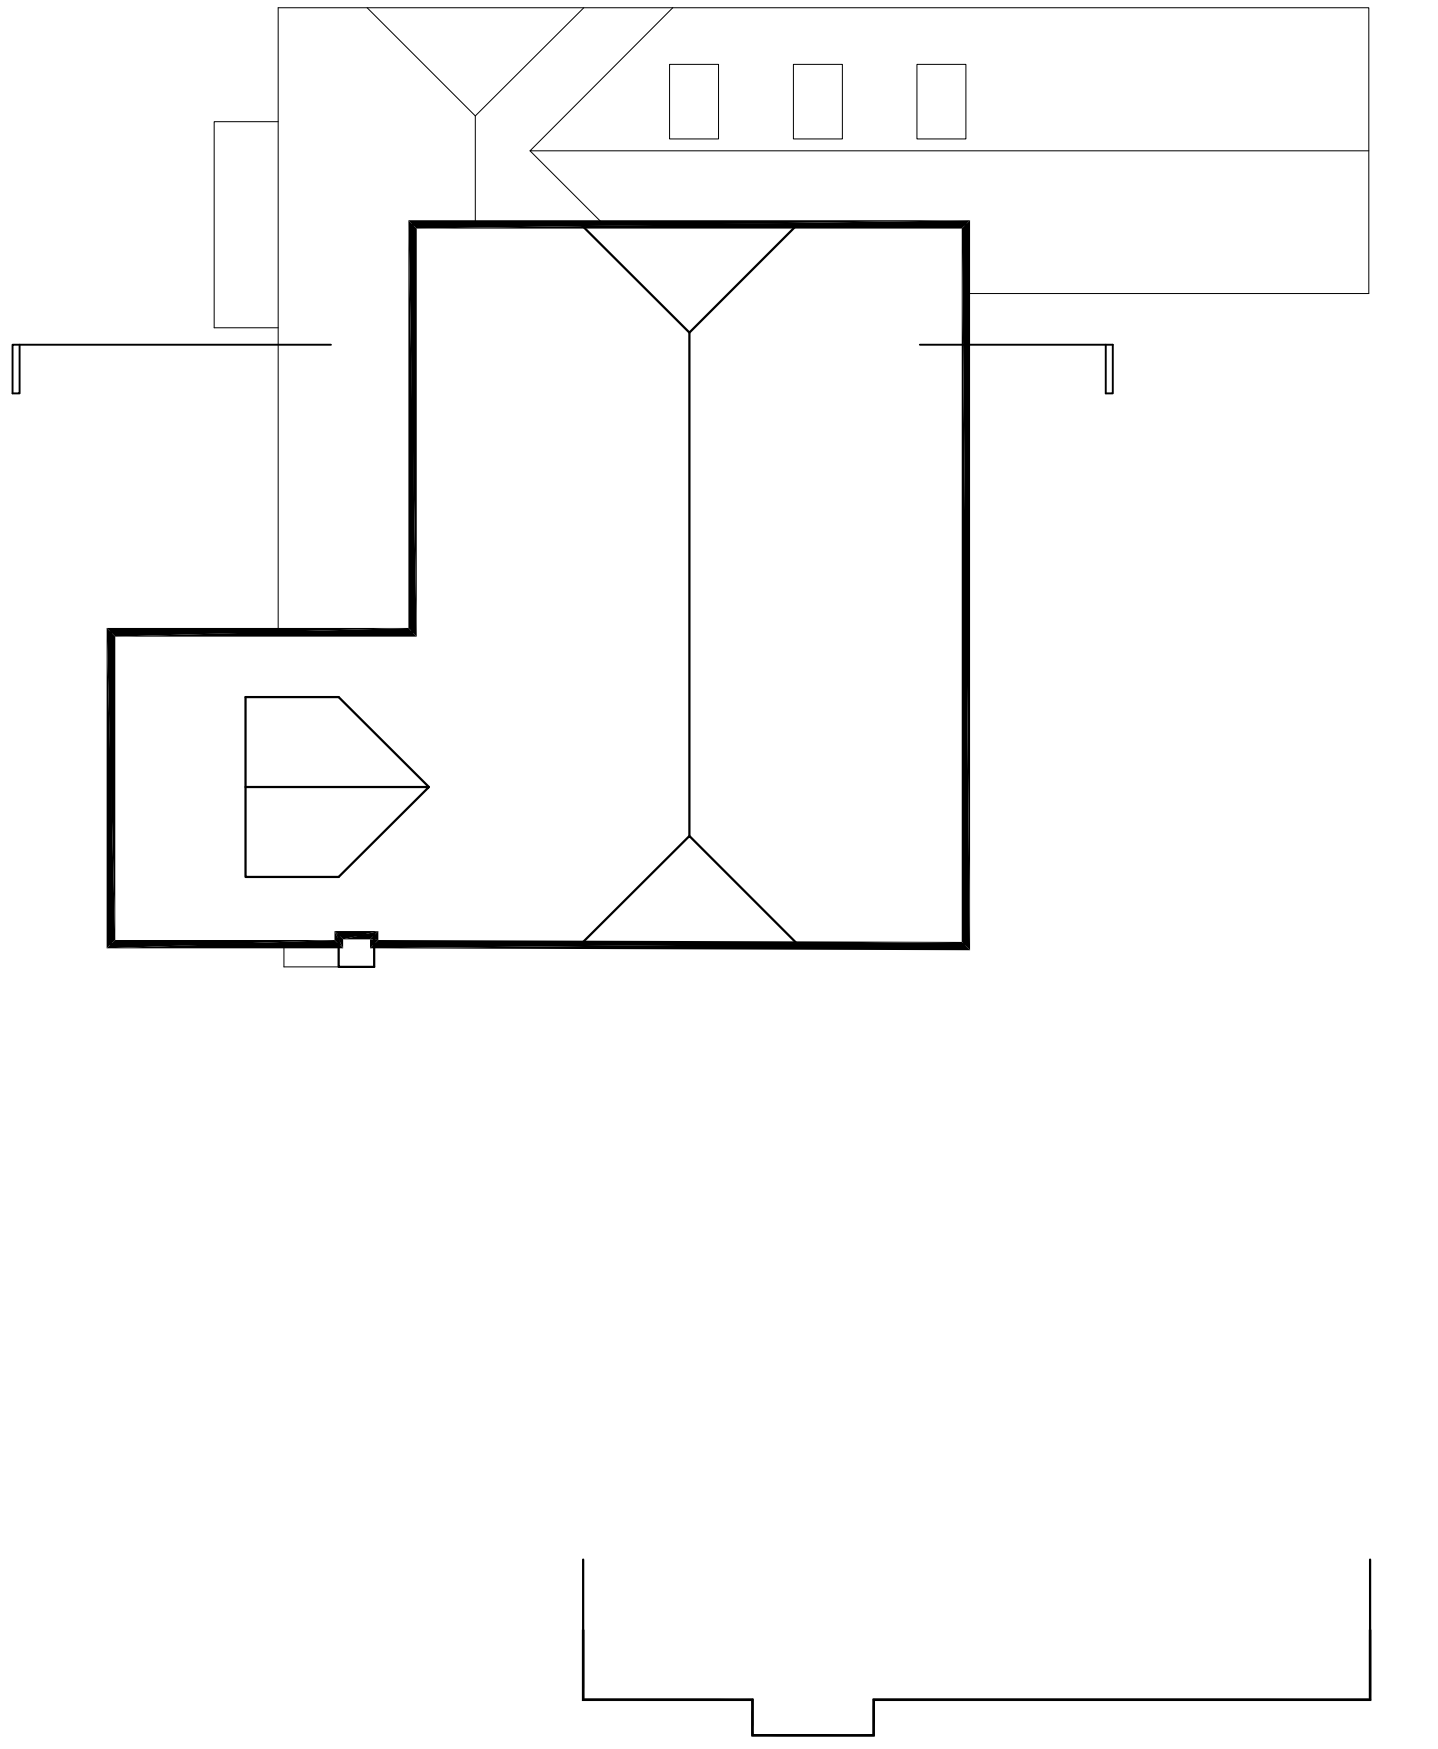


Proposed Roof Plan @ 1:100

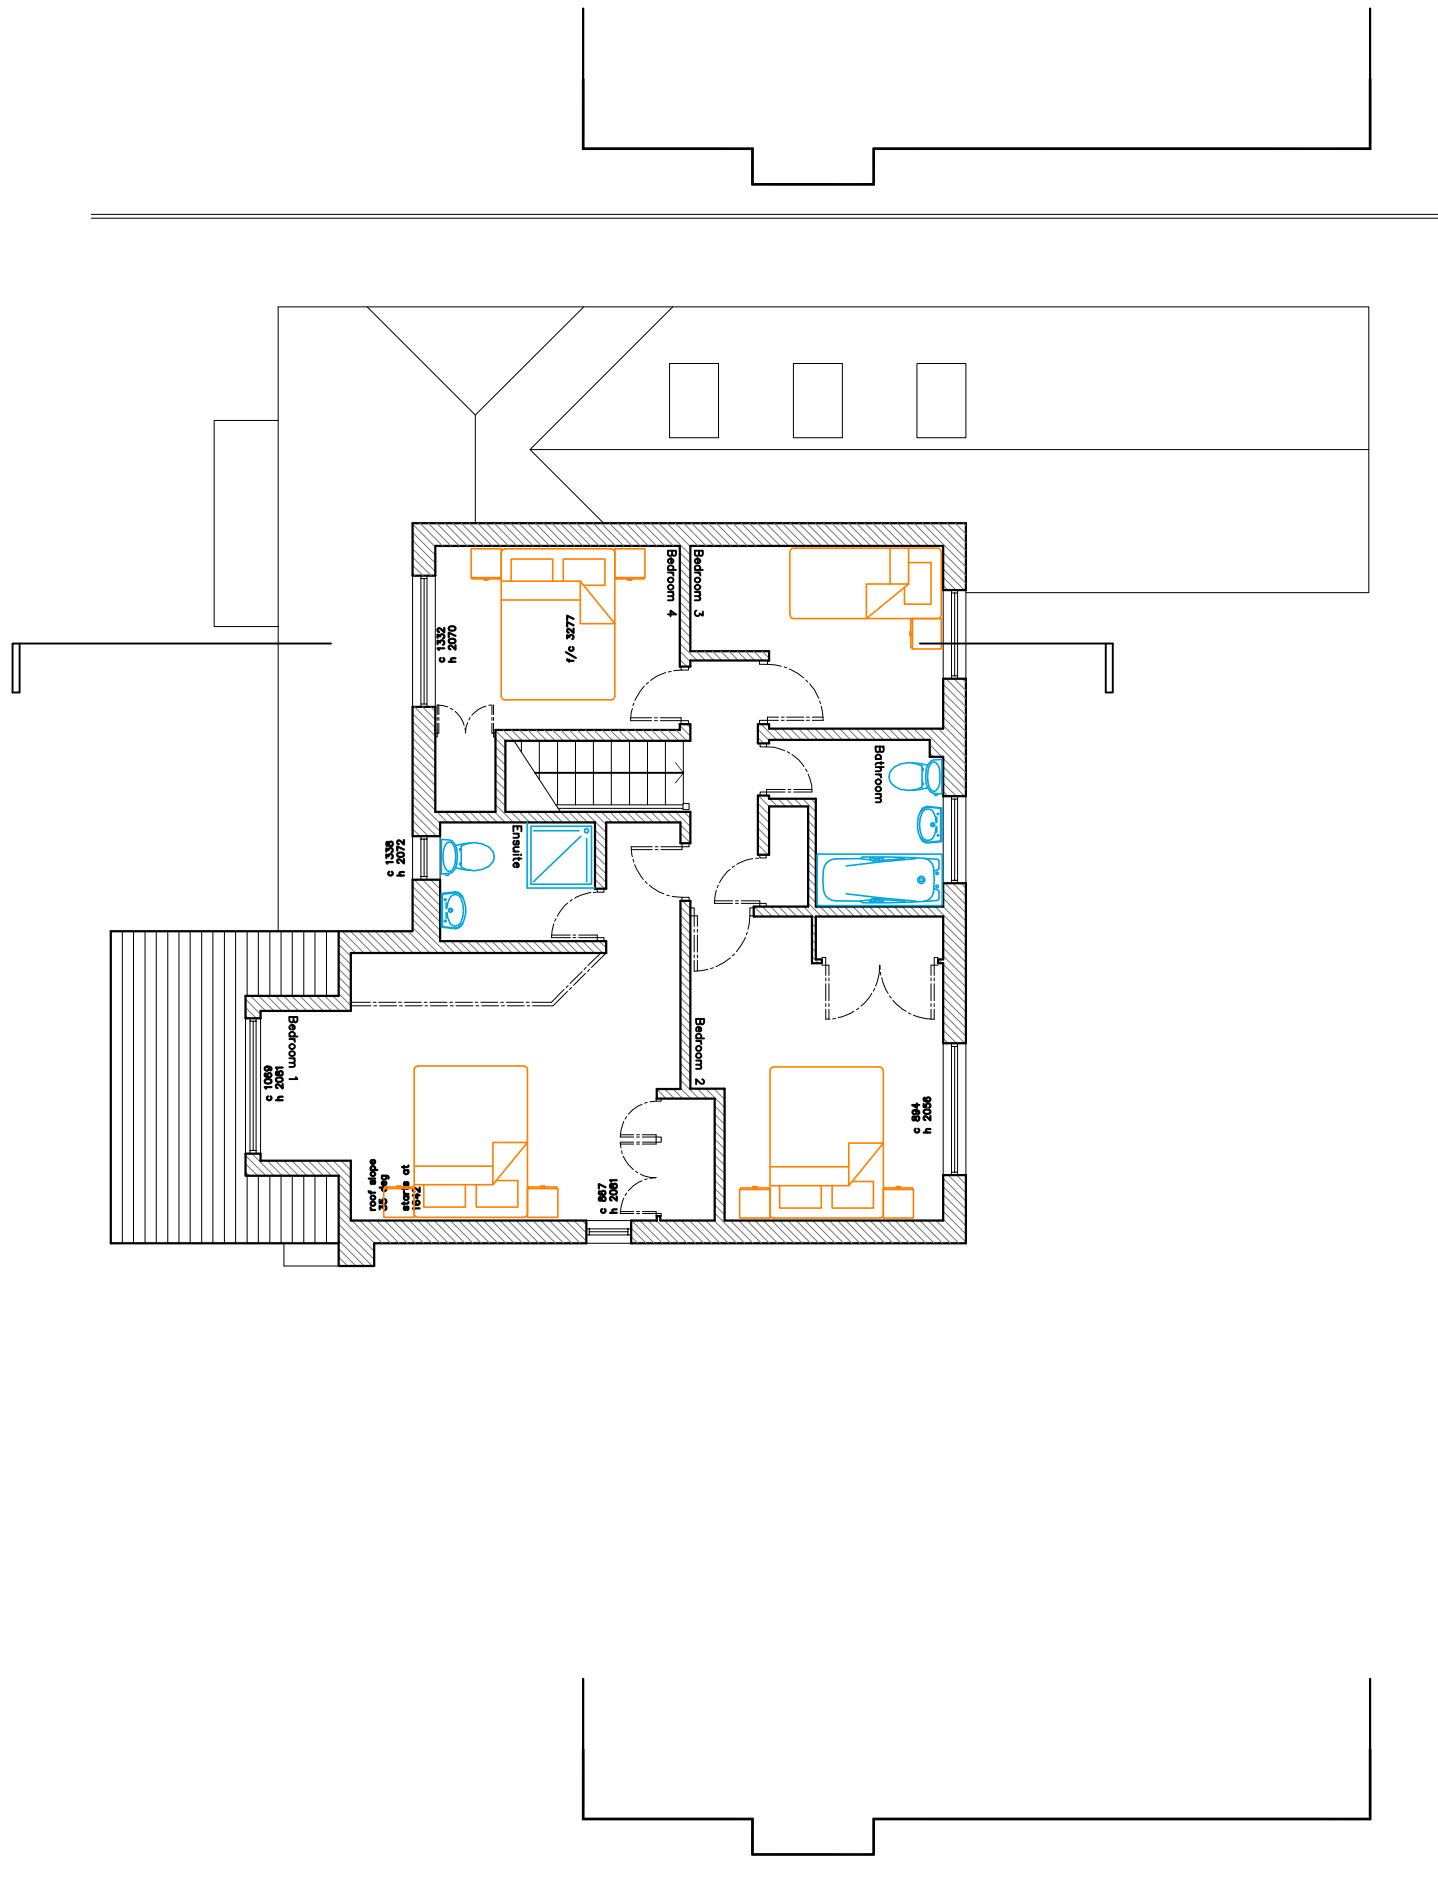


Proposed First Floor Plan @ 1:100

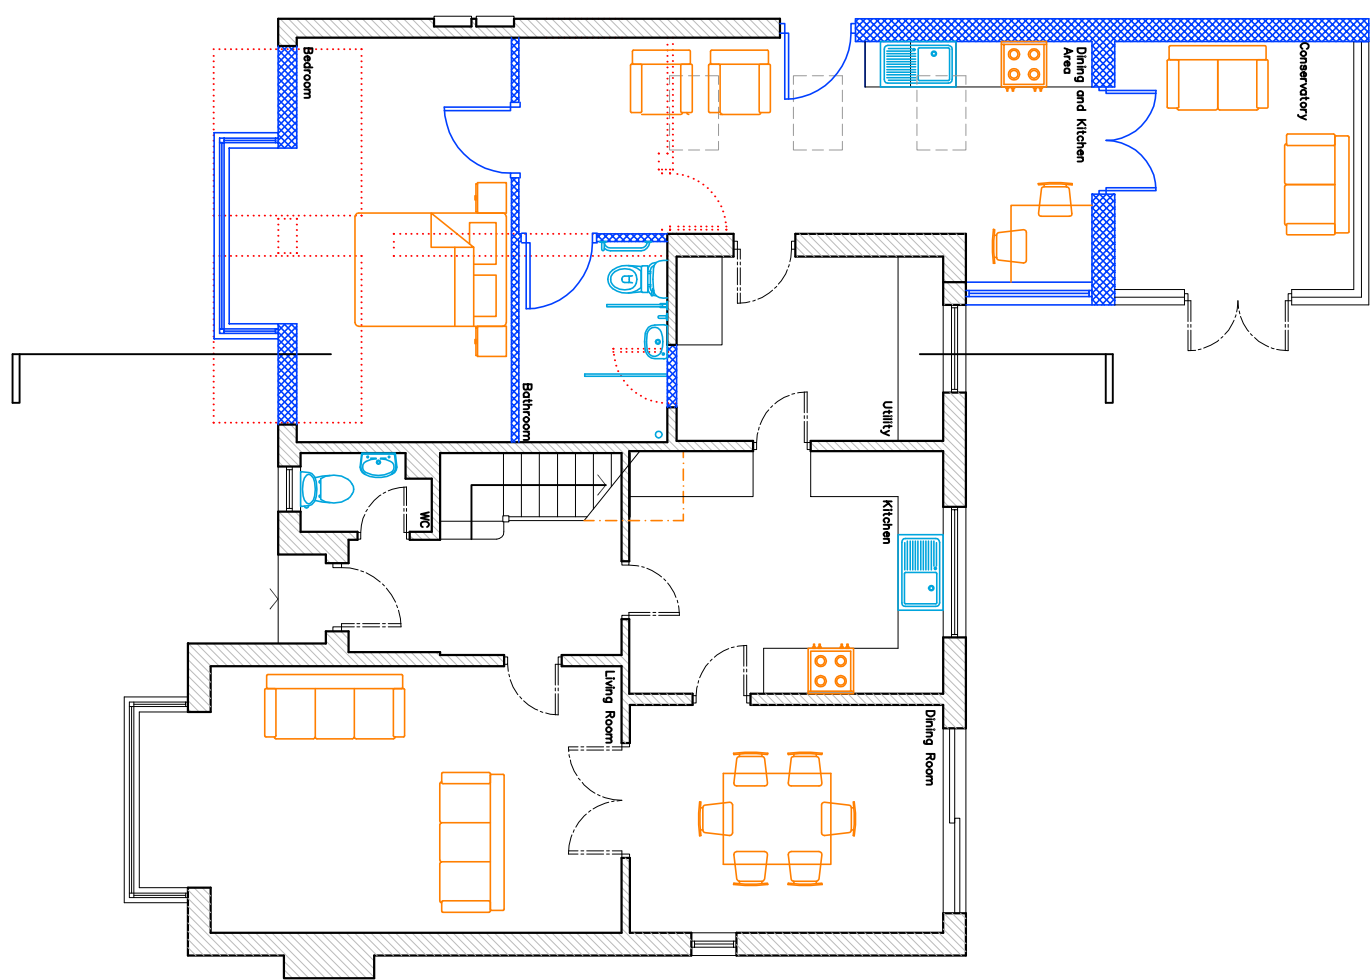


Proposed Ground Floor Plan @ 1:100

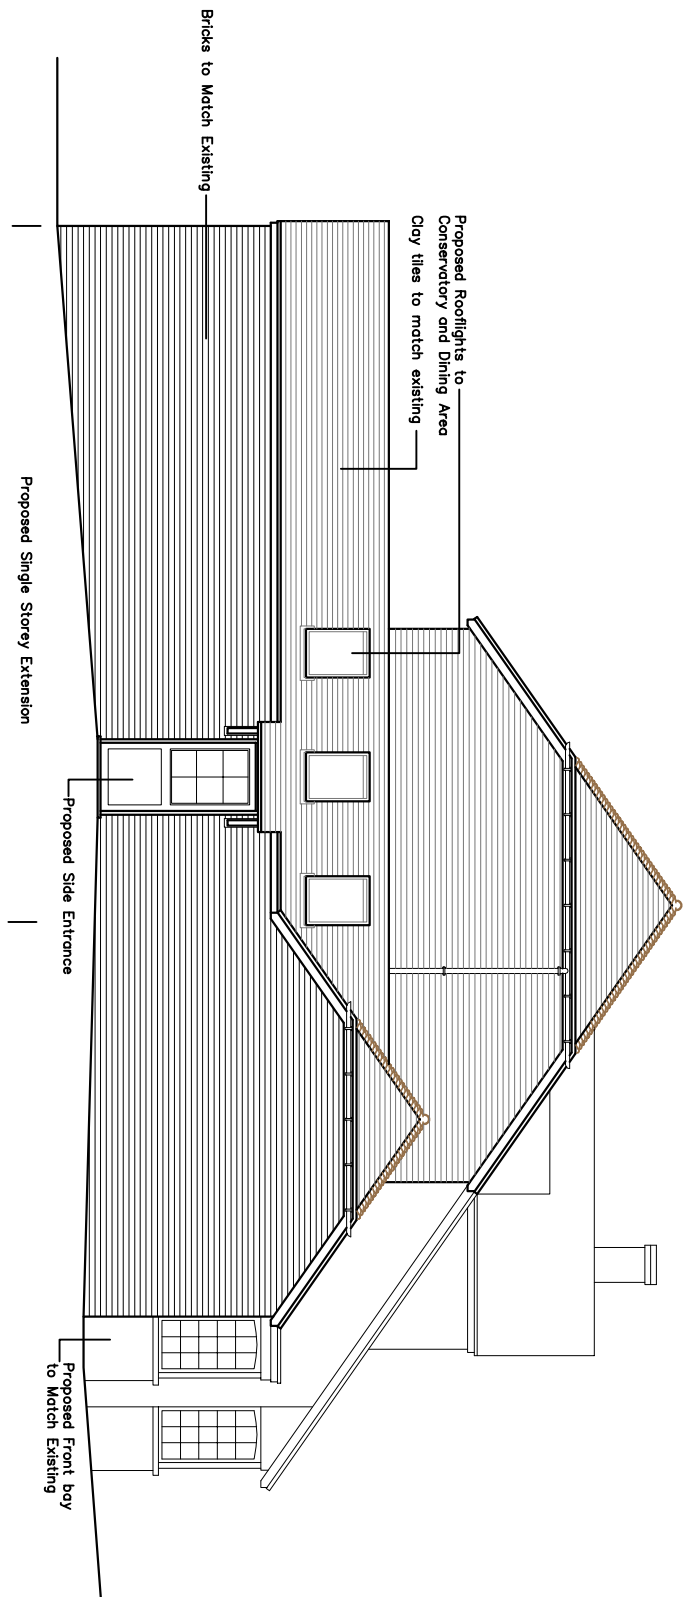


Proposed East Elevation @ 1:100

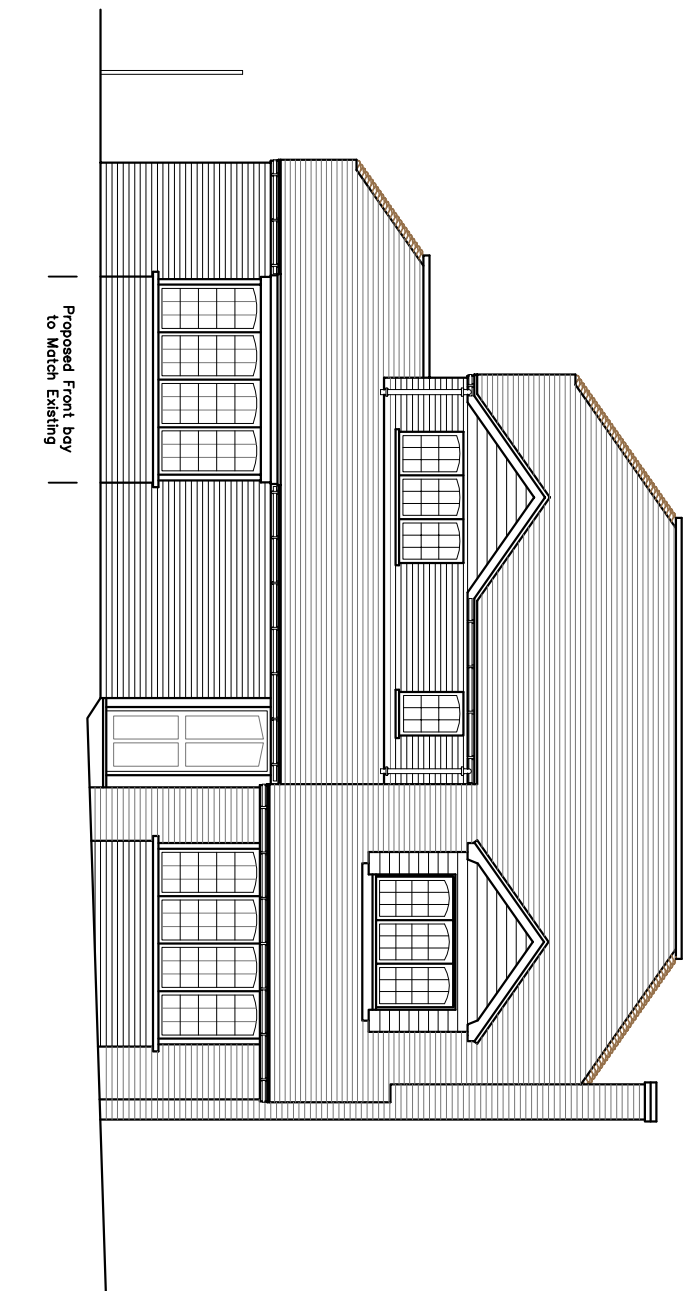


Proposed North Elevation @ 1:100

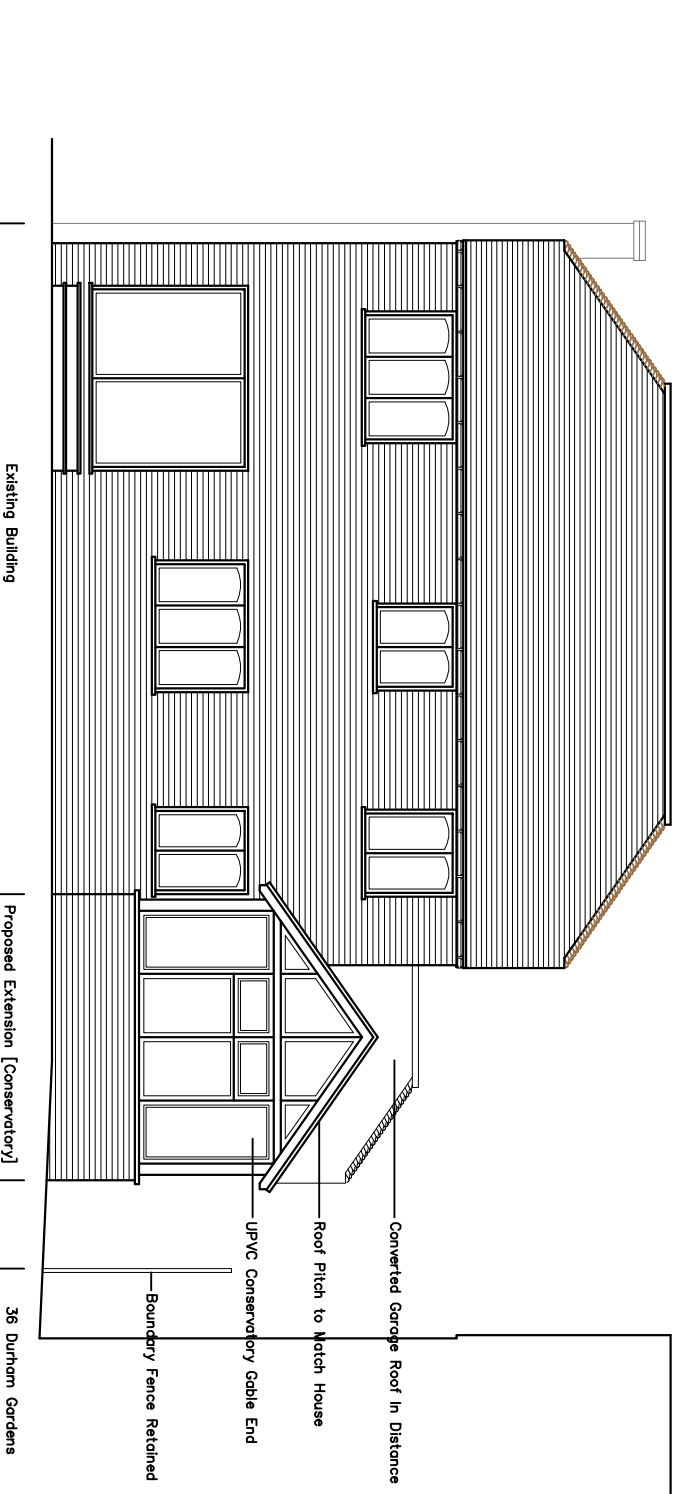


Proposed South Elevation @ 1:100

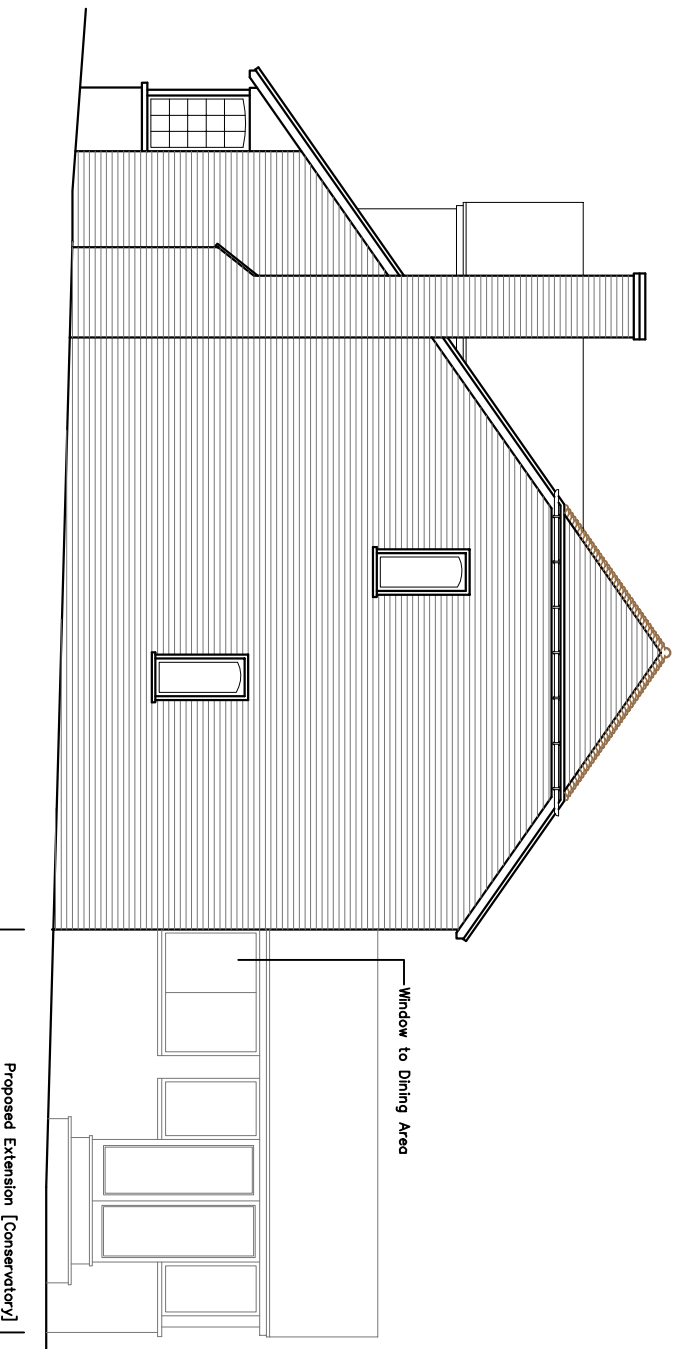

Proposed West Elevation @ 1:100

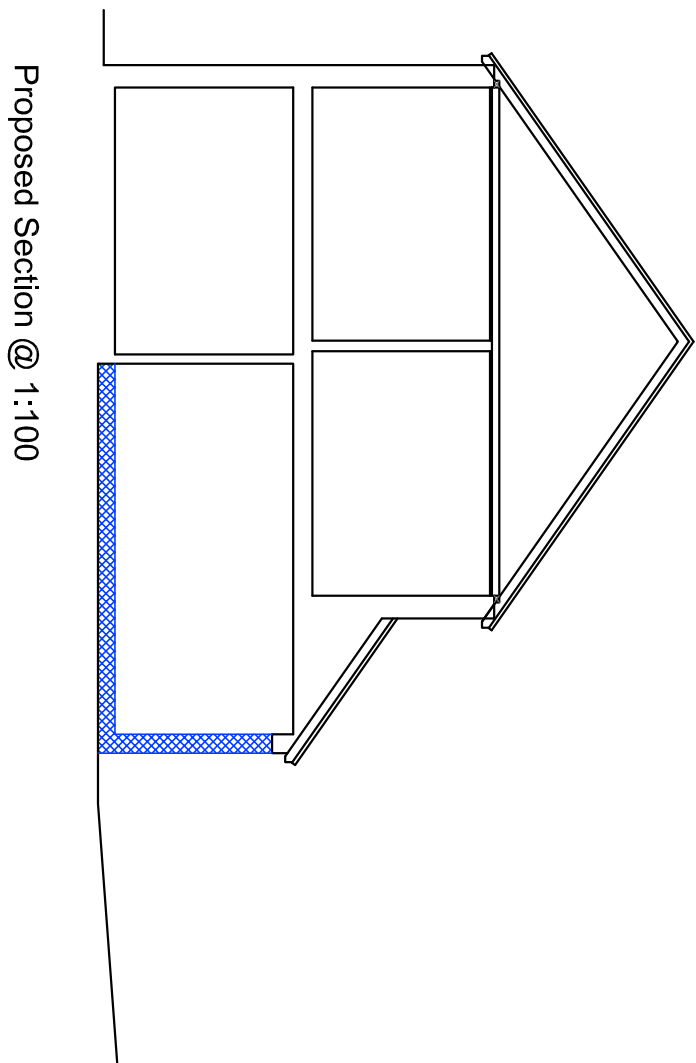

Proposed Section @ 1:100

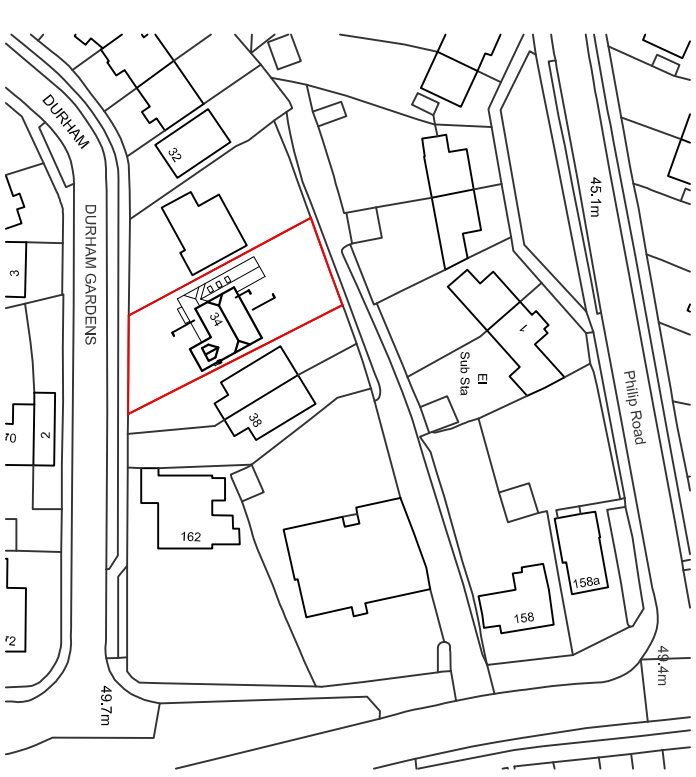

Proposed Site Location @ 1:1250

© Crown Copyright 2008. All rights reserved. License number 100020449

REV	DATE	AMENDMENT	DRAWN

PROJECT	34 Durham Gardens, Durham, PO7 7BB
CLIENT	Mr Steve Scully
ARCHITECTS	hd architects www.hdarchitects.co.uk 1 The Old Flour Mill, Emworth, PO10 7BT 01243 370 715 mailto:hdarchitects.co.uk
PROPOSED EXTENSION	
DRAWING SCALE	as noted
DATE	11.01.13
DRAWING NUMBER	12167/02
REVISION	