




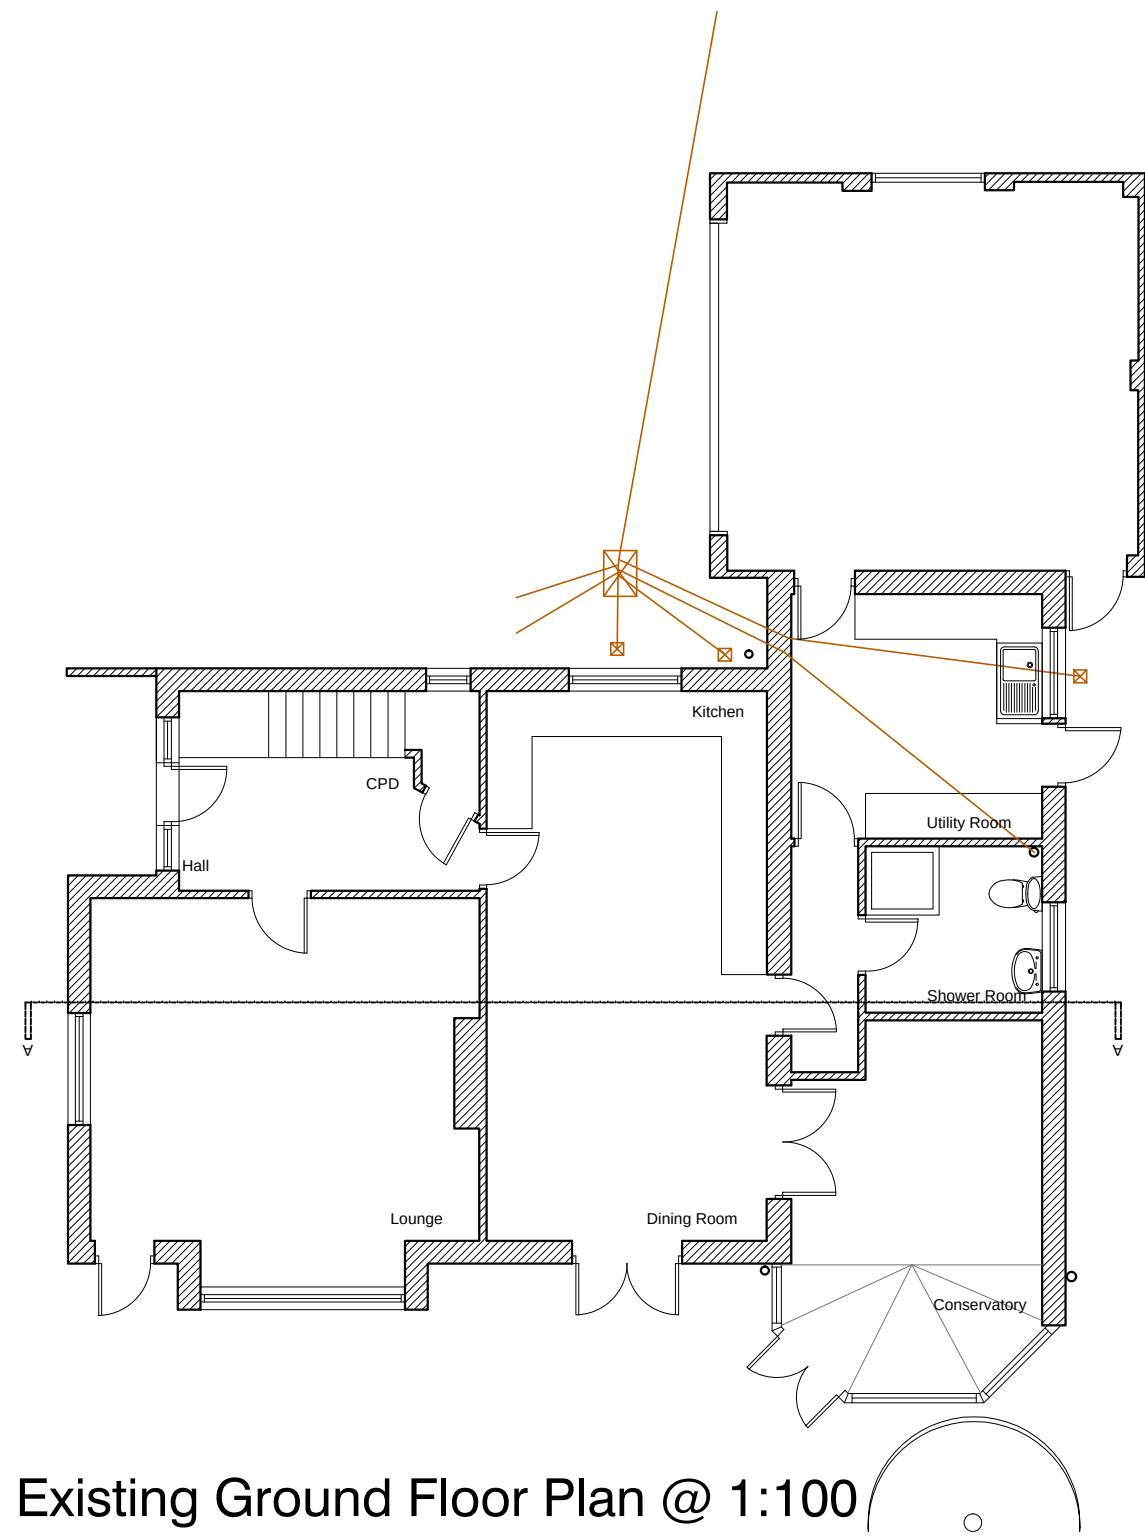


Existing Ground Floor Plan @ 1:100

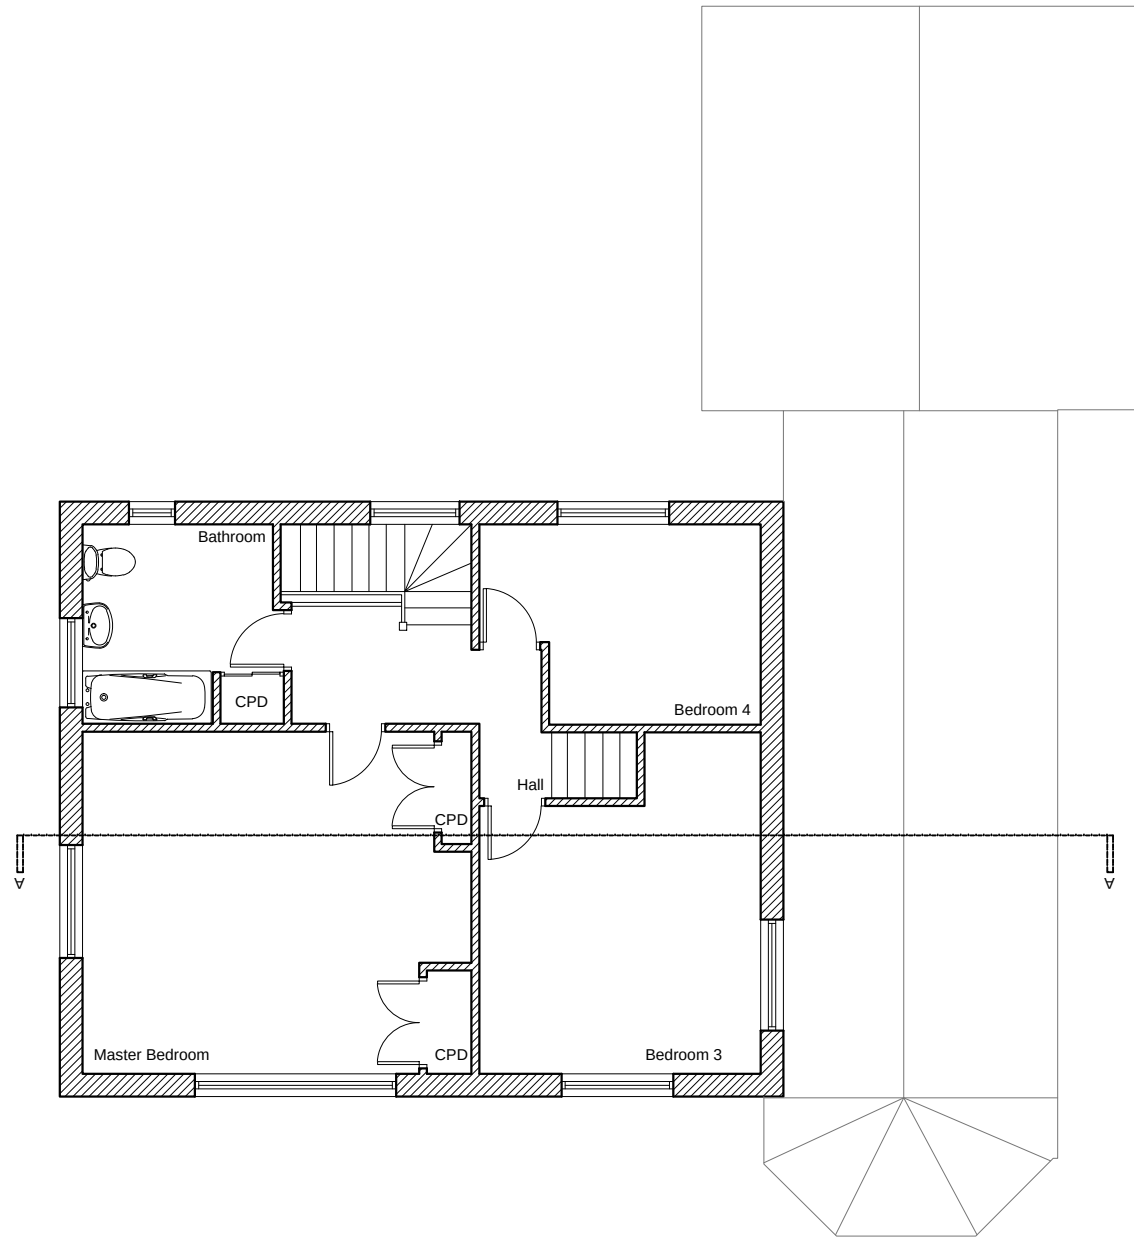


Existing First Floor Plan @ 1:100

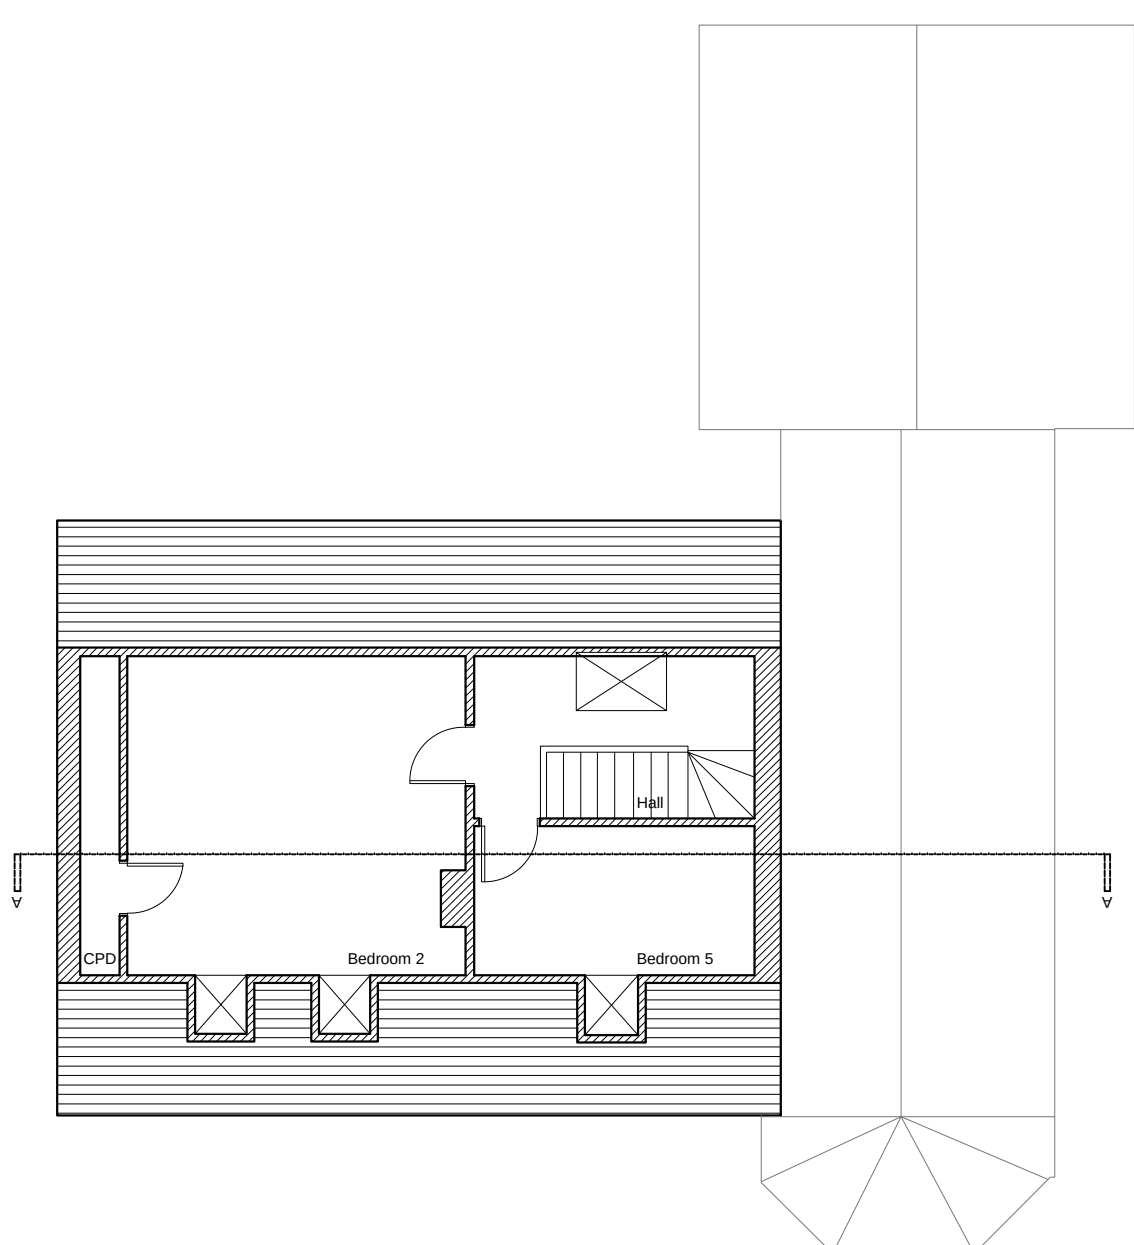

Existing Attic Plan @ 1:100

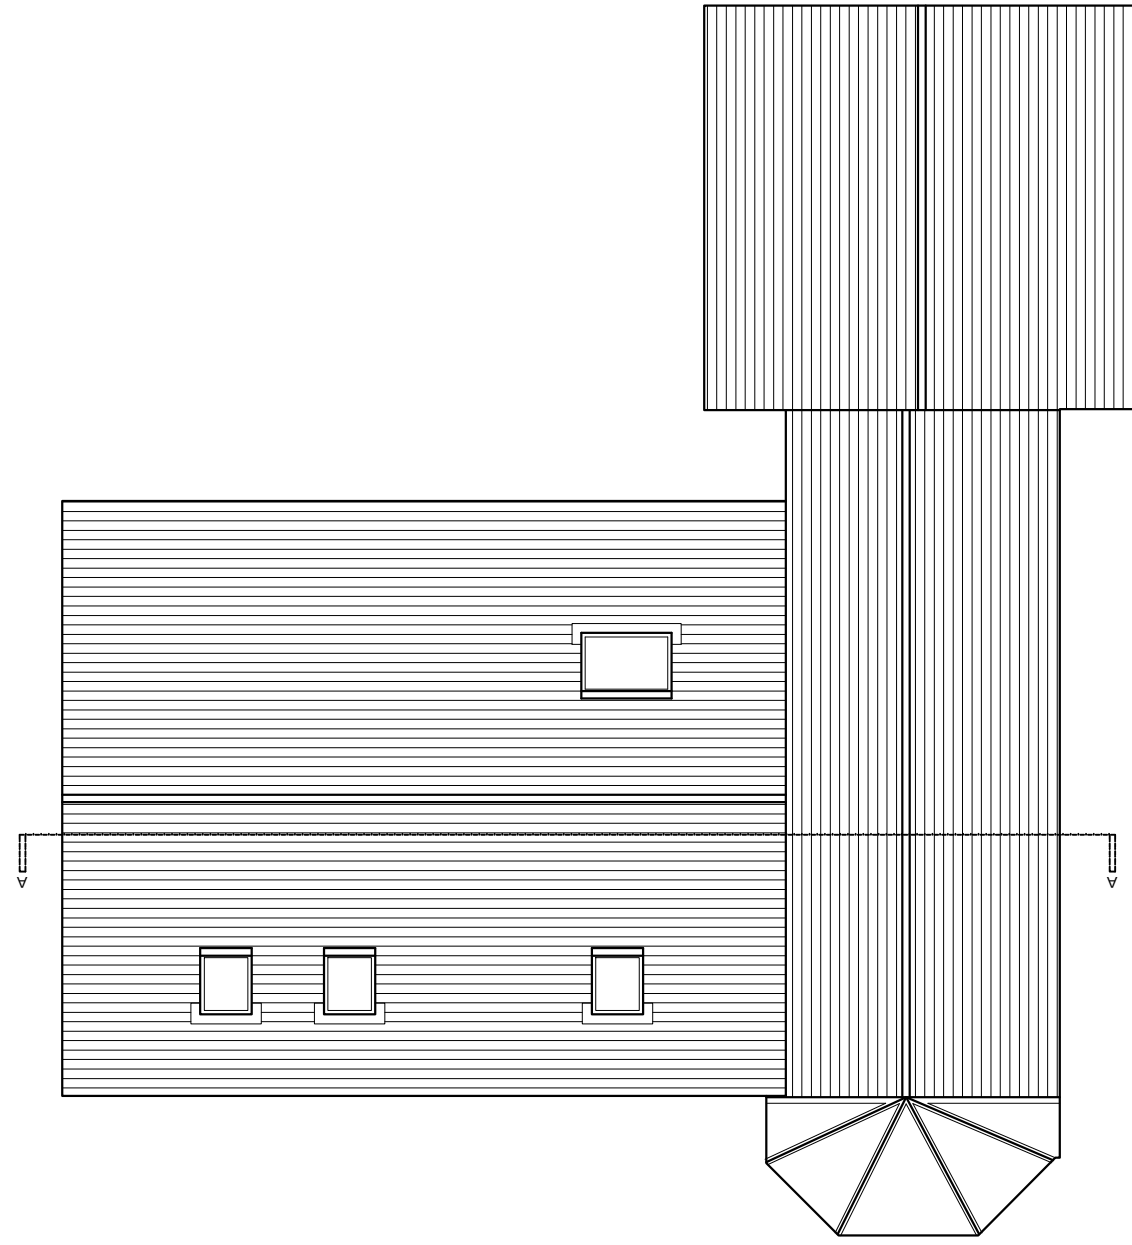

Roof Plan @ 1:100

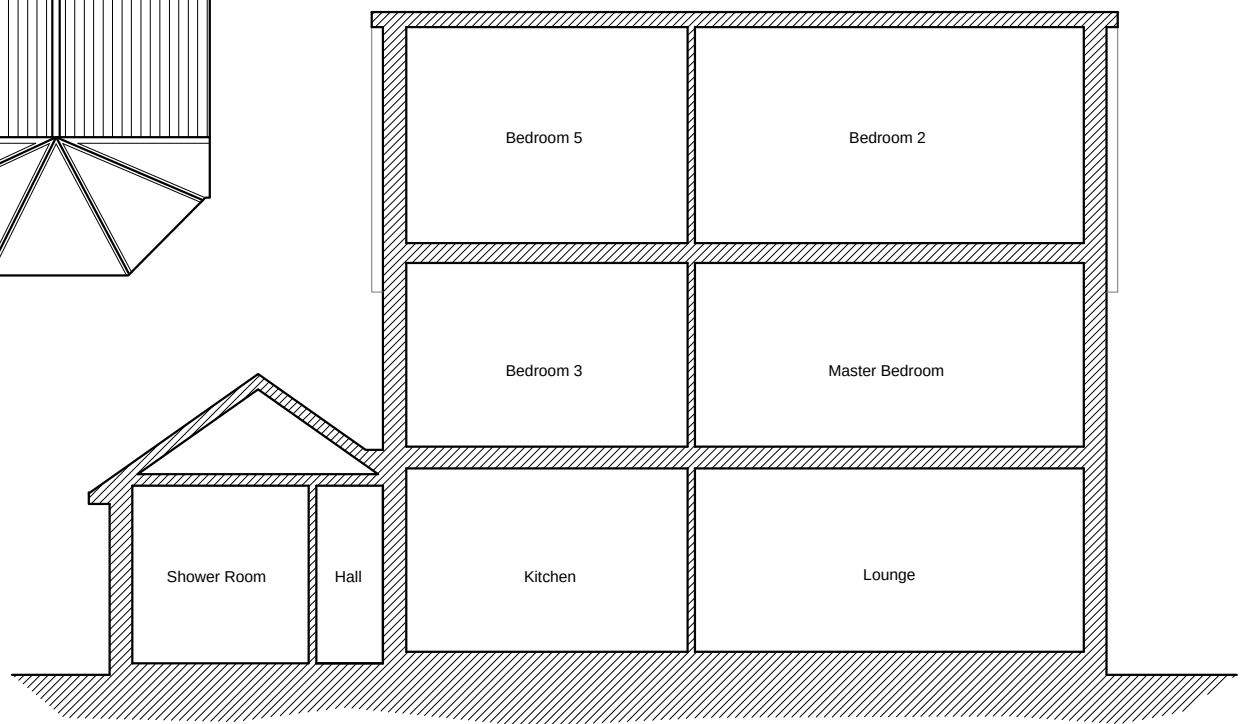

Existing Section A-A @ 1:100



Existing Elevation @ 1:100




Existing Elevation @ 1:100




Existing Elevation @ 1:100



Existing Elevation @ 1:100

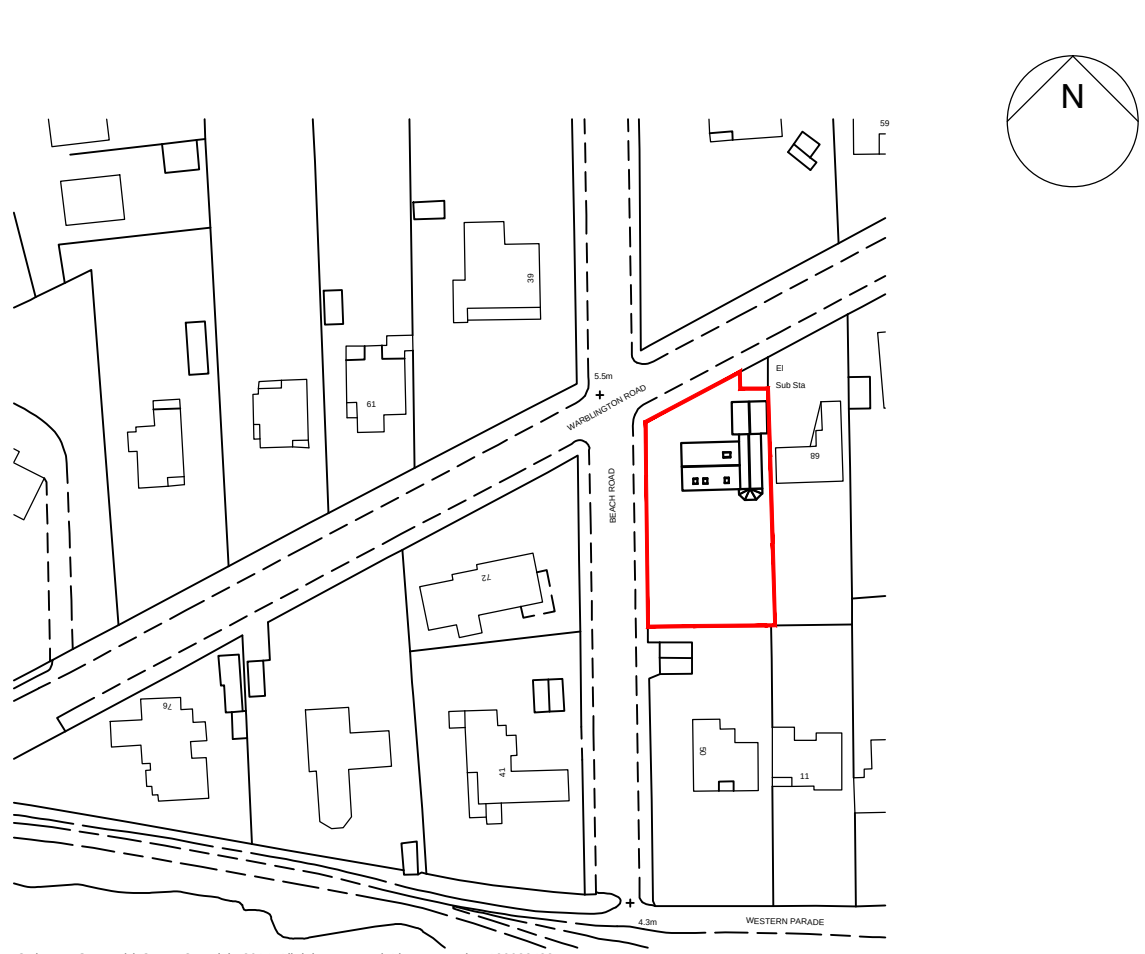

Existing Site Plan @ 1:1250
Ordnance Survey (c) Crown Copyright 2014.
All rights reserved. Licence number 100022432

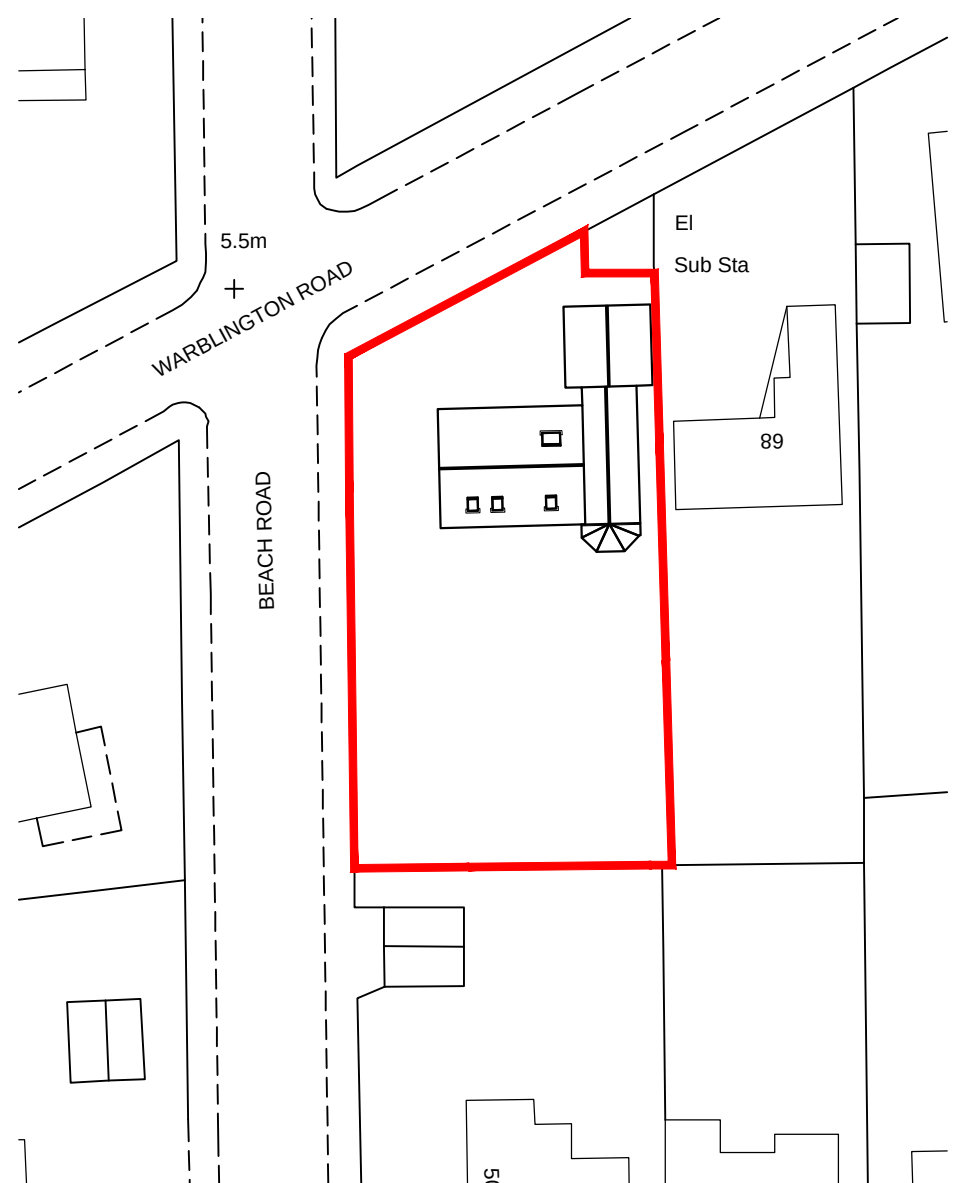

Existing Site Block Plan @ 1:500

NOTES:
Dimensions to be checked on site before commencing work. Any discrepancies shall be reported to the architect immediately.
Do not scale from these drawings except for planning purposes.
Use figured dimensions only.
Where applicable this drawing is to be read in conjunction with other consultants' drawings.
All drawings to be read in conjunction with specification and all other drawings including structural engineer and mechanical and electrical drawings / specification

REV	DATE	AMENDMENT	DRAWN



Helyer Davies Architects Ltd
1 The Old Flour Mill,
Emsworth, PO10 7BT
01243 370 715

www.hdarchitects.co.uk mail@hdarchitects.co.uk

CLIENT
Ann Bond

PROJECT
**52 Beach Road
Emsworth
Hampshire
PO10 7HR**

DRAWING
Proposed Arrangement

SCALE
**1:50@A1
1:20@A1**

DATE	January 2014	DRAWN	MH
DRAWING NUMBER	13197/01	REVISION	-