


Potential housing development layout, subject to separate planning application

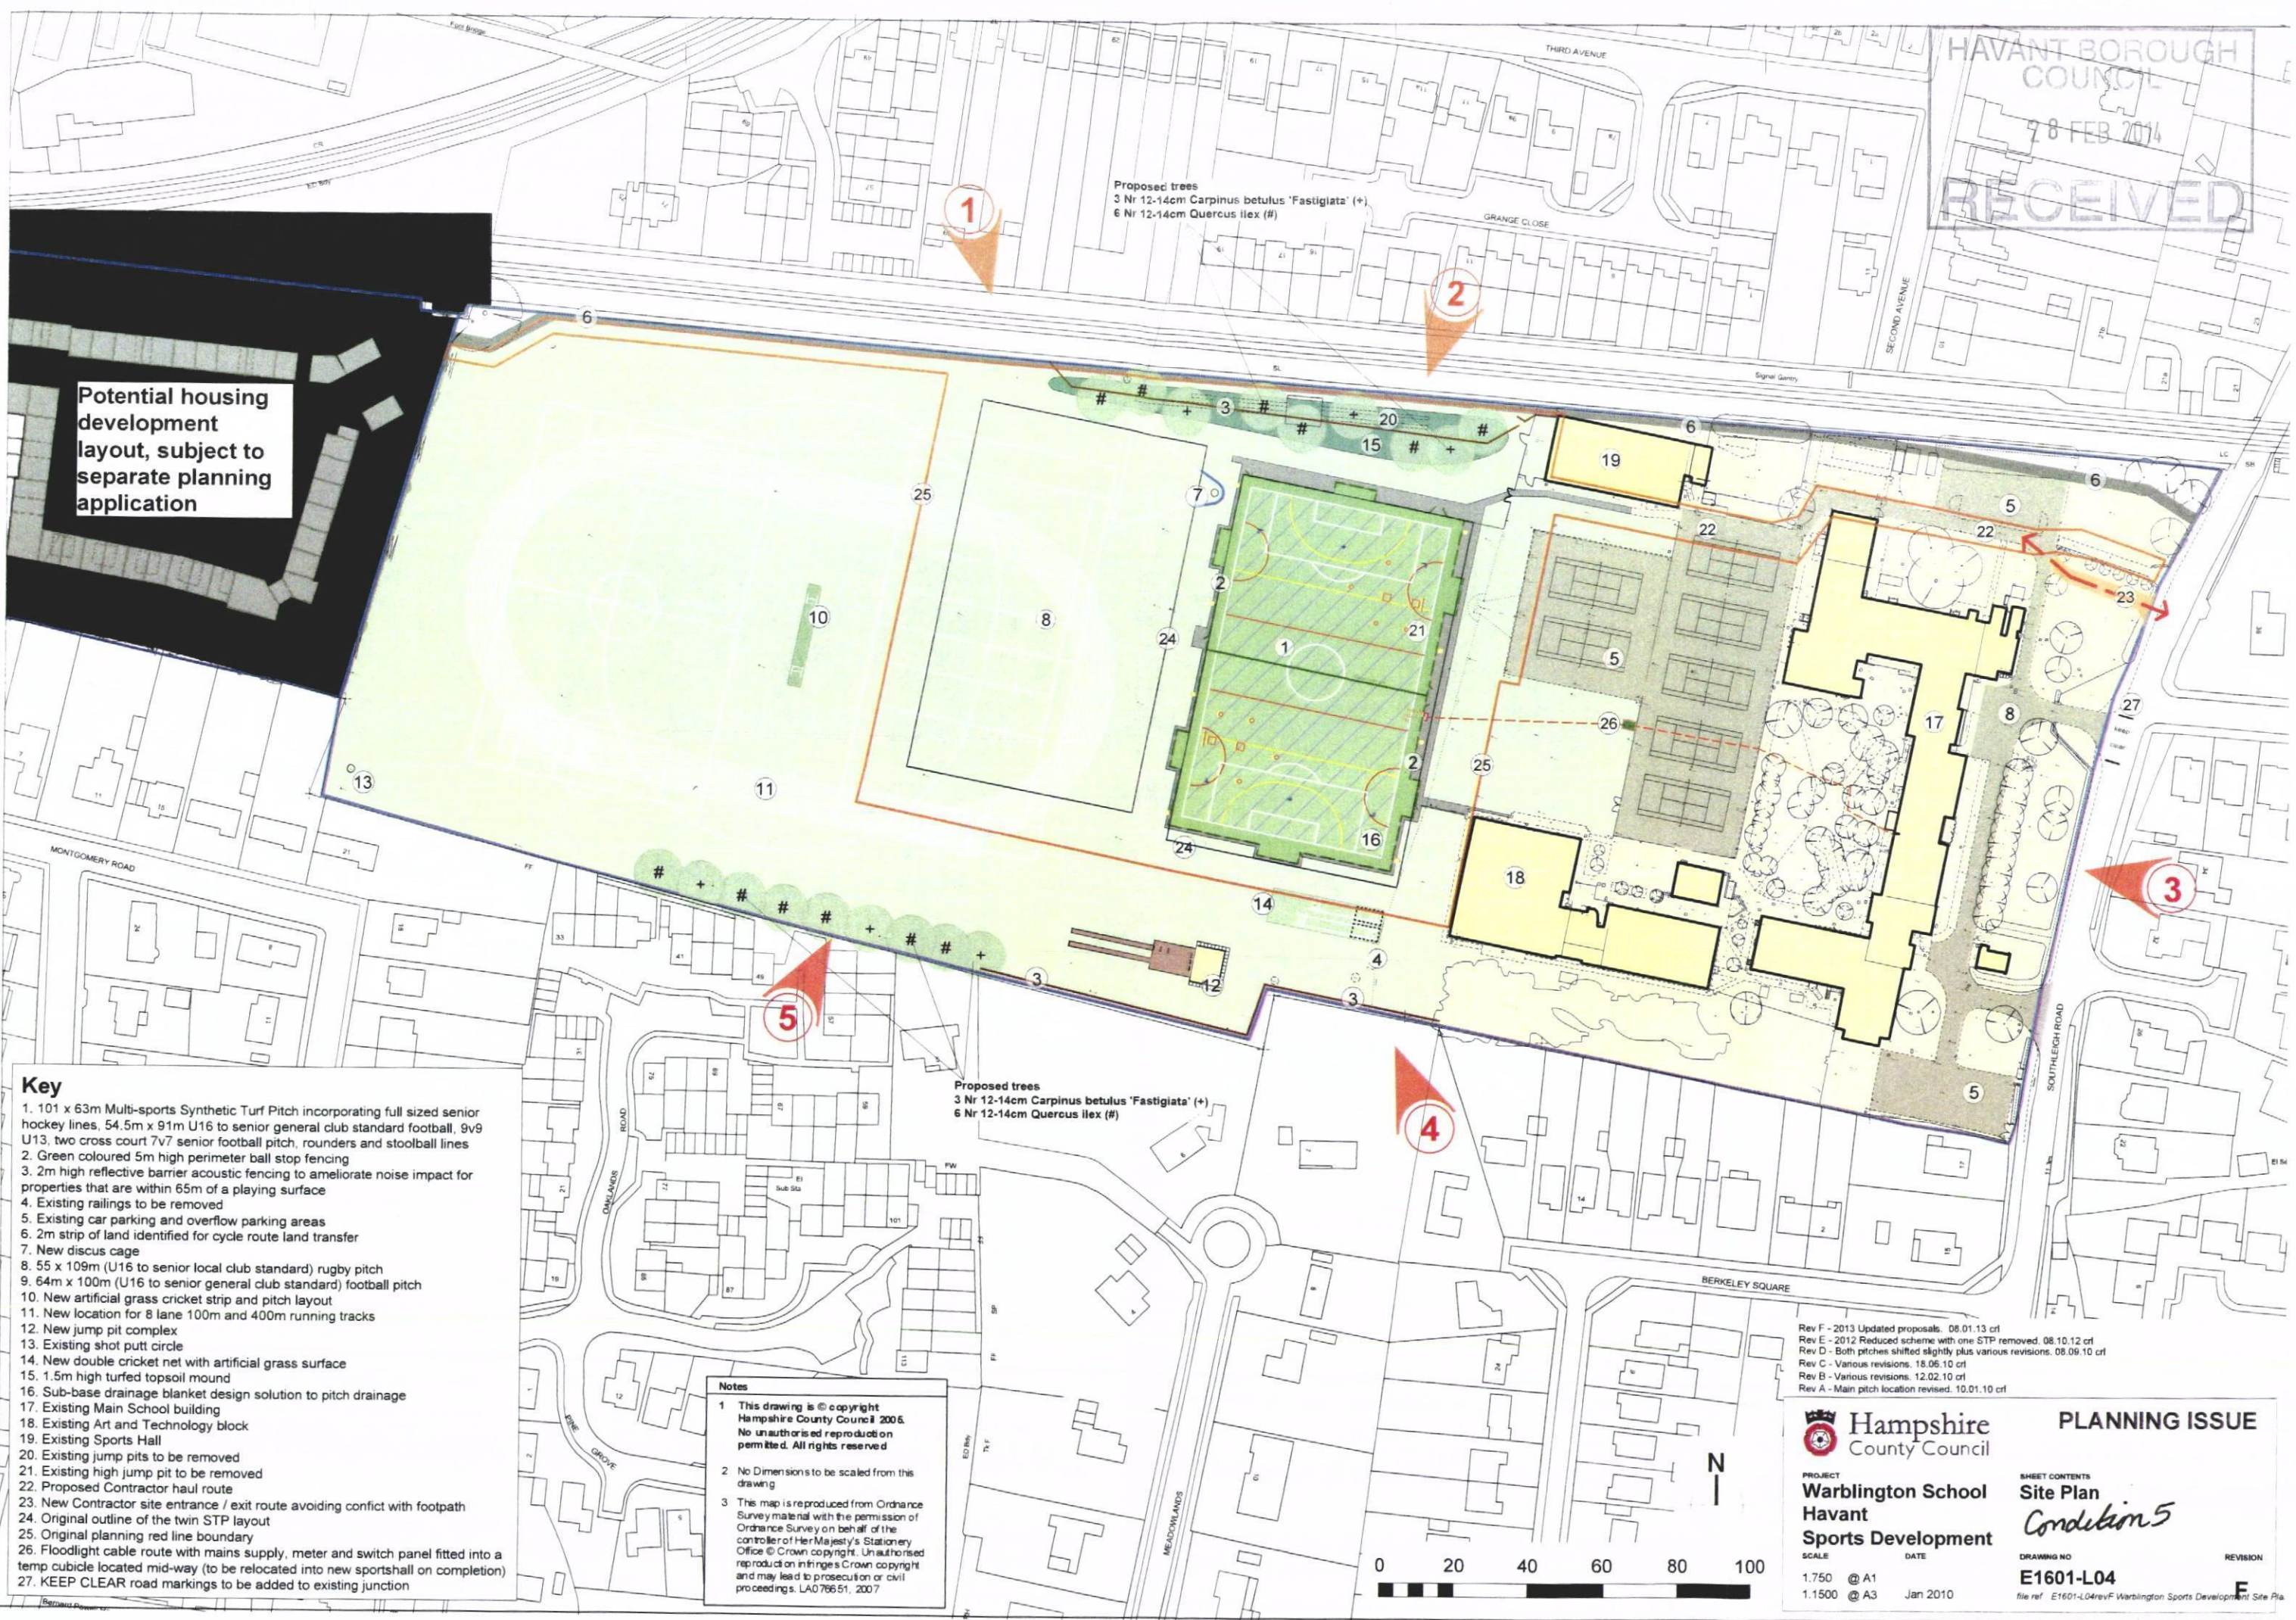

- Key**
1. 101 x 63m Multi-sports Synthetic Turf Pitch incorporating full sized senior hockey lines, 54.5m x 91m U16 to senior general club standard football, 9v9 U13, two cross court 7v7 senior football pitch, rounders and stoolball lines
 2. Green coloured 5m high perimeter ball stop fencing
 3. 2m high reflective barrier acoustic fencing to ameliorate noise impact for properties that are within 65m of a playing surface
 4. Existing railings to be removed
 5. Existing car parking and overflow parking areas
 6. 2m strip of land identified for cycle route land transfer
 7. New discus cage
 8. 55 x 109m (U16 to senior local club standard) rugby pitch
 9. 64m x 100m (U16 to senior general club standard) football pitch
 10. New artificial grass cricket strip and pitch layout
 11. New location for 8 lane 100m and 400m running tracks
 12. New jump pit complex
 13. Existing shot putt circle
 14. New double cricket net with artificial grass surface
 15. 1.5m high turfed topsoil mound
 16. Sub-base drainage blanket design solution to pitch drainage
 17. Existing Main School building
 18. Existing Art and Technology block
 19. Existing Sports Hall
 20. Existing jump pits to be removed
 21. Existing high jump pit to be removed
 22. Proposed Contractor haul route
 23. New Contractor site entrance / exit route avoiding conflict with footpath
 24. Original outline of the twin STP layout
 25. Original planning red line boundary
 26. Floodlight cable route with mains supply, meter and switch panel fitted into a temp cubicle located mid-way (to be relocated into new sportshall on completion)
 27. KEEP CLEAR road markings to be added to existing junction

Notes

- 1 This drawing is © copyright Hampshire County Council 2006. No unauthorised reproduction permitted. All rights reserved
- 2 No Dimensions to be scaled from this drawing
- 3 This map is reproduced from Ordnance Survey material with the permission of Ordnance Survey on behalf of the controller of Her Majesty's Stationery Office © Crown copyright. Unauthorised reproduction infringes Crown copyright and may lead to prosecution or civil proceedings. LA079651, 2007

Rev F - 2013 Updated proposals. 08.01.13 crl
Rev E - 2012 Reduced scheme with one STP removed. 08.10.12 crl
Rev D - Both pitches shifted slightly plus various revisions. 08.09.10 crl
Rev C - Various revisions. 18.06.10 crl
Rev B - Various revisions. 12.02.10 crl
Rev A - Main pitch location revised. 10.01.10 crl

Hampshire County Council

Warblington School Havant Sports Development

SCALE: 1:750 @ A1, 1:1500 @ A3
DATE: Jan 2010

PLANNING ISSUE

Site Plan

Condition 5

DRAWING NO: **E1601-L04**
file ref: E1601-L04revF Warblington Sports Development Site Plan

REVISION: **F**