



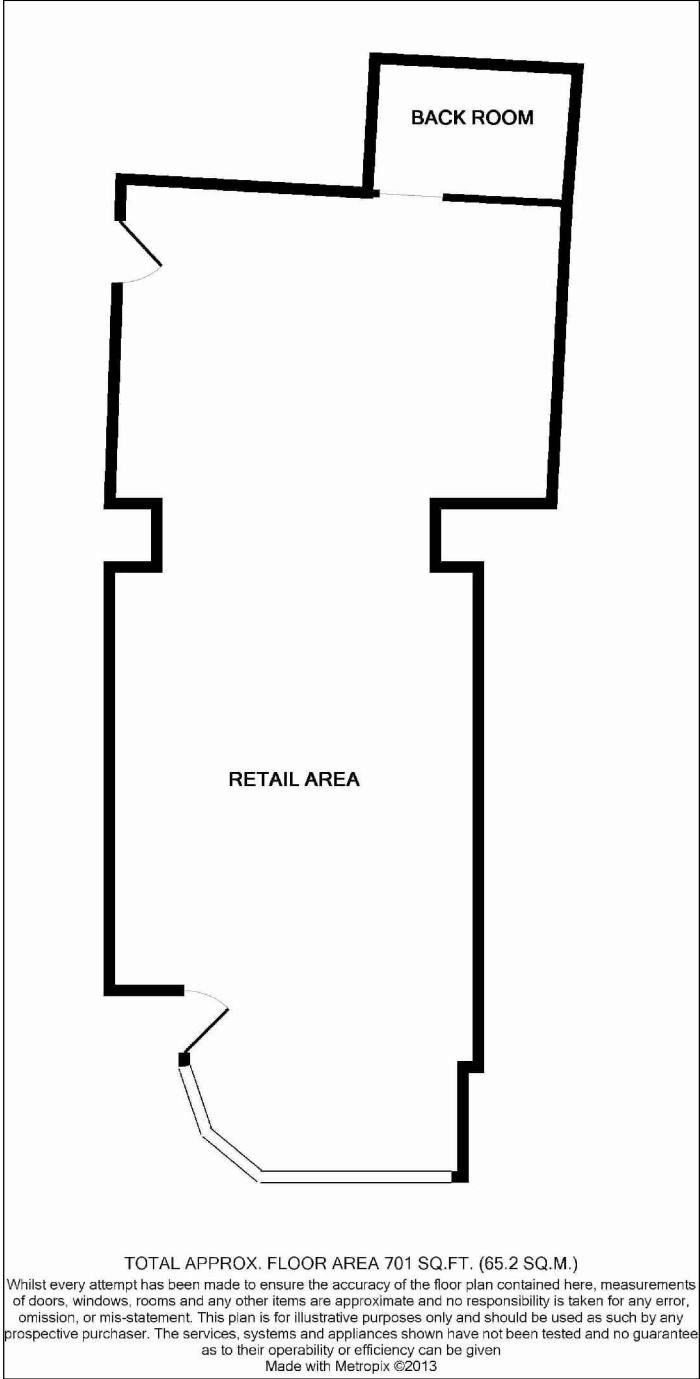

GROUND FLOOR PLAN
(1:100)

BLOCK PLAN
(1:500)

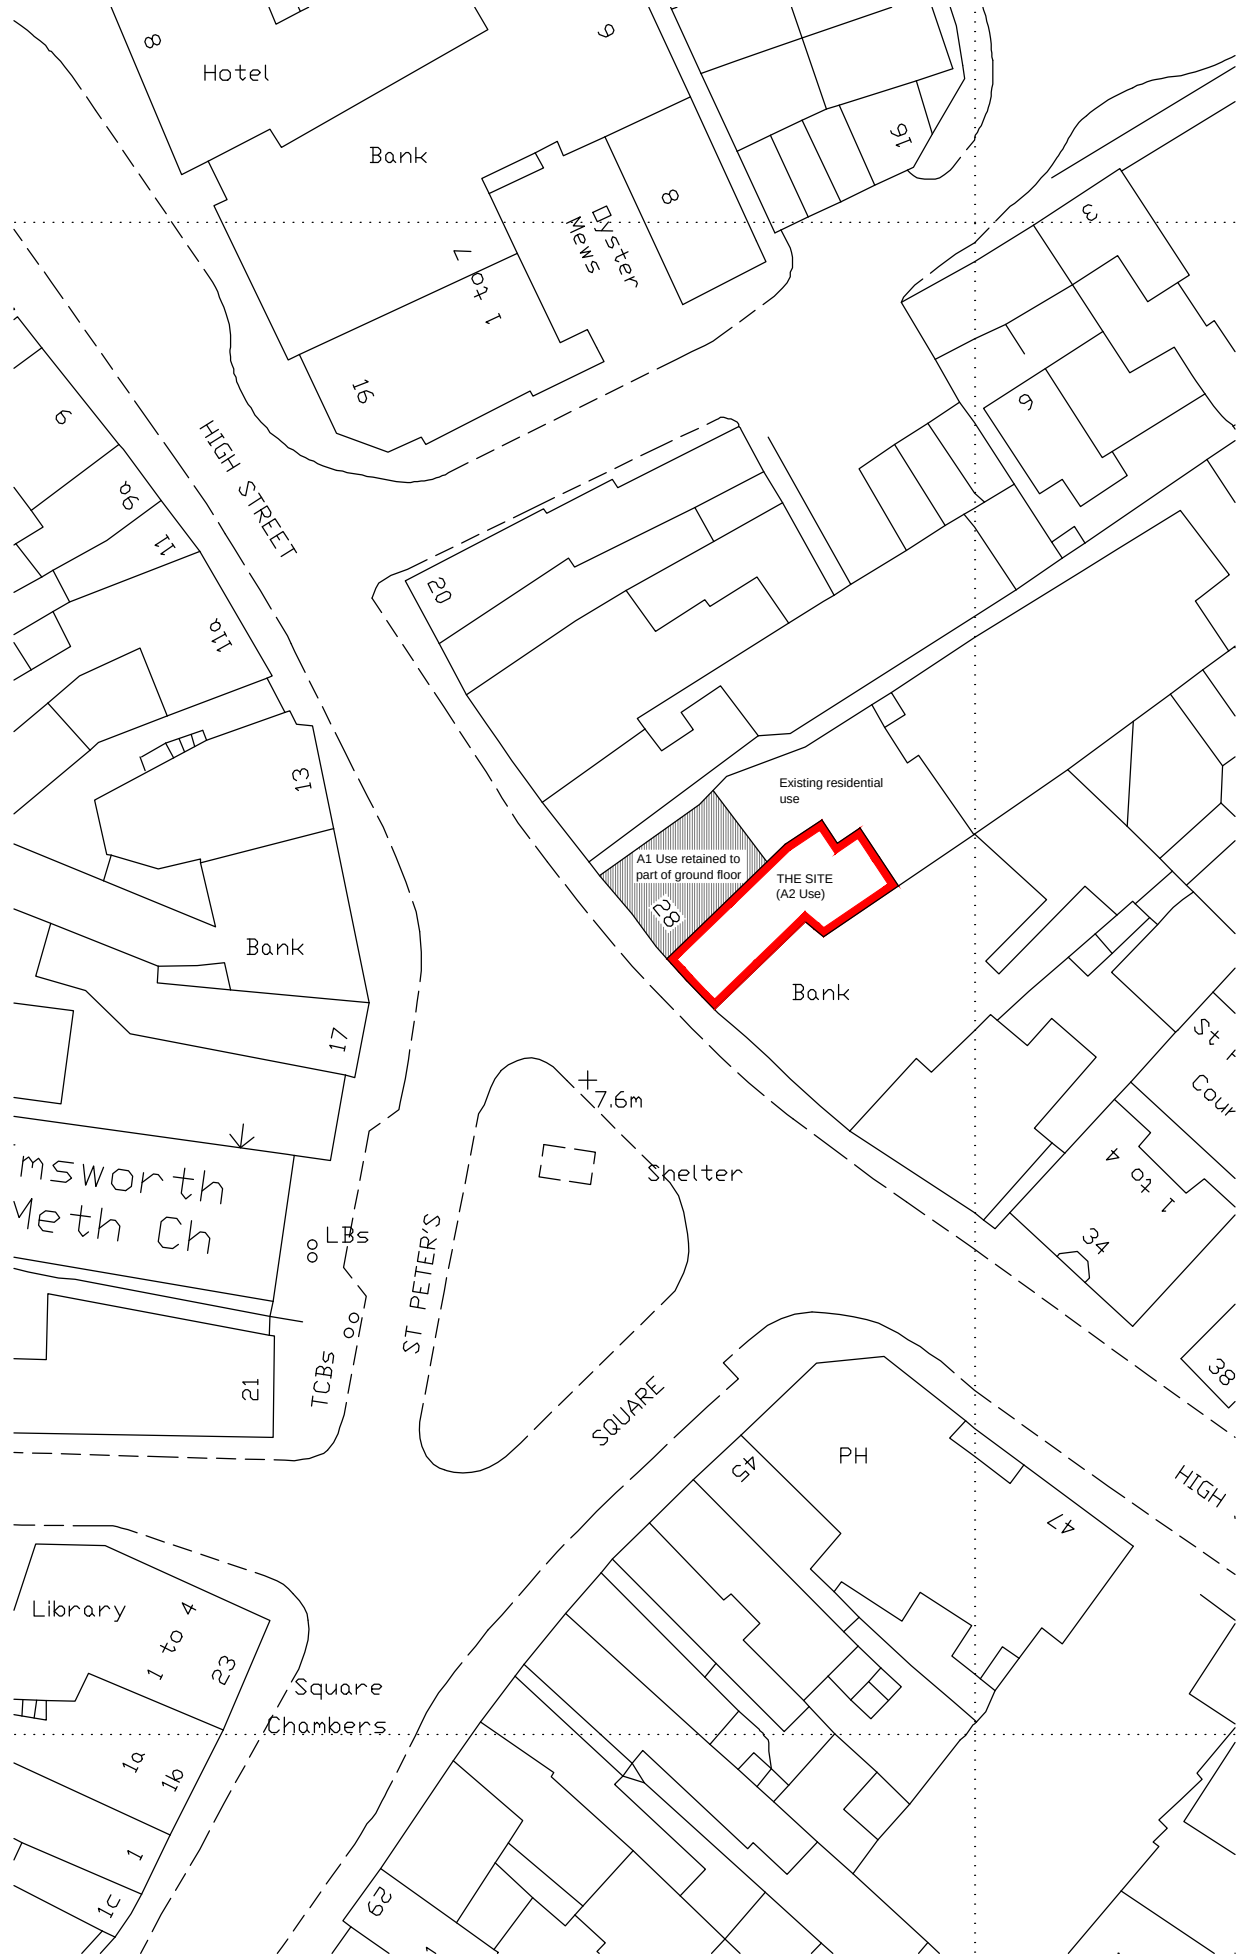

Notes

THIS DRAWING IS THE COPYRIGHT OF VIVID DESIGN STUDIO LTD AND MUST NOT BE COPIED, ALTERED OR REPRODUCED IN ANY WAY NEITHER PASSED TO A THIRD PARTY WITHOUT THEIR WRITTEN PERMISSION.

DIMENSIONS TO BE CHECKED ON SITE BEFORE COMMENCING WORK AND ANY DISCREPANCIES SHALL BE REPORTED TO THE DESIGNER. FIGURED DIMENSIONS MUST BE TAKEN IN PREFERENCE TO SCALED DIMENSIONS.

Rev:-	Description:-	Date:-	Chkd by:-



Newborne House, 51-52 West Street, Chichester,
West Sussex, PO19 1RP
Tel: 01243 537552
Fax: 01243 200010
Email: info@vividdesignstudio.co.uk
Website: www.vividdesignstudio.co.uk

Project:-			
28 High Street Emsworth Hampshire			
Title:-			
Block Plan & Ground Floor Plan			
Client:-			
Mr Peter Fullegar			
Scale:-			
1:100, 1:500 (@A3)			
Drawn By:-		Checked By:-	
PJD			
Date:-		Date:-	
18/11/13			
Job No:-		Drg. No:-	
130079		02	