




SUPERSEDED

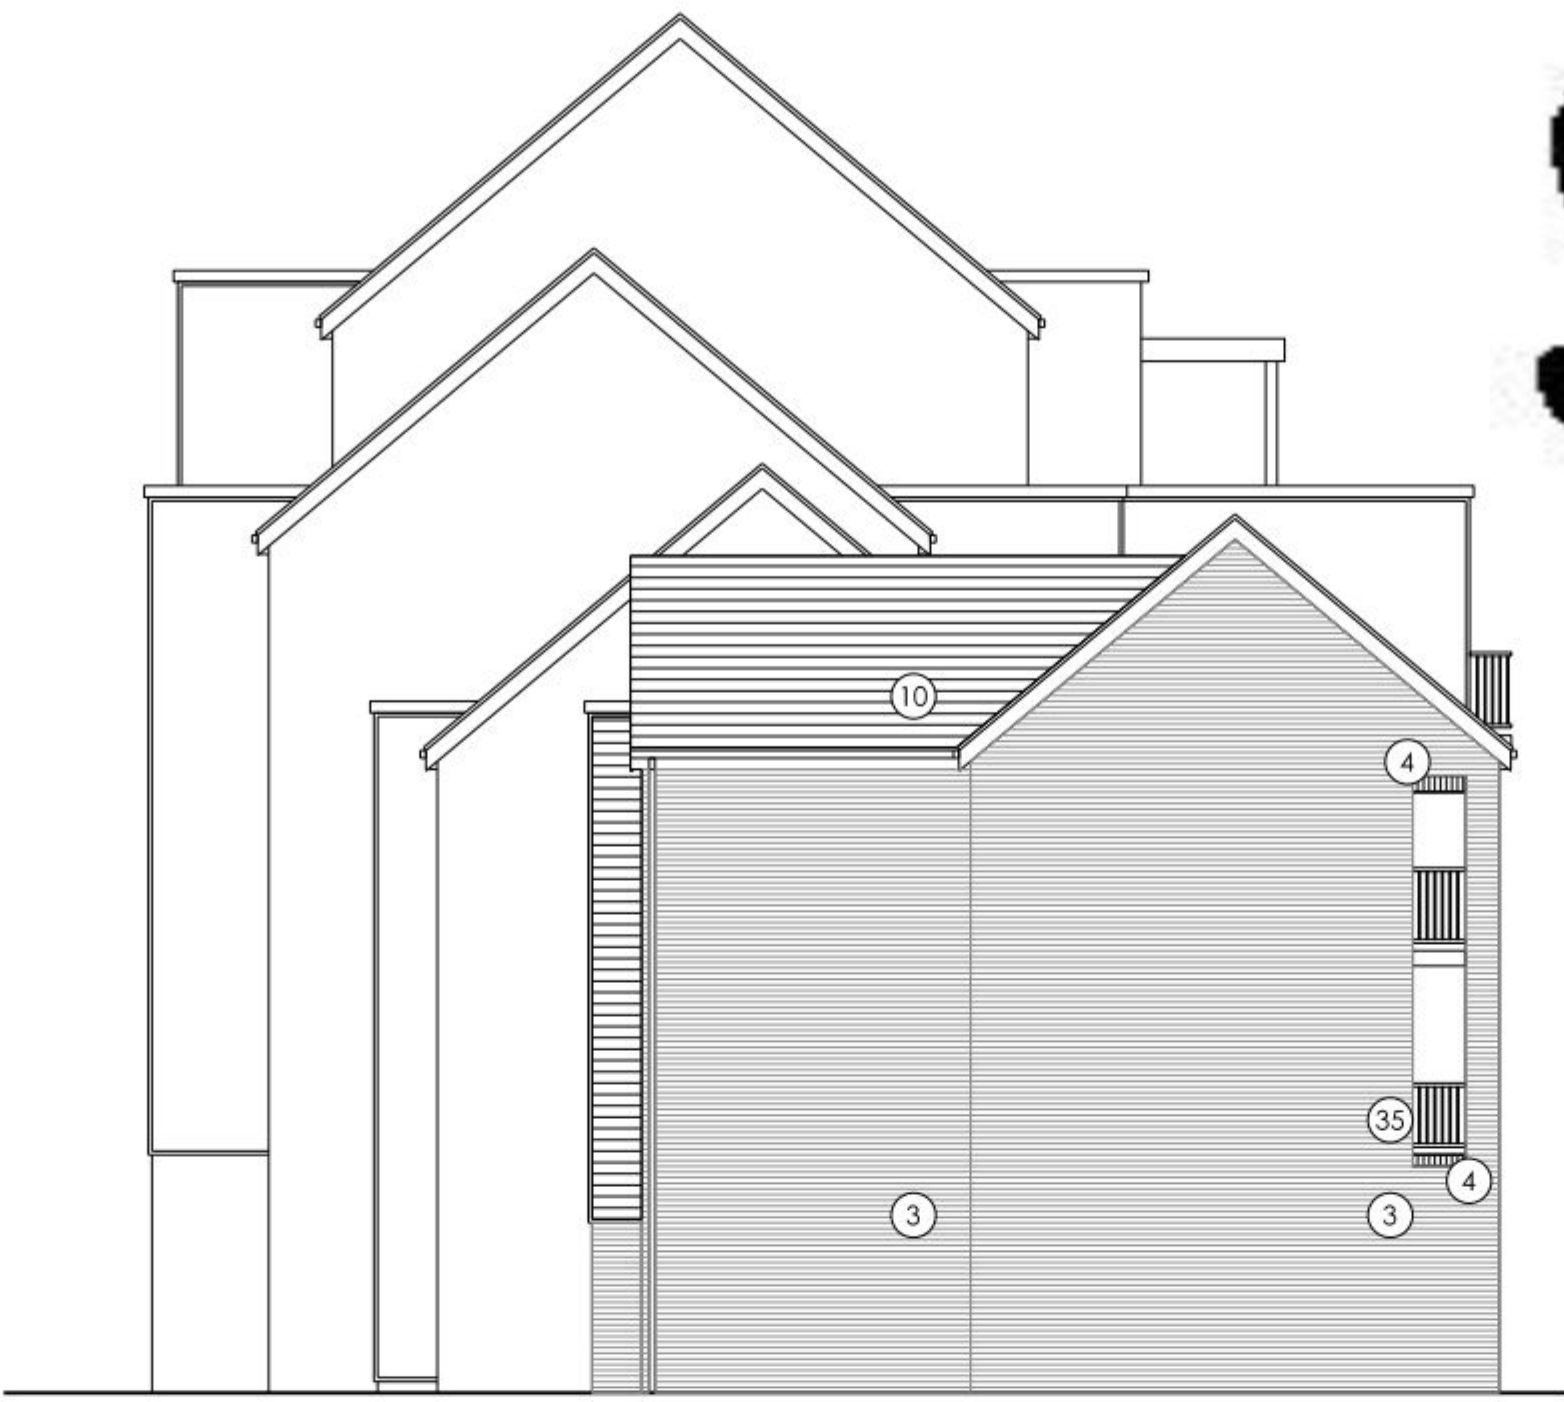


SOUTH ELEVATION

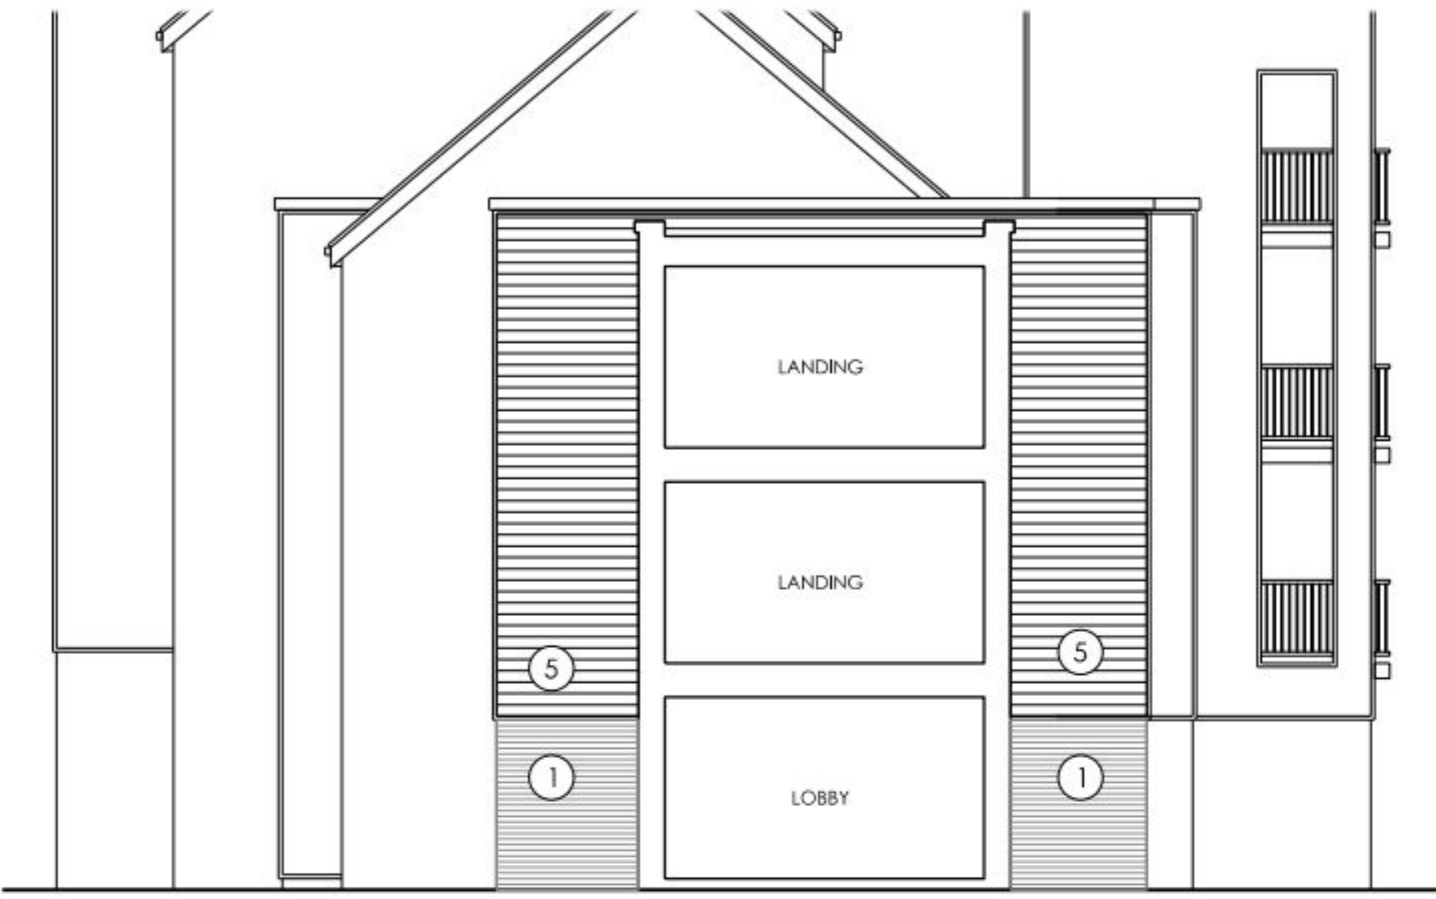


SECTION 7-7 (SOUTH)

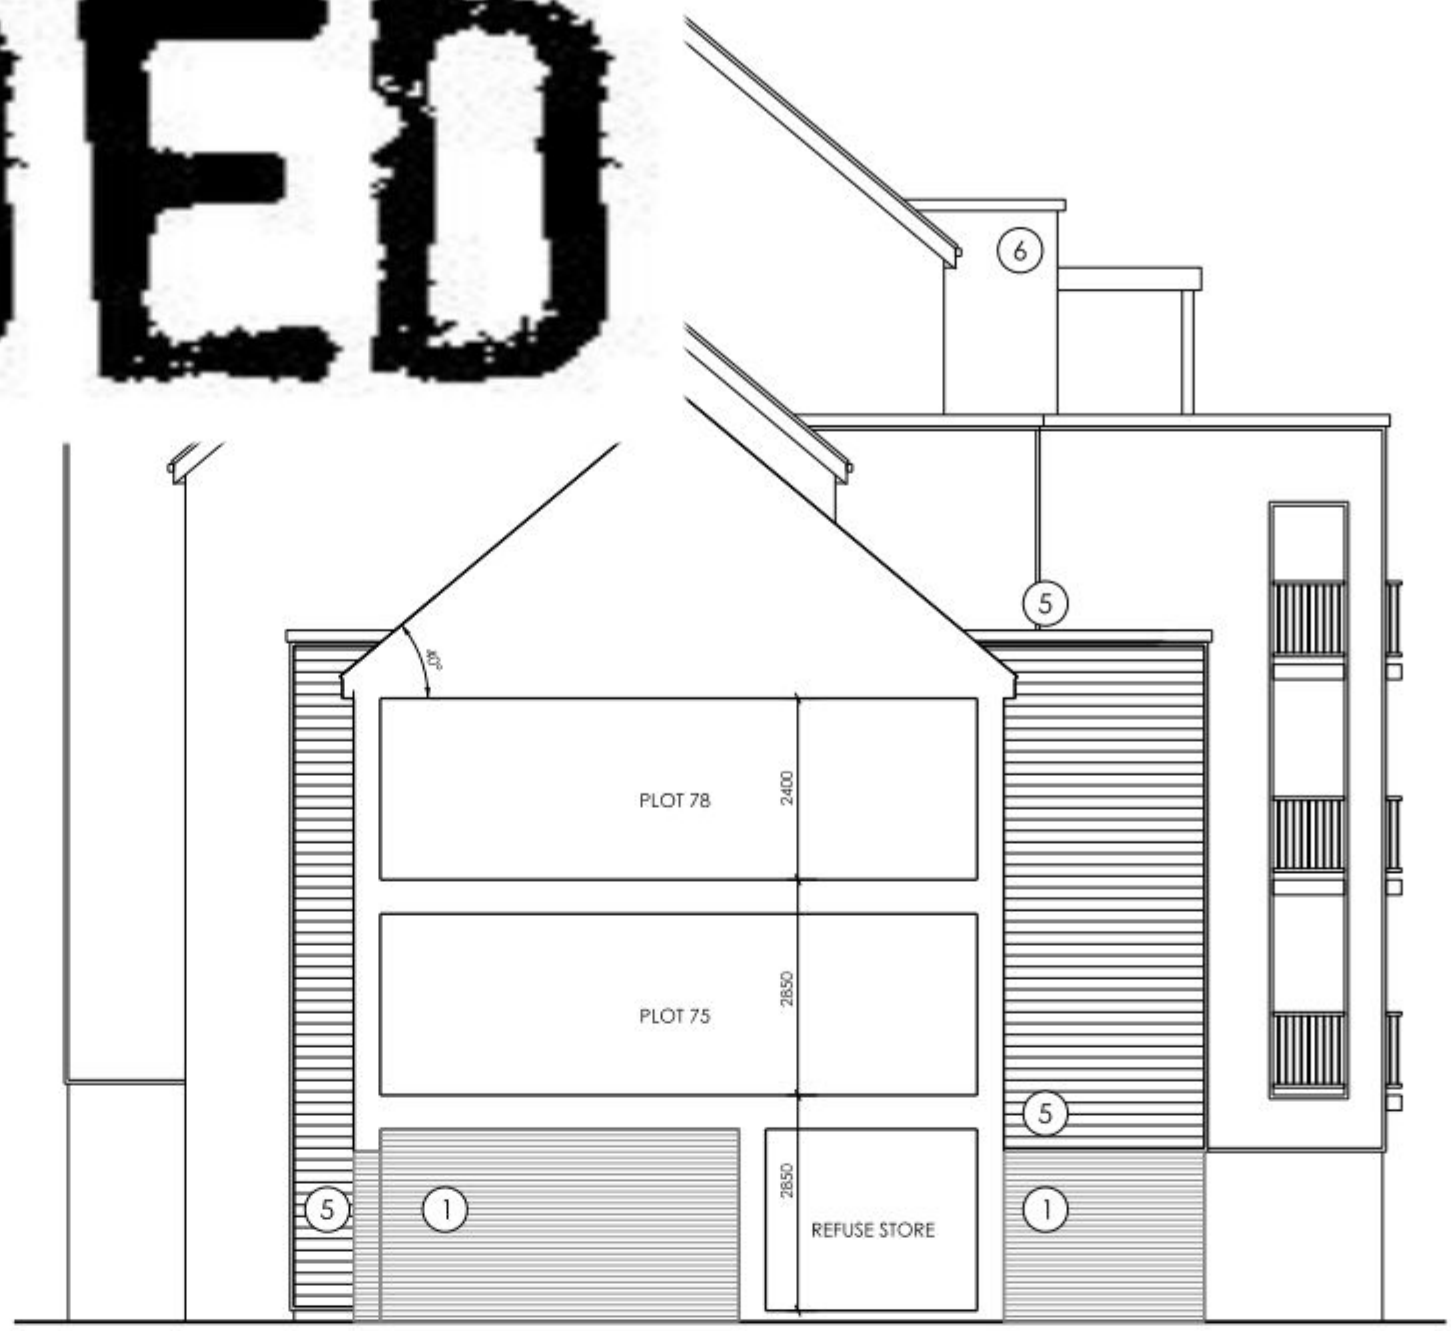


SECTION 8-8 (SOUTH)

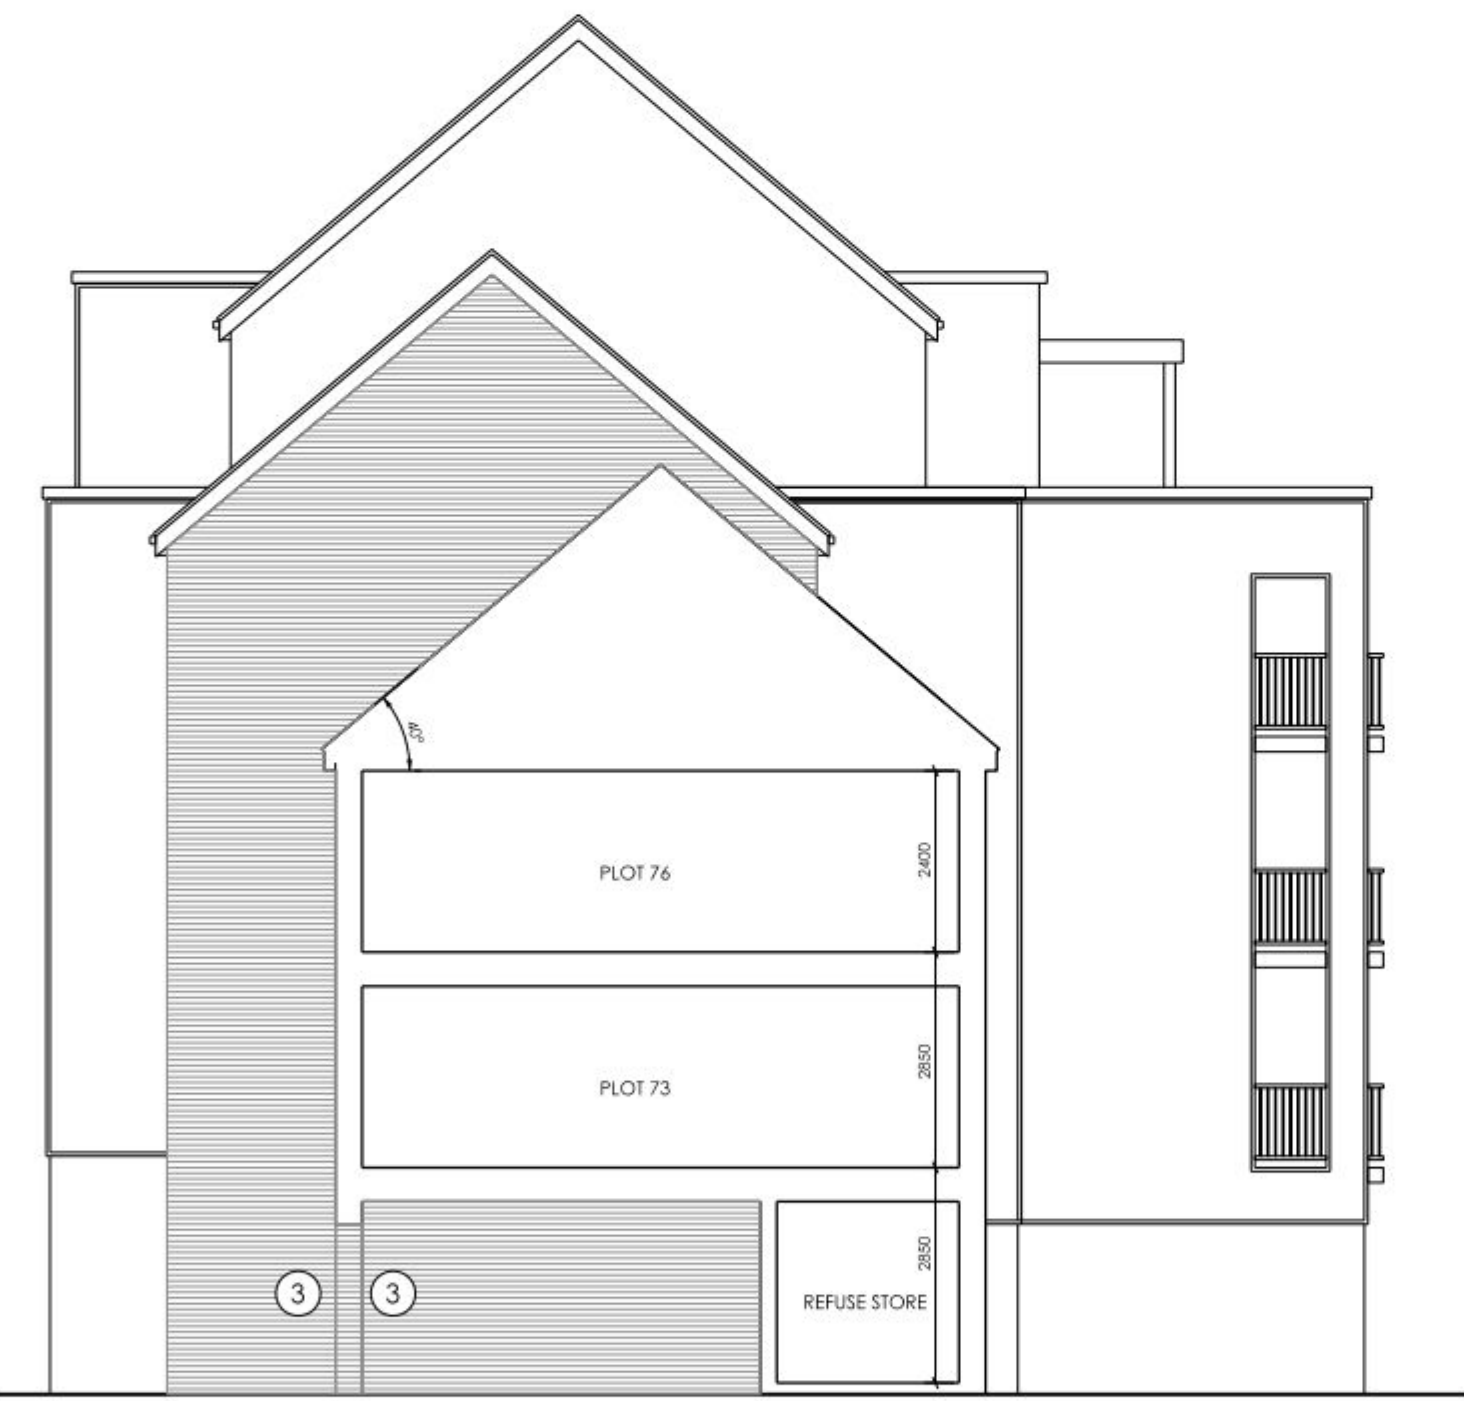


SECTION 9-9 (SOUTH)

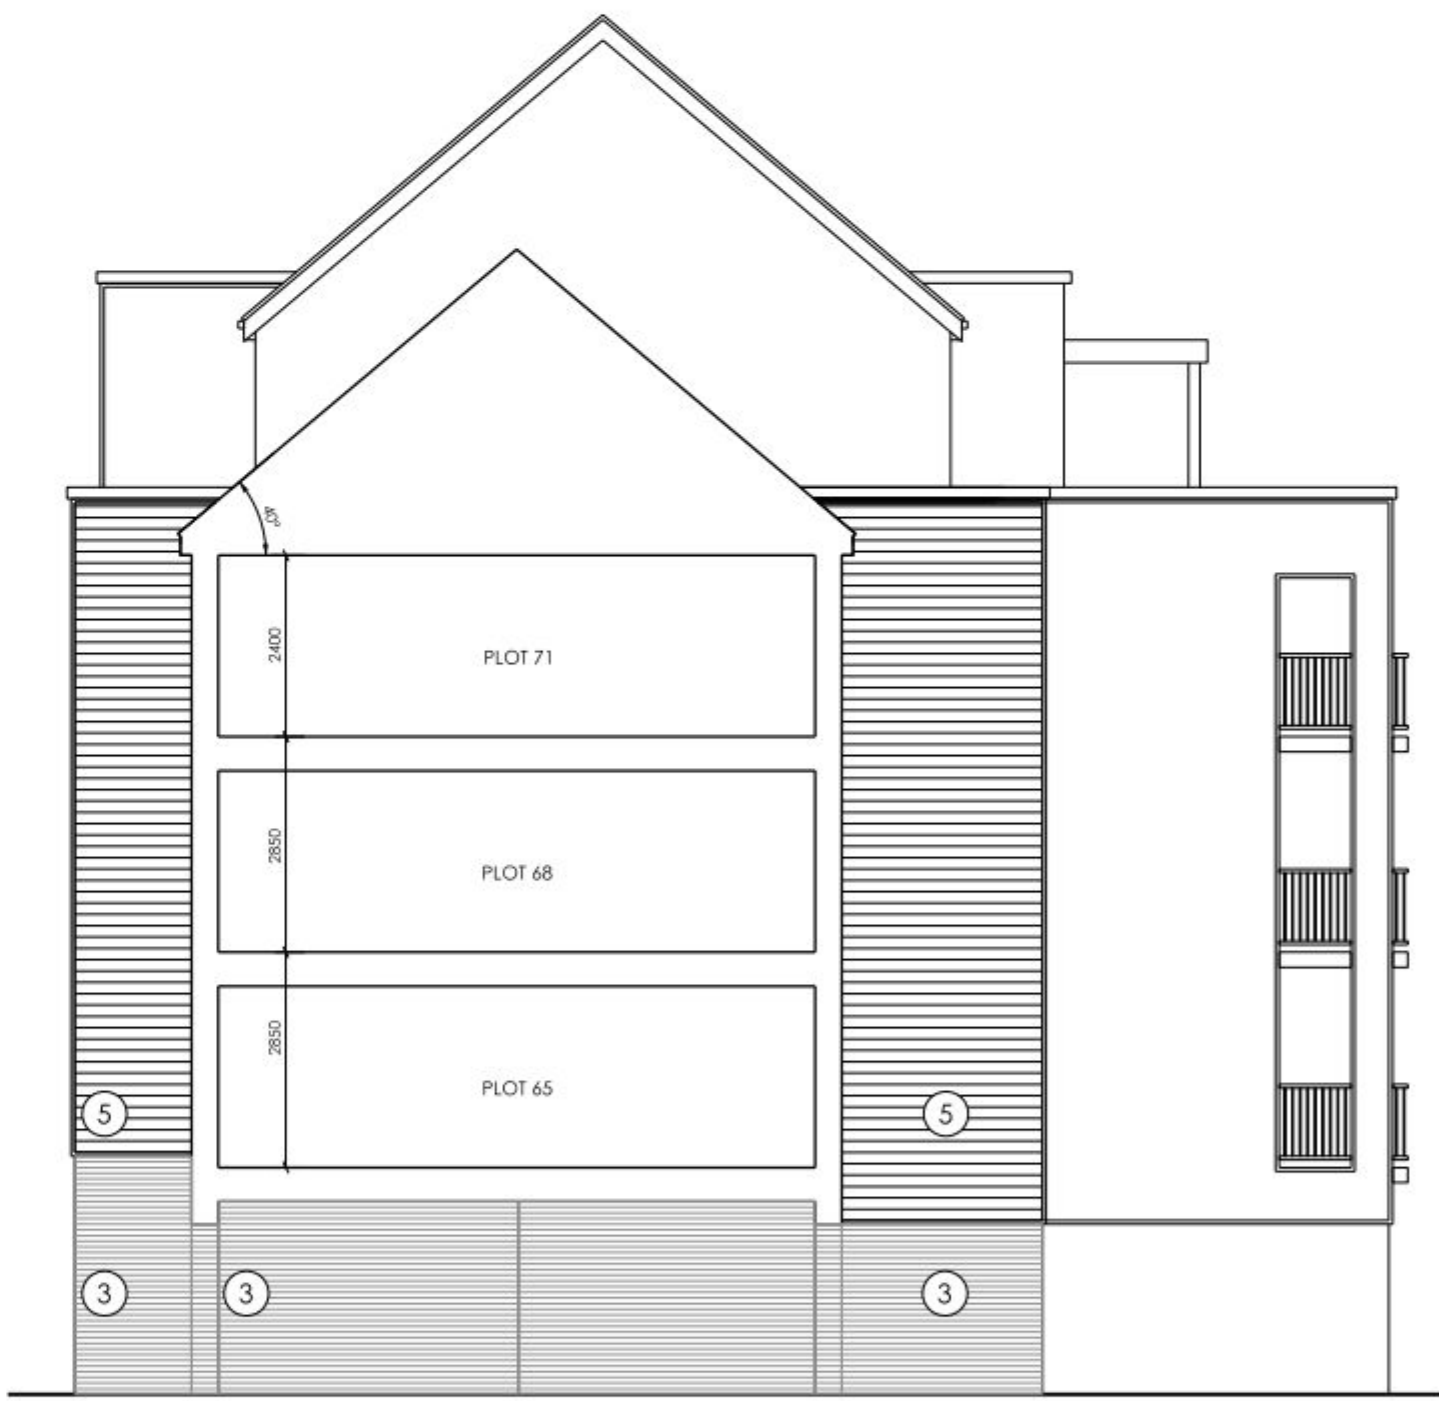


SECTION 10-10 (SOUTH)

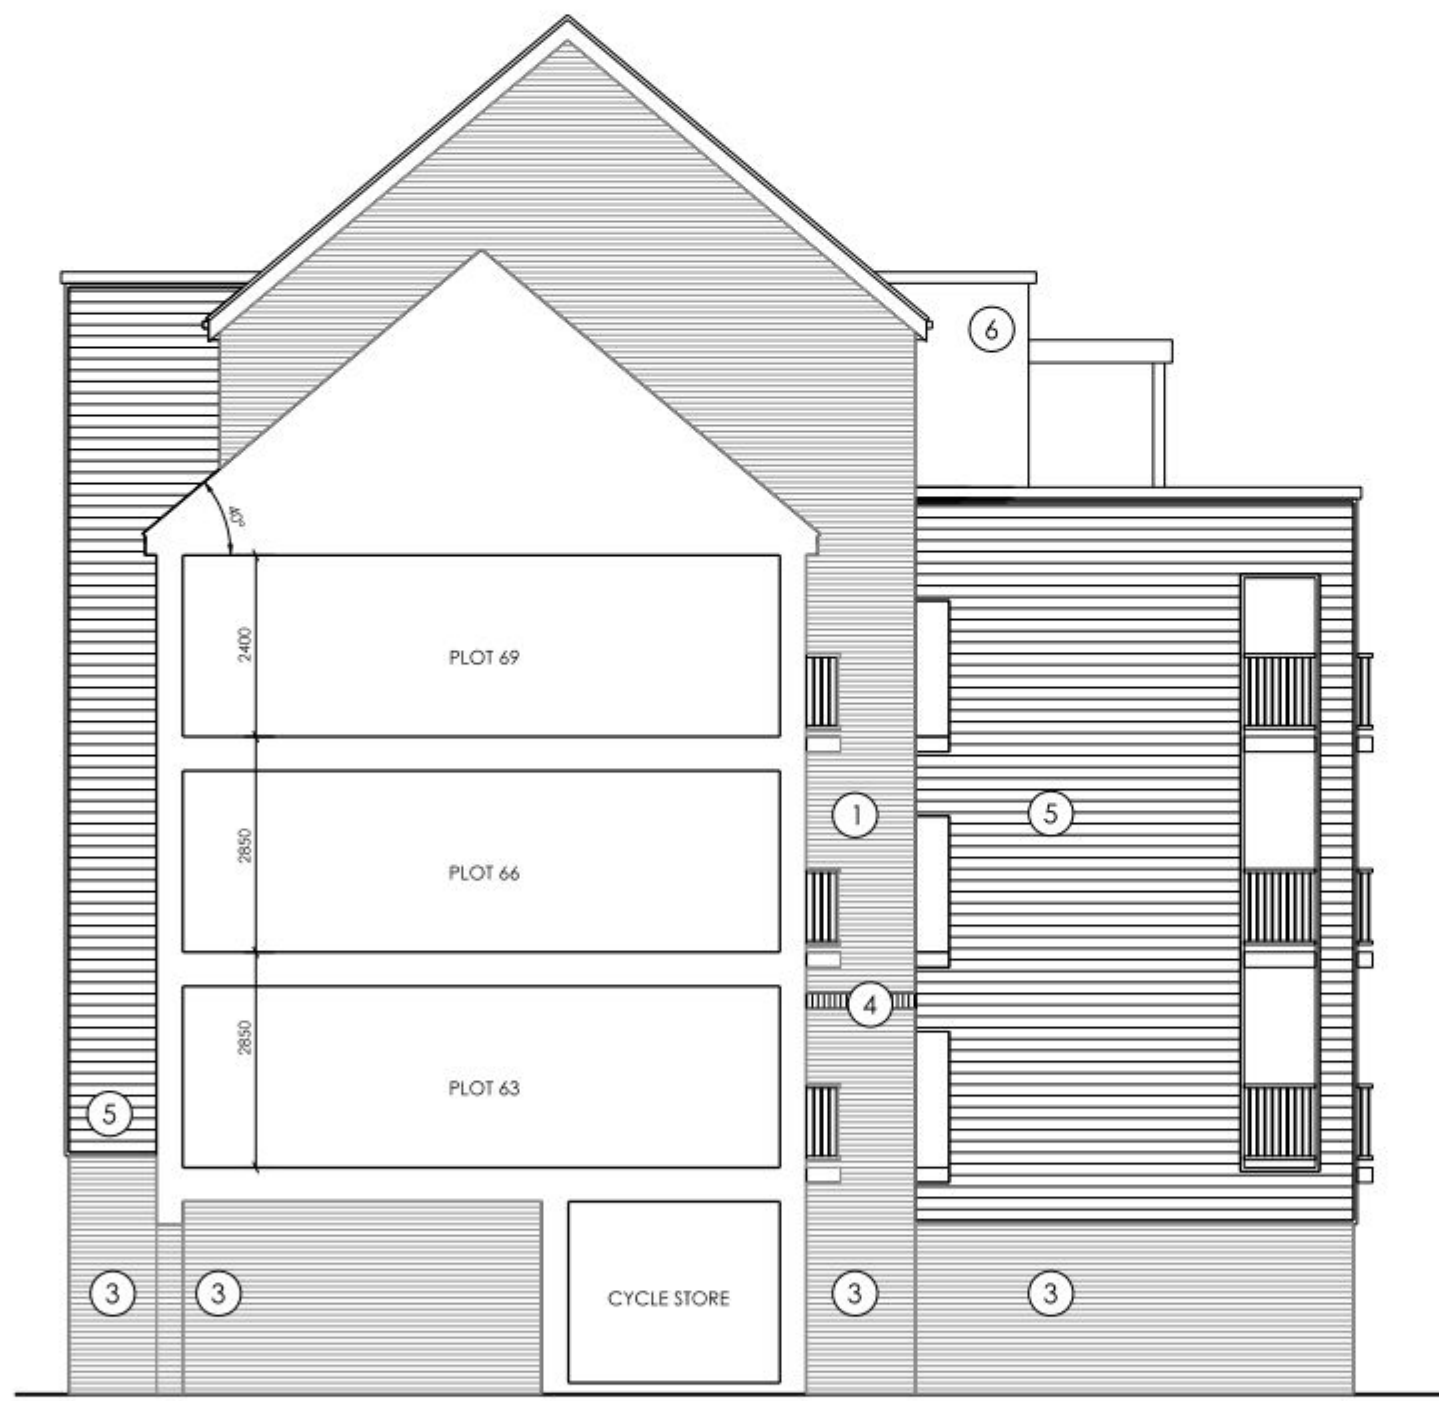

SECTION 11-11 (SOUTH)

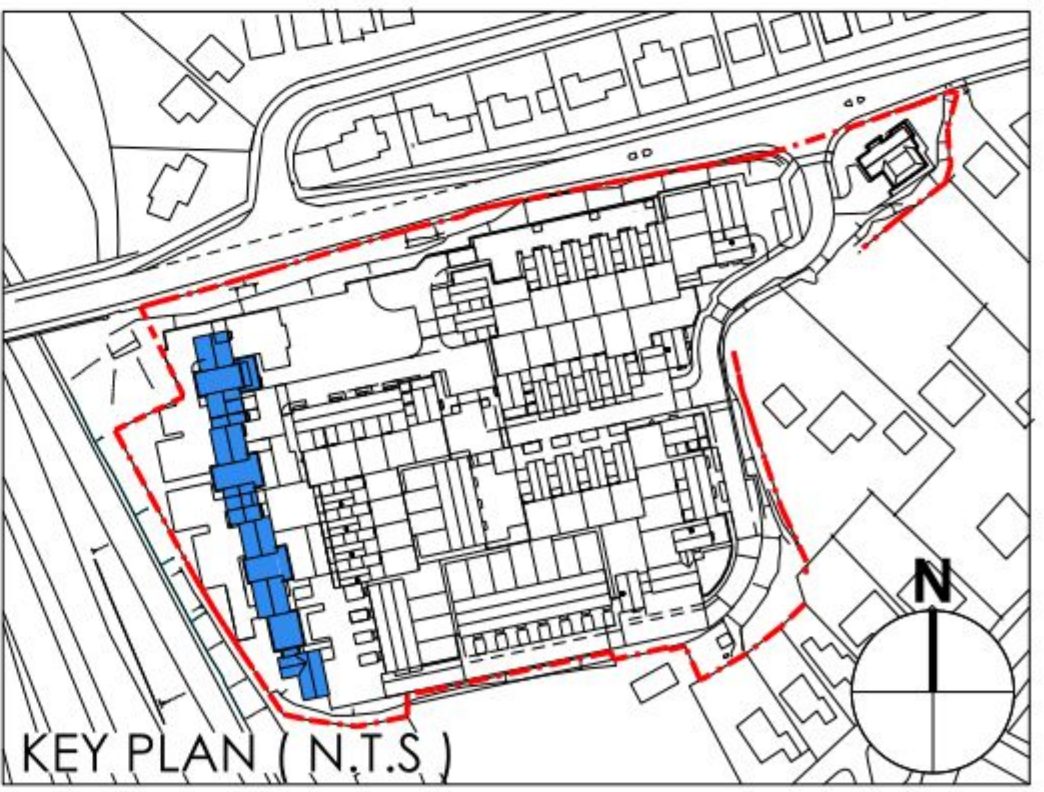

MATERIALS KEY	WALLS
	01 Red Multi stock face brickwork 02 Red Multi brick - projected brick: header details 03 Buff face brickwork: header details 04 Buff brick - projected brick details 05 Horizontal / vertical (as shown) timber type cladding - natural colour 06 white horizontal cladding.
ROOF/EAVES/VERGES/SOFTS/RAINWATER GOODS	ROOF
	10 Blue/black slate with matching ridge + hip slates 11 Red/brown plain clay tiles 12 Orange/brown plain clay tiles 13 Grey pressed metal cappings/ trims to flat roof parapet walls etc 14 Black UPVC rainwater goods 15 Projected Black eaves, verge,soffit and bargeboards 16 Flush Black eaves, verge,soffit and bargeboards 17 metal chimney flue
WINDOWS/DOOR AND GLAZING SYSTEMS	WINDOWS/DOOR AND GLAZING SYSTEMS
	20 White UPVC framed window,doors & glazing systems 21 Velux roof lights
DOORS/PORCHES/GUARDINGS	N.B OS = OBSCURE GLAZING
	30 Profiled timber type front/rear doors, to style shown 31 White framed glazed main entrance doors to apartments 32 Painted profiled/louved doors and screens to cycles and bin stores etc 33 Profiled timber type steel garage doors to style shown 34 GRP grey canopies/ porches 35 Metal railing/guarding to balconies 36 Painted steel gates/railings/post

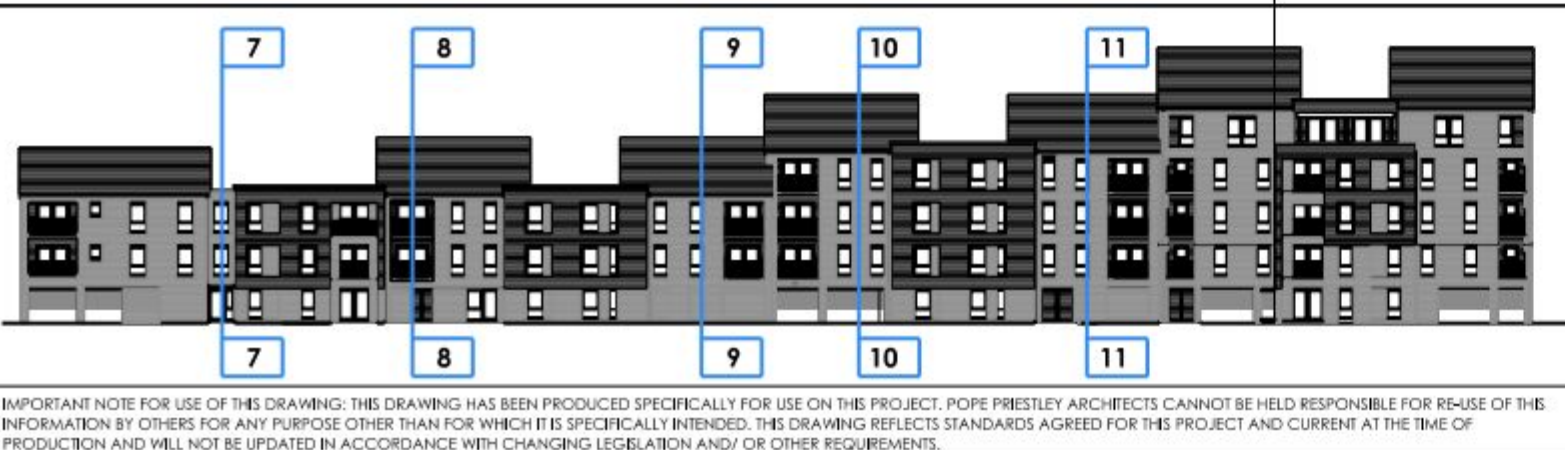

POPE PRIESTLEY ARCHITECTS

ARCHITECTURE | TOWN PLANNING | URBAN DESIGN

FERRY HOUSE, CANUTE ROAD, SOUTHAMPTON, HAMPSHIRE, SO14 3FJ. T: +44 (0)23 80332288 F: +44 (0)23 80632886 E: info@poppriestley.co.uk

CONTRACTORS MUST CHECK ALL DIMENSIONS ON THE ON-THE-ROUNDERING ARE TO BE HONORED FROM ARCHITECTS. DRAWINGS AND PROVIDED IN ACCORDANCE WITH THE DIMENSIONS OF THE DRAWING. DRAWING FOR THE PROJECT. THE DIMENSIONS OF THE PROJECT.

RESIDENTIAL DEVELOPMENT
PORTSDOWN HILL ROAD
HAVANT
PO9 3NA

BLOCK A
APARTMENTS
PLOTS 50-84 SOUTH ELEVATION
& SECTIONAL SOUTH ELEVATIONS

PP1169/ 141-30

P2

APRIL 13 - P2 - MG
DRAWING TITLE AMENDED

SCALE 1/100

DATE JAN 2012

AUTHOR -

CHECK -

SCALE BAR = 10mm INTERVALS AT TRUE SCALE