



Note

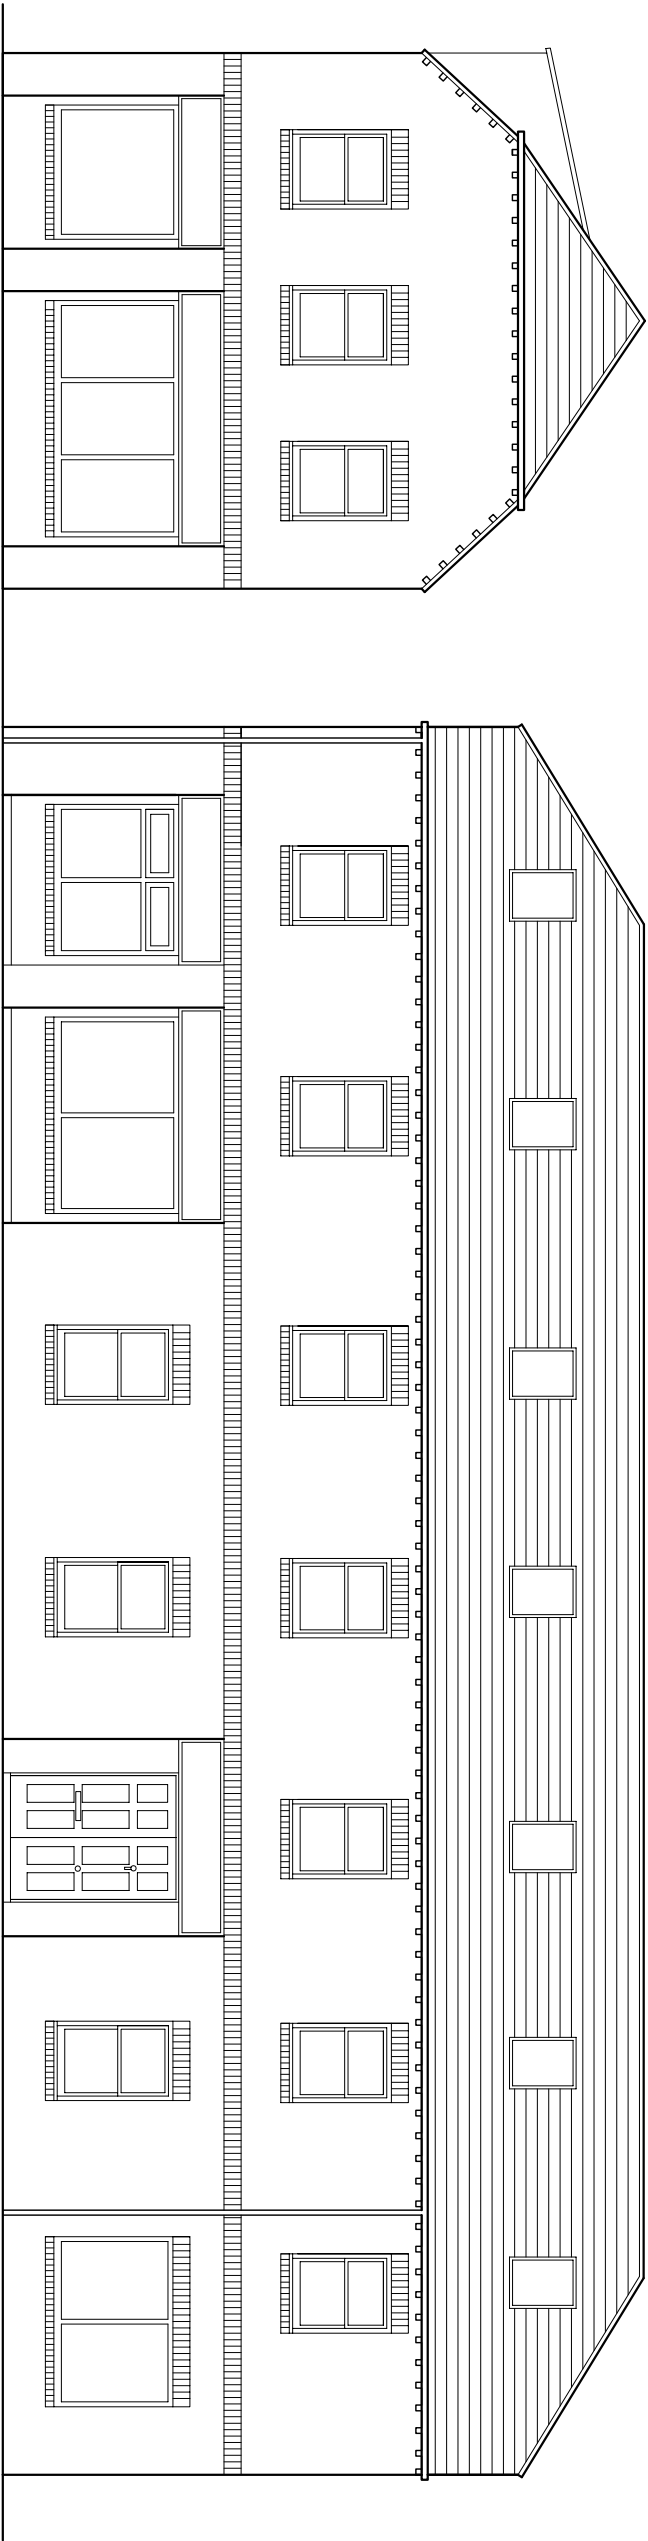

South Elevation

East Elevation

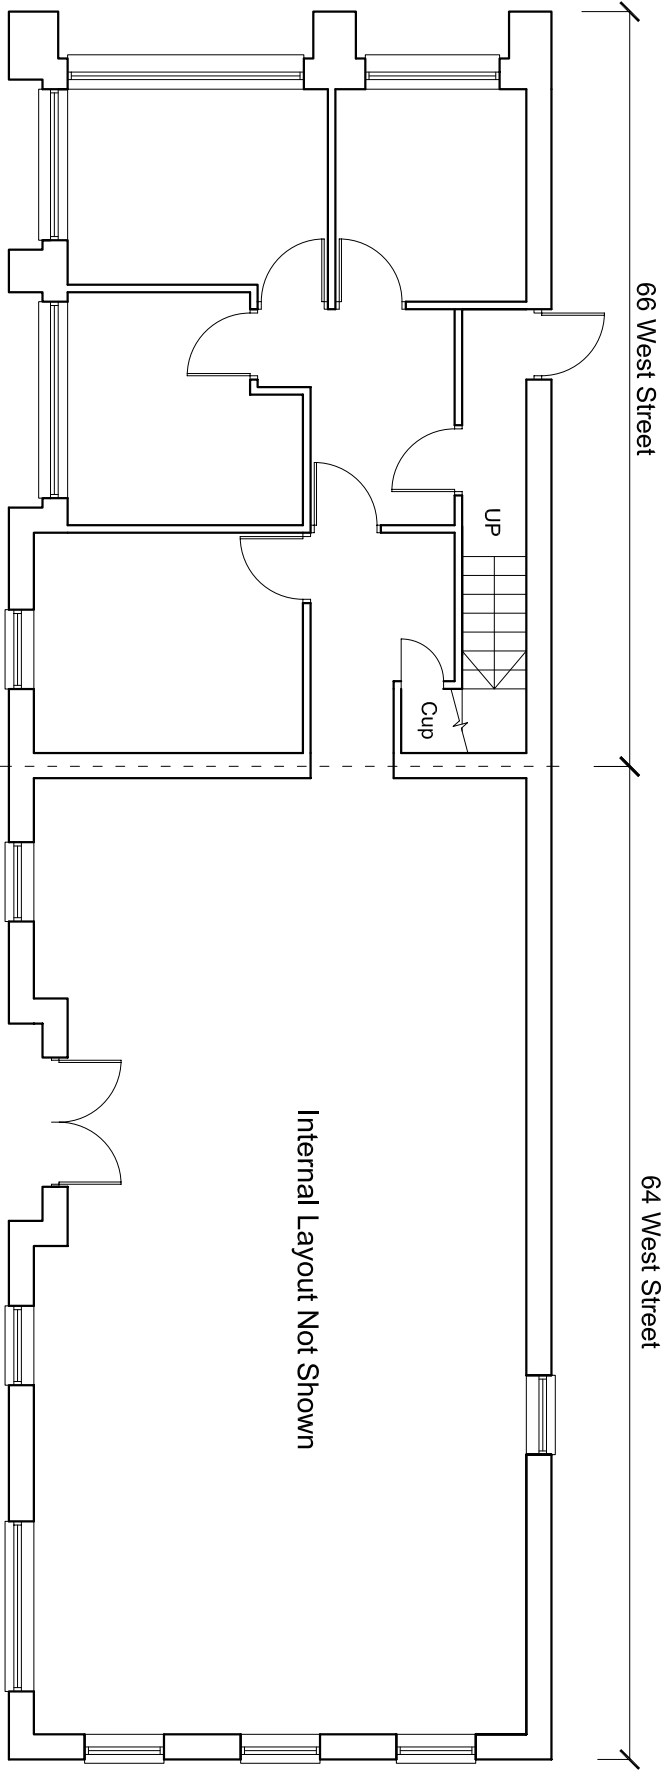

Ground Floor Plan

Revisions



PROPERTY CONSULTANTS

0117 317 1000

15 PEMBROKE ROAD BRISTOL BS8 3BA

www.alderking.com

64 - 66 West Street
Havant
PO9 1PA

Existing Elevations
and Ground Floor Plan

Scale	1:50 @ A1	Drawn	CDS
Date	June 13	Checked	PBM
Drawing Number	76265 /		01