


WILVERLEY AVENUE, WESTLEIGH

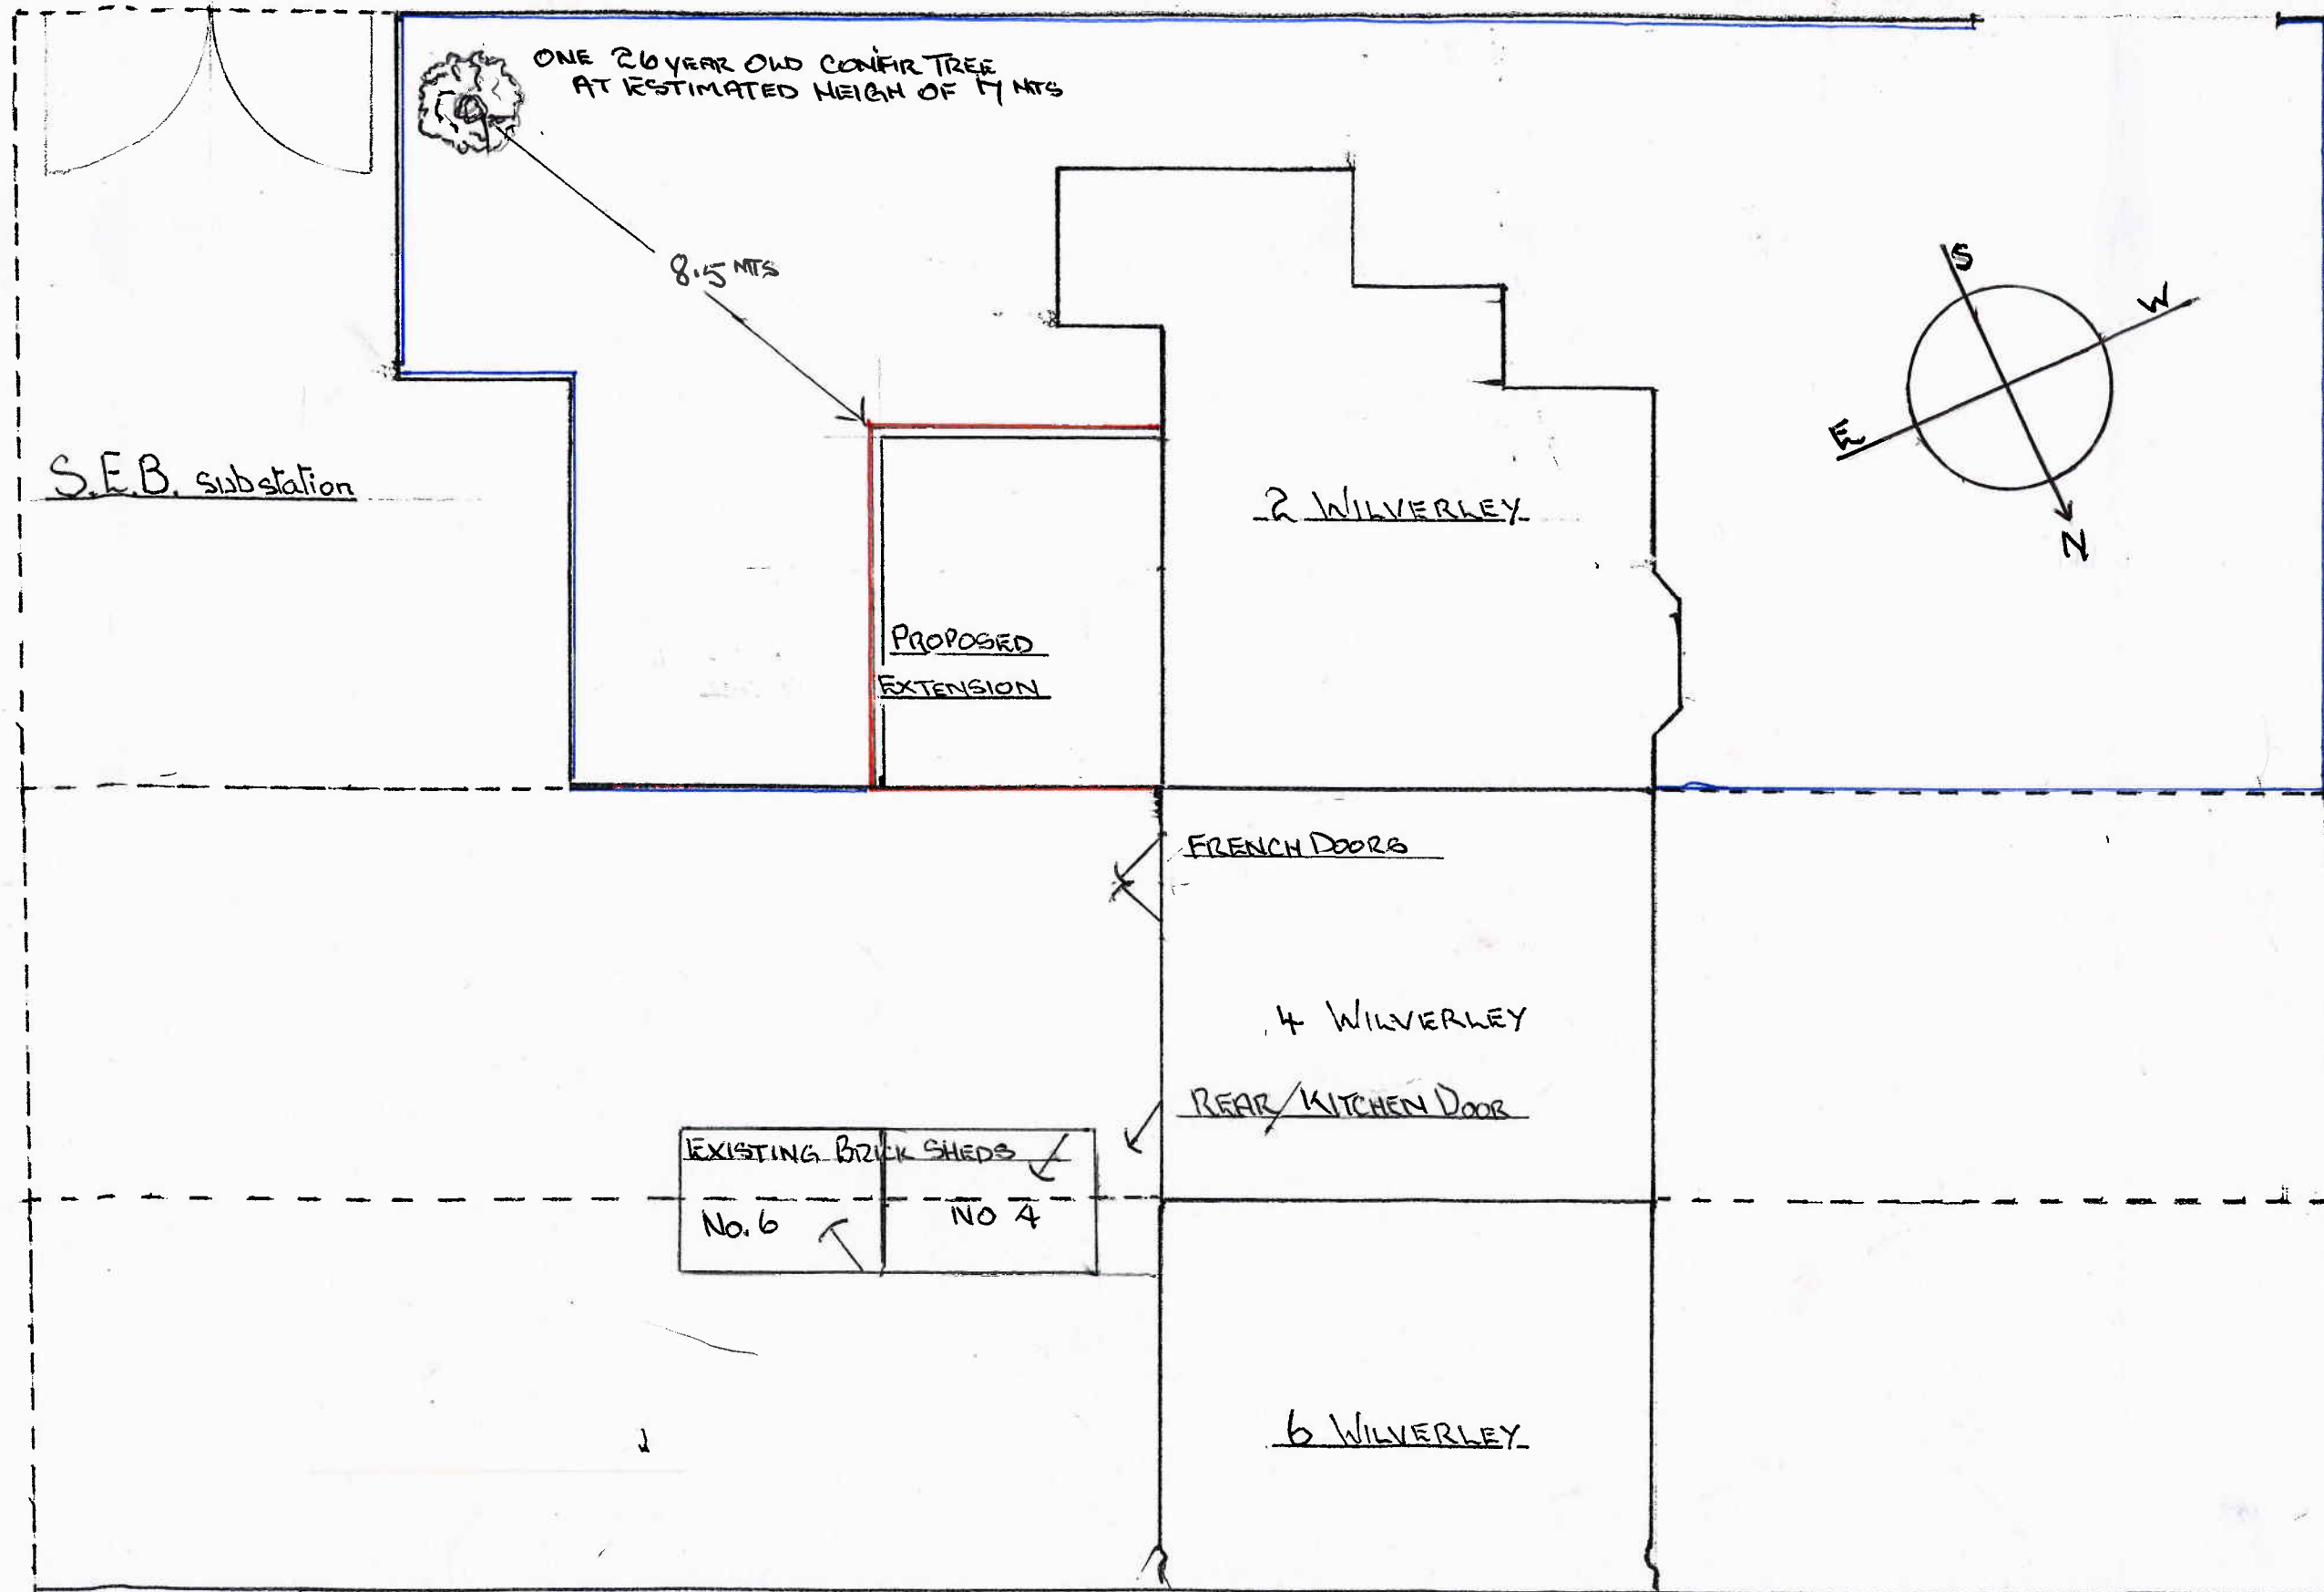

PROPOSED EXTENTION
TO
2, WILVERLEY AVE, PO9 2LL
DRAWING 1 of 4
29 APRIL 2013

HAVANT BOROUGH COUNCIL
DEVELOPMENT CONTROL
31 MAY 2013
RECEIVED

Scale: 1:100

WILVERLEY AVE

YY EXISTING BRICK WALL BOUNDARY

XX EXISTING EXTERIOR WALL

NEW SOAKAWAY

HAVANT BOROUGH COUNCIL
DEVELOPMENT CONTROL
31 MAY 2013
RECEIVED

Z-Z
GALVANISED MESH
FENCE - BOUNDARY OF
SEB SUBSTATION

WALL MOUNTED BOILER
FITTED AT 1350 ABOVE
FLOOR LEVEL

EXISTING KITCHEN

EXISTING
WINDOW

BUILT IN OVEN AND
HOB UNIT WITH
CARBON INTERNAL
EXTRACTOR HOOD

EXISTING
WINDOW

EXISTING
HALF GLAZED DOOR

PROPOSED EXTENSION
4M x 5M x 2.4M MAX HEIGHT
MAX. 48 c/m²s

SCALE 1:50

NOTES

===== INSULATED CAVITY WALL - BLOCK & BRICK
- - - - - DOWN PIPE TO NEW SOAKAWAY
||||| THREE WINDOWS; 1MT WIDE X 1MT (APPROX)




FULLY GLAZED FRENCH DOORS

EXISTING 1.83 (6FT) FENCE PANELS:
SECTION A TO BE REPLACED BY 1.83 BLOCK WALLS;
SECTION B TO BE REMOVED

PATIO DOORS

No. 4 WILVERLEY AVE

FRONT & SIDE ELEVATIONS ~ SCALE 1:100

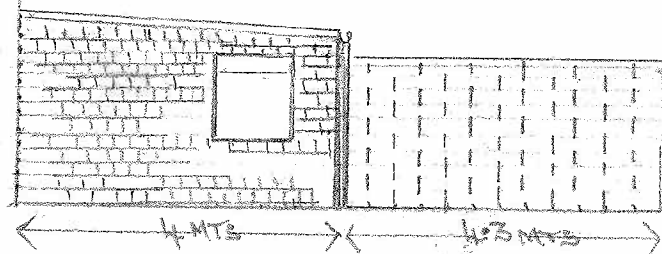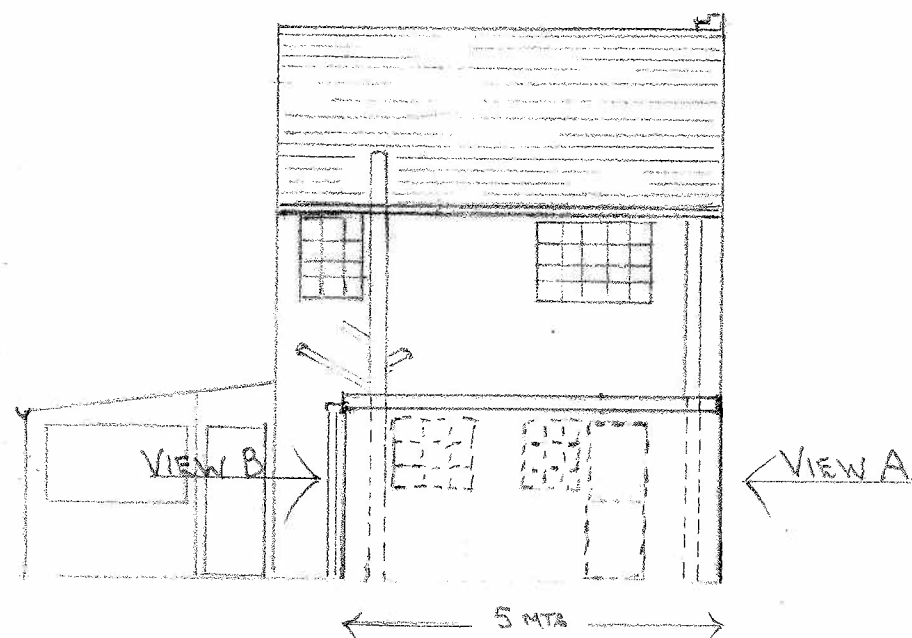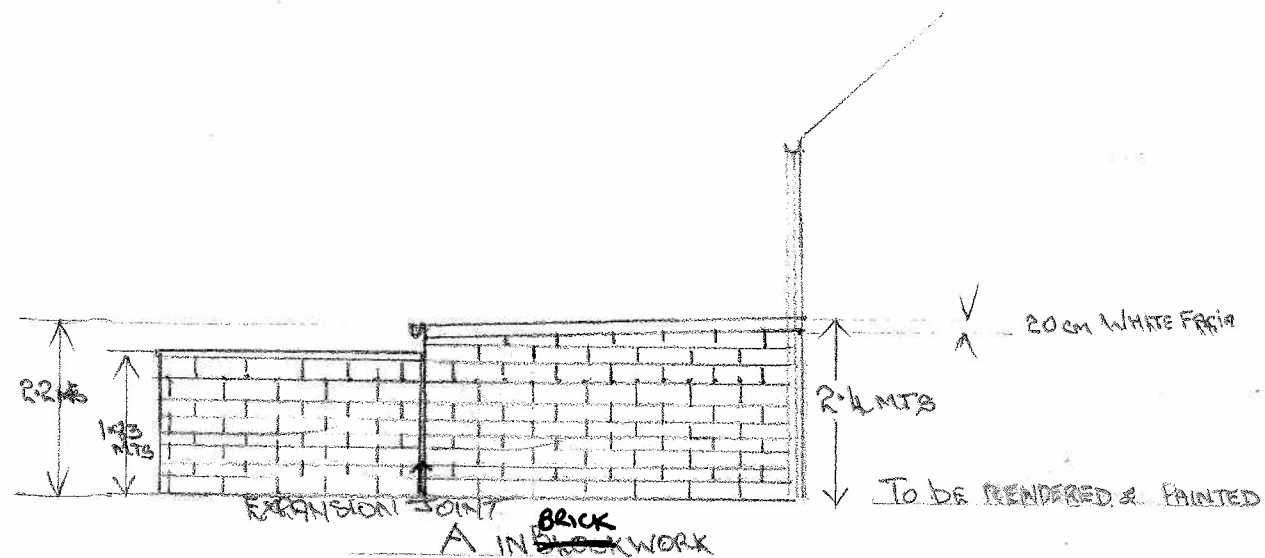


B in Brickwork TO EXTENTION,
AND SHOWING BRICKWORK OF
BOUNDARY WALL

PROPOSE REAR EXTENSION TO
2 WILVERLEY AVE, WEST WICH
APRIL 29th 2013
Drawing 3 of 4

HAVANT BOROUGH COUNCIL
DEVELOPMENT CONTROL
31 MAY 2013
RECEIVED

WHITE
10cm
GUTTER
X
X


WHITE
20cm FACIA
X
X

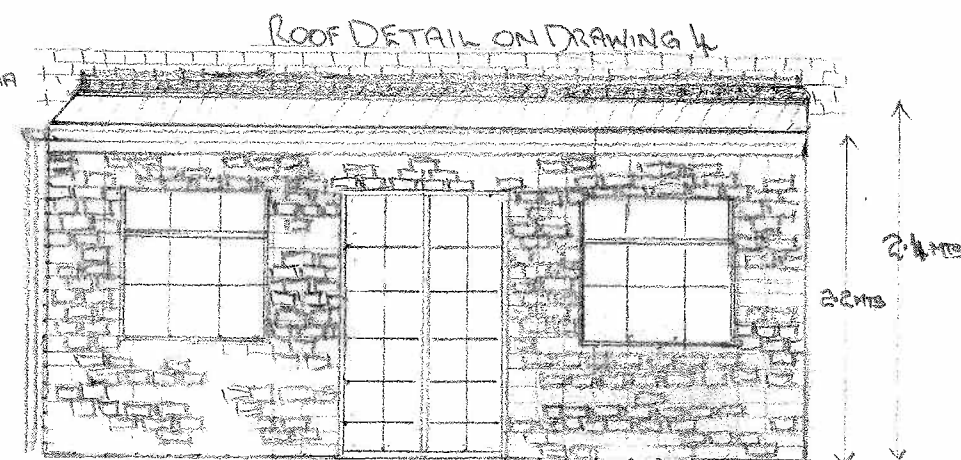


DETAIL OF FRONT ELEVATION ~ SCALE 1:50

PROPOSED EXTENSION
TO 2 WIMBORLEY AVE;
WESTLEIGH, HAVANT PO9 2LW
DRAWING 4 of 4
29 APRIL 2013

FOOTING DETAIL ~ SCALE 1:50

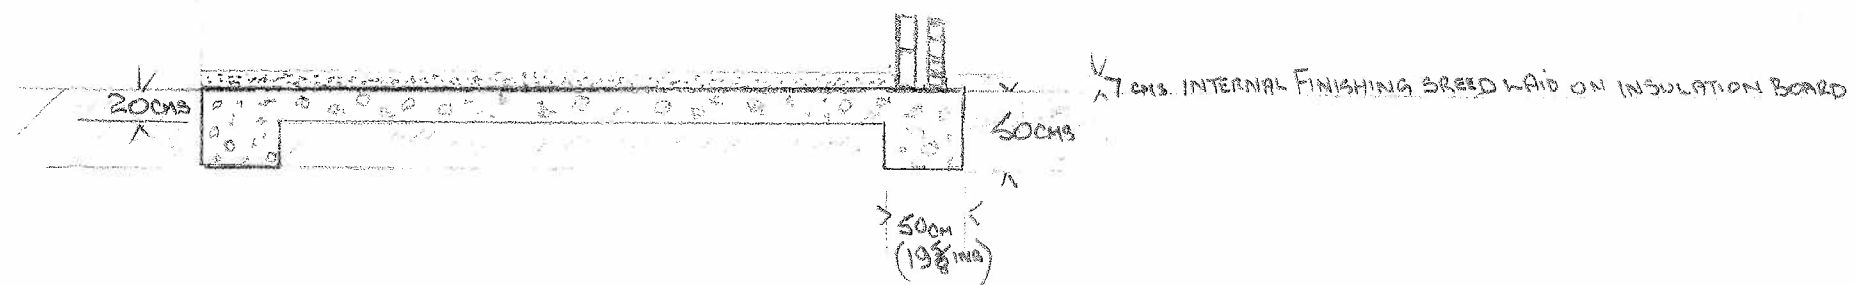

ROOF COVER (PLAN VIEW) ~ SCALE 1:50

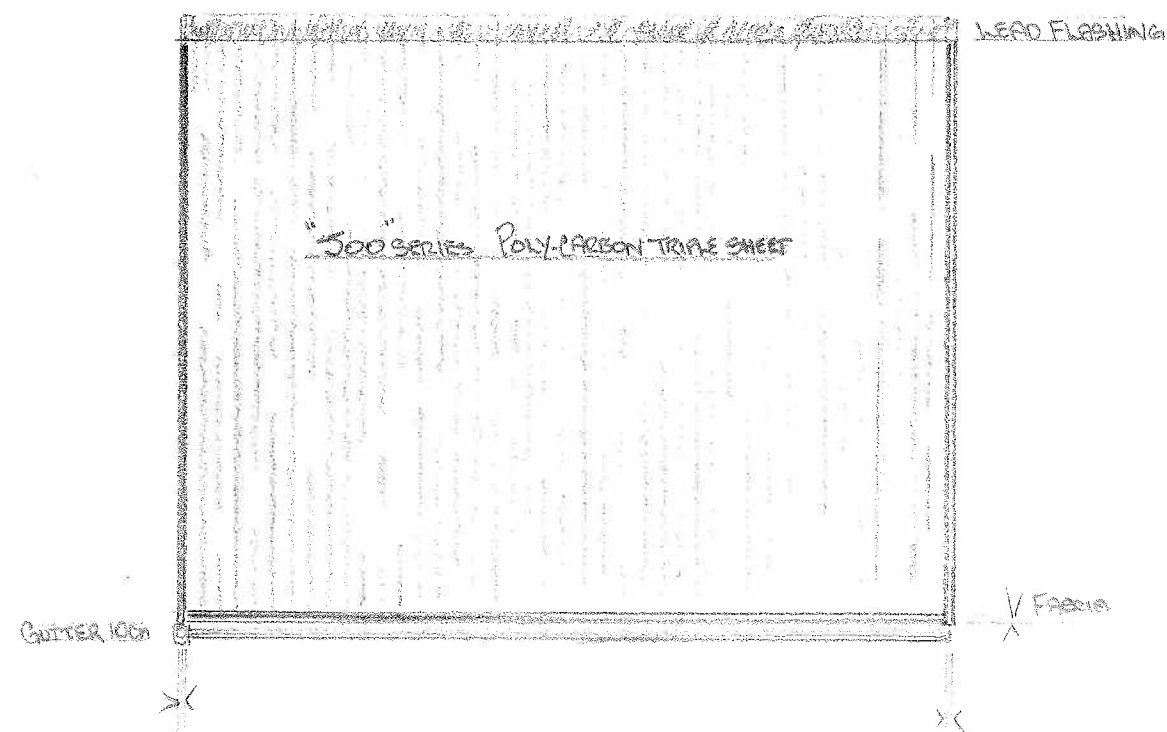

HAVANT BOROUGH COUNCIL
DEVELOPMENT CONTROL
31 MAY 2013
RECEIVED