

HAVANT BOROUGH
COUNCIL
20 FEB 2014
RECEIVED




Rear Elevation




Side Elevation.



Side Elevation.

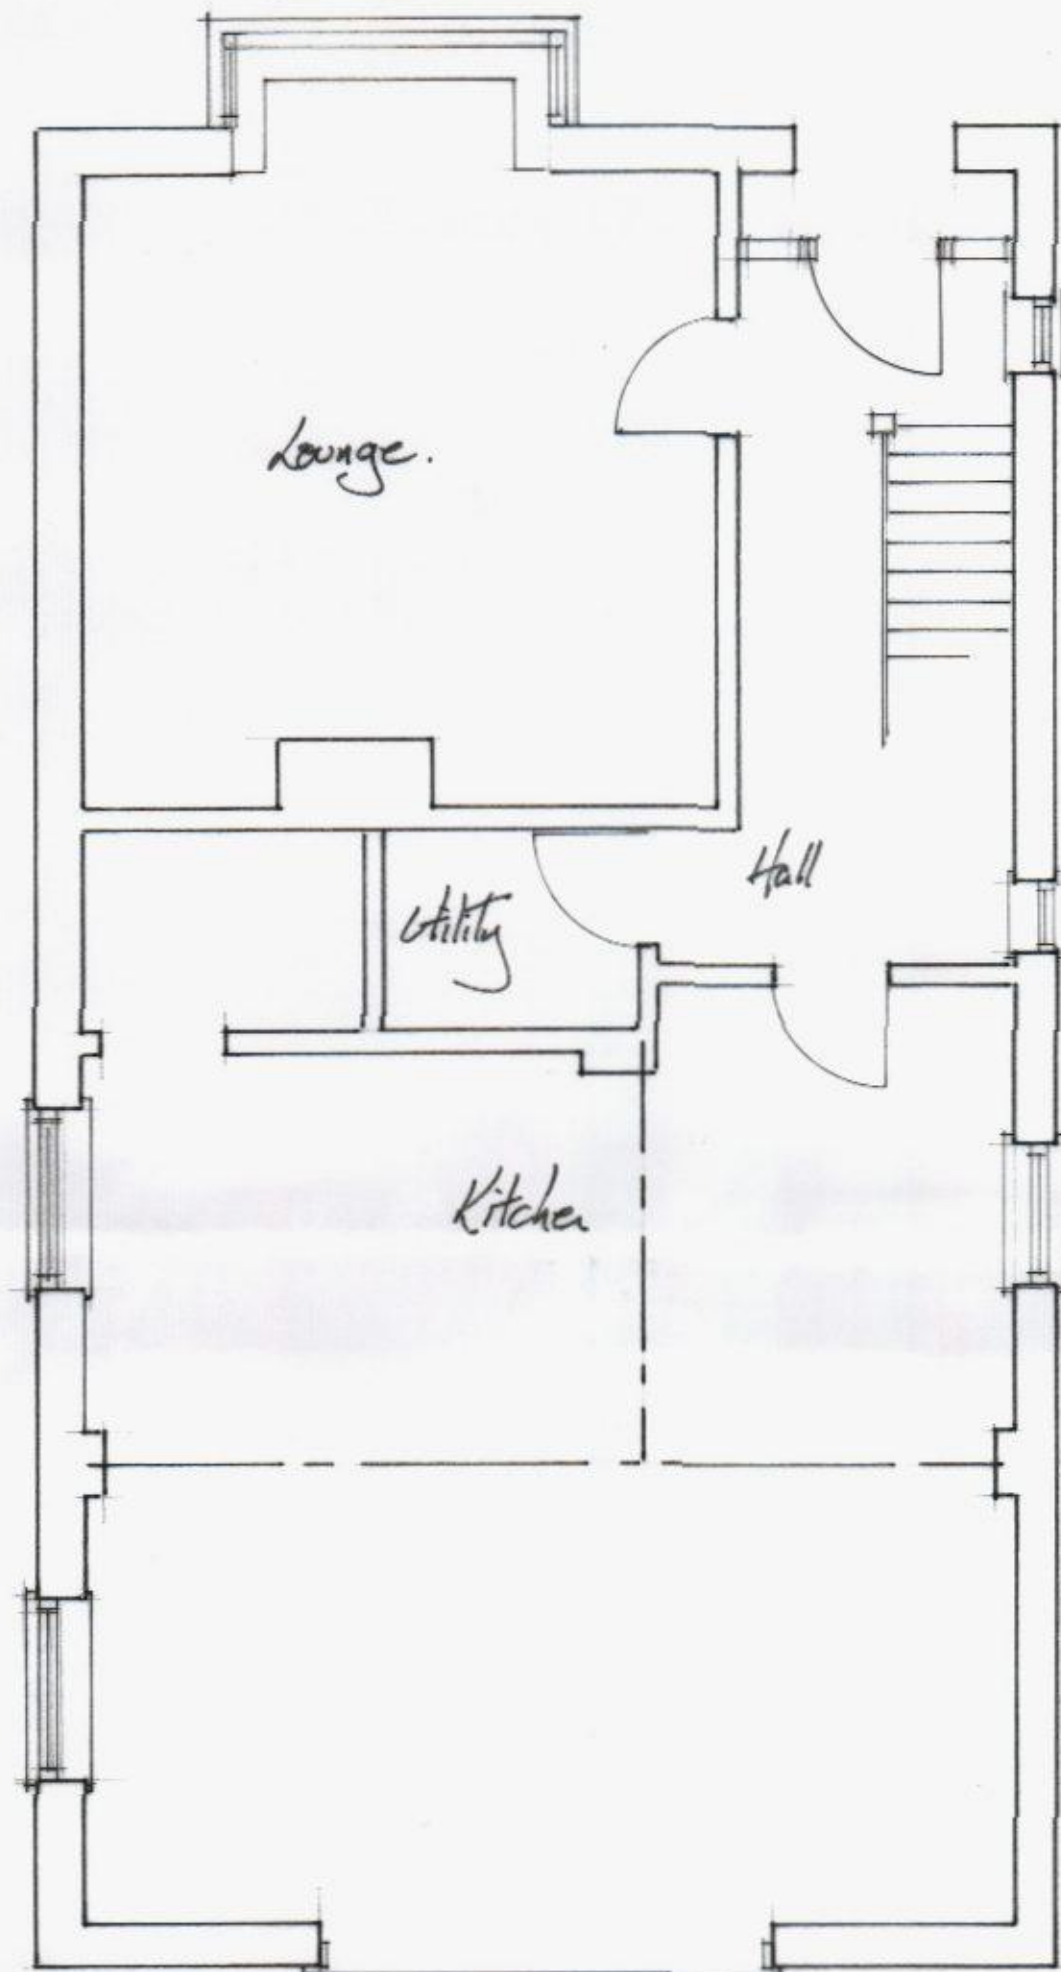

Existing Ground Floor Plan.

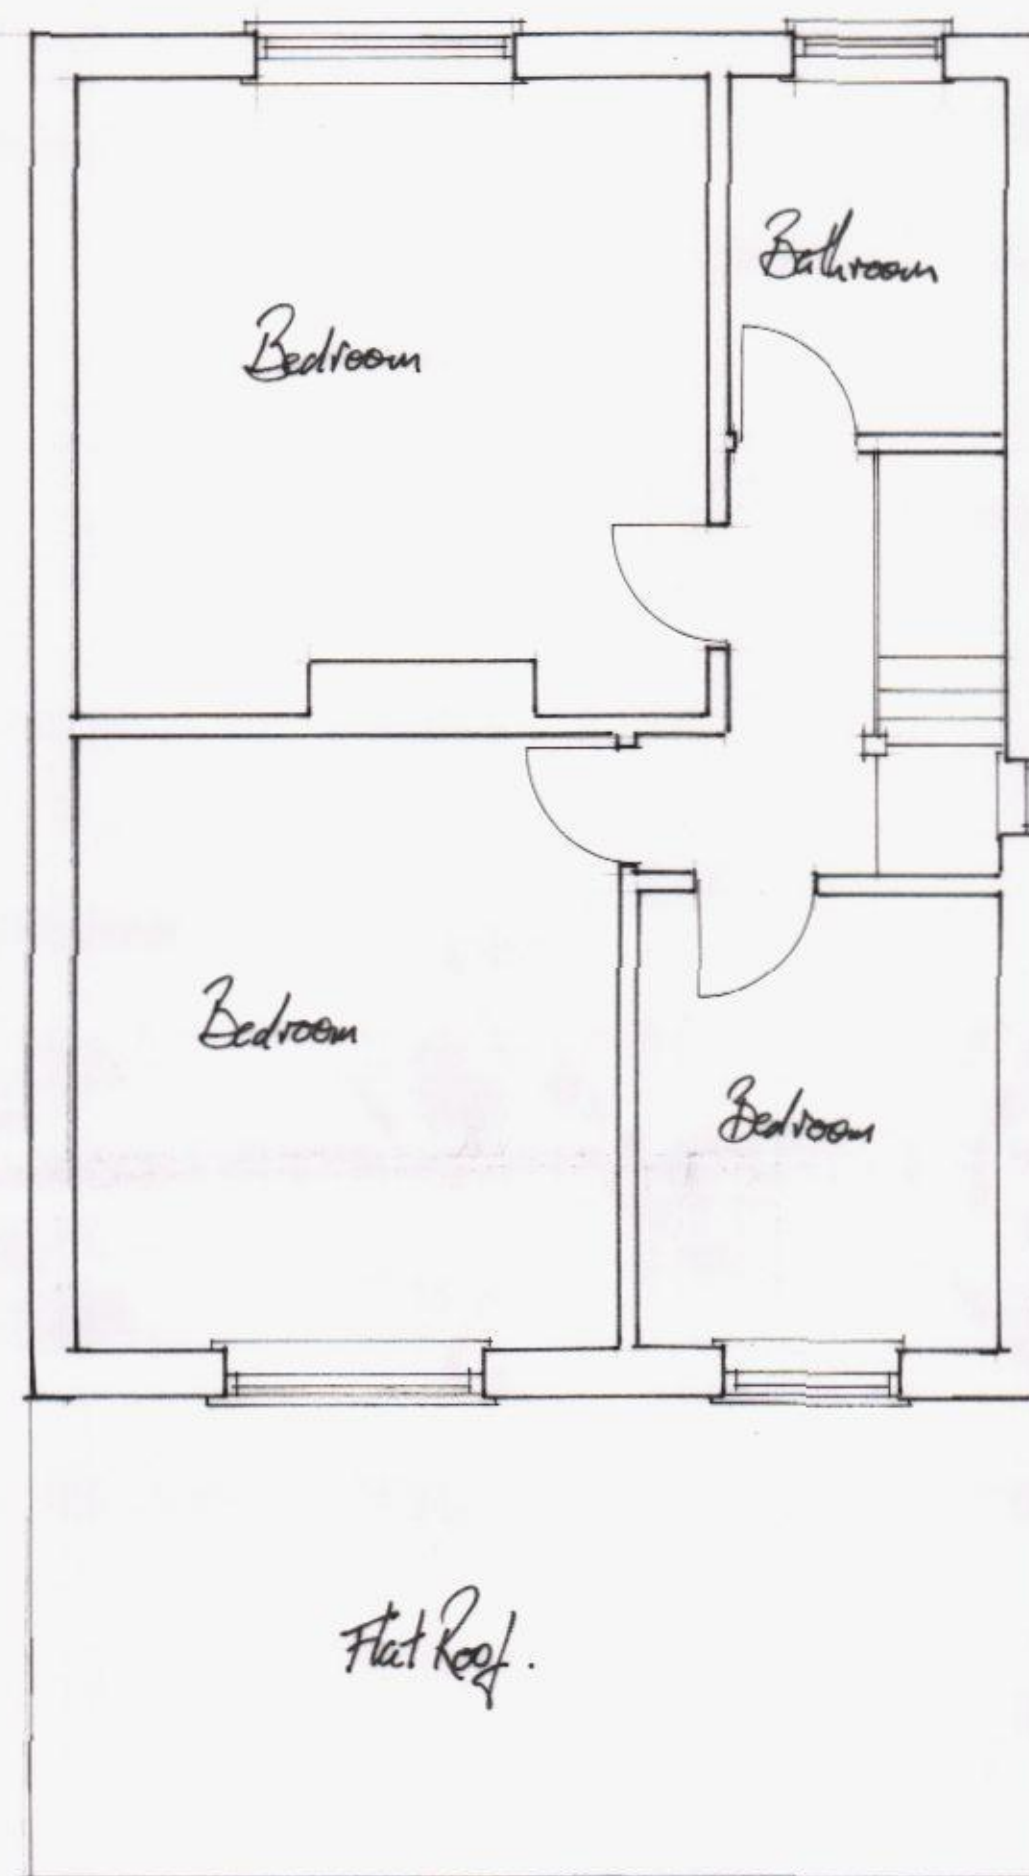

Existing First Floor Plan.

Client MR & MRS. S. Gattrell.	
Job Title Proposed First Floor Rear Extension. 31 Hart Plain Ave. Compton.	
Drawing Title 	
Scale 1:50 & 1:100.	
Date Feb. 2014.	Drawn by
Dwg. No.	Rev.