


NOTES:

Dimensions to be checked on site before commencing work. Any discrepancies shall be reported to the architect immediately. Do not scale from these drawings except for planning purposes.

Use figured dimensions only.

Where applicable this drawing is to be read in conjunction with other consultants' drawings.


All drawings to be read in conjunction with specification and all other drawings including structural engineer and mechanical and electrical drawings / specification

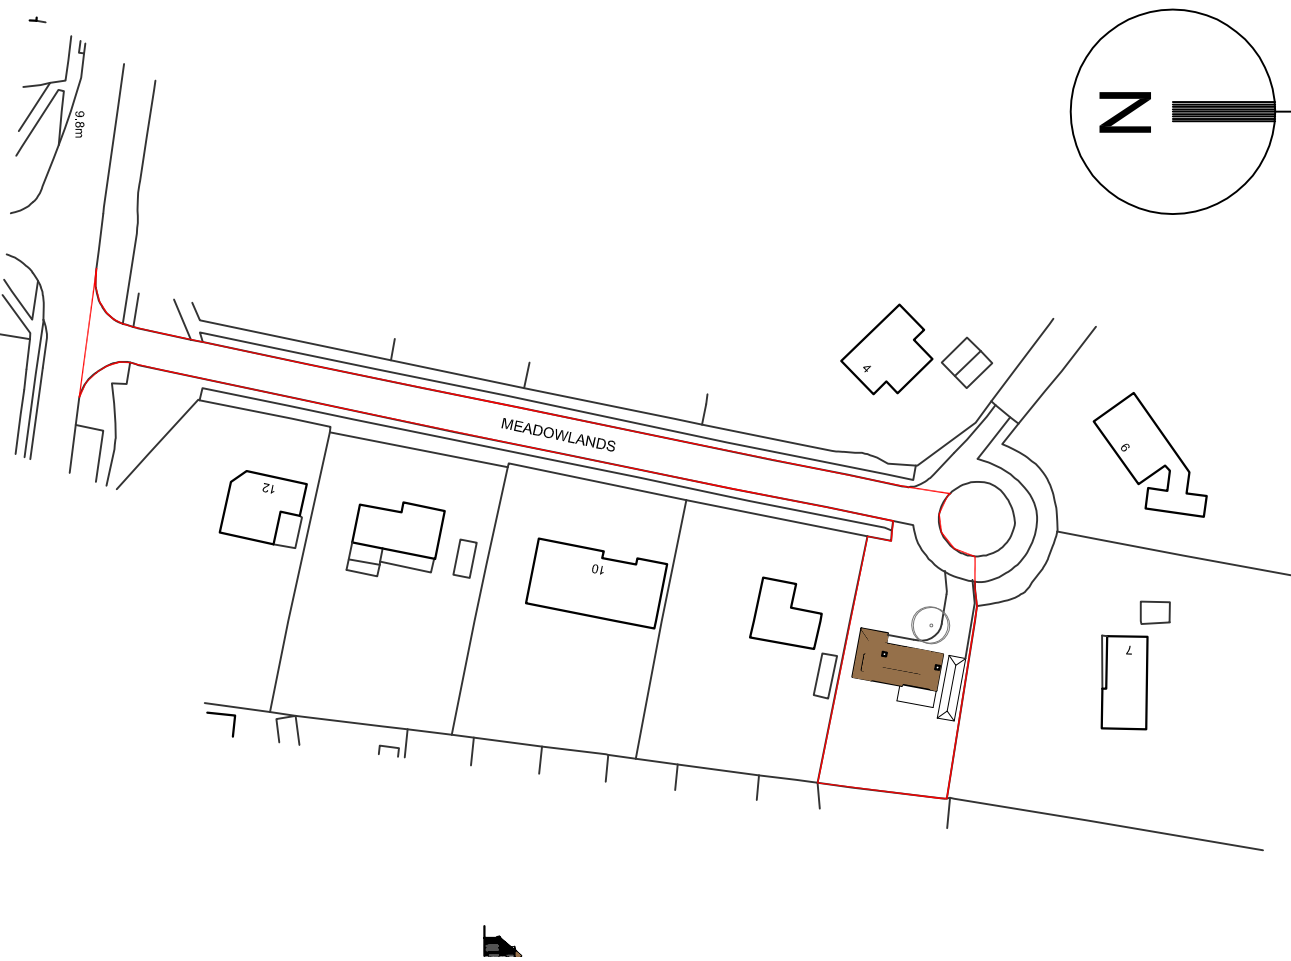

Existing Location Block Plan @ 1:1250

© Crown Copyright 2010. All rights reserved. Licence number 100020494


Download Date: January 2013

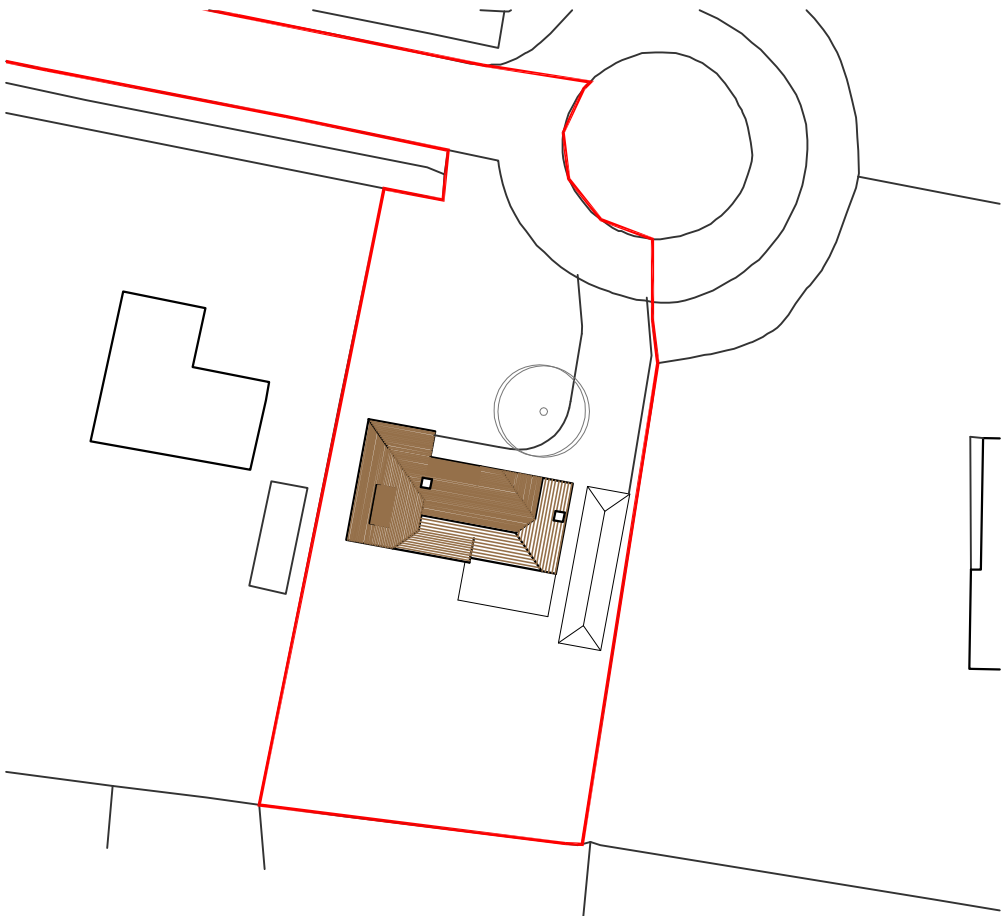


Existing Site Block Plan @ 1:500

© Crown Copyright 2010. All rights reserved. Licence number 100020494


Download Date: January 2013

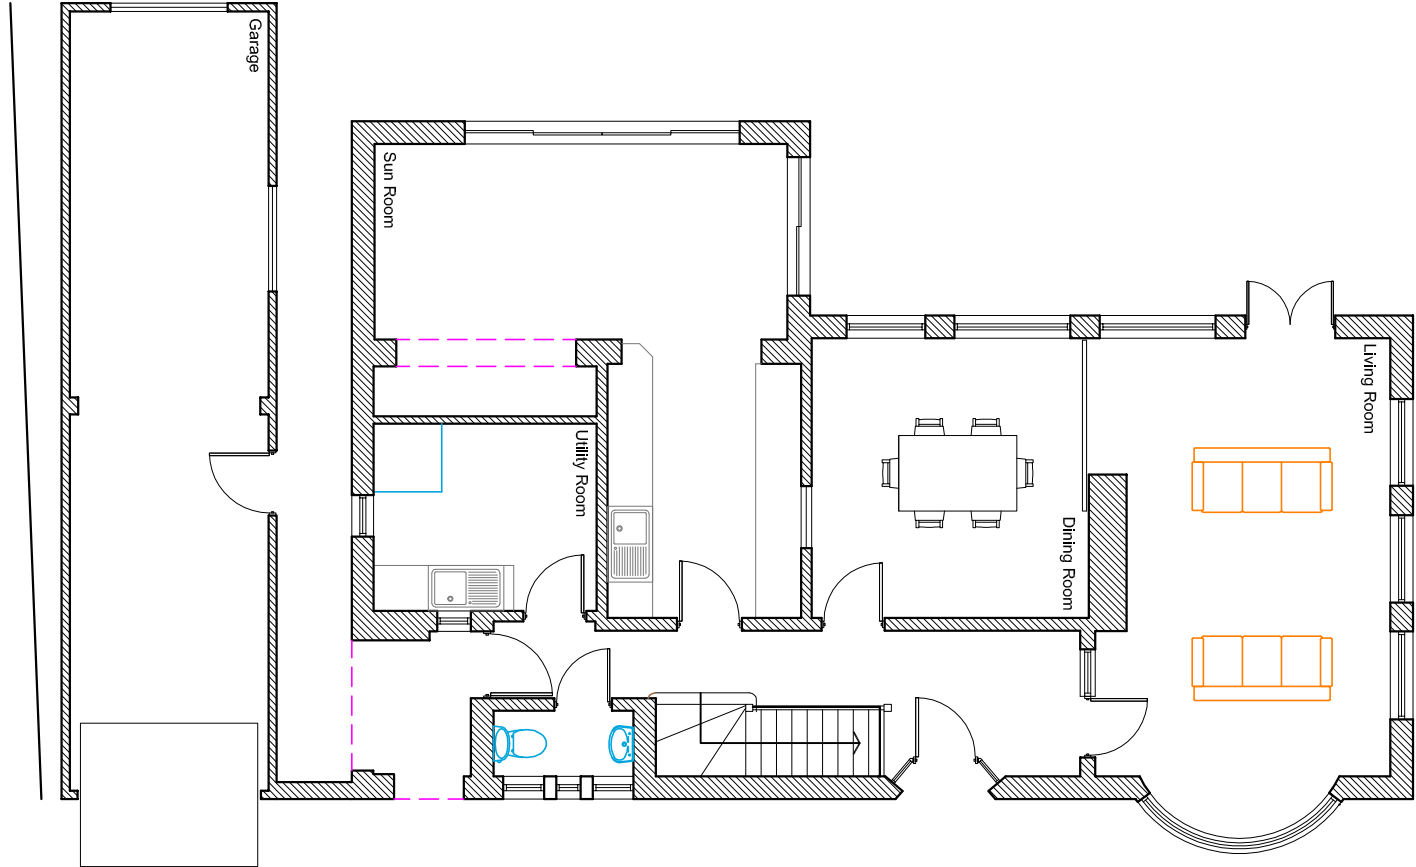


Existing Ground Floor Plan @ 1:100

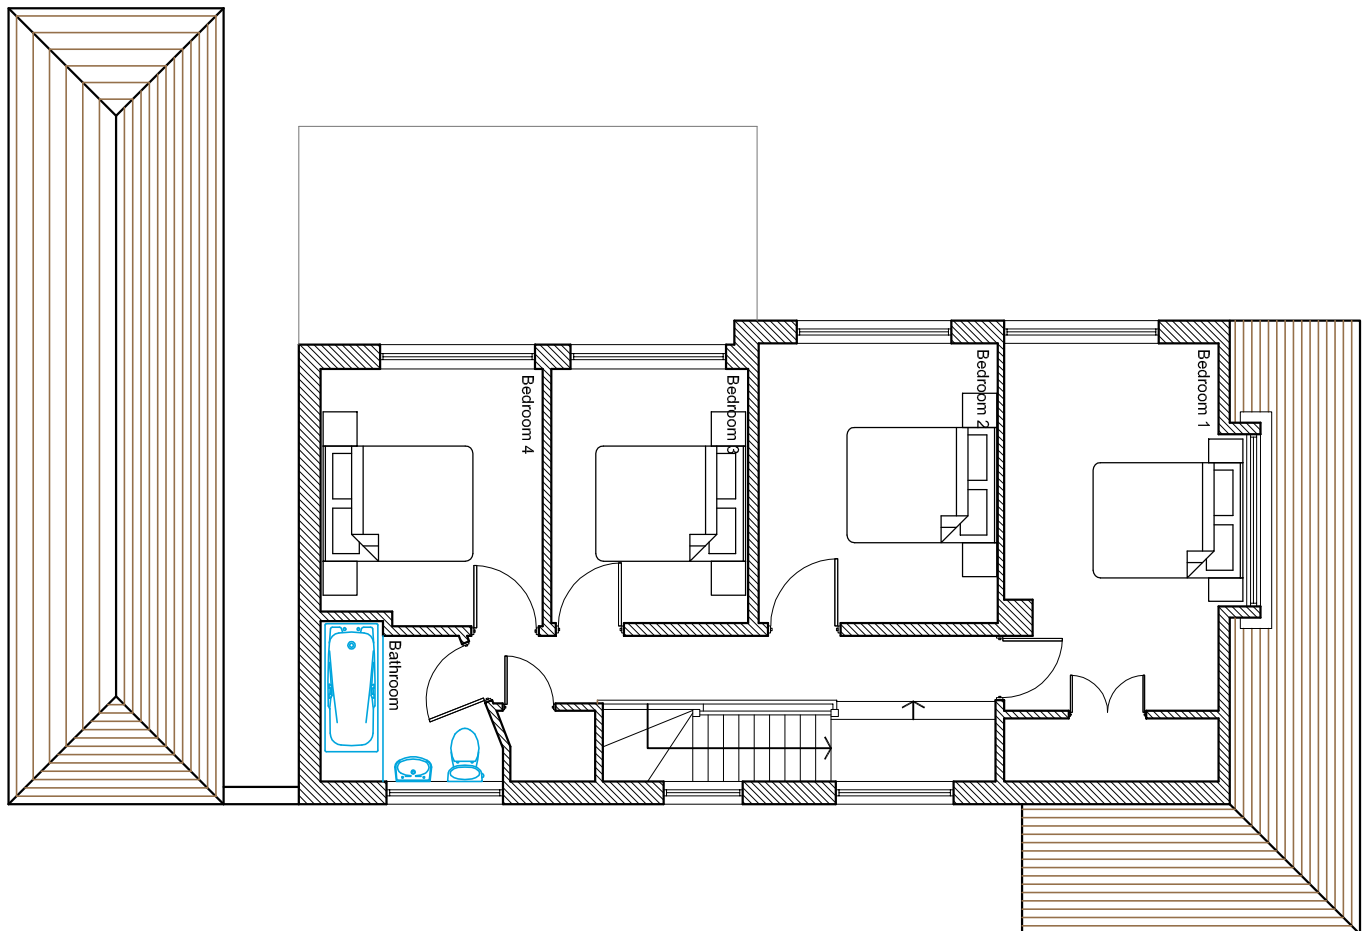

Existing First Floor Plan @ 1:100

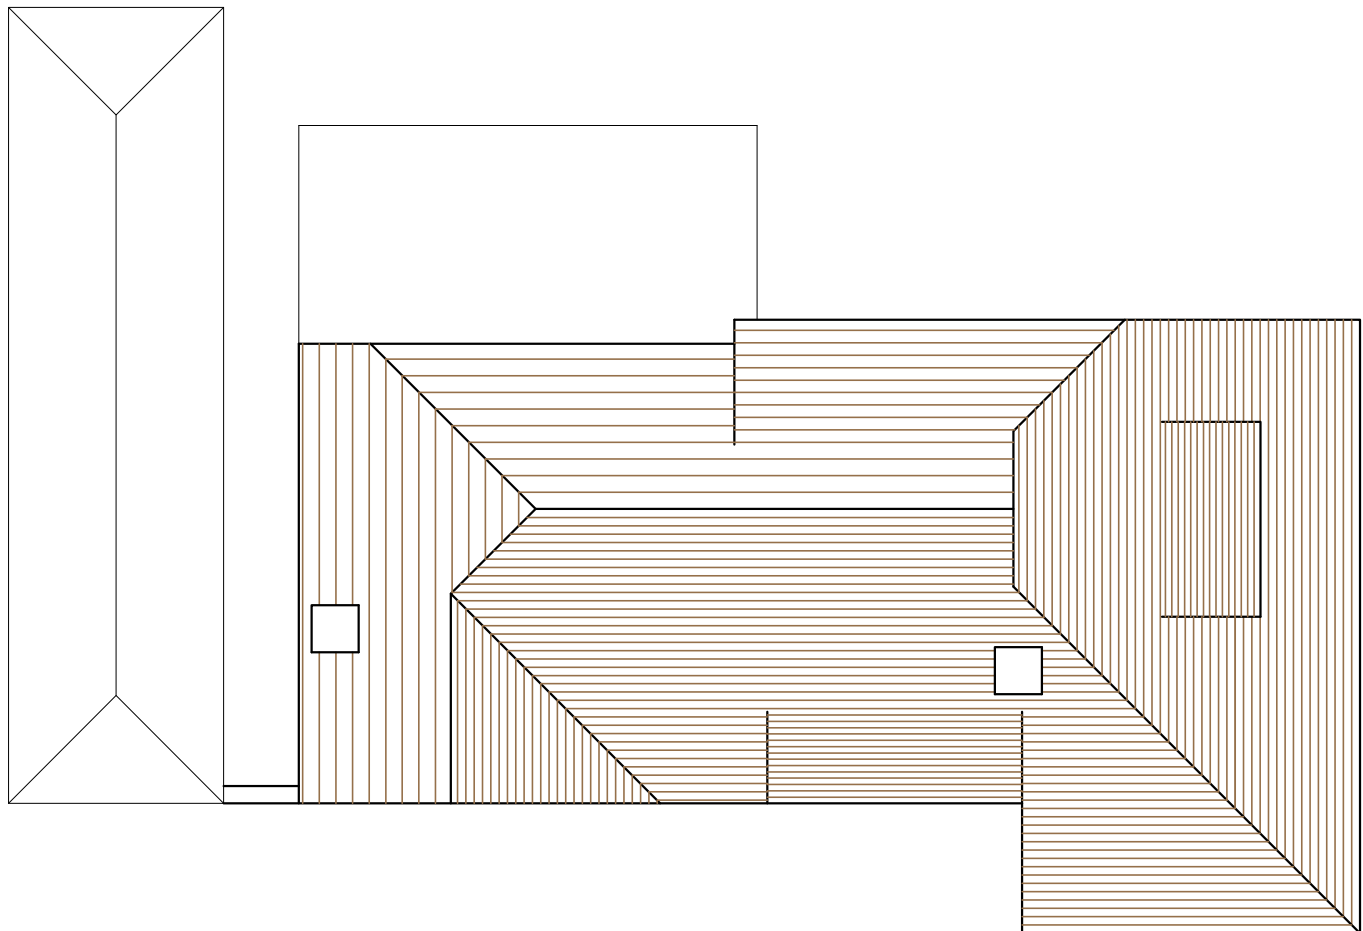


Existing Roof Plan @ 1:100

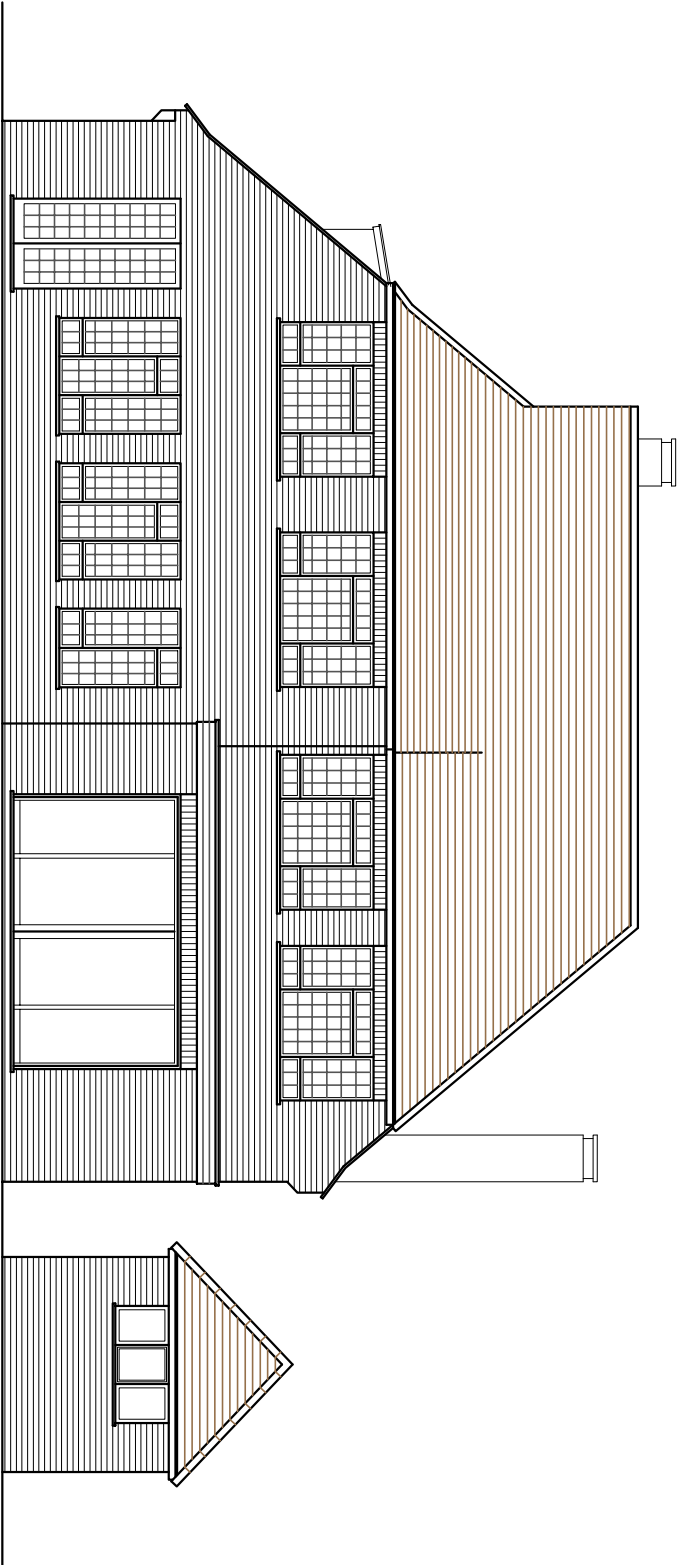


Existing East Elevation @ 1:100




Existing West Elevation @ 1:100

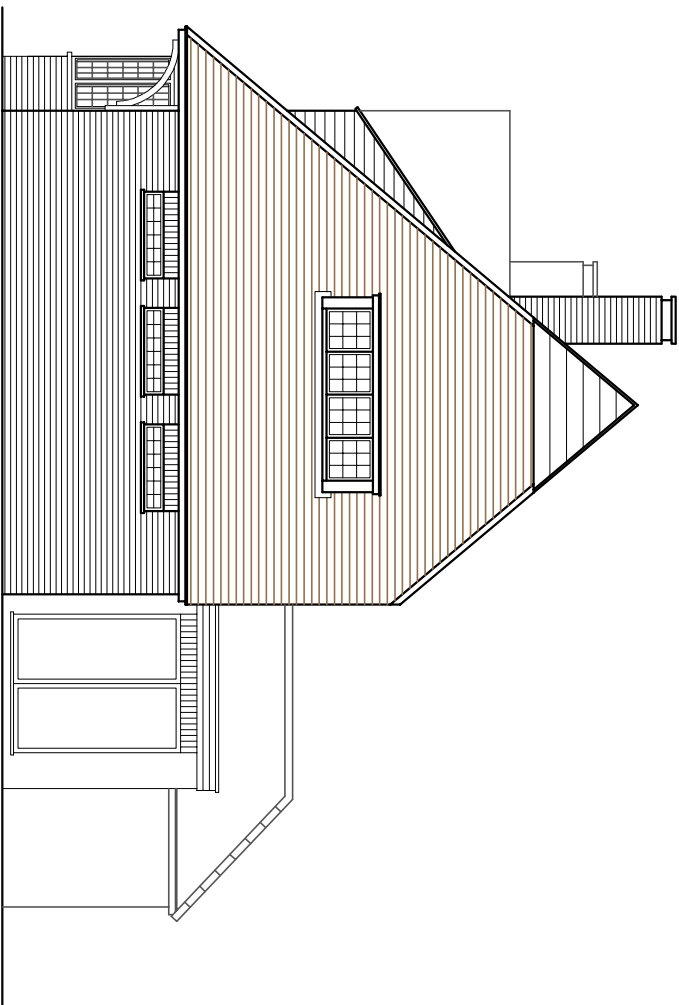

Existing South Elevation @ 1:100

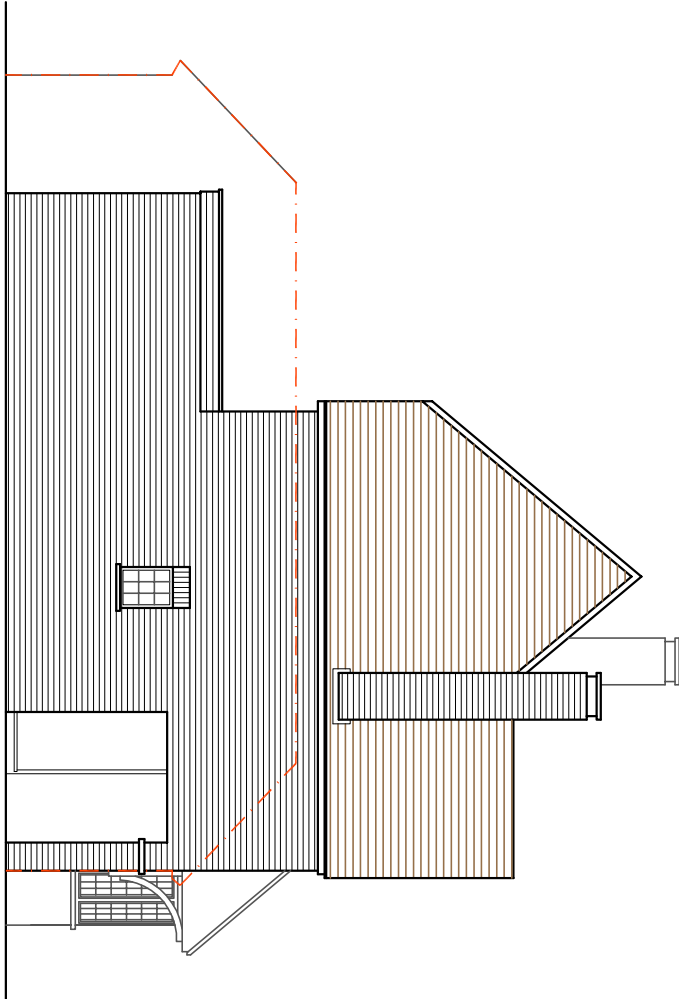

Existing North Elevation @ 1:100

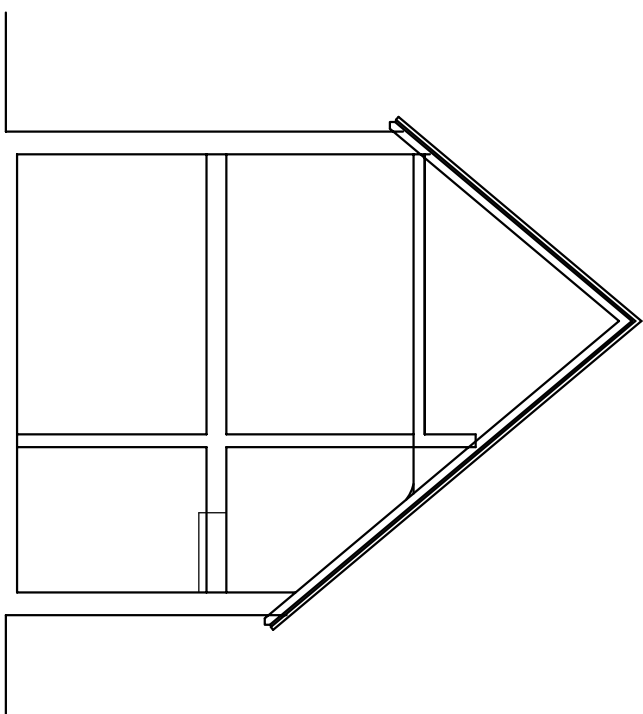

Existing Section @ 1:100

hd
architects
www.hdarchitects.co.uk mail@hdarchitects.co.uk

CLIENT
Philip and Linda Barber

PROJECT
Proposed Renovation and Extension
8 Meadowlands
Havant

DRAWING
Existing Drawing
SCALE
Varies

DATE	October 2013	DRAWN	TD
DRAWING NUMBER	13146-01	REVISION	-