


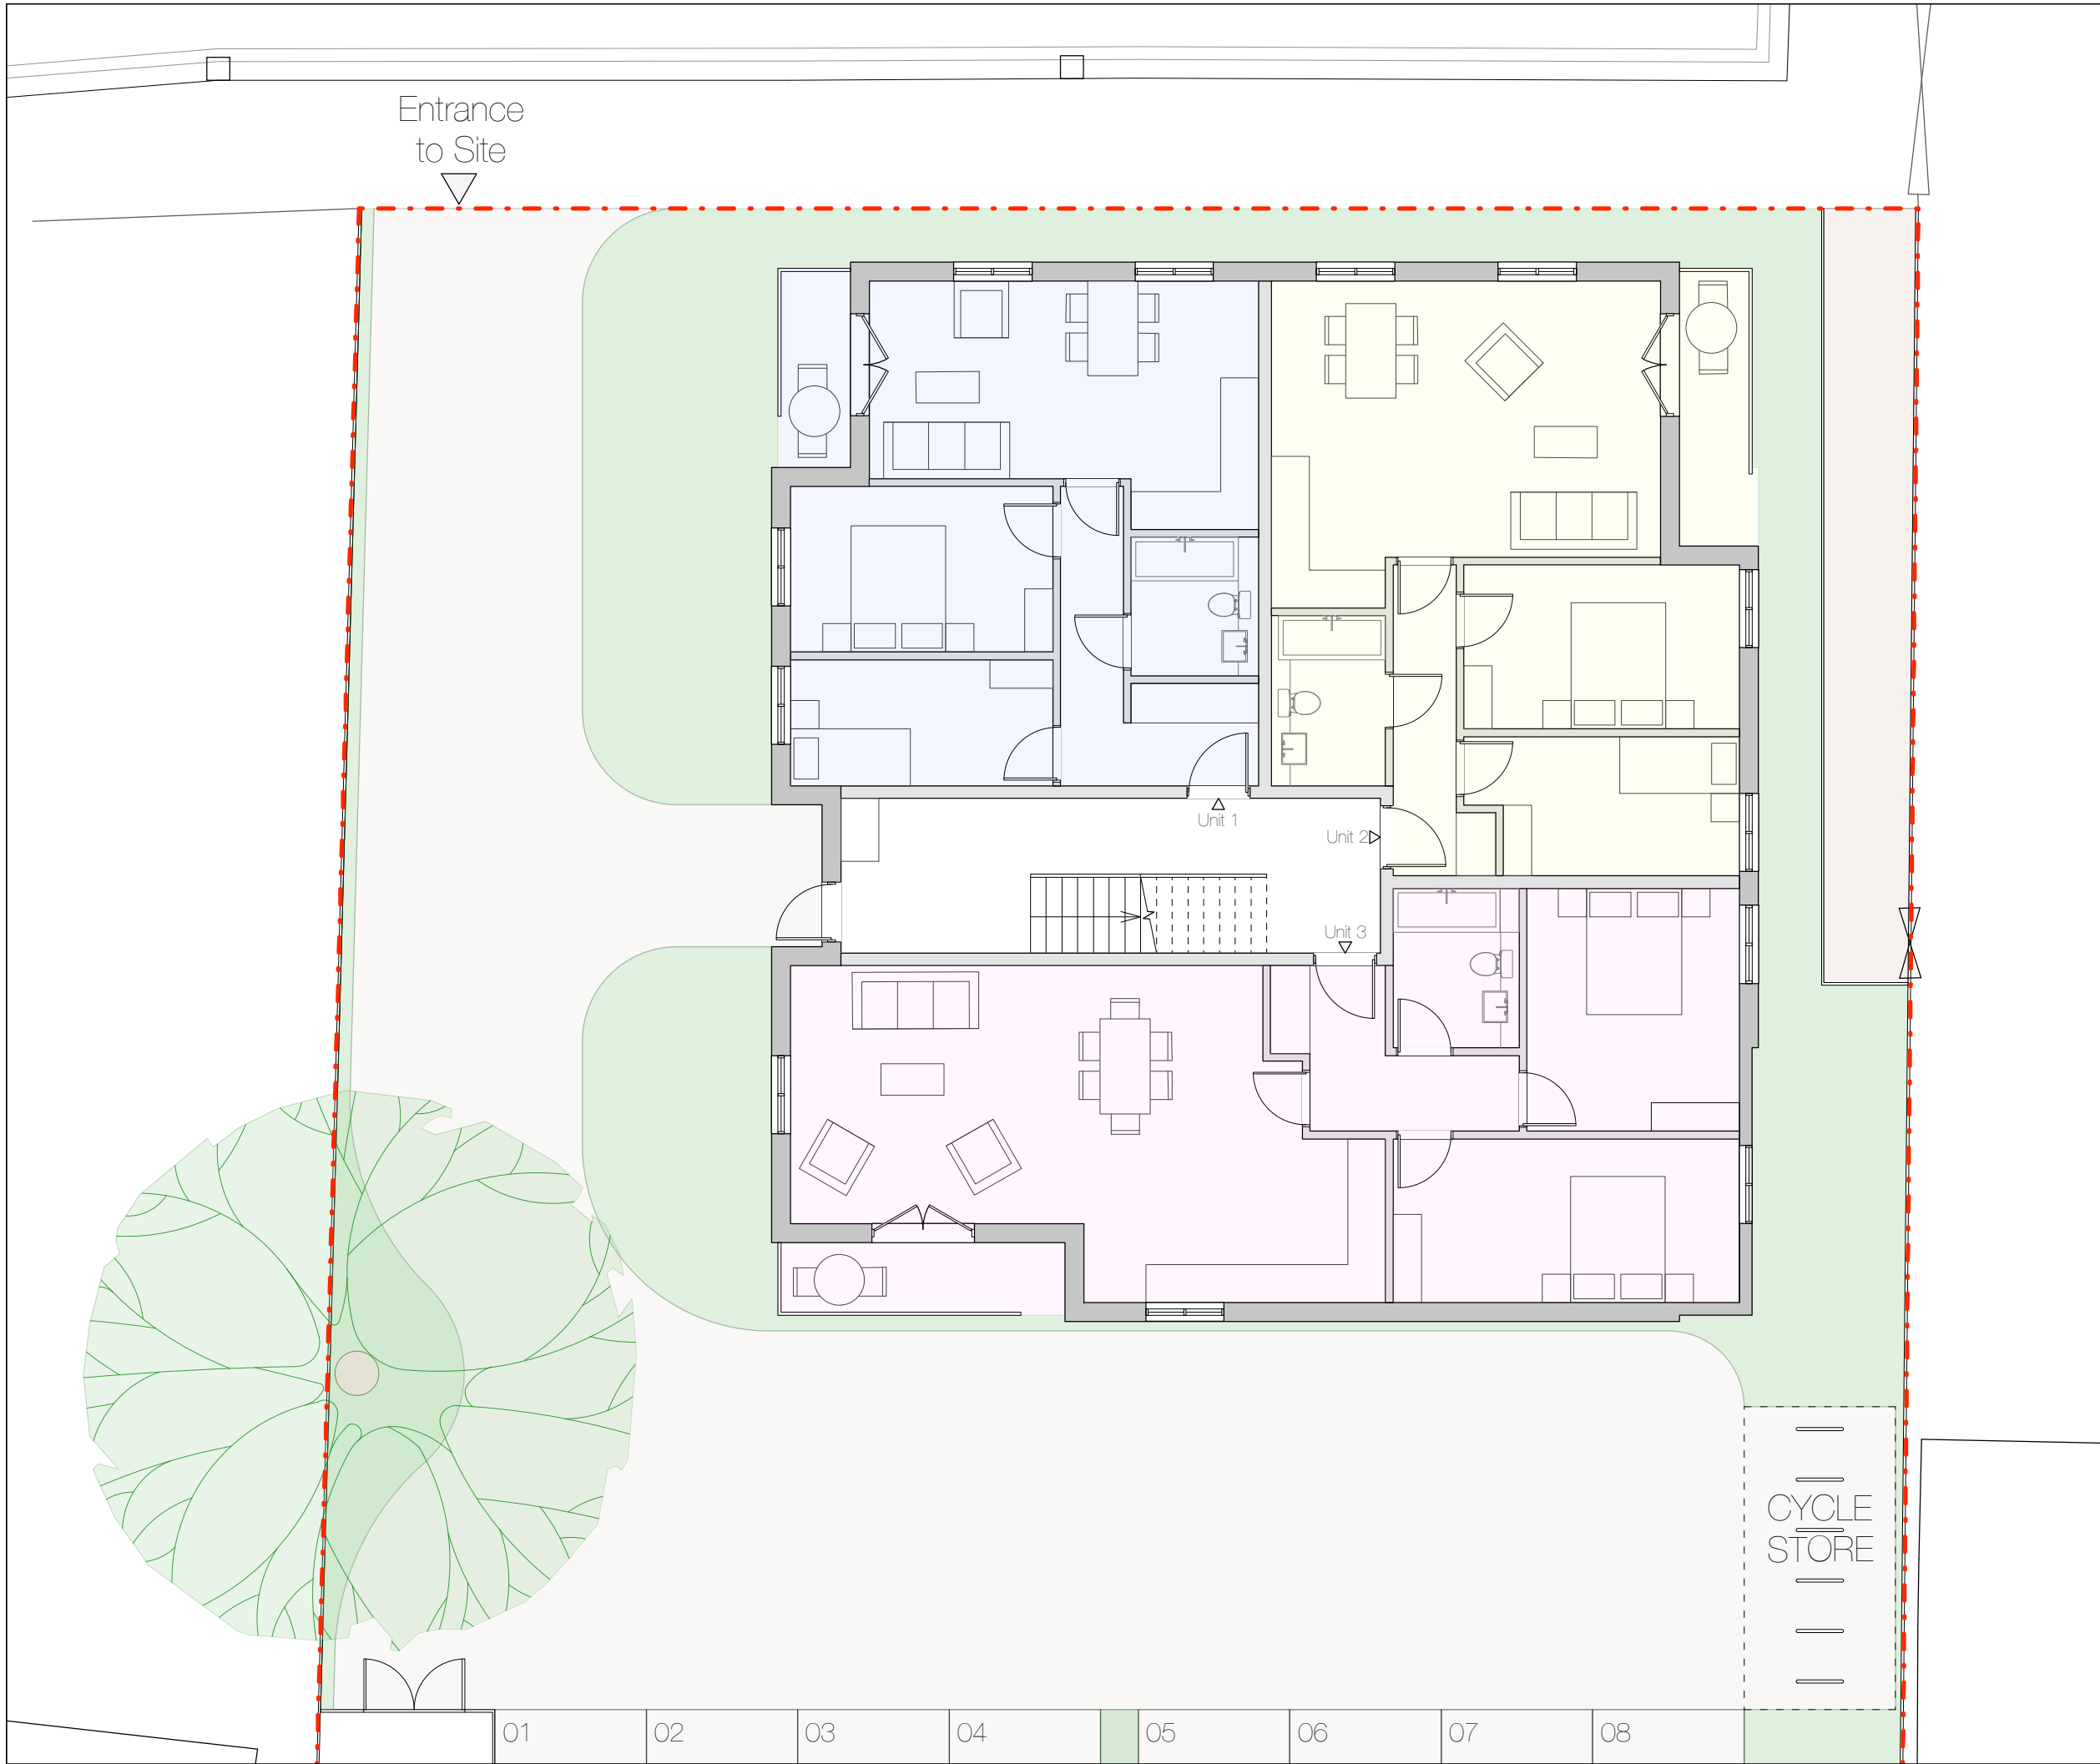

Notes: Do not Scale
Check all dimensions on site
© Dunthorne Parker Architects


Flat Area Schedule

Unit 1 - 2 bed
59.3 sq.m / 635 sq.ft
(4 sq.m amenity space)

Unit 2 - 2 bed
67.1 sq.m / 720 sq.ft
(5 sq.m amenity space)

Unit 6 - Large 2 bed
87 sq.m / 940 sq.ft
(5.2 sq.m amenity space)

Common Parts -
21 sq.m / 225 sq.ft

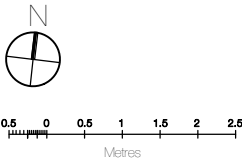

E	29.11.13	KR	Slight landscaping alterations
D	07.11.13	KR	Amended area schedule and colour block areas to include the amenity spaces
C	05.11.13	KR	Landscaping altered and ensuite removed from Unit 3
B	01.11.13	KR	Unit 3 ensuite, external balustrades and unit area schedule added
A	20.10.13	KR	Flat layout alterations

No.	Date	By	Revision
-----	------	----	----------

Project

1251, Mengam Road, Hayling Island

Drawing

Proposed Ground Floor Plan

Job 1251 Dwg No. 220E

Scale 1:100@A3 By KR Date drawn 04.10.13

DunthorneParkerArchitects
www.dunthorneparkerarchitects.co.uk
T | 08072680411
E | mail@dunthorneparker.co.uk
A | 10 Hampton Gurnsey Street, London, W11 6AL