




Type 2- Plots 45,46,47,48,49,50,53,54 Front Elevation
1 : 100



Type 2- Plots 45,46,47,48,49,50,53,54 Back Elevation
1 : 100

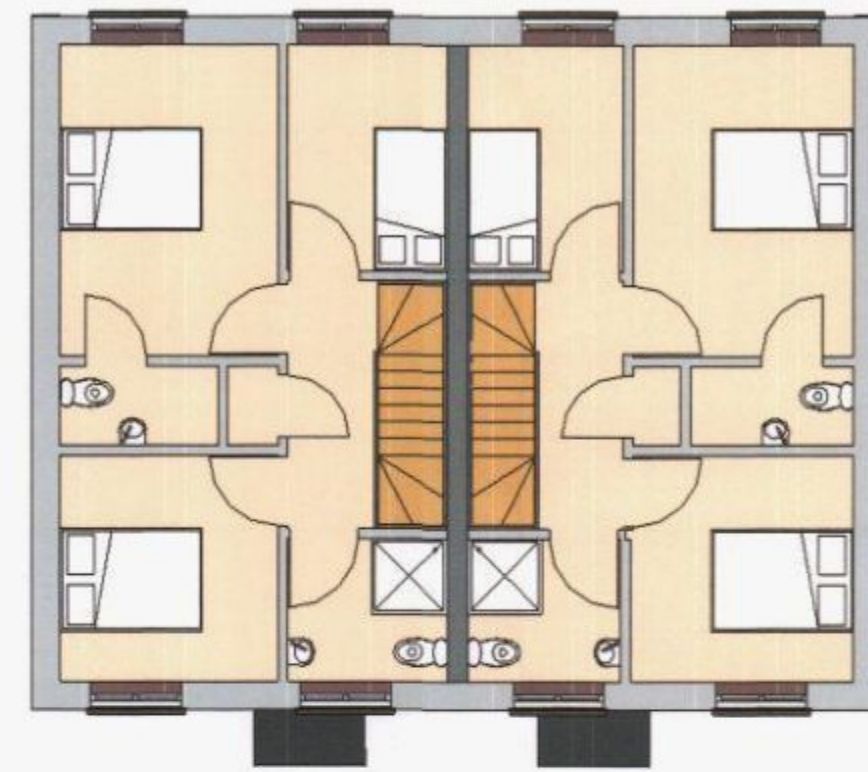


Type 1,2 - Plots 1,2,7,8,9,10,45,46,47,48,49,50,53,54 First Floor
1 : 100



Type 1- Plots 1,2,7,8,9,10 Front Elevation
1 : 100




Type 1- Plots 1,2,7,8,9,10 Back Elevation
1 : 100

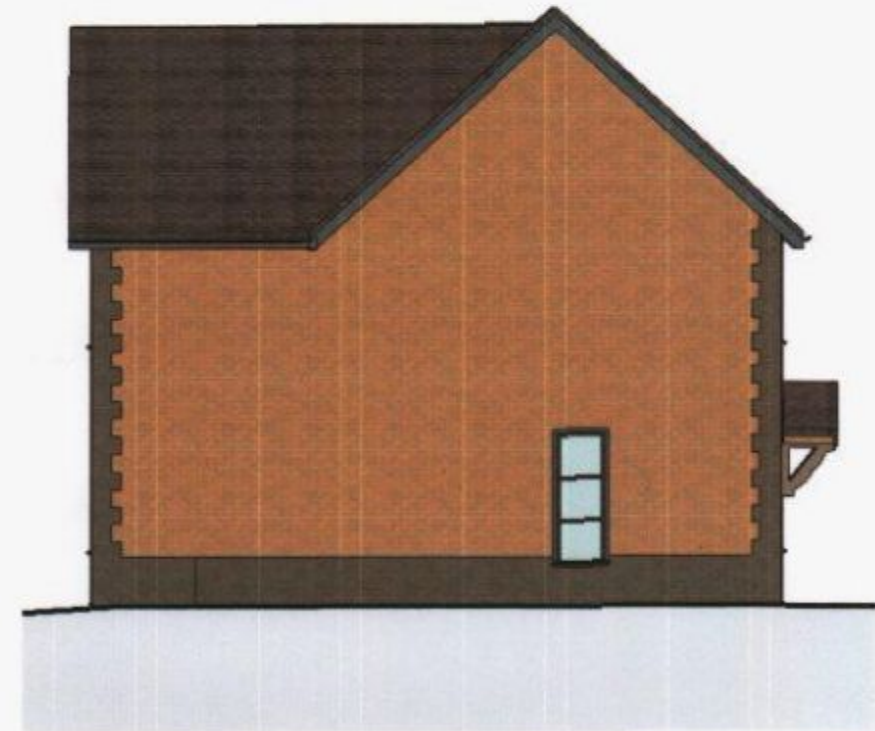

Type 2- Plots 45,46,47,48,49,50,53,54 Left Elevation
1 : 100



Type 2- Plots 45,46,47,48,49,50,53,54 Right Elevation
1 : 100

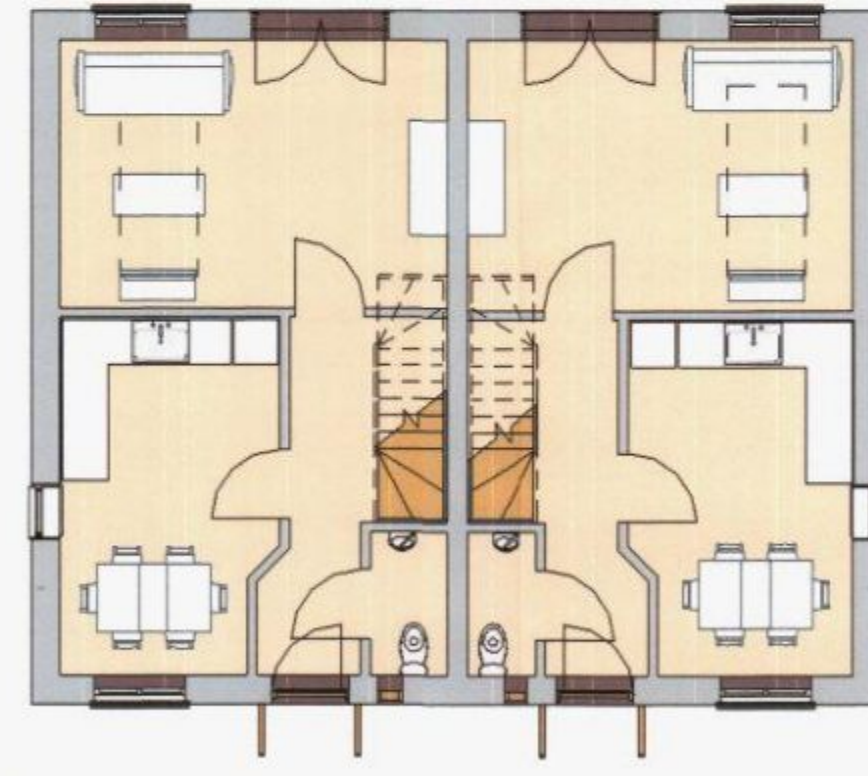

Type 1,2 - Plots



Type 1- Plots 1,2,7,8,9,10 Left Elevation



Type 1- Plots 1,2,7,8,9,10 Right Elevation
1 : 100

SUPERSEDED



Type 3- Plots 3,4 Front Elevation
1 : 100




Type 3- Plots 3,4 Back Elevation
1 : 100



Type 3- Plots 3,4 First Floor
1 : 100



Type 3- Plots 3,4 Left Elevation
1 : 100

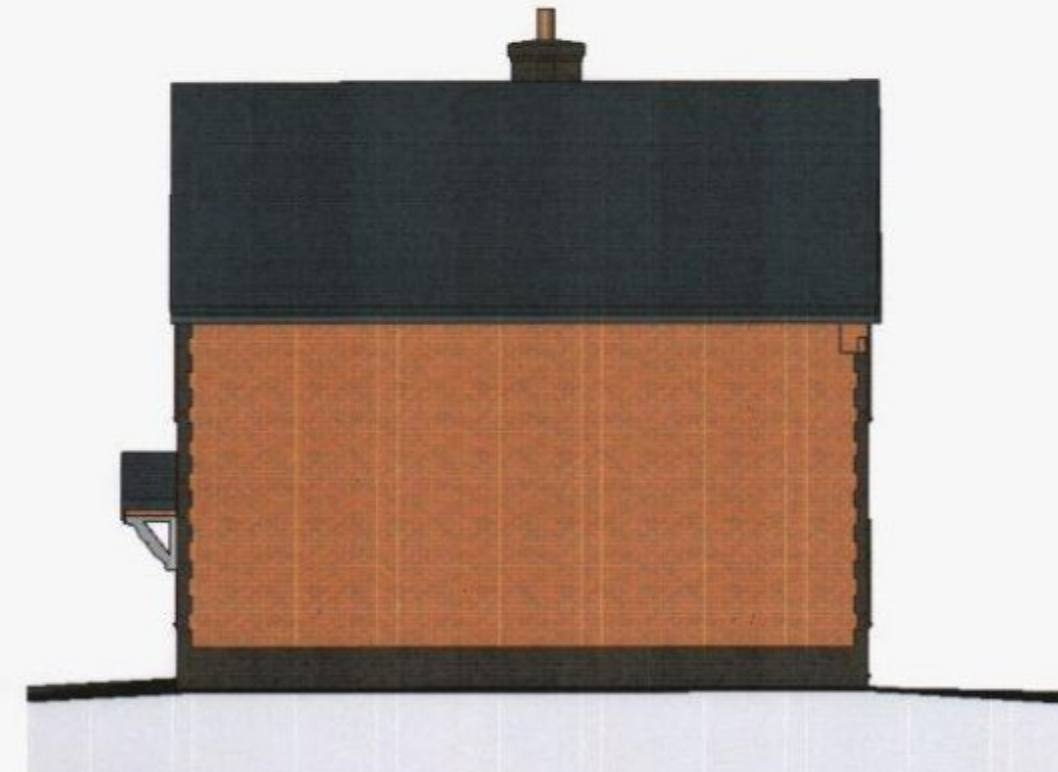

Type 3- Plots 3,4 Right Elevation
1 : 100



Type 3- Plots 3,4 Ground Floor
1 : 100

HAVANT BOROUGH COUNCIL
16 AUG 2012
RECEIVED

Orchard
BUILDING HOMES FOR YOUR FUTURE

1. Drawn by: [Name]	2. Date: [Date]
3. Checked by: [Name]	4. Date: [Date]
5. Approved by: [Name]	6. Date: [Date]

sherlockboswellarchitecture

410 The Grange, Romsey Road, Michelmersh, Romsey, SO51 0AE T: 01794 368884 E: mail@sherlockboswell.com

project: Land to the South of Ranelagh Road, Havant, Hampshire	date: 30/03/12
client: Orchard Homes & Developments Ltd	scale: 1 : 100 of A1
drawing: House Types 1, 2 and 3	job no: 1015
	dwg no: 114
	rev: B