




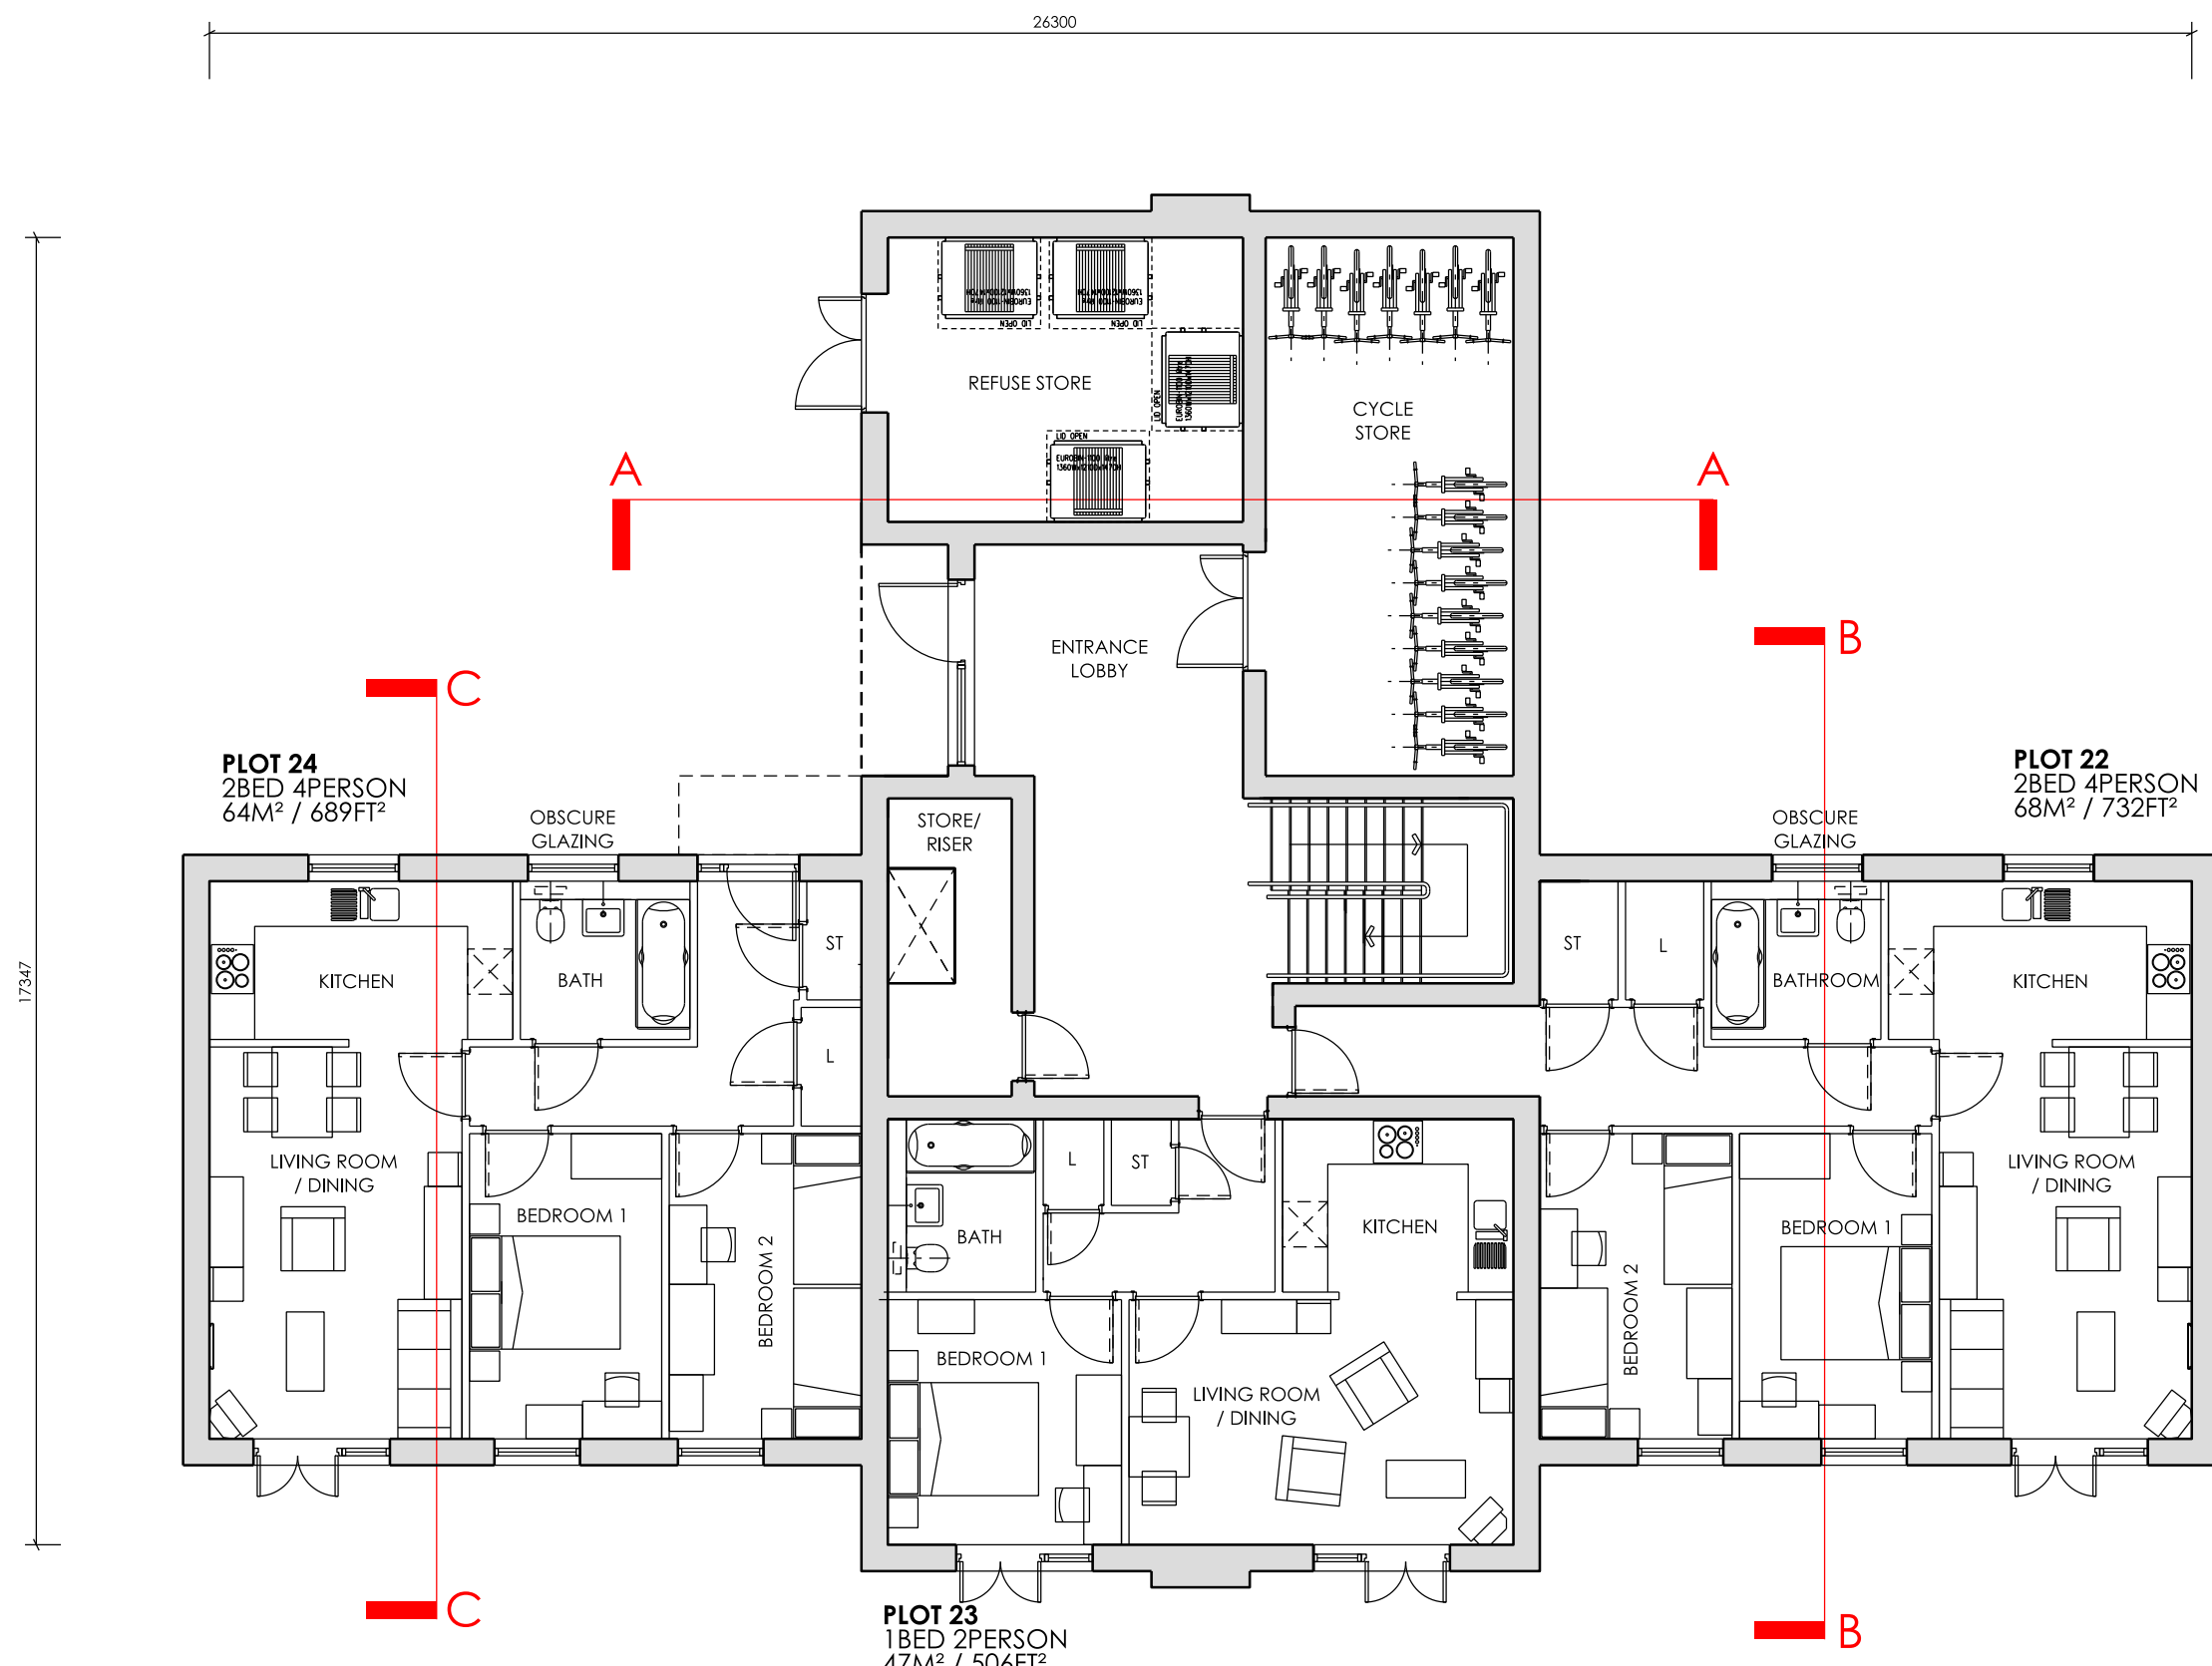


GROUND FLOOR PLAN
1:100 SCALE @ A1

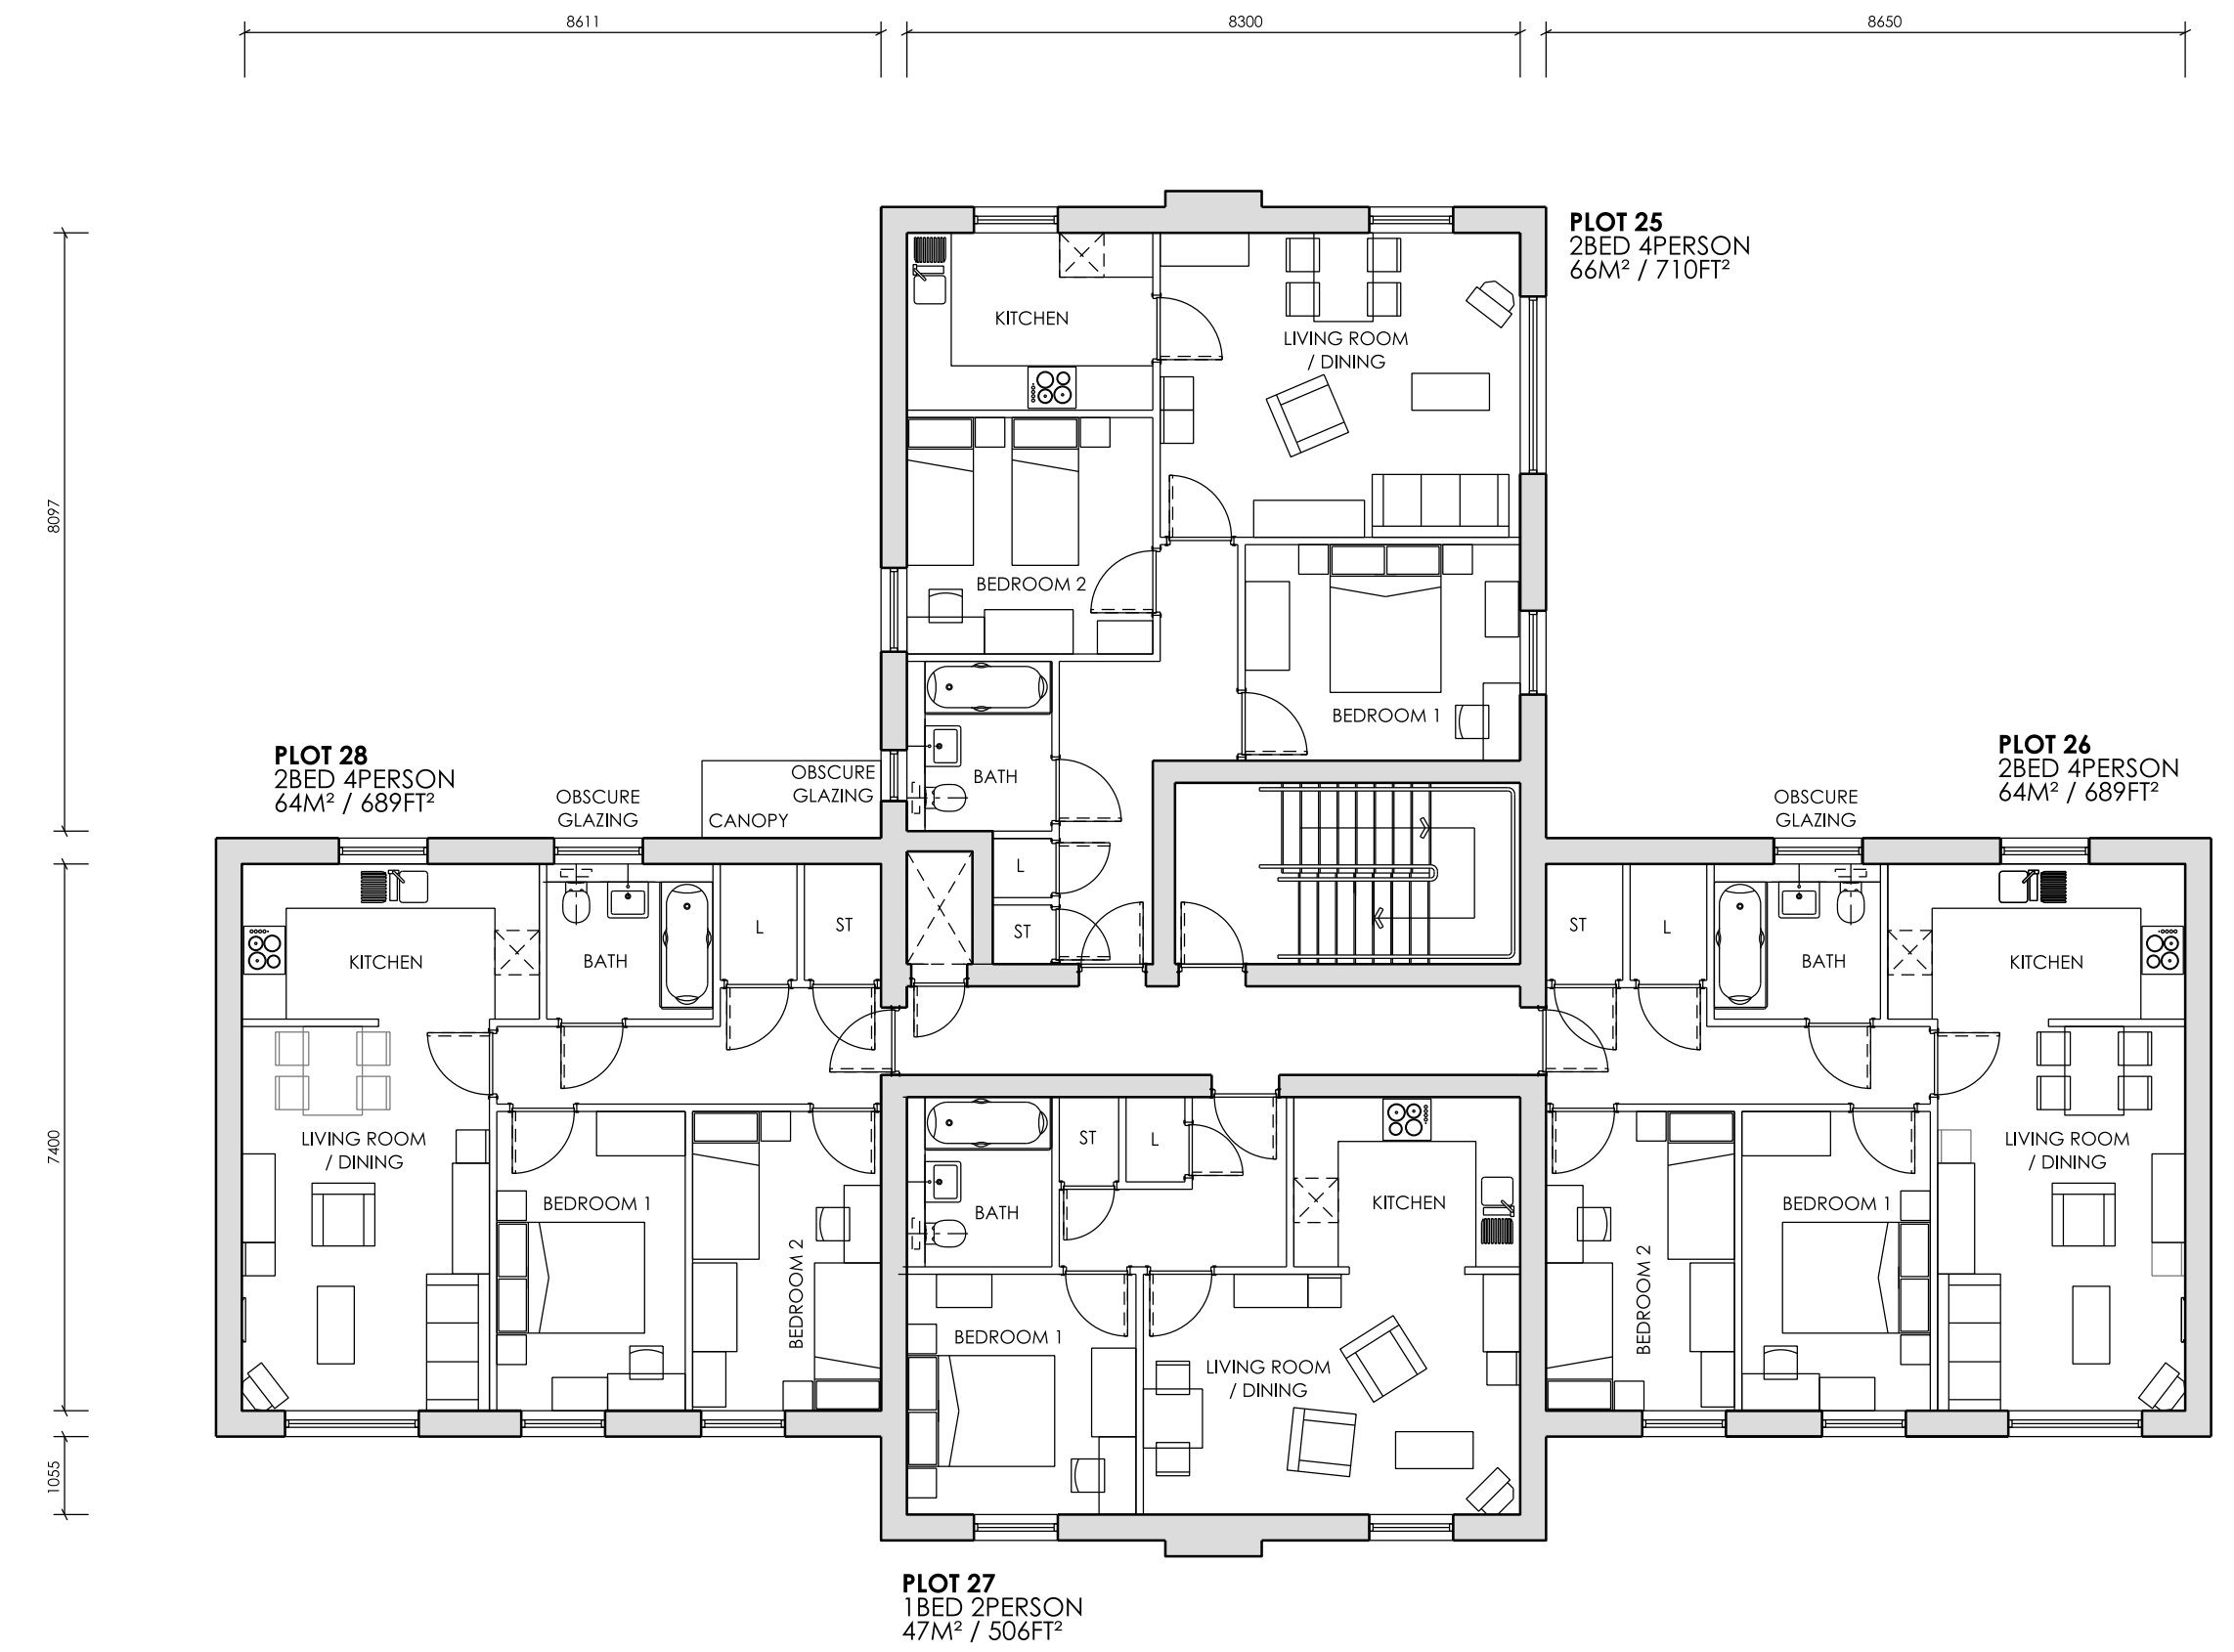



FIRST FLOOR PLAN

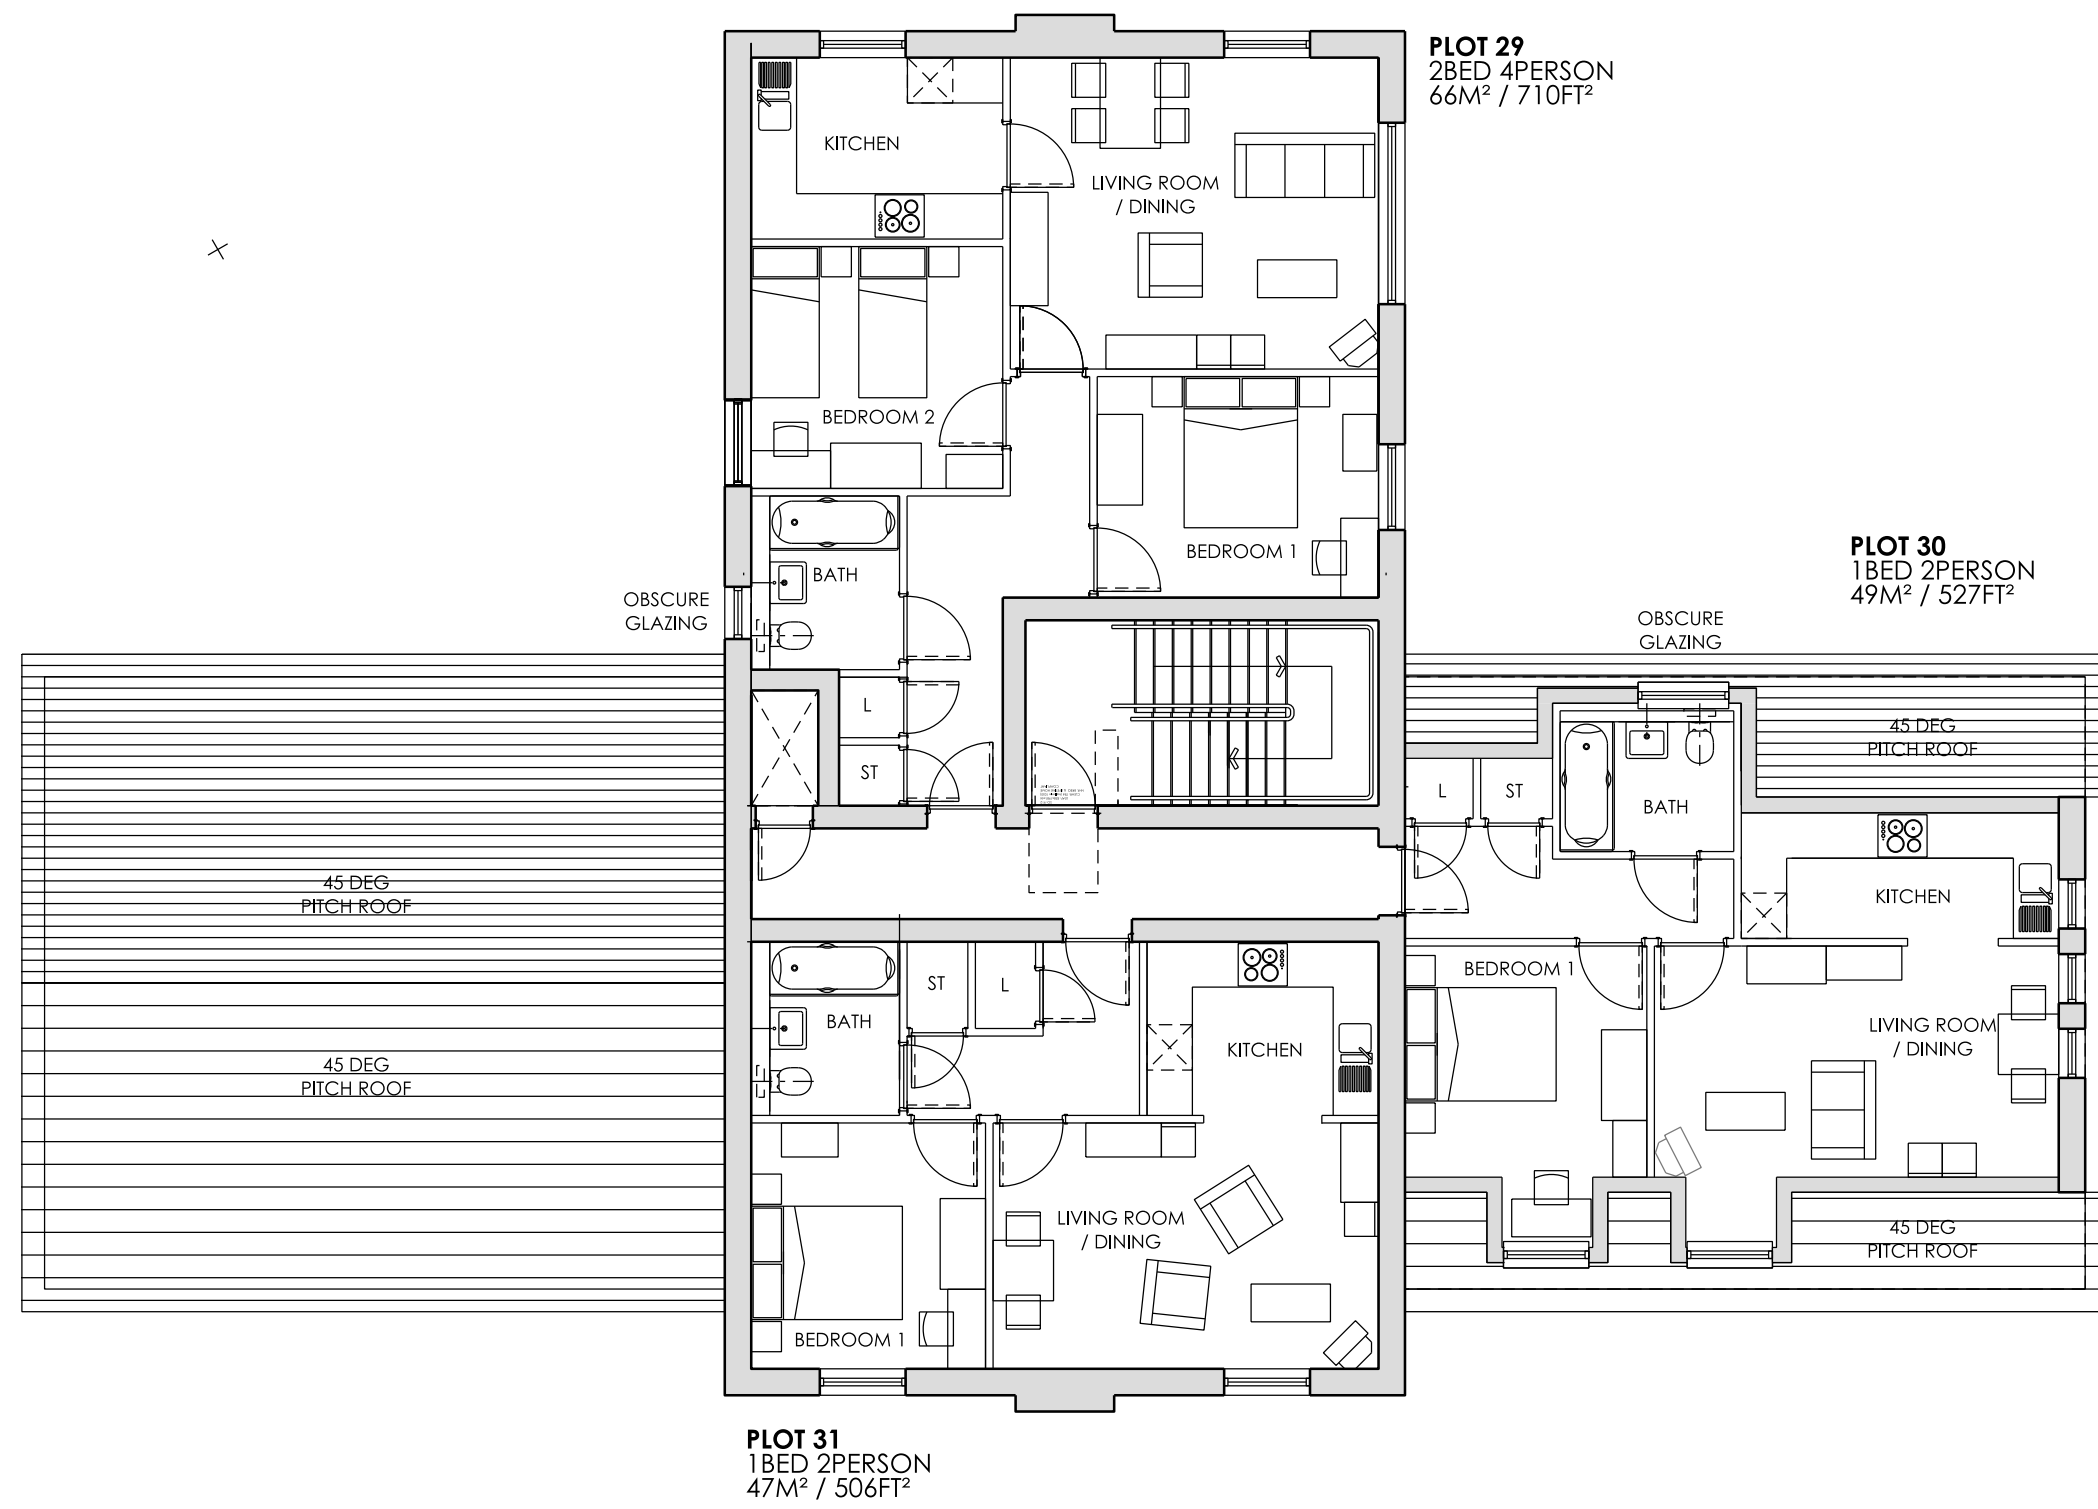

SECOND FLOOR PLAN

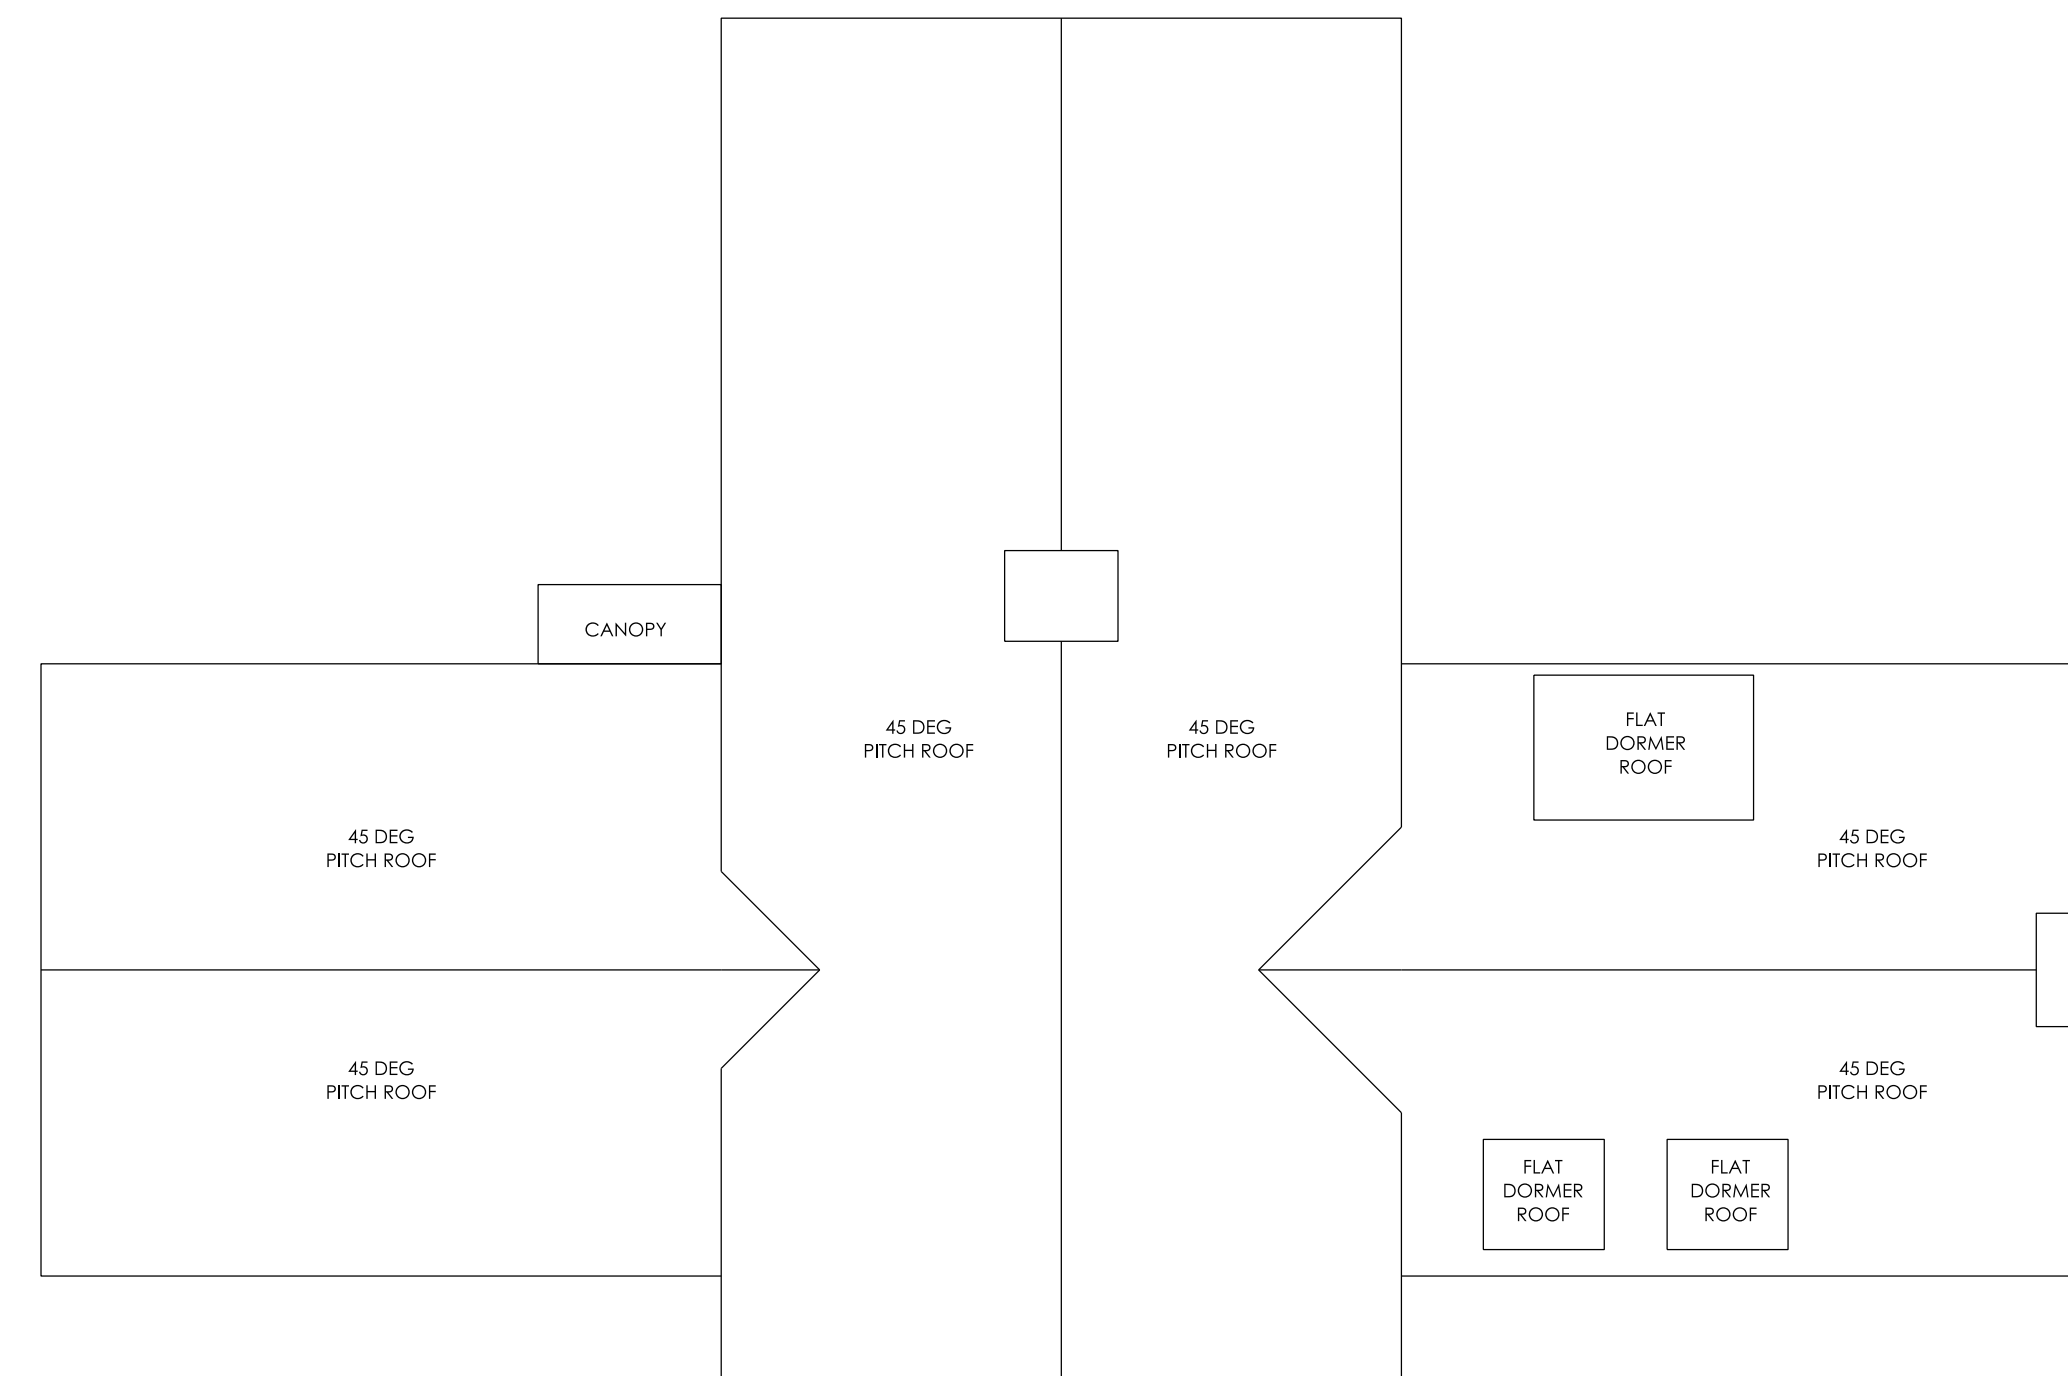

ROOF PLAN

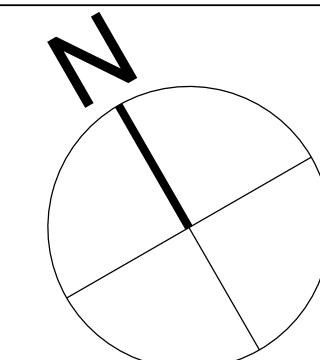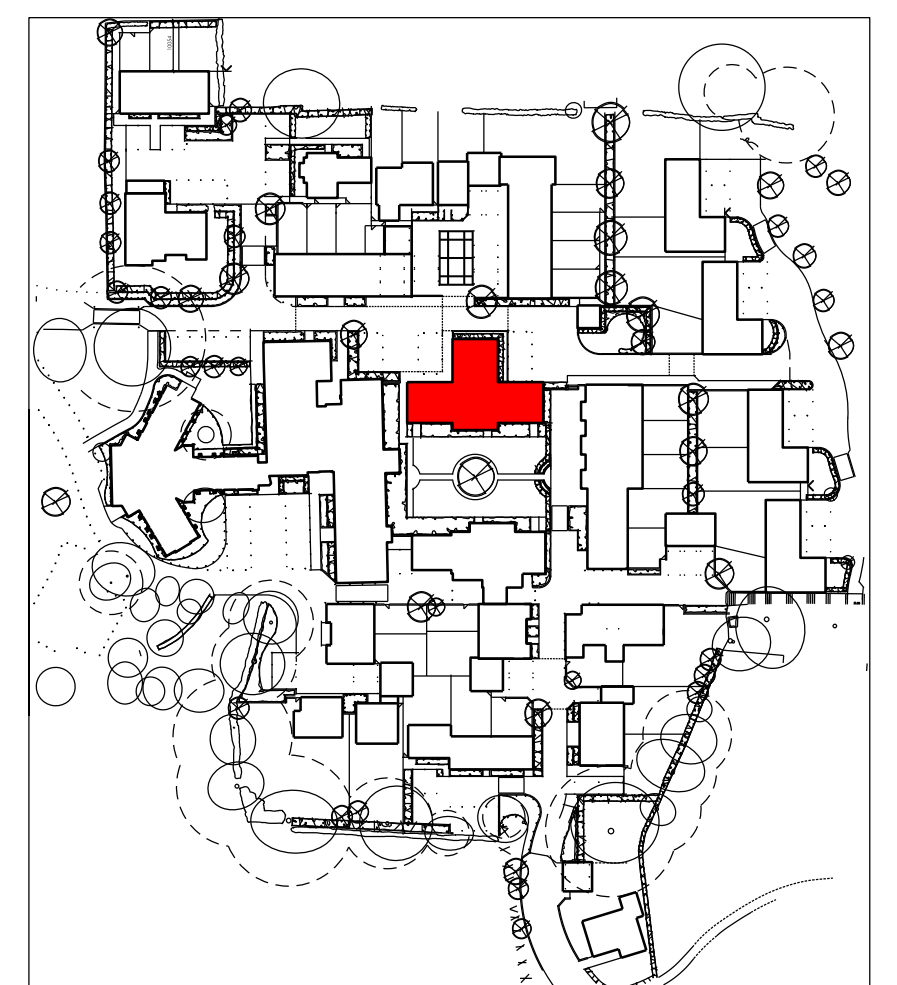

IMPORTANT NOTE FOR USE OF THIS DRAWING: THIS DRAWING HAS BEEN PRODUCED SPECIFICALLY FOR USE ON THIS PROJECT. POPE PRIESTLEY ARCHITECTS CANNOT BE HELD RESPONSIBLE FOR RE-USE OF THIS INFORMATION BY OTHERS FOR ANY PURPOSE OTHER THAN FOR WHICH IT IS SPECIFICALLY INTENDED. THIS DRAWING REFLECTS STANDARDS AGREED FOR THIS PROJECT AND CURRENT AT THE TIME OF PRODUCTION AND WILL NOT BE UPDATED IN ACCORDANCE WITH CHANGING LEGISLATION AND/OR OTHER REQUIREMENTS.

SCALE BAR = 10mm INTERVALS AT TRUE SCALE

POPE PRIESTLEY ARCHITECTS					
ARCHITECTURE TOWN PLANNING URBAN DESIGN					
FERRY HOUSE, CANUTE ROAD, SOUTHAMPTON, HAMPSHIRE, SO14 3FJ. T: +44 (0)23 80335228 F: +44 (0)23 80632886 E: info@popepriestley.co.uk					
CONTRACTORS MUST CHECK ALL DIMENSIONS ON SITE. ONLY PLOTTED DIMENSIONS ARE TO BE WORKED FROM. DIMENSIONS MUST BE REPORTED TO THE ARCHITECT BEFORE PROCEEDING. DRAWING HAS BEEN PREPARED IN ACD/ISO/COMBINATION FORMAT. DIMENSIONS EXPRESSED IN OTHER FORMATS MAY DIFFER. REFER TO ORIGINAL DRAWING FOR TRUE DIMENSIONS. THE DRAWINGS COPYRIGHT ©					
S1 MICHAELS CONVENT LONDON ROAD WATERLOOVILLE HAMPSHIRE		BLOCK G AFFORDABLE PLANS PLOTS 22 TO 31		REVISION	
PLANNING ISSUE	SCALE @ A1 1:100	DATE MAY 2012	AUTHOR -	CHECK -	DRAWING NO. PP1144/ 126-00
					P1