



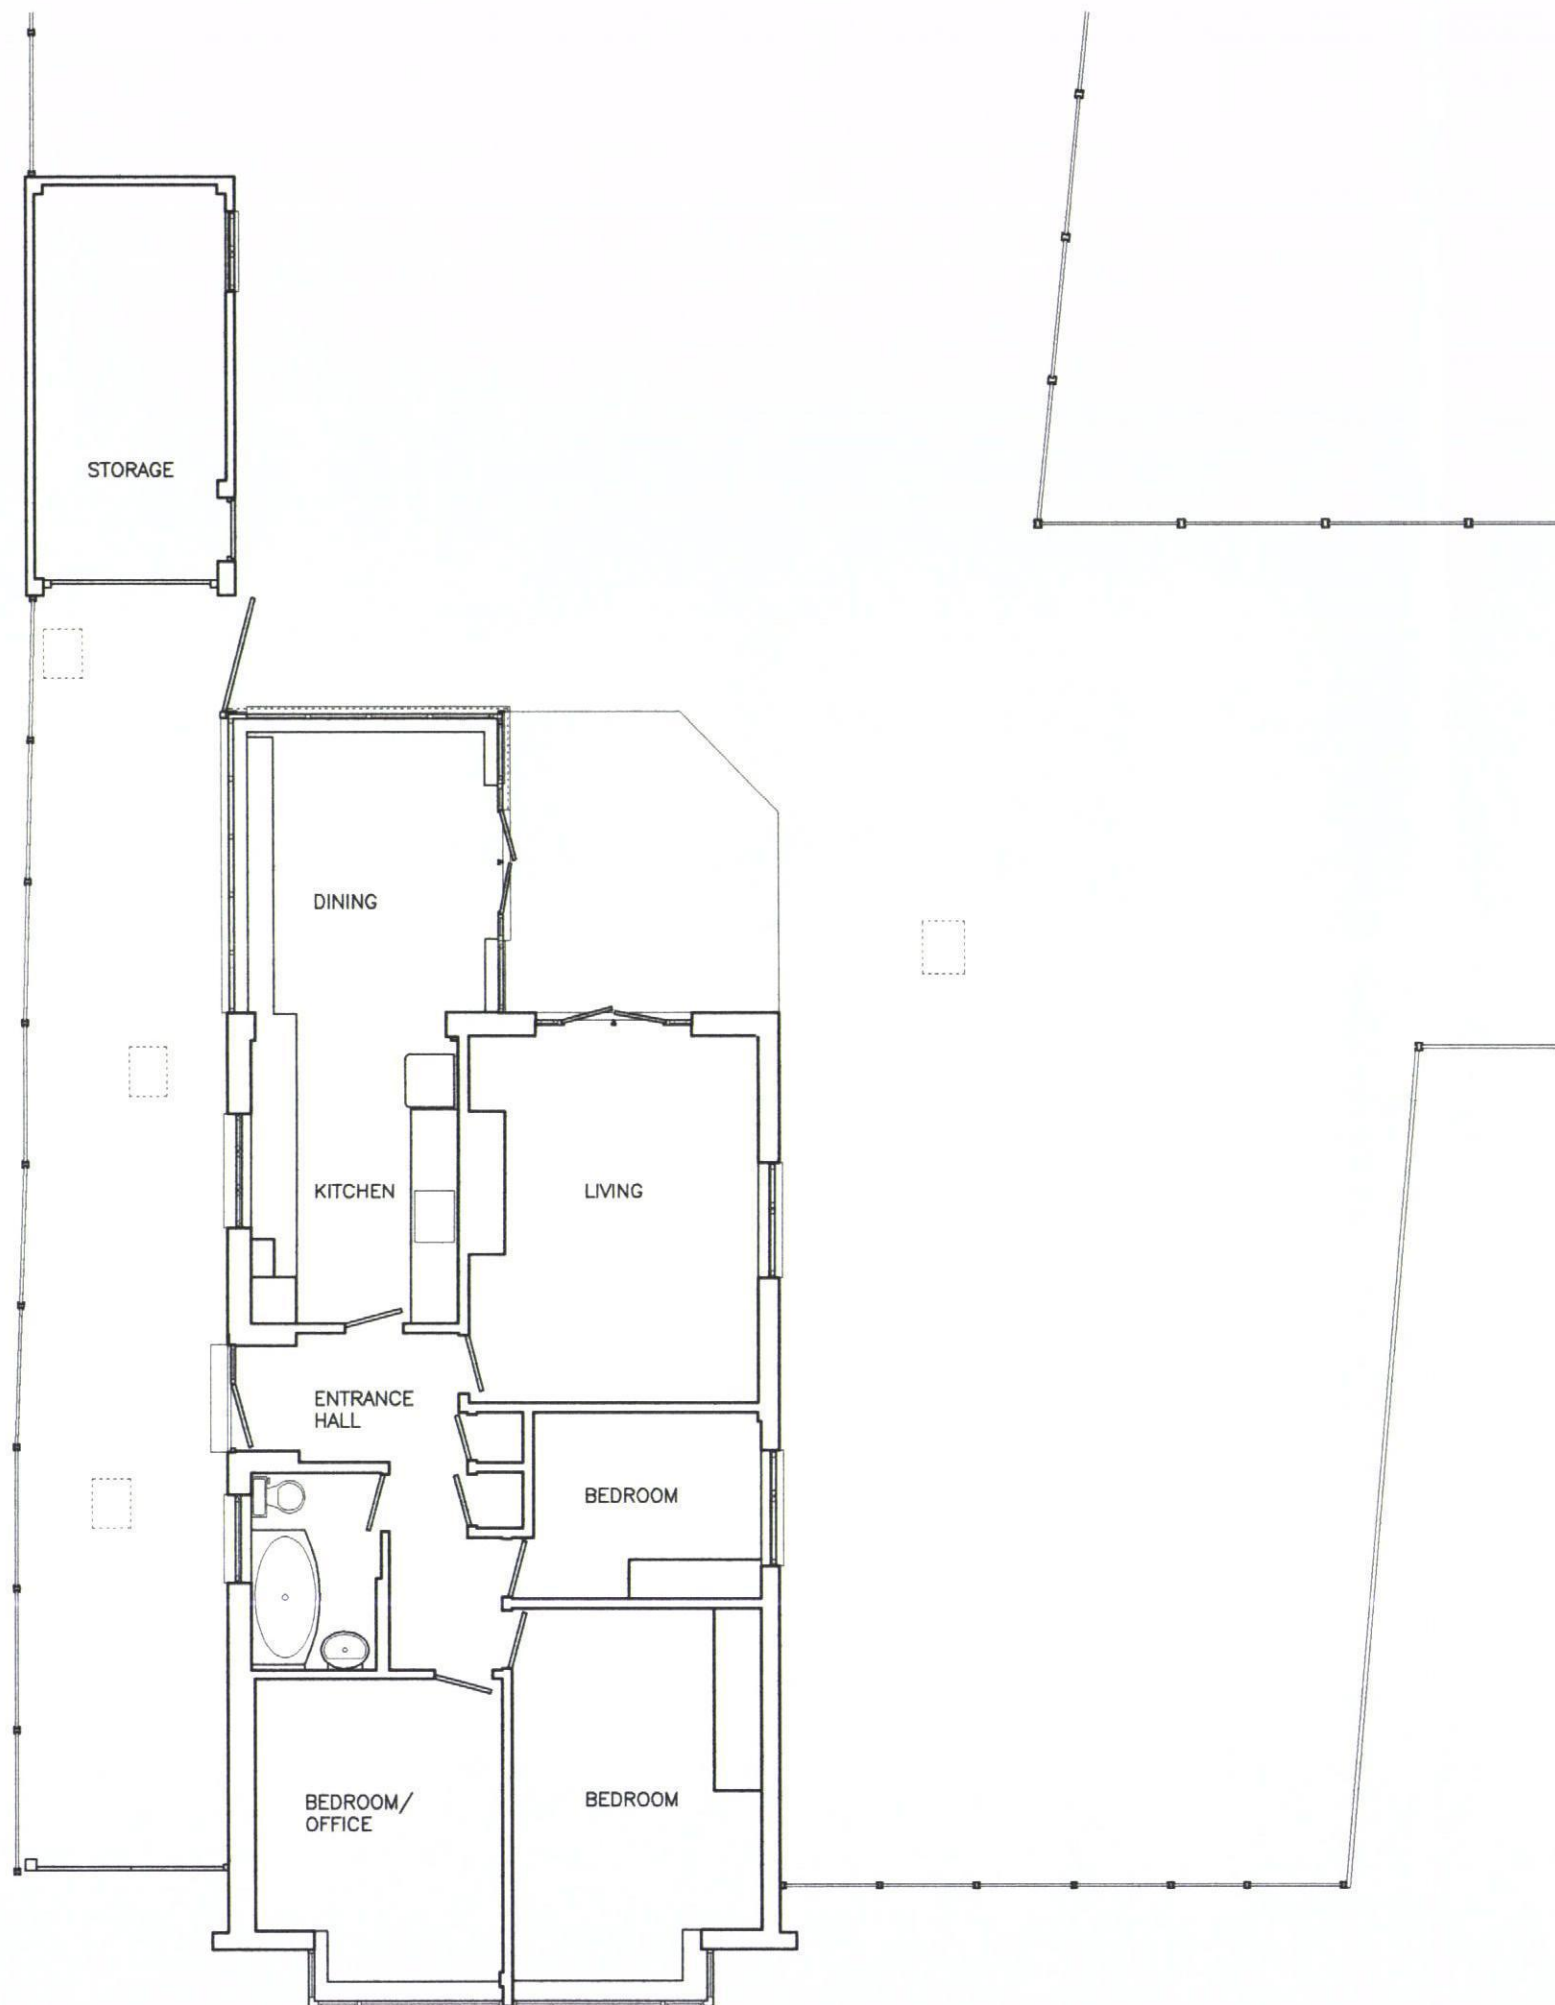

EXISTING GROUND FLOOR
DWG. NO.: BD495 EP01-1

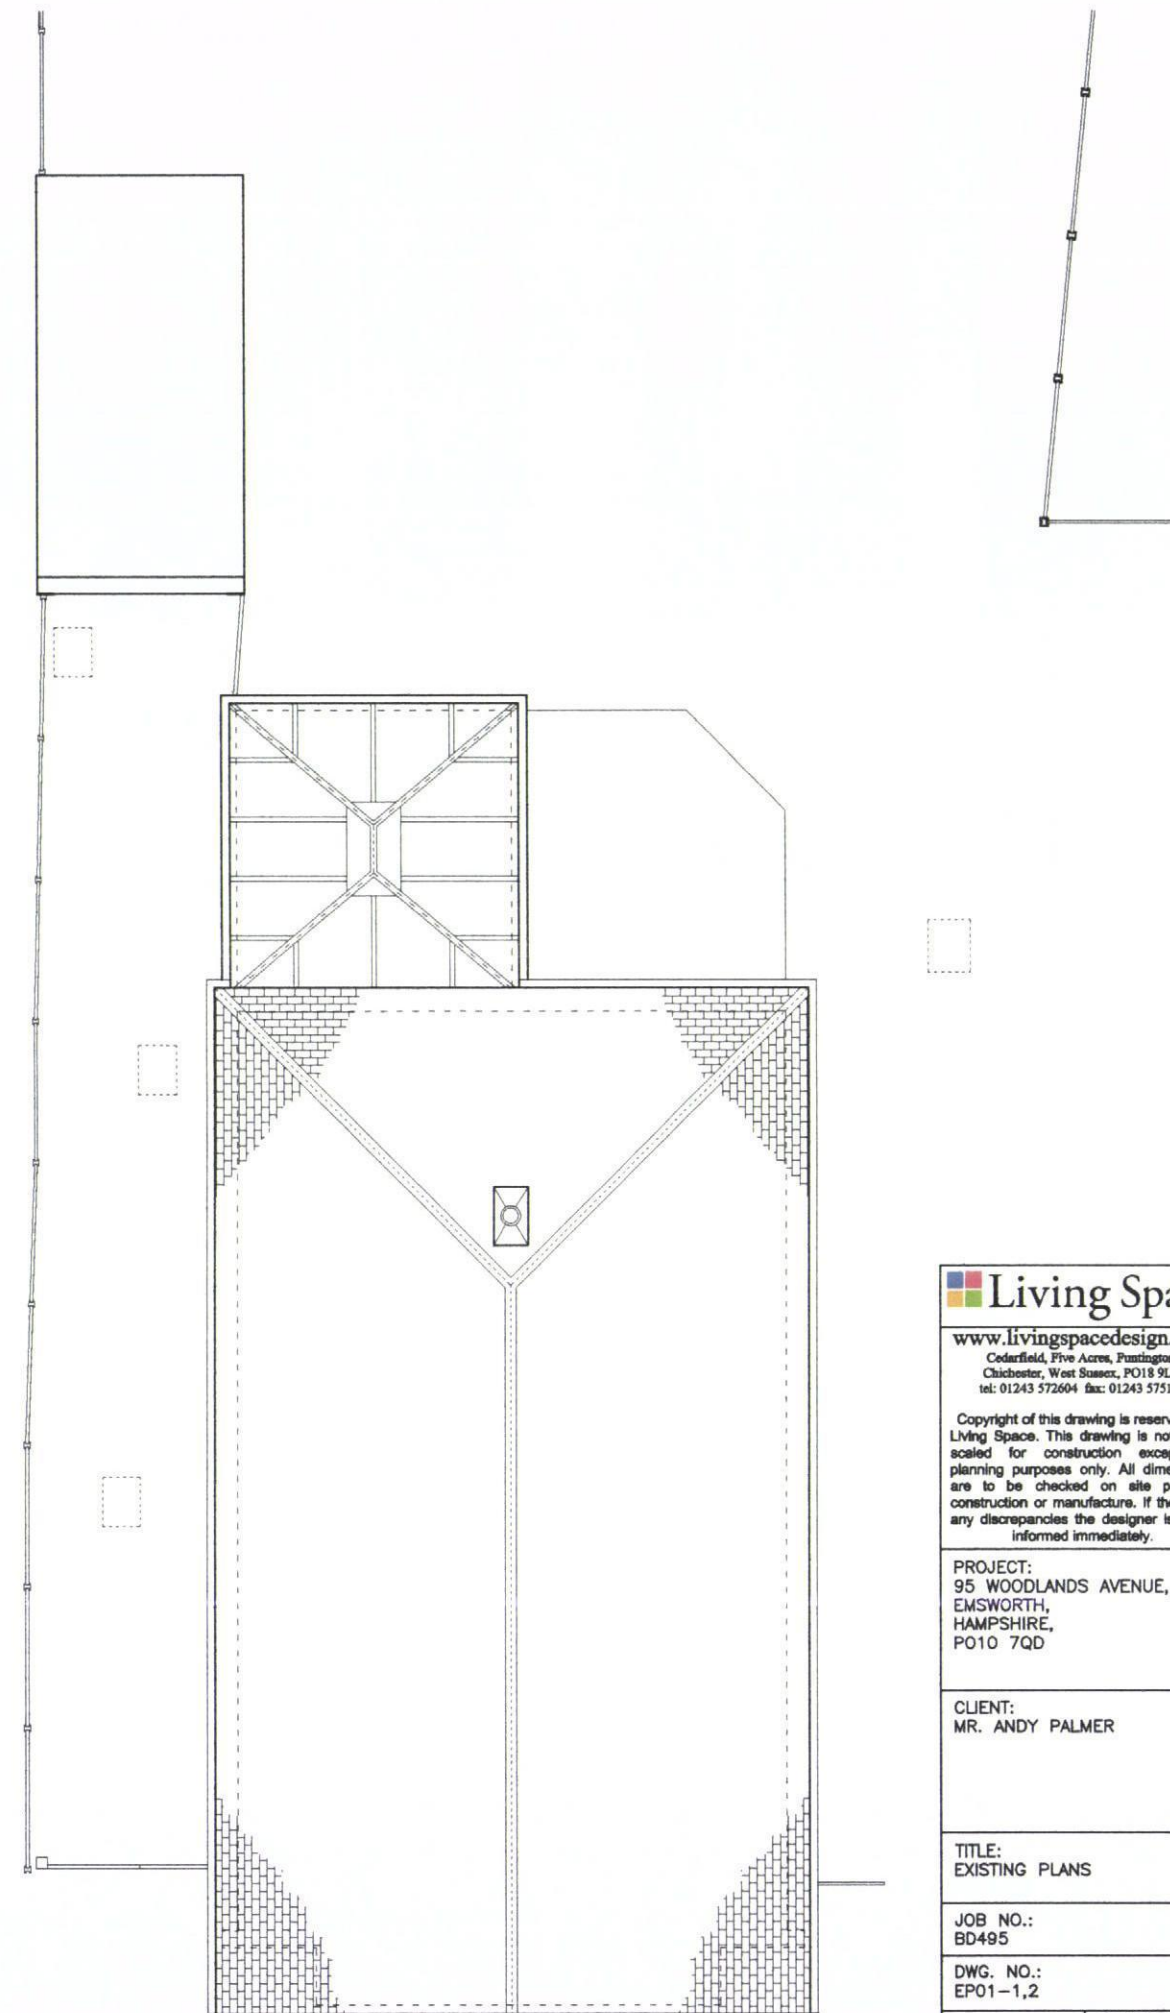

EXISTING ROOF PLAN
DWG. NO.: BD495 EP01-2

Living Space

www.livingspacedesign.com
Cedarfield, Five Acres, Puntington,
Chichester, West Sussex, PO18 9LX
tel: 01243 572604 fax: 01243 575139

Copyright of this drawing is reserved by
Living Space. This drawing is not to be
scaled for construction except for
planning purposes only. All dimensions
are to be checked on site prior to
construction or manufacture. If there are
any discrepancies the designer is to be
informed immediately.

PROJECT:
95 WOODLANDS AVENUE,
EMSWORTH,
HAMPSHIRE,
PO10 7QD

CLIENT:
MR. ANDY PALMER

TITLE:
EXISTING PLANS

JOB NO.:
BD495

DWG. NO.:
EP01-1,2

DATE:
02 08 2012

SCALE:
1:100 • A3

DRAWN BY:
J.L.

REV.:
-