


PROPOSED GROUND FLOOR PLAN

Drawing to be read in conjunction with all relevant documents.
© Architectural Planning All rights reserved.

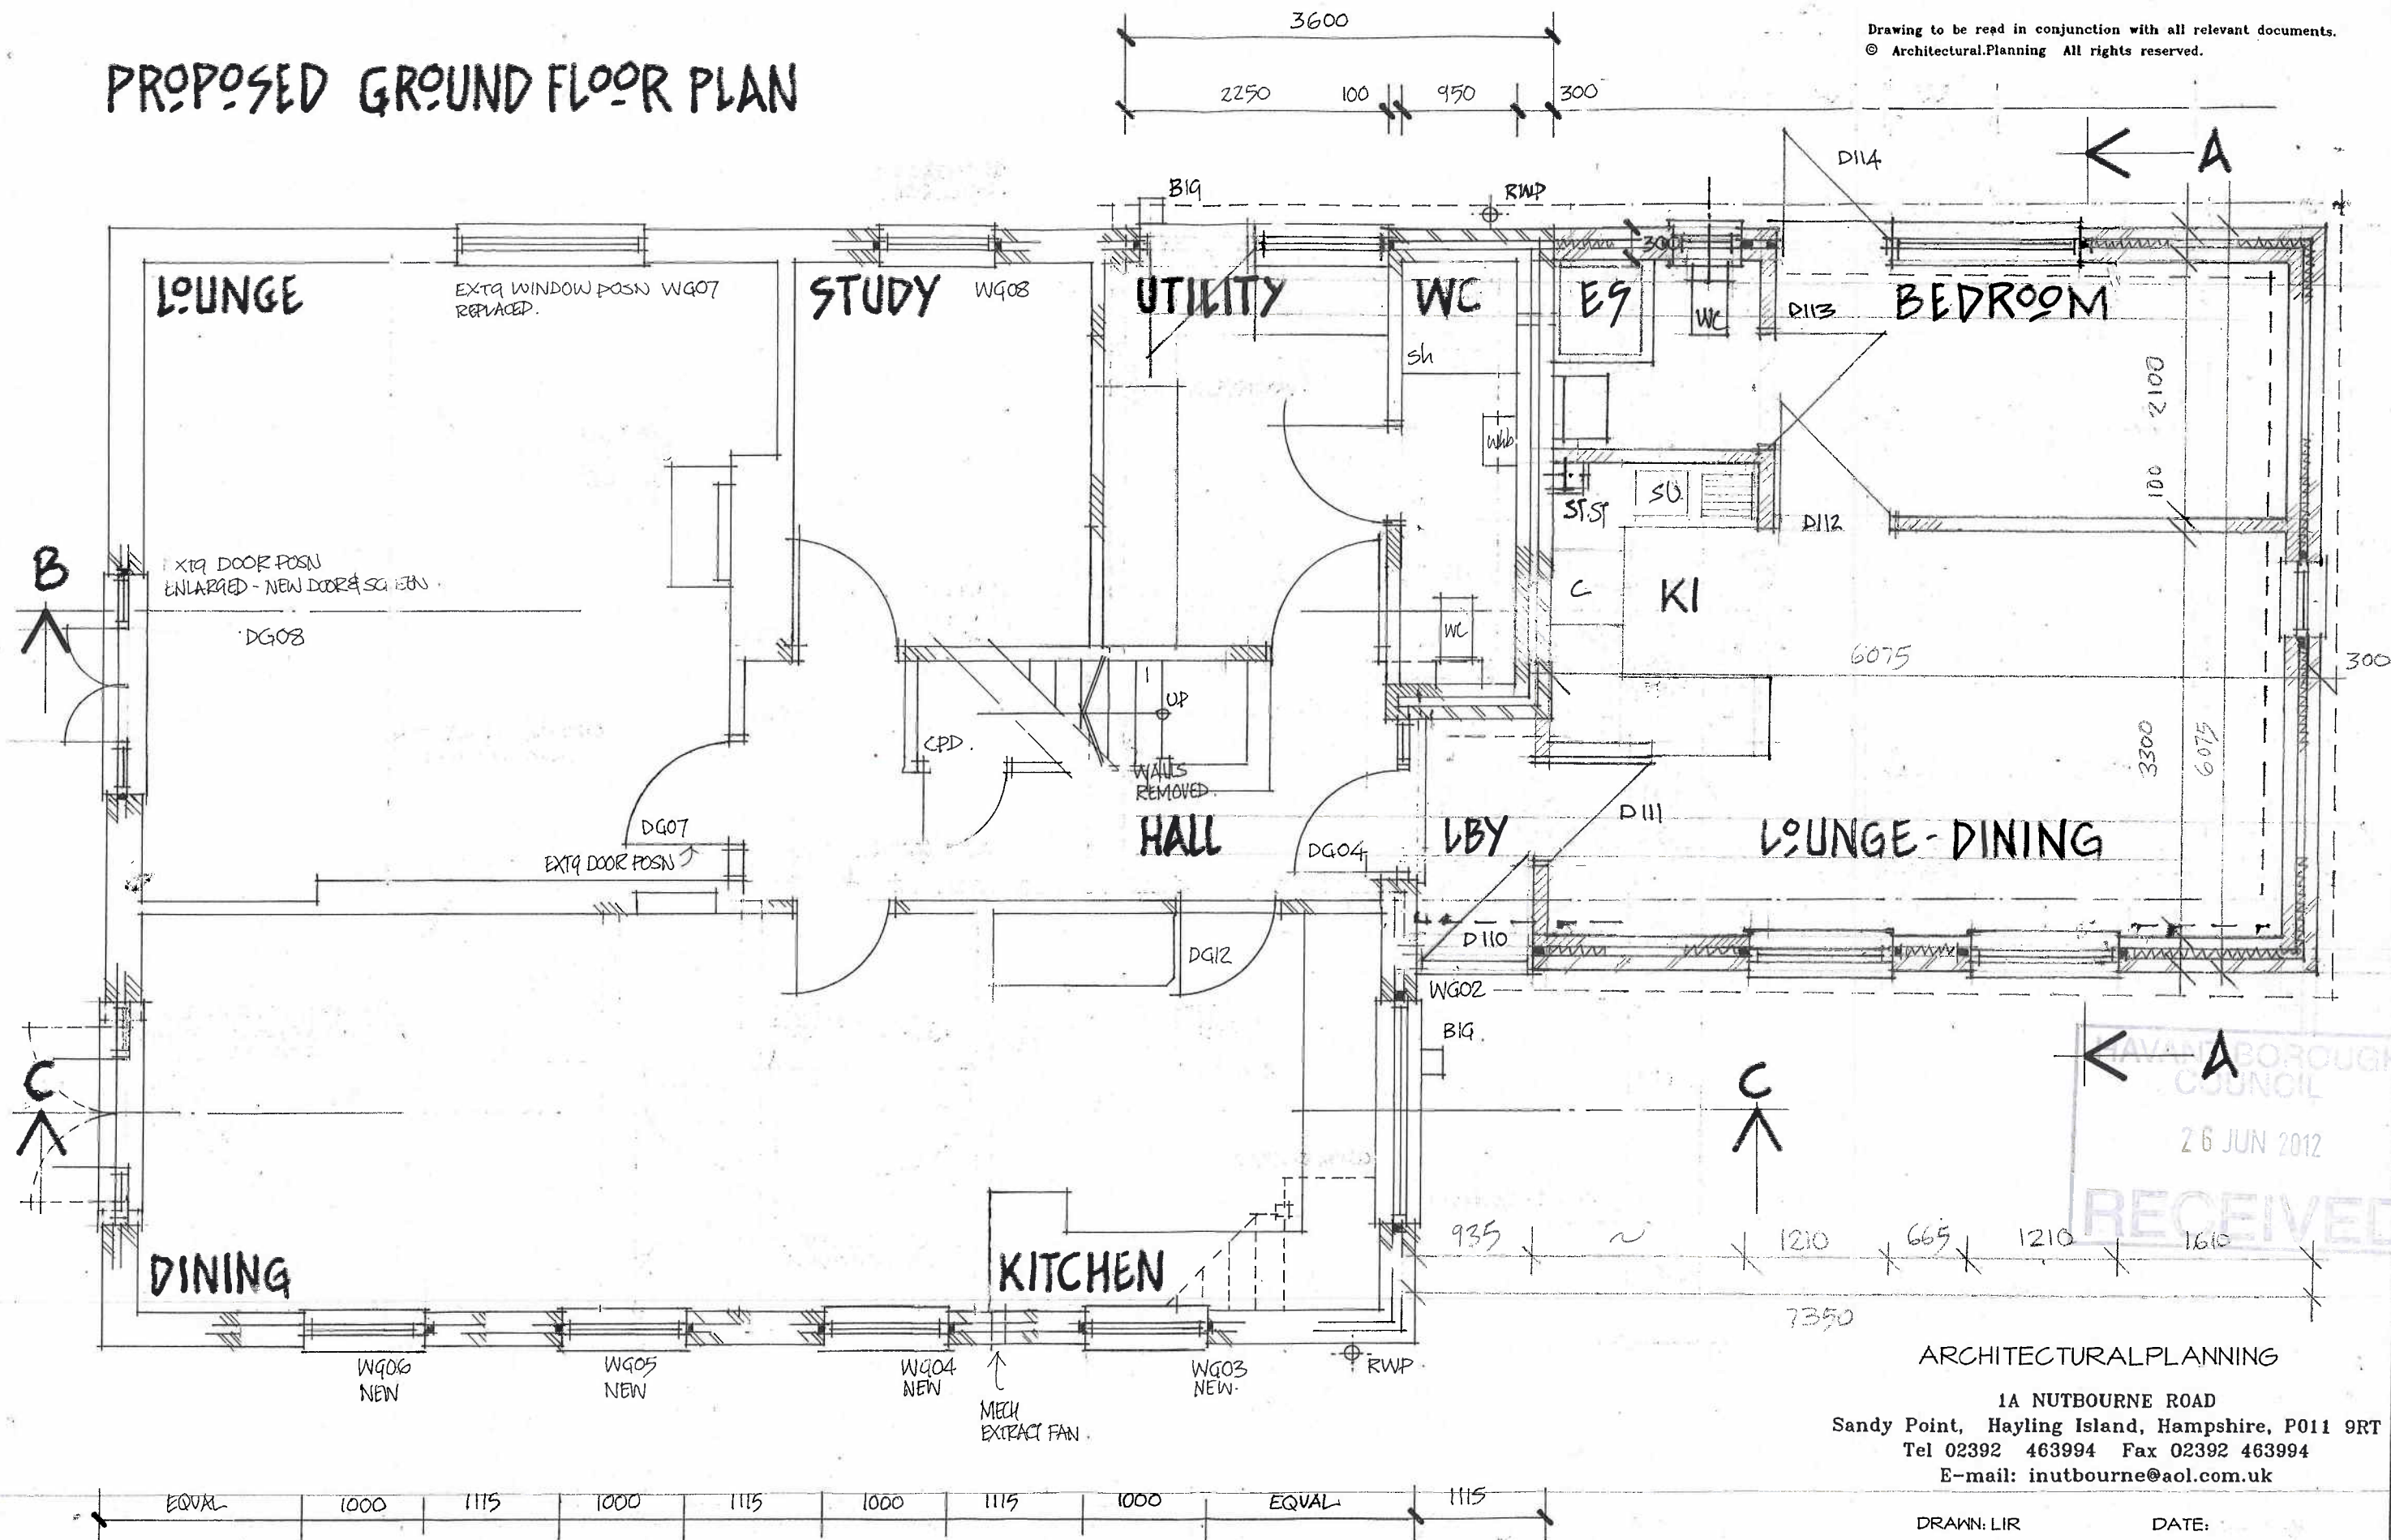

RECEIVED
26 JUN 2012
HAYLING BOROUGH COUNCIL

ARCHITECTURAL PLANNING

1A NUTBOURNE ROAD
Sandy Point, Hayling Island, Hampshire, PO11 9RT
Tel 02392 463994 Fax 02392 463994
E-mail: inutbourne@aol.com.uk

DRAWN: LIR DATE:
CHECKED: SCALES: 1:50

Y9150 REVISION- B

PROPOSED ALTERATIONS TO NO 1 SEISMORE AVENUE
HAYLING ISLAND - HAMPSHIRE.