



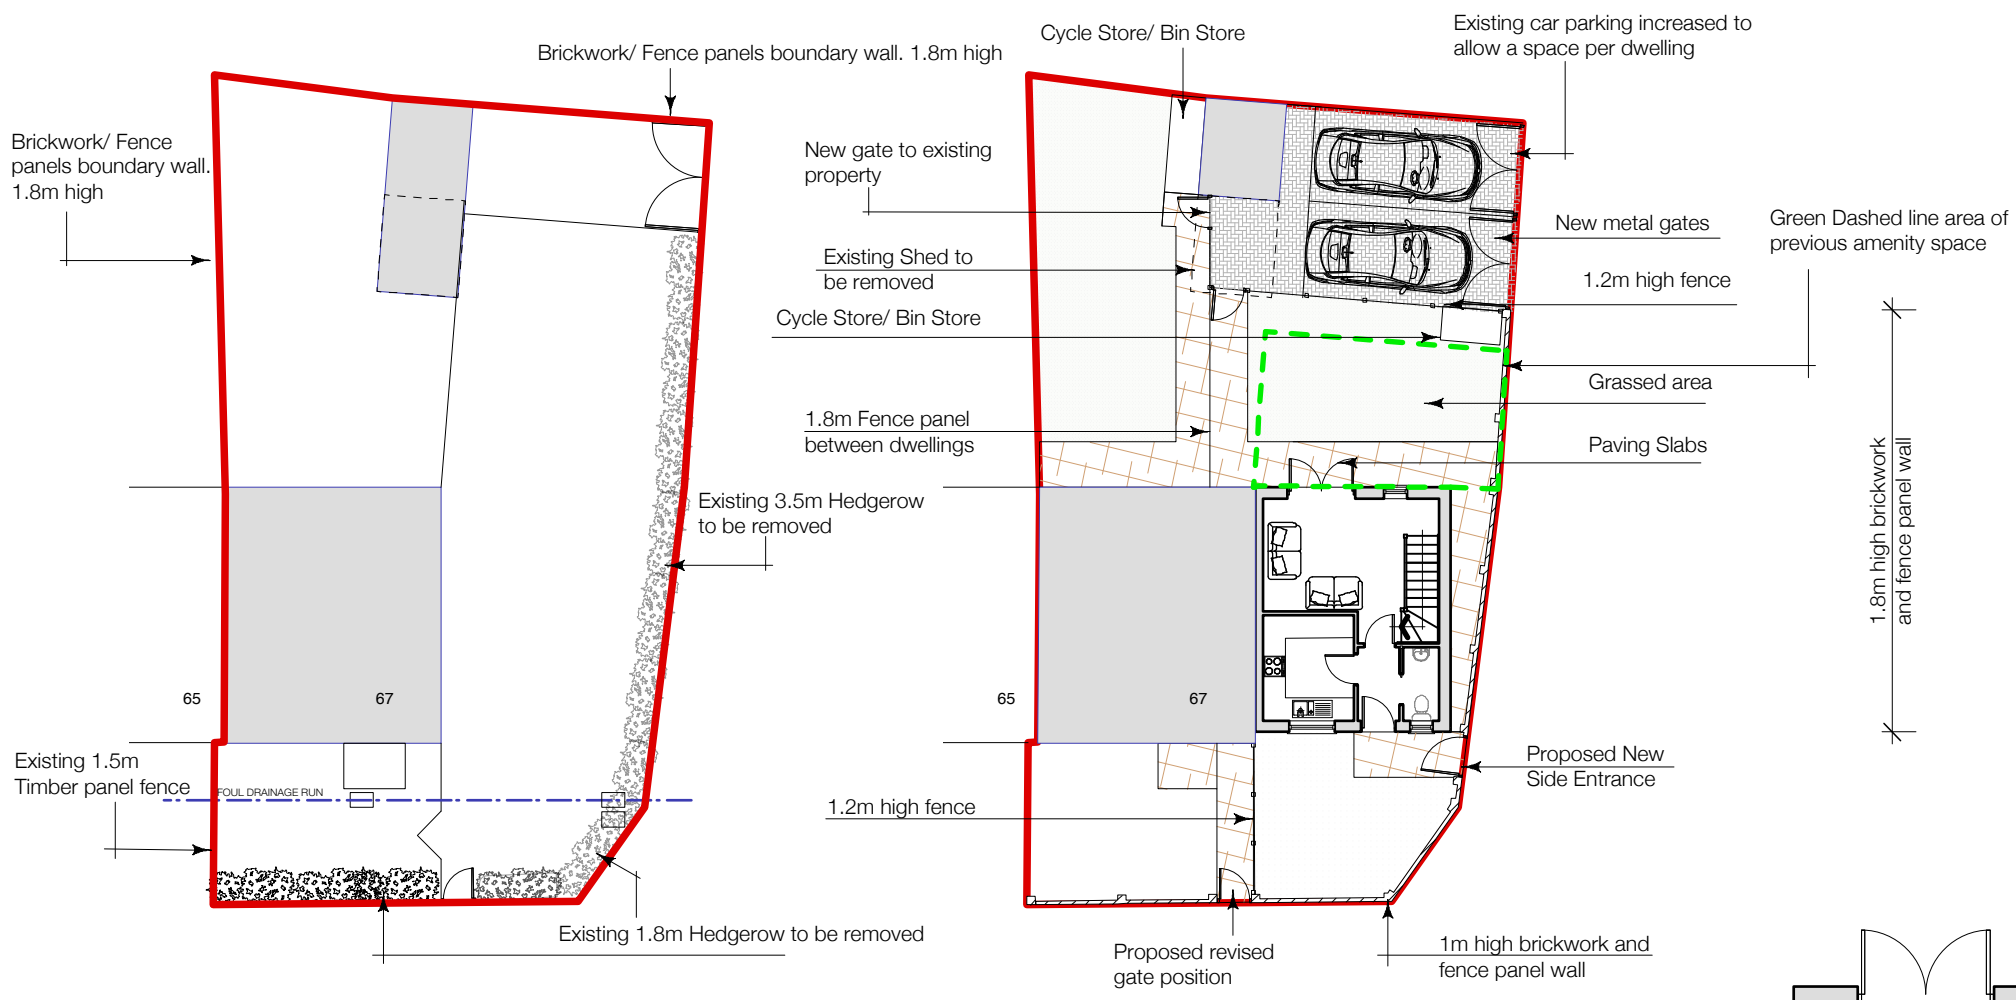


EXISTING SITE PLAN 1:200


PROPOSED SITE PLAN 1:200

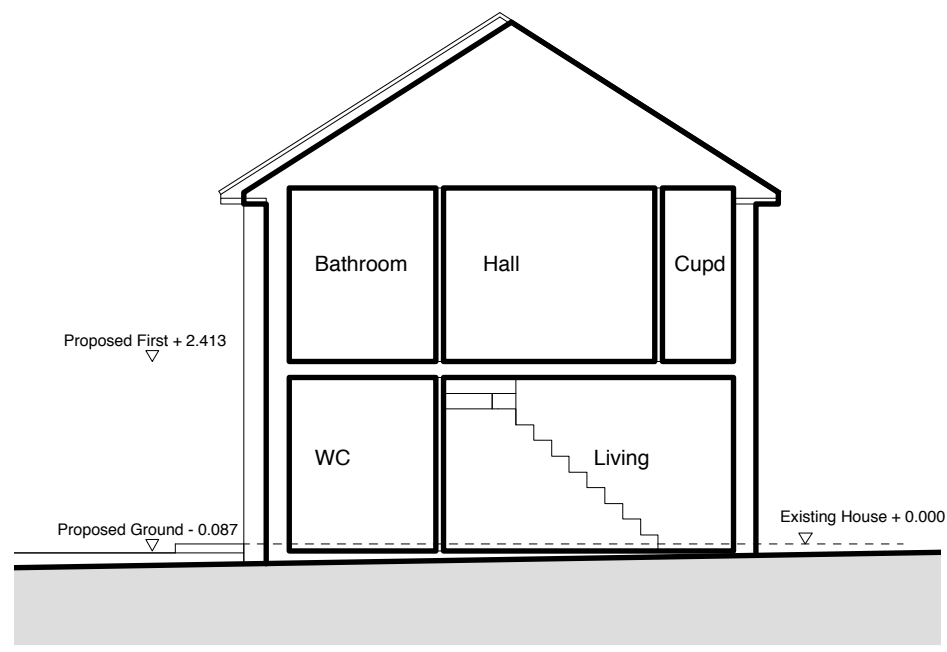


PROPOSED SECTION 1:100

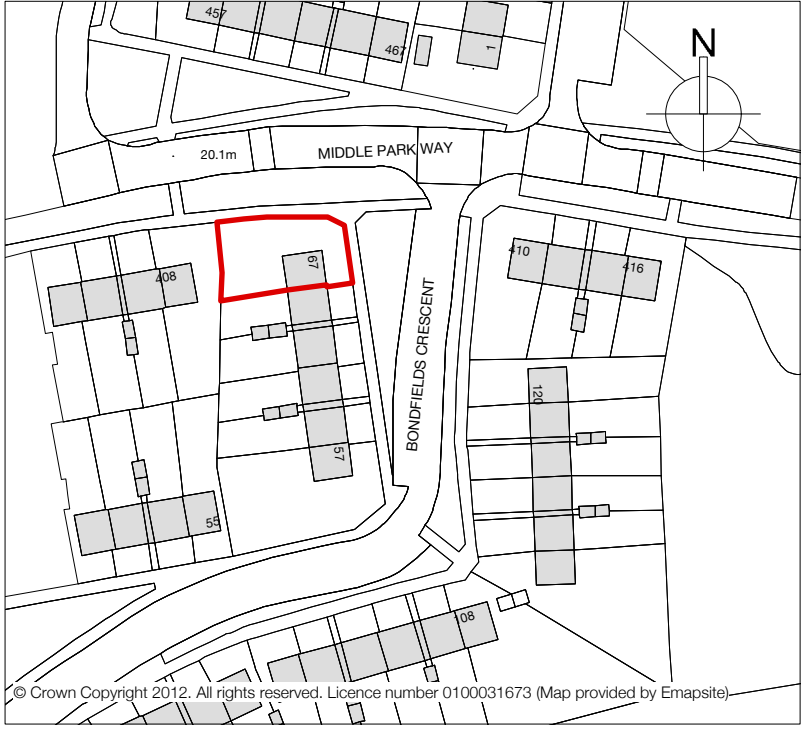

LOCATION PLAN 1:1250

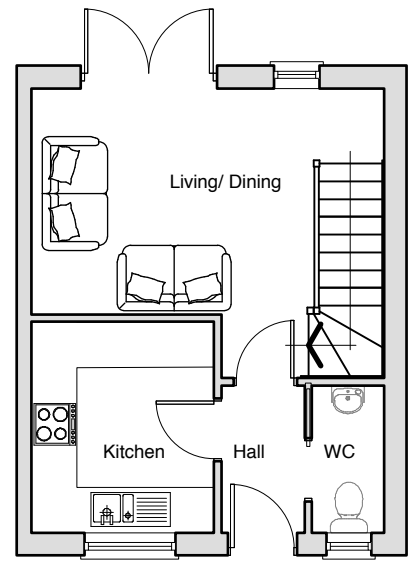

PROPOSED GROUND FLOOR PLAN 1:100

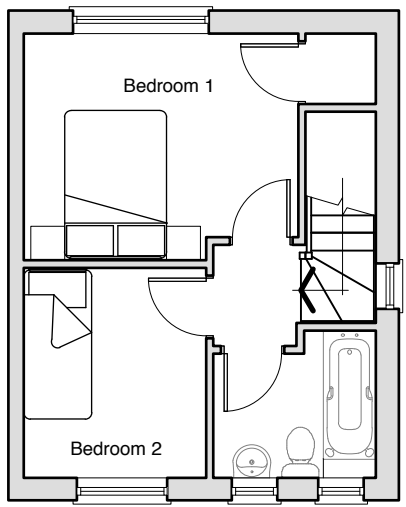

PROPOSED FIRST FLOOR PLAN 1:100

DO NOT SCALE FROM THIS DRAWING.
Scaling only for Local Authority purposes.
Dimensions to be checked on site.
All dimensions are in millimetres unless stated.
This drawing and information displayed is the confidential property of
RMW Associates and shall not be copied or
used for any purpose without the written consent
of the company.
© **RMW Associates**.

revision
P2:AUG 2012: ISSUED FOR PLANNING APPROVAL
P3:AUG 2012: ADDITIONAL INFORMATION ADDED TO DRAWINGS
P4:JAN 2013: REVISED PLANNING APPLICATION
P5:APR 2013: Revised Amenity Area to rear

RMW Associates

Studio 2 Mary Rose Court Portsmouth Hants PO5 2JD
T: +44(0)77 8066 7466 F: +44(0)70 9286 4487 E: mail@rmw-associates.co.uk

client
Mr & Mrs Coles
46 Bondsfields Crescent
Leigh Park
Hampshire

project
Land to Side of 67 Bondsfields Crescent
Leigh Park
Hampshire

drawing title
PLANNING
Proposed Site Plan & Plans
with Location Plan

scale @ A1
1:100/ 1:200/ 1:1250

date
JUNE 2012

drawing no.
151/100

scale @ A3
1:100/ 1:200/ 1:1250

status
PRELIMINARY

checked by
GMP

revision no.
P5