



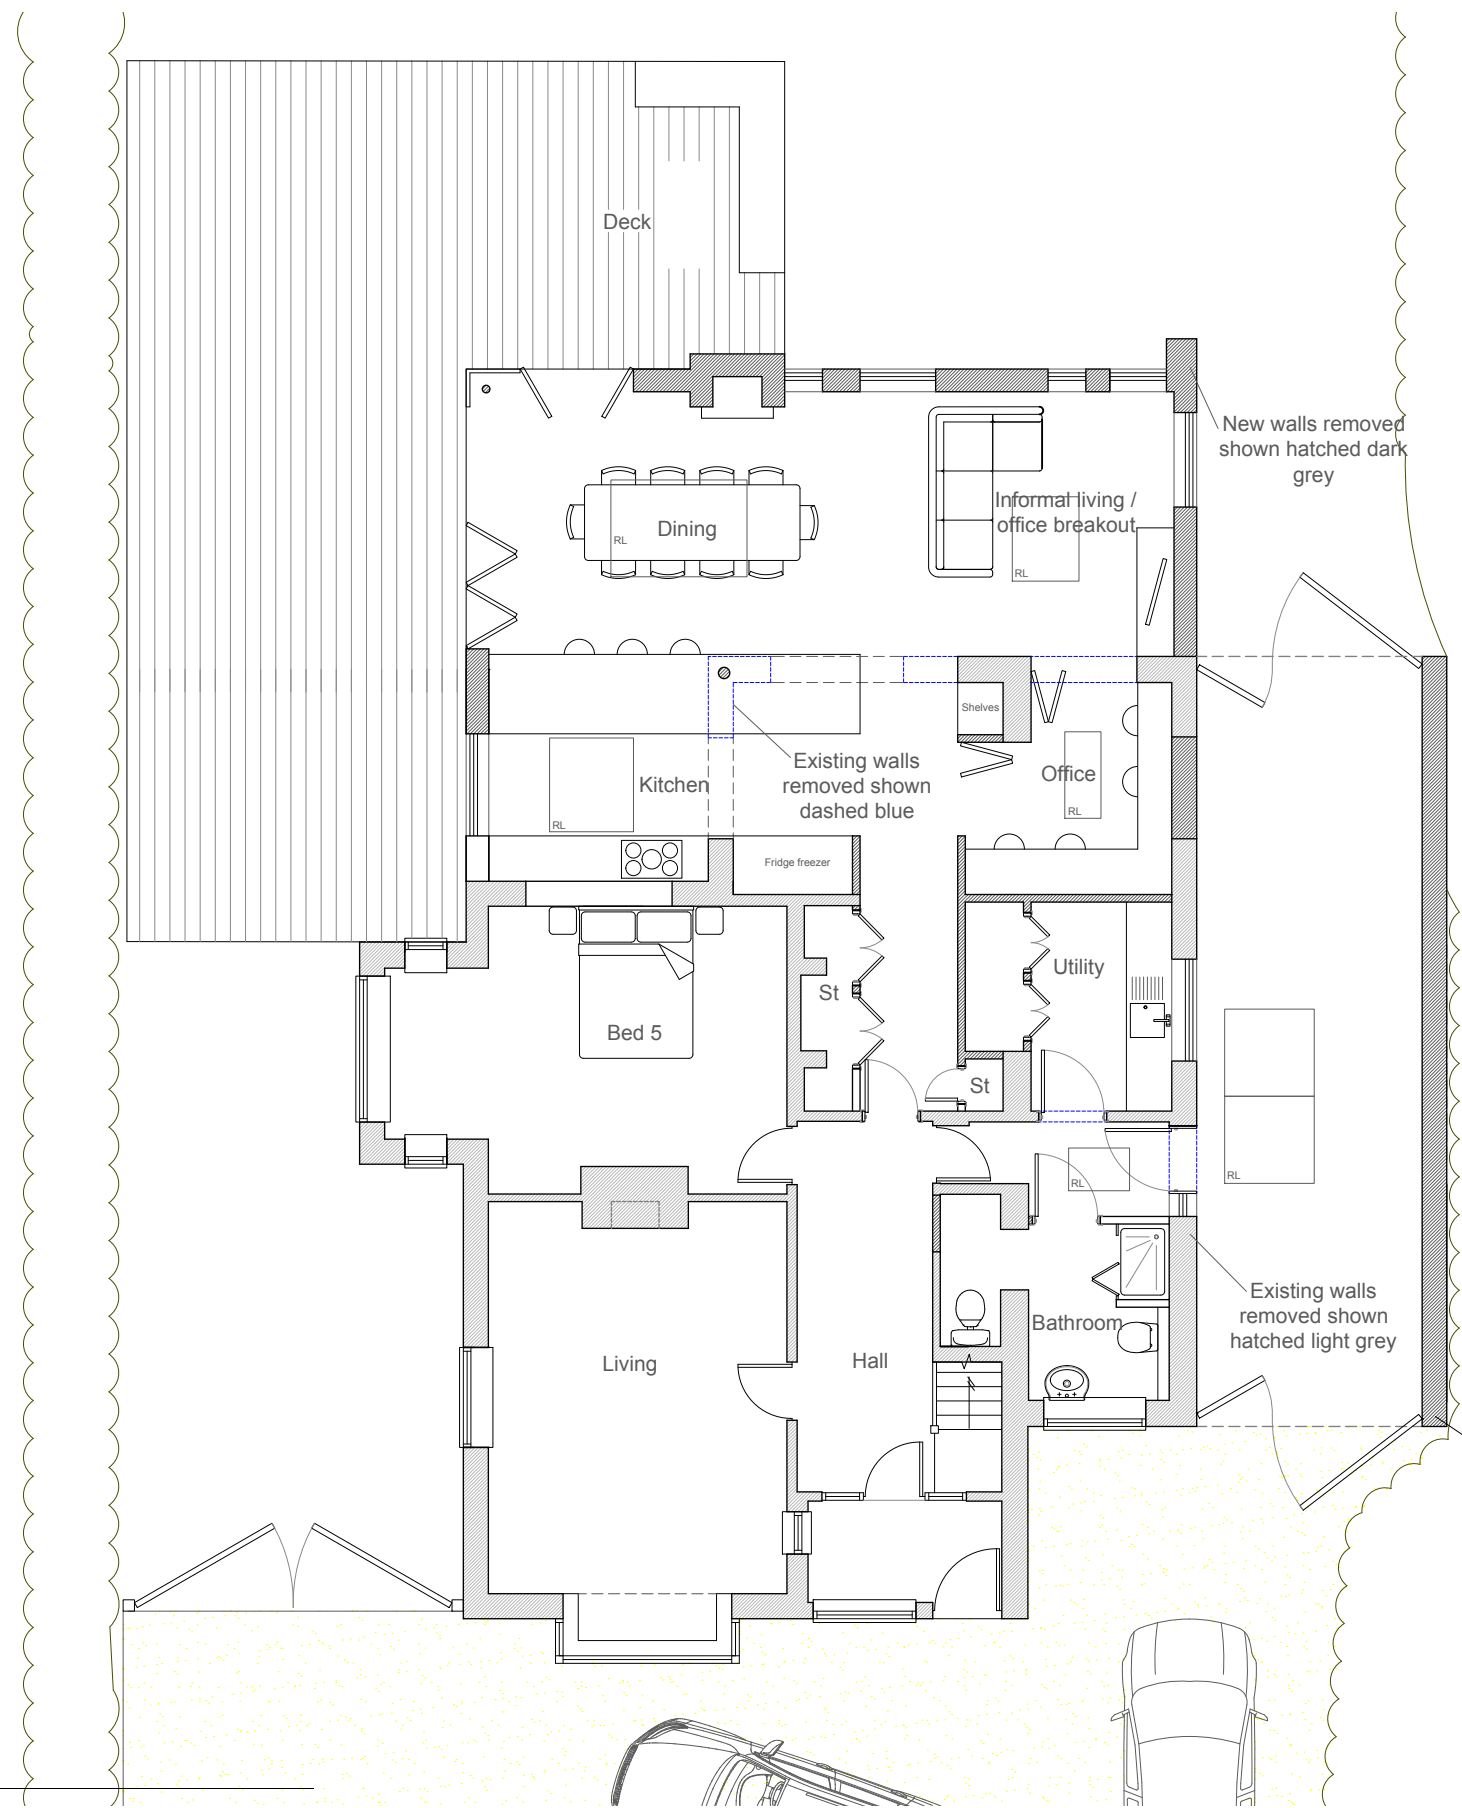

Ground floor plan

1:100

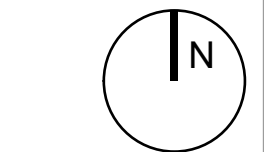

© more than architecture

PROJECT: 65 Warblington Rd
Emsworth

DRAWING TITLE:
Ground floor plan

DATE: August 2013

DRAWING NO: GA02

REV. D
DATE 08.02.14

DESCRIPTION

NOTES:
This drawing is copyright and shall not be reproduced nor used for any other purpose without the written permission of the architects. This drawing must be read in conjunction with all other related drawings and documentation.



the studio, 2 blackboy lane fishbourne PO18 8BE +44(0)1243 214204
mail@randelldesigngroup.com www.randelldesigngroup.com

