


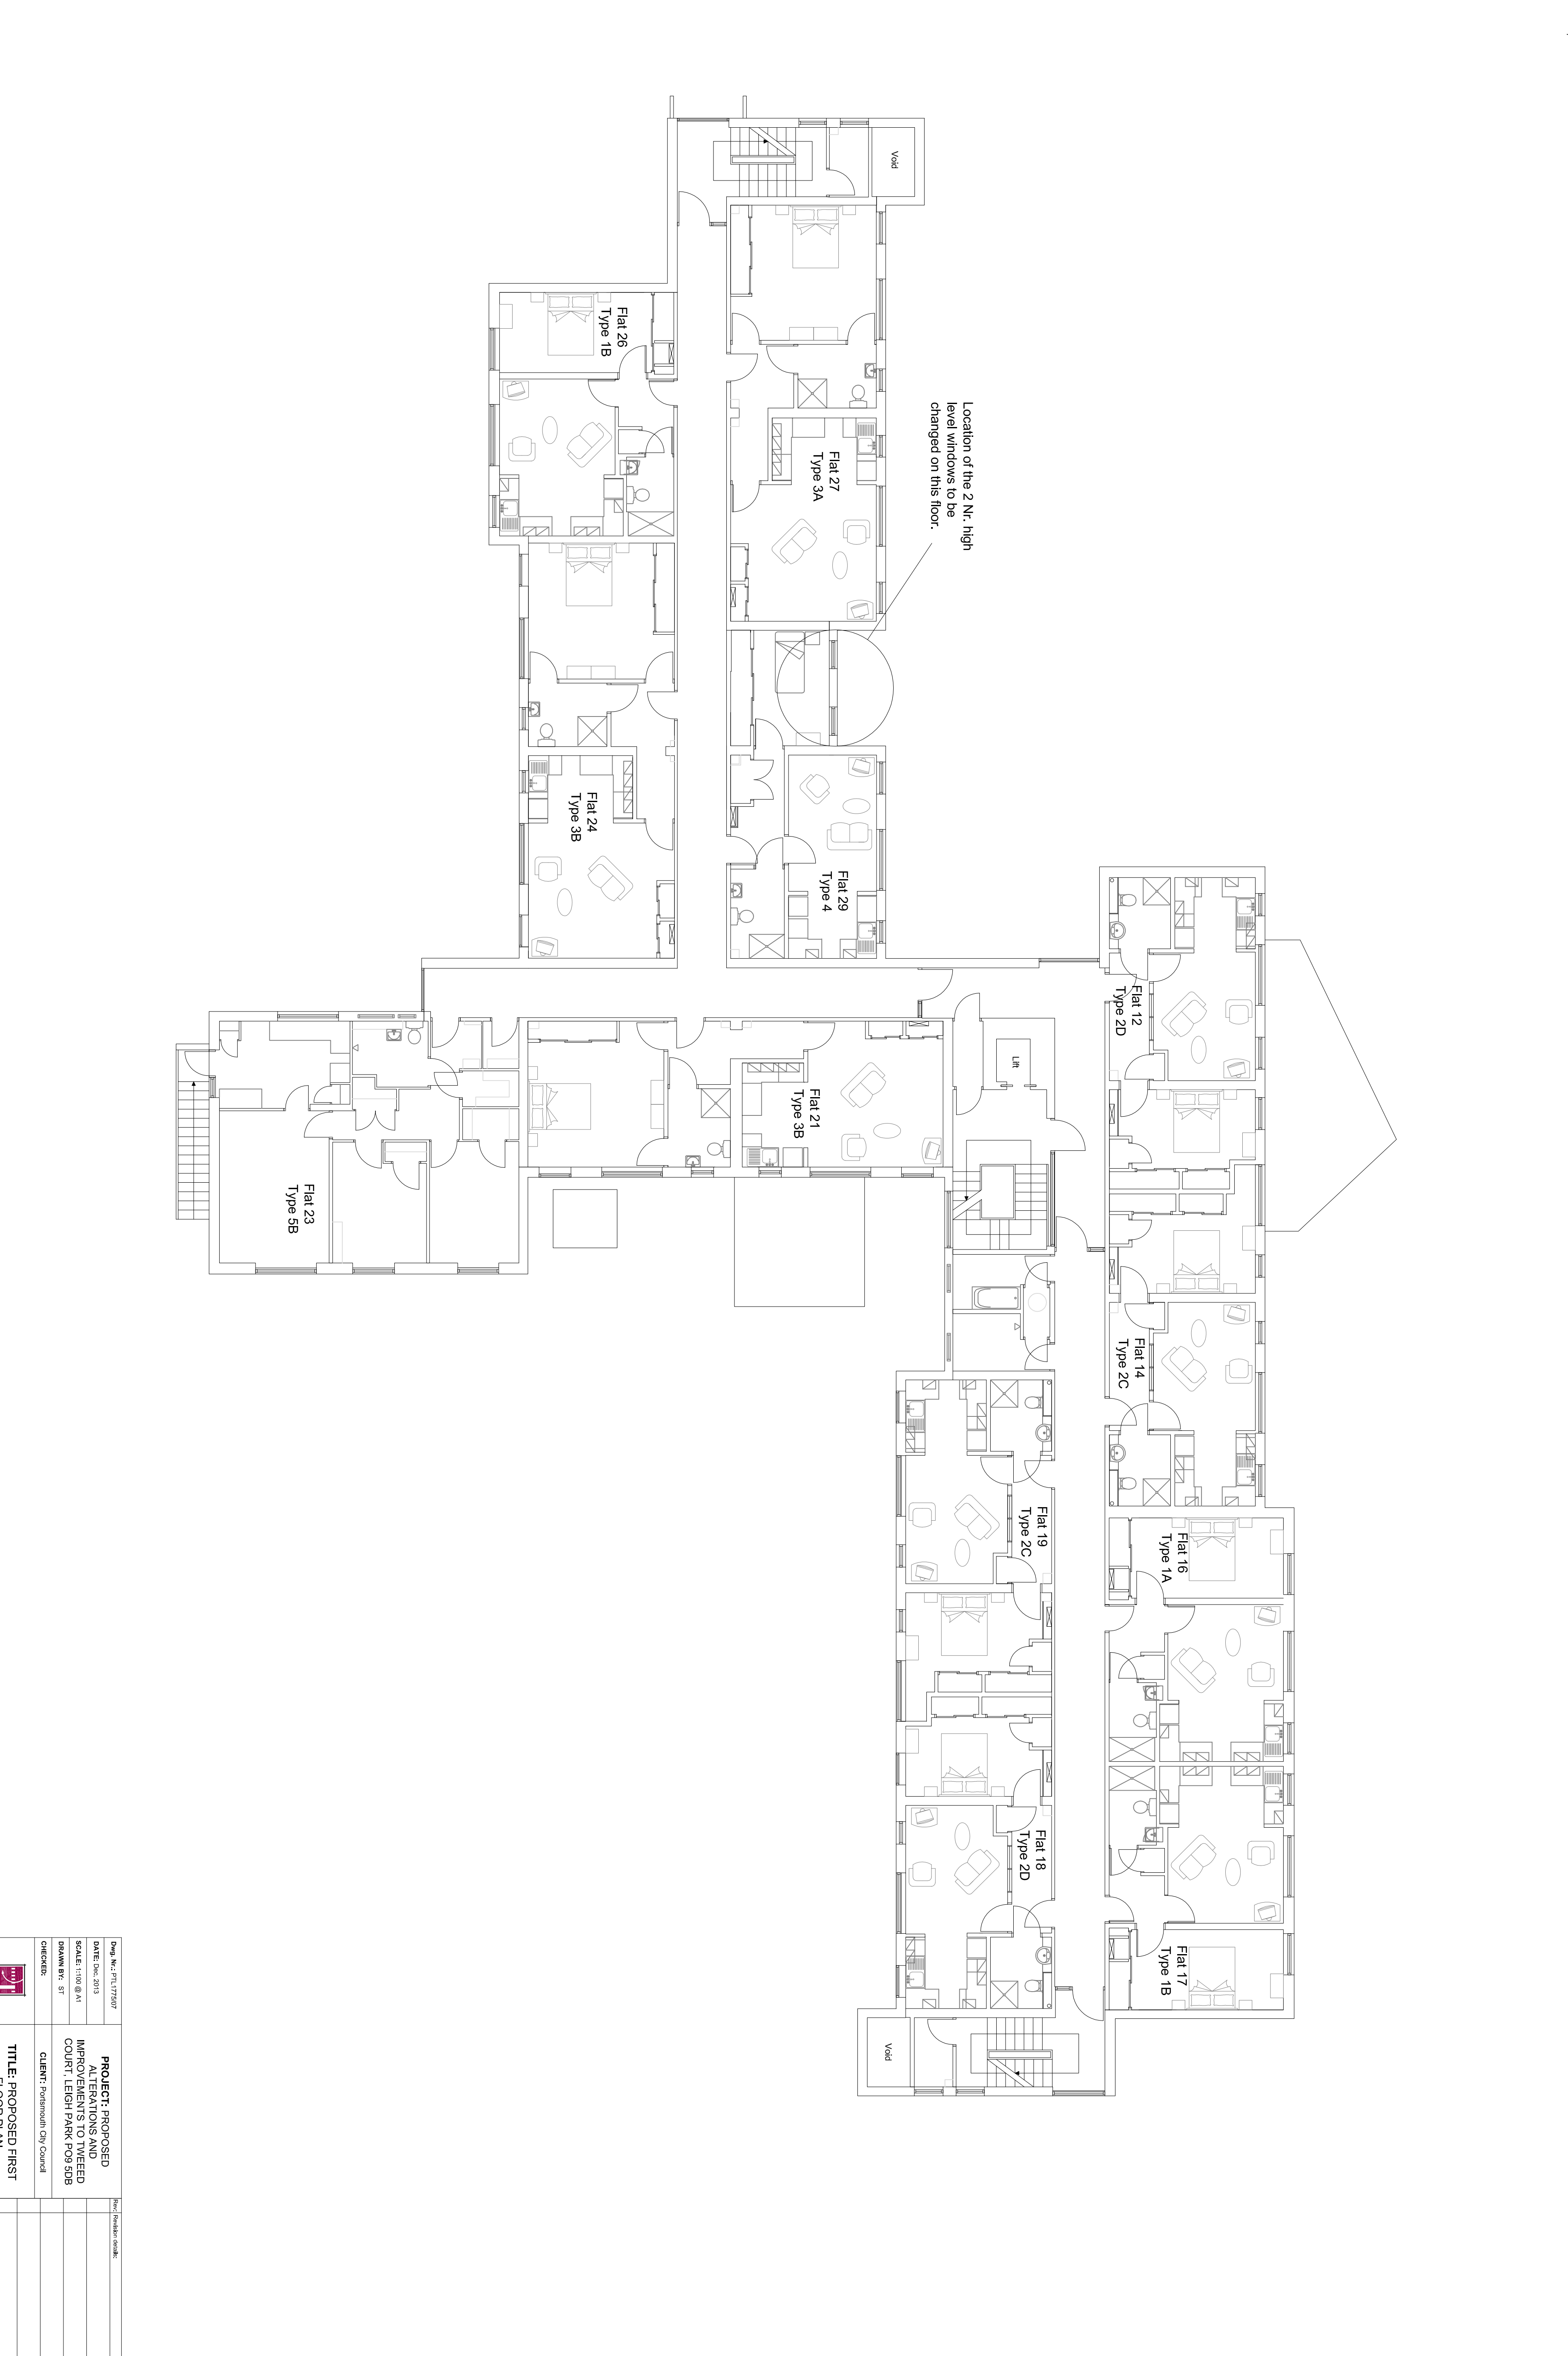

|   |   |   |
|---|---|---|
| <p><b>Copyright:</b> © 2014 by Parker Parking Limited. No part of this publication may be reproduced, stored in a retrieval system, or transmitted, in any form or by any means, electronic, mechanical, photocopying, recording, or by any information storage or retrieval system, without prior written permission from the copyright owner.</p> <p><b>Project:</b> Parkview Limited, 10000 Parkview Blvd, Suite 100, Dallas, TX 75244</p> <p><b>Client:</b> Parkview Limited, 10000 Parkview Blvd, Suite 100, Dallas, TX 75244</p> <p><b>Drawn By:</b> ST</p> <p><b>Checked:</b></p> | <p><b>Project:</b> PROPOSED ALTERATIONS AND IMPROVEMENTS TO LEIGH PARK FOR 80B</p> <p><b>Client:</b> Parkview City Council</p> | <p><b>Project Number:</b> 10000</p> <p><b>Drawn By:</b> ST</p> <p><b>Checked By:</b> [Blank]</p> <p><b>Date:</b> 10/11/2013</p> <p><b>Scale:</b> 1:100 @ A1</p> |
| <p><b>TITLE: PROPOSED FIRST FLOOR PLAN</b></p>   |   |   |
| <p><b>PARKER PARKING</b></p>   |   |   |
| <p><b>PLANNING</b></p> <p><b>Parker Parking Limited Chartered Surveyors</b></p> <p>10000 Parkview Blvd, Suite 100, Dallas, TX 75244</p> <p>Phone: 214-343-1000</p> <p>Fax: 214-343-1001</p> <p>Email: <a href="mailto:enquiries@parkerparking.co.uk">enquiries@parkerparking.co.uk</a></p>   |   |   |