
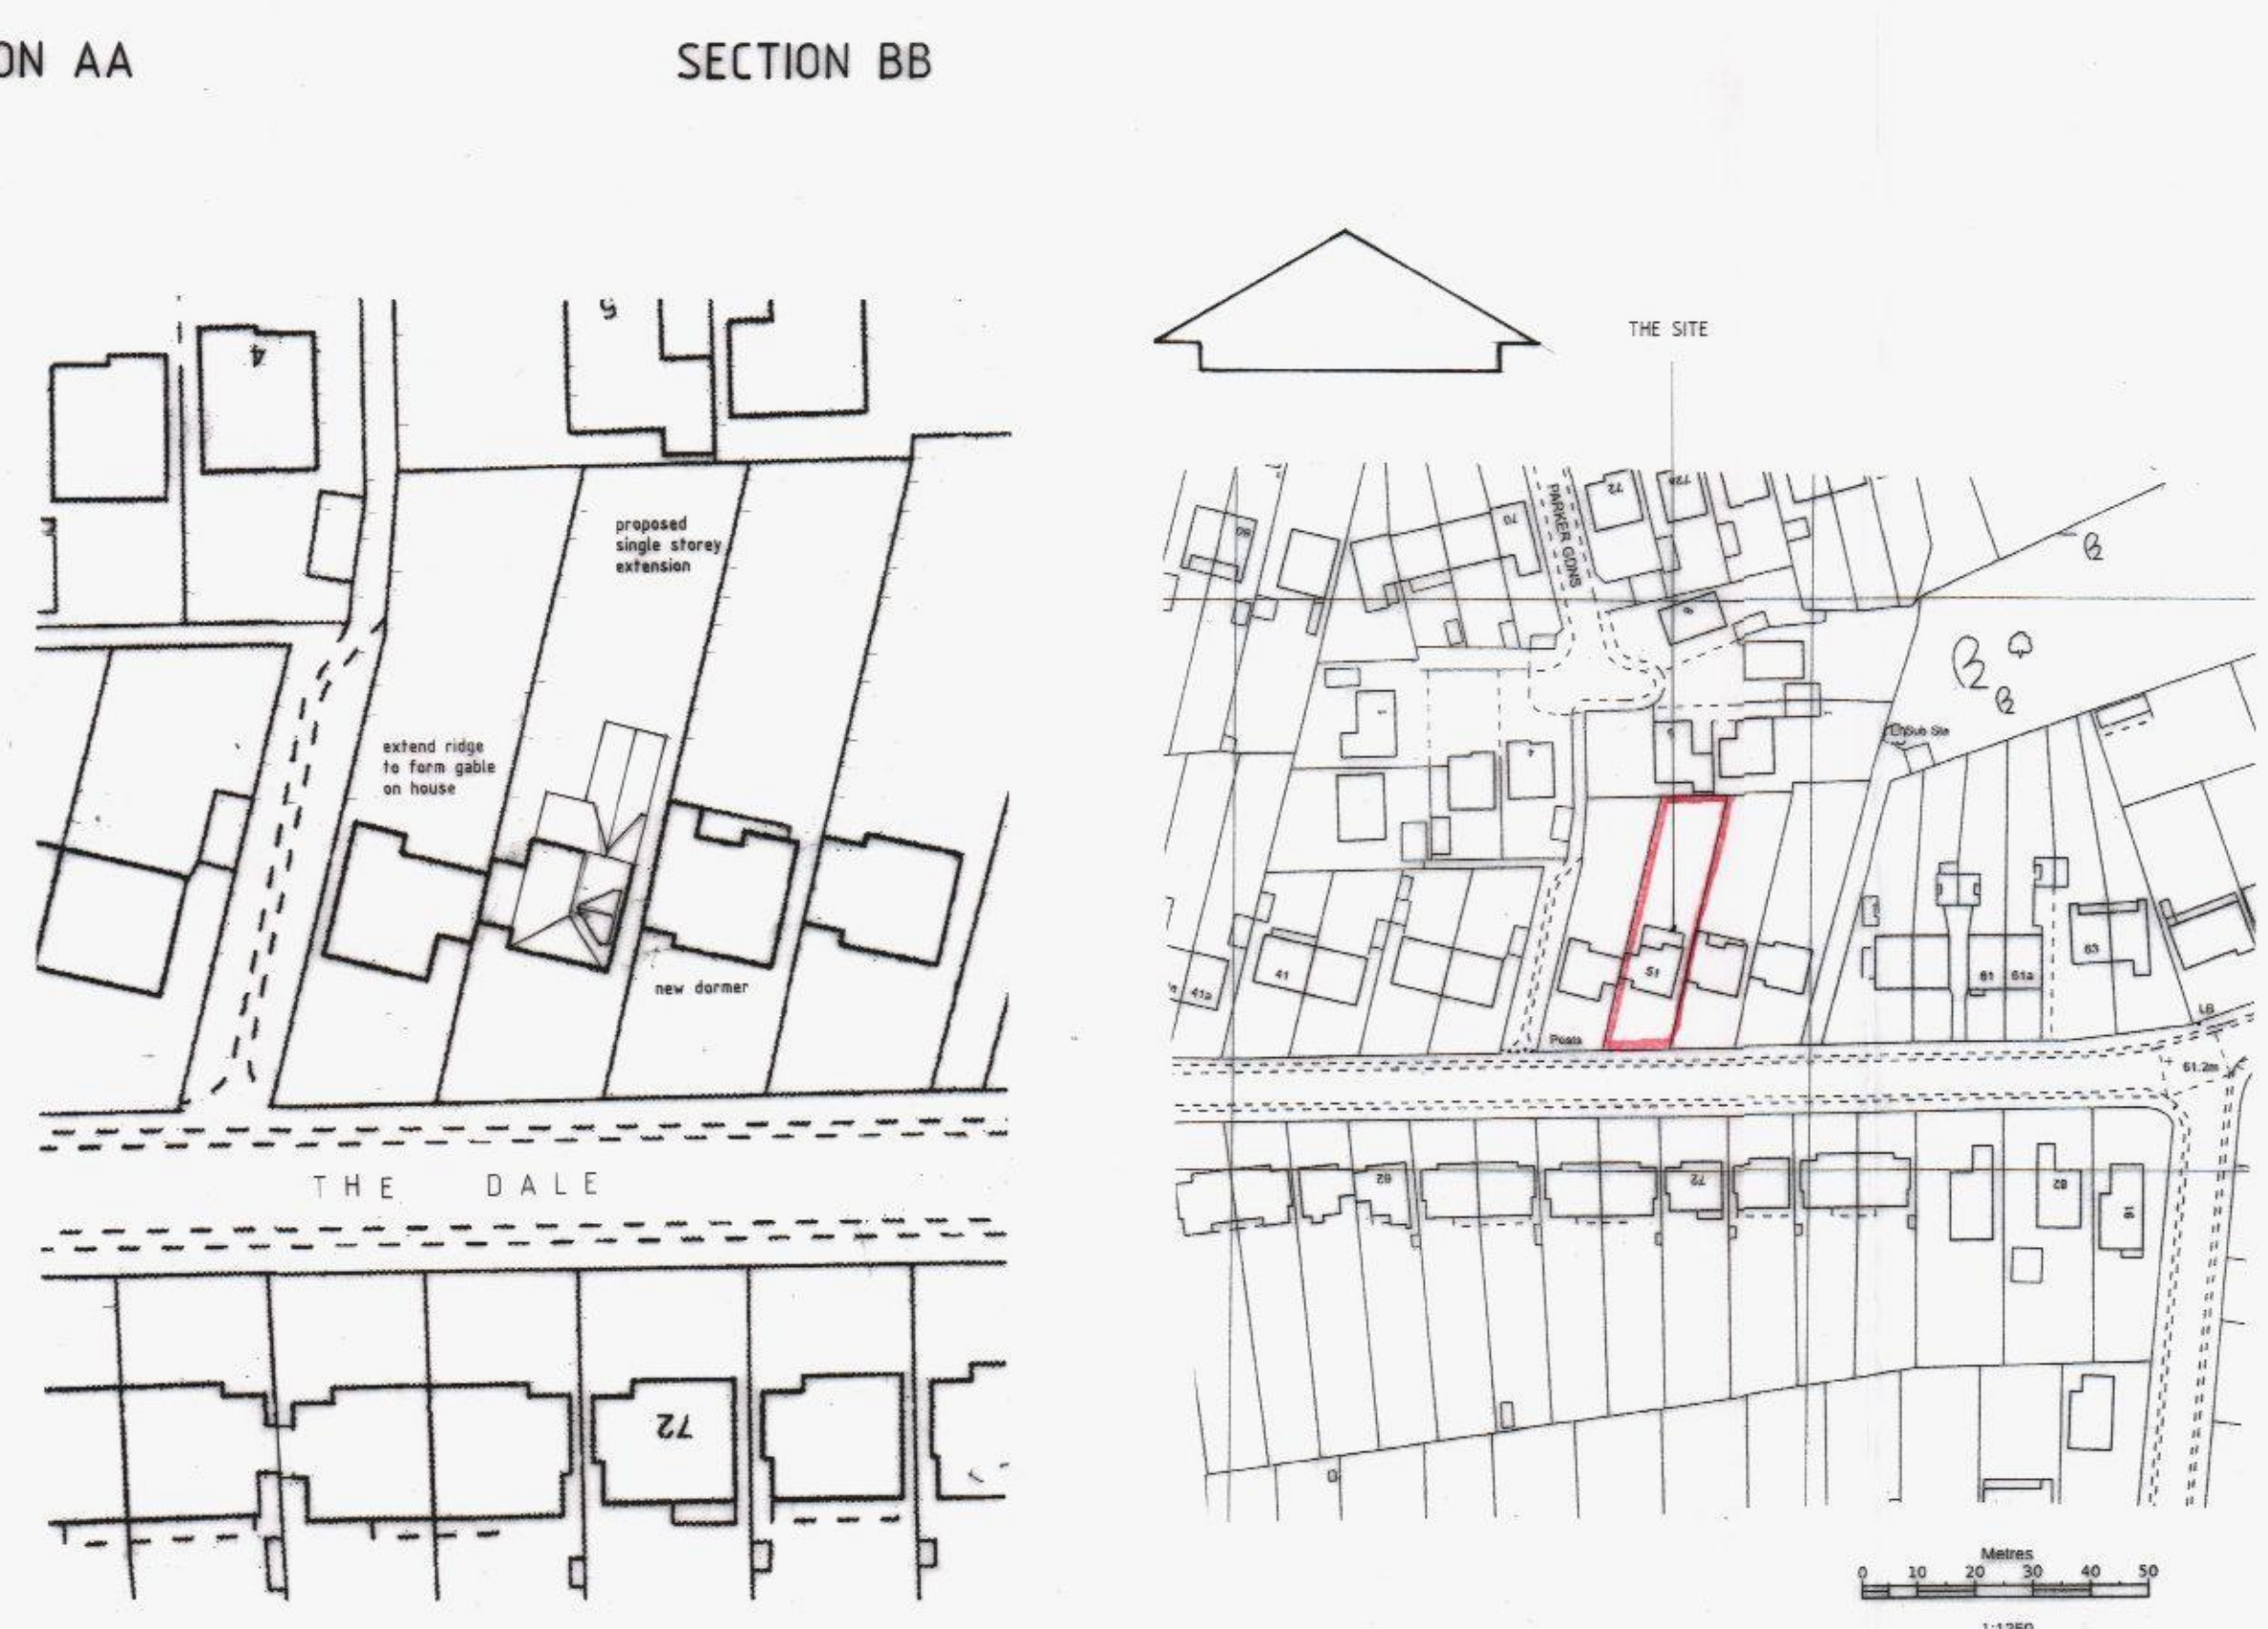
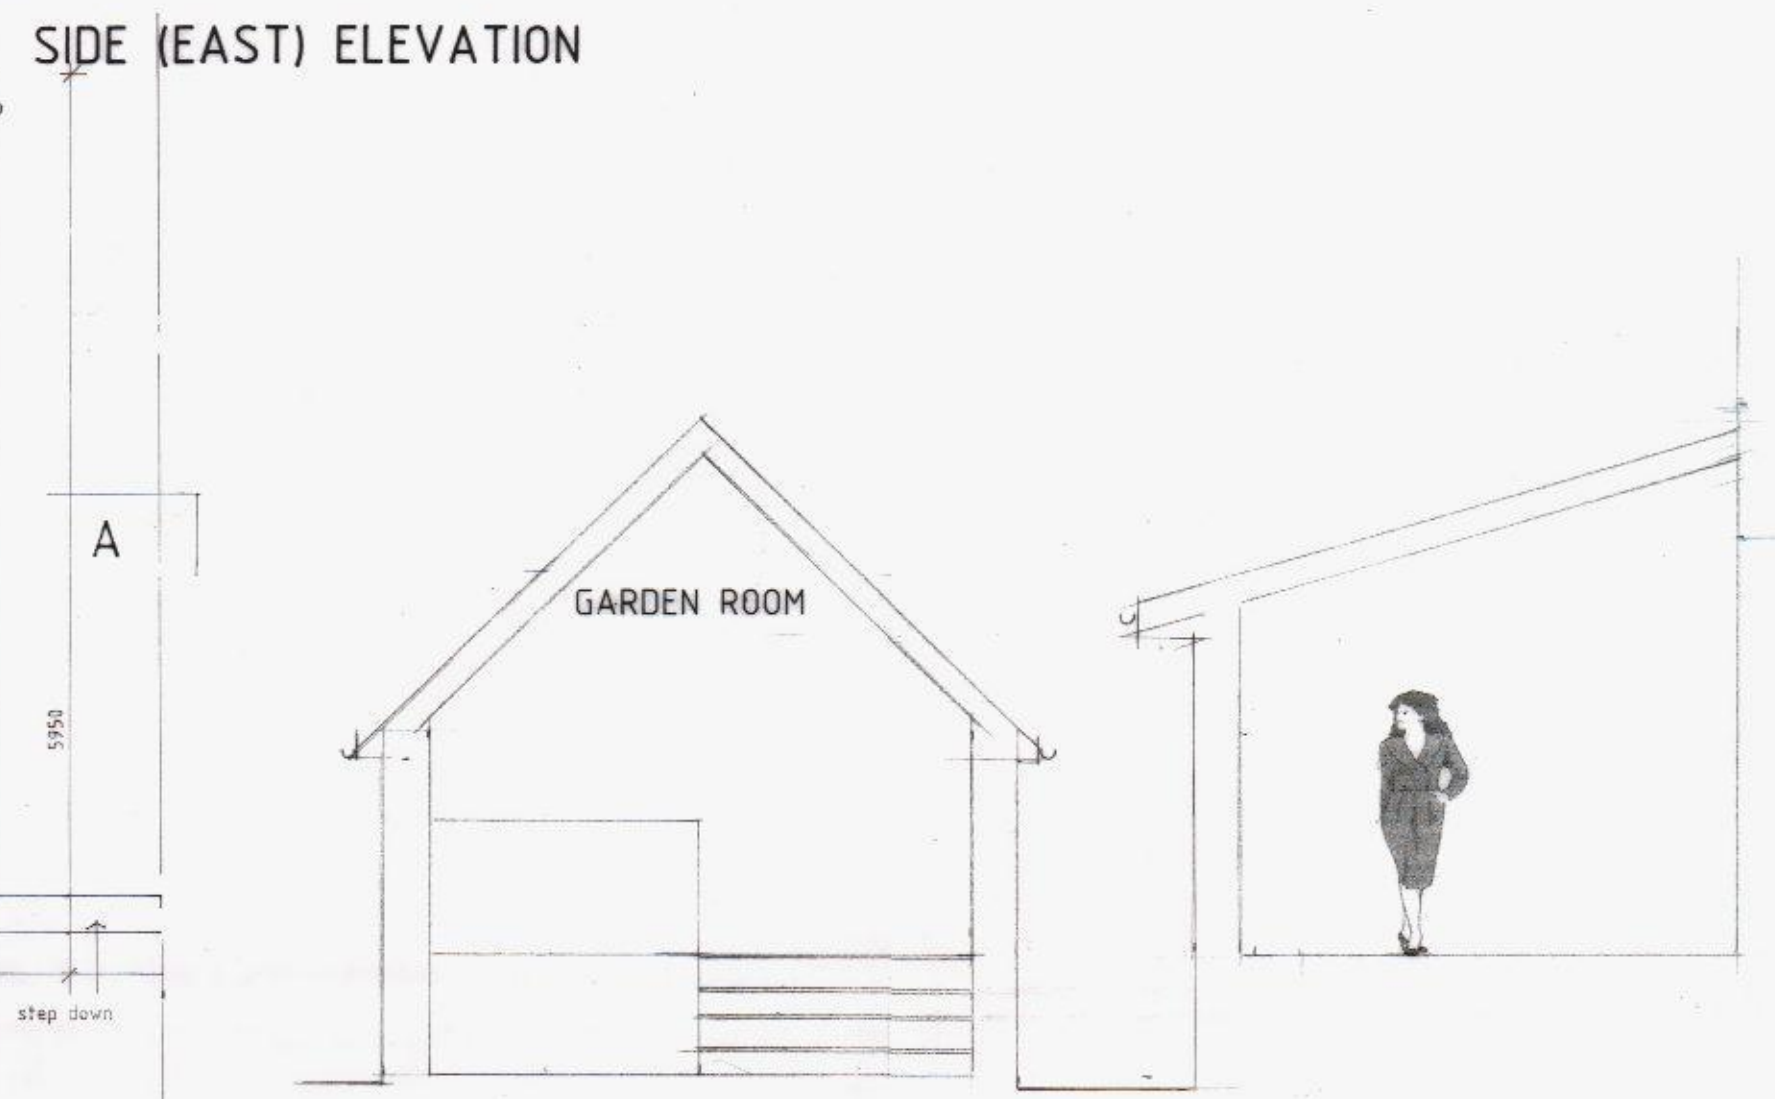
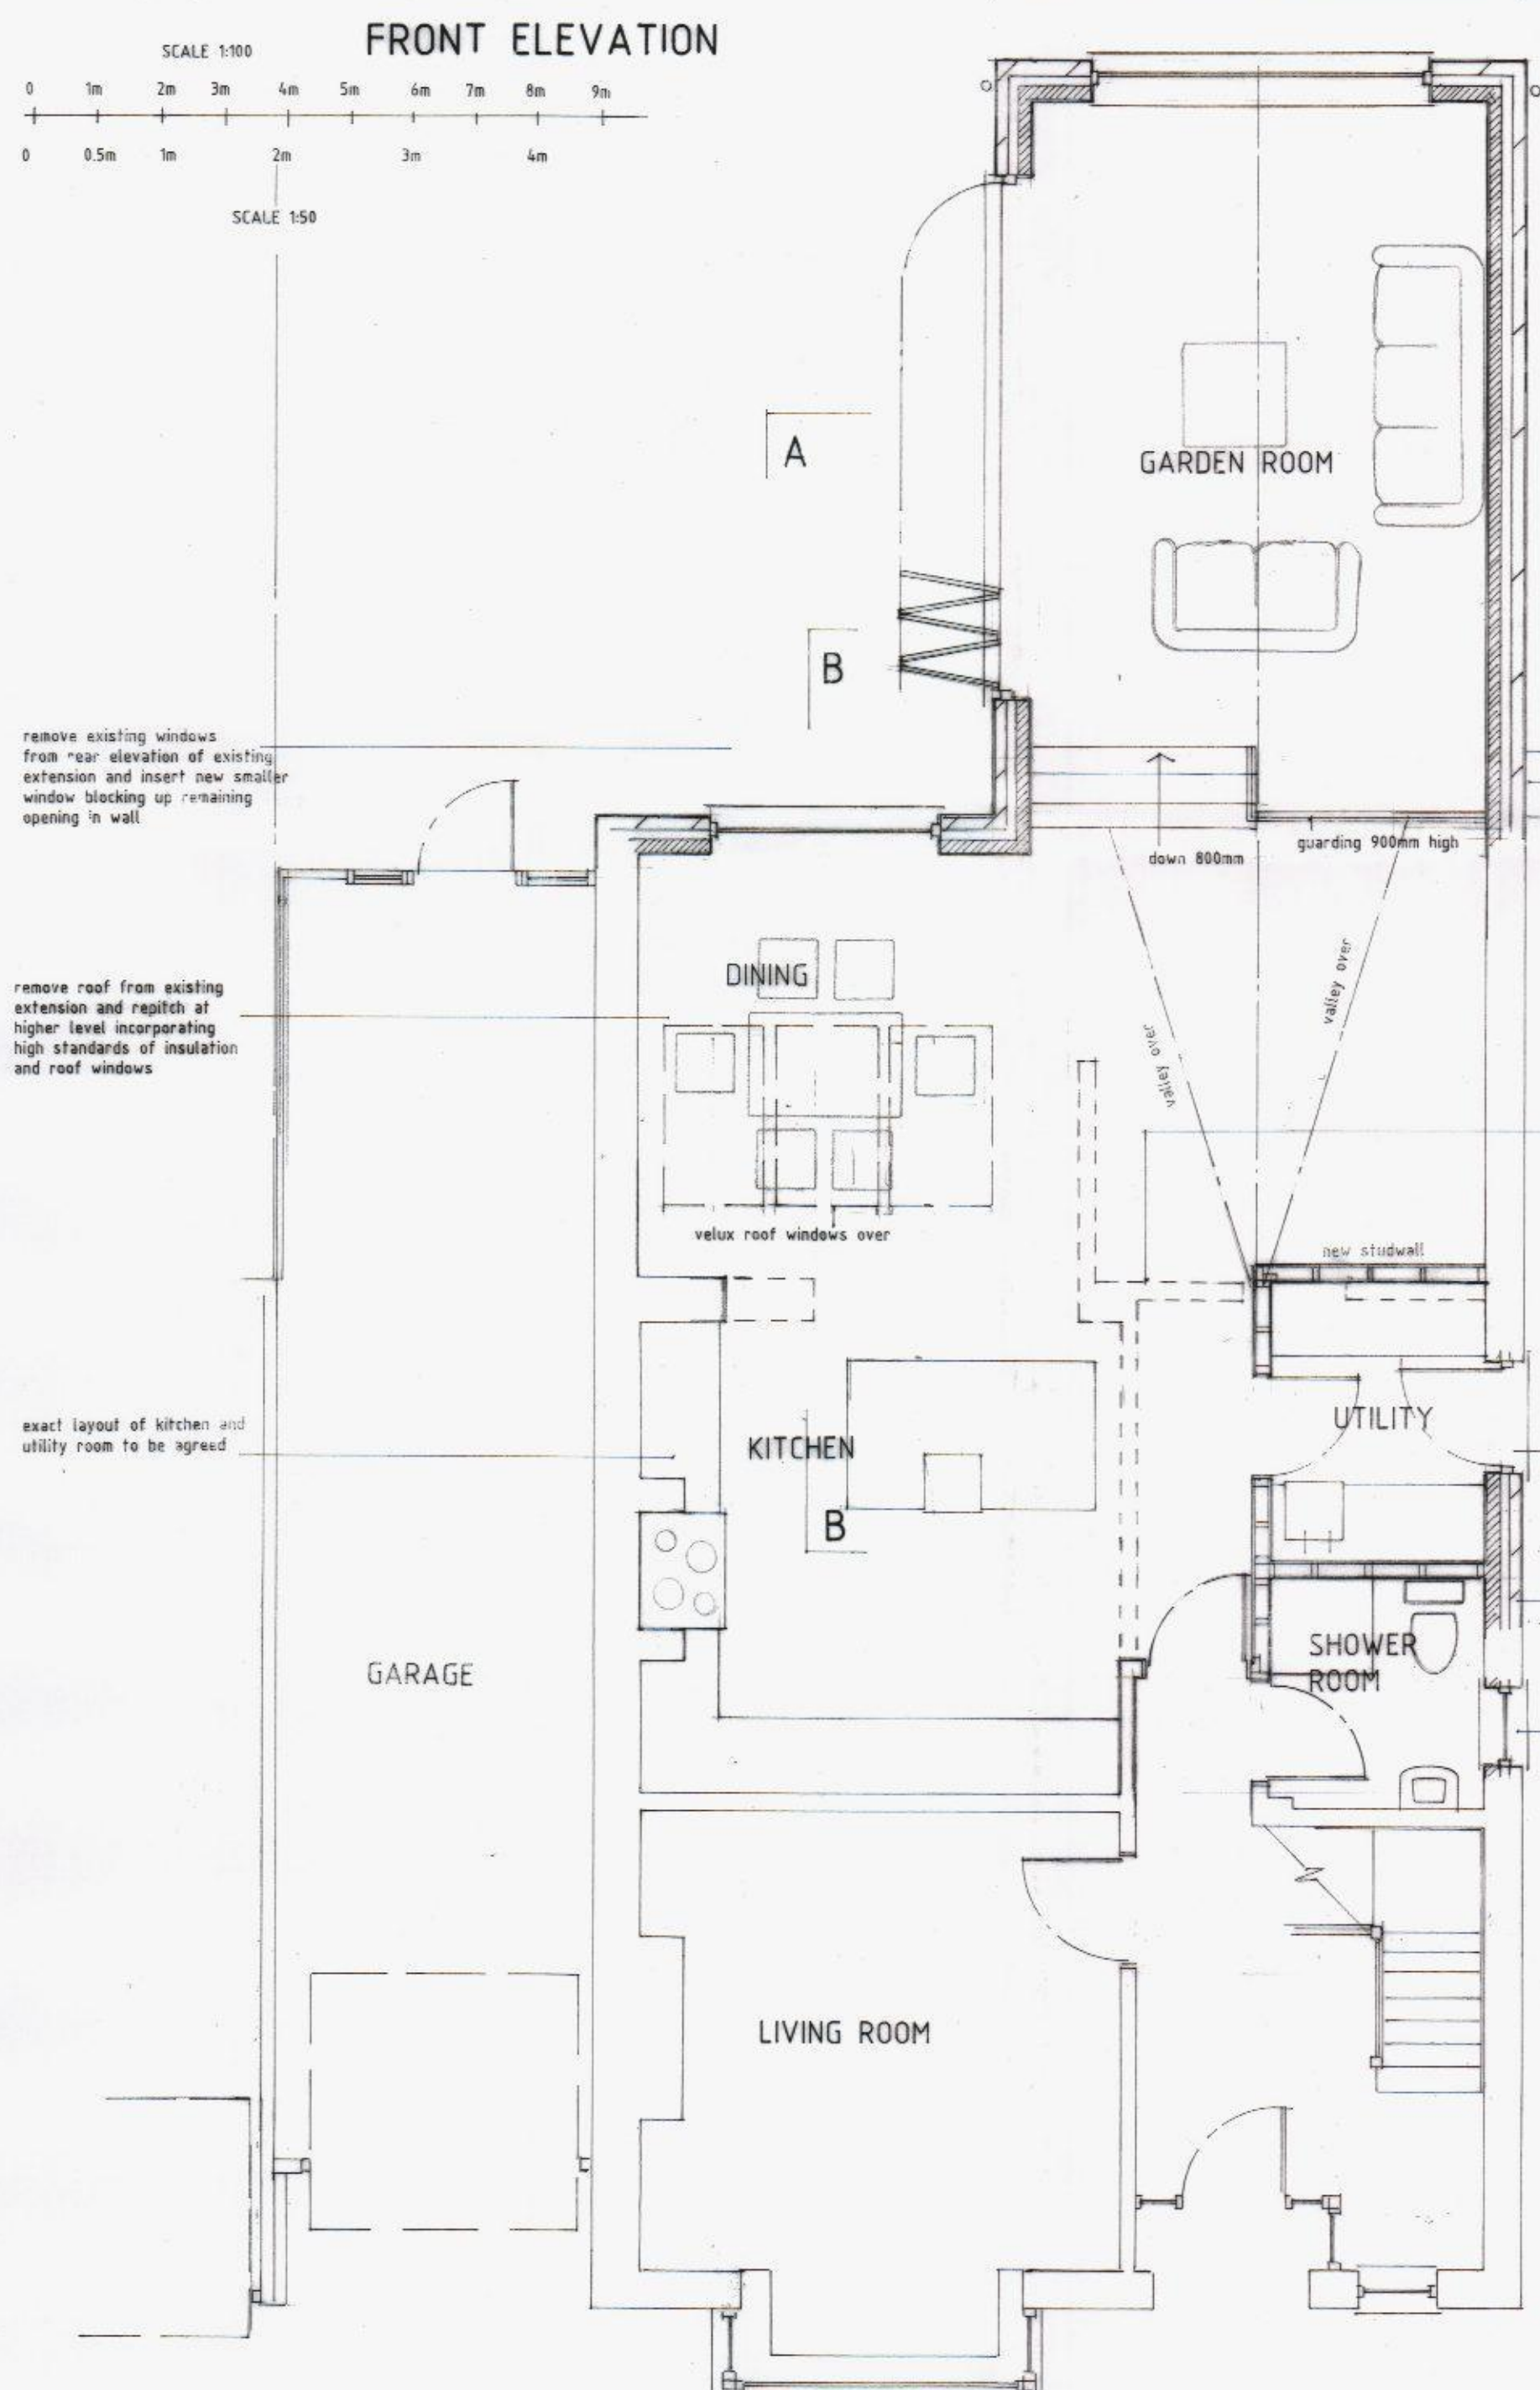


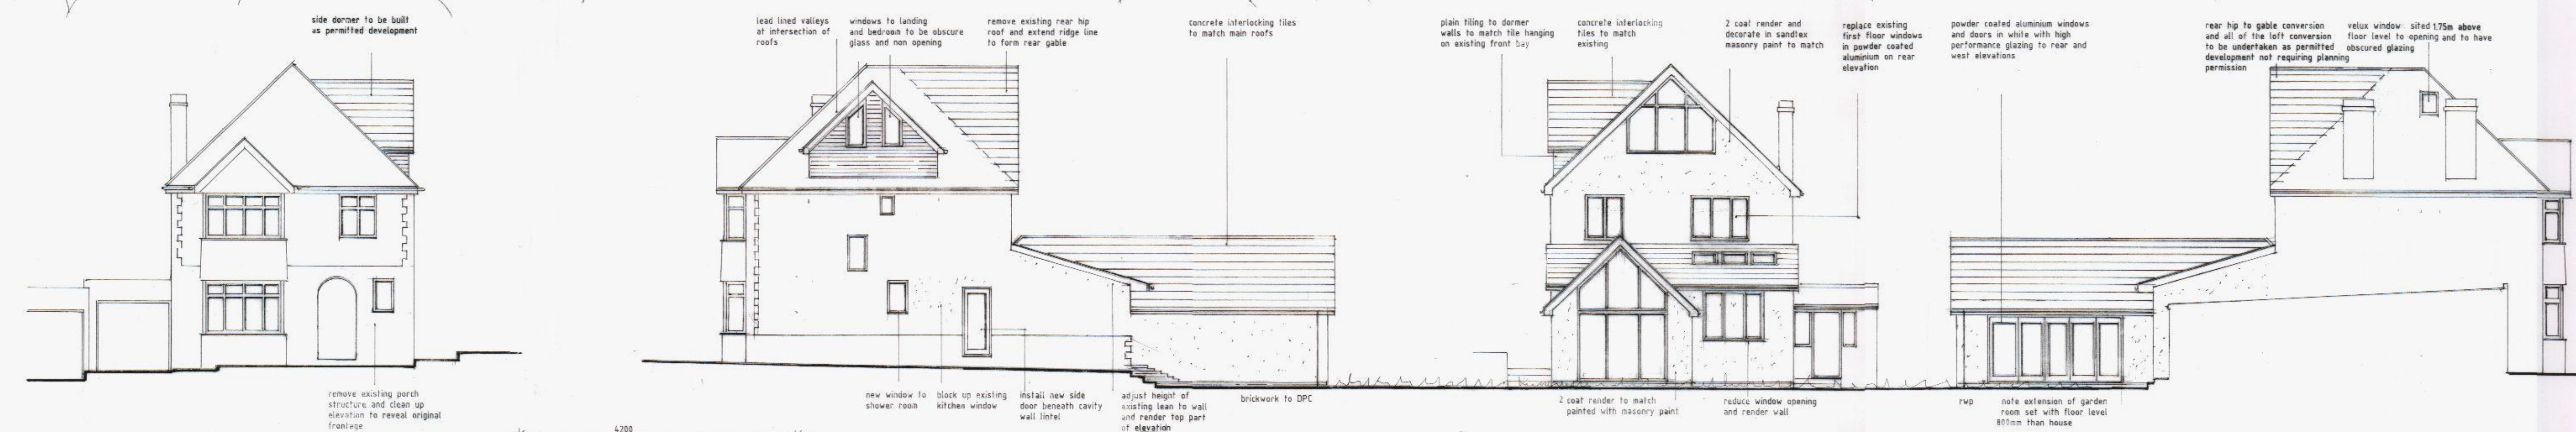

HAVANT BOROUGH COUNCIL
 - 1 OCT 2013
RECEIVED

28.09.2013 Velux to bedroom 4 on west elevation omitted, velux to ensuite shown at 1.75m above floor with obscure glazing.

LOFT CONVERSION, REAR EXTENSION & ALTERATIONS

51 THE DALE
 WIDLEY
 WATERLOOVILLE
 HAMPSHIRE
 PO7 5DB

MR & MRS SHAWL

DRAWING: SITE PLANS, PROPOSED ELEVATIONS & GROUND FLOOR
SCALE: 1:1250 1:500 1:100 1:50
DRG No. 1016/2 **DATE:** JULY 2013

SPACE & Style HOME DESIGN
 Space & Style Home Design
 Cornerways,
 Gomer Lane,
 Alverstoke,
 Hampshire
 PO12 2QW
 Tel: 02392 525 100
 www.spaceandstyle.co.uk

This drawing is to be read in conjunction with any accompanying calculations, drawings, notes or specification. All dimensions on site supersede drawing and to be checked and verified by contractor prior to ordering materials. Any discrepancies or changes to be referred to Space & Style Home Design.

© Copyright 2013 this drawing cannot be copied, reproduced or used without the consent of Space & Style Home Design.