


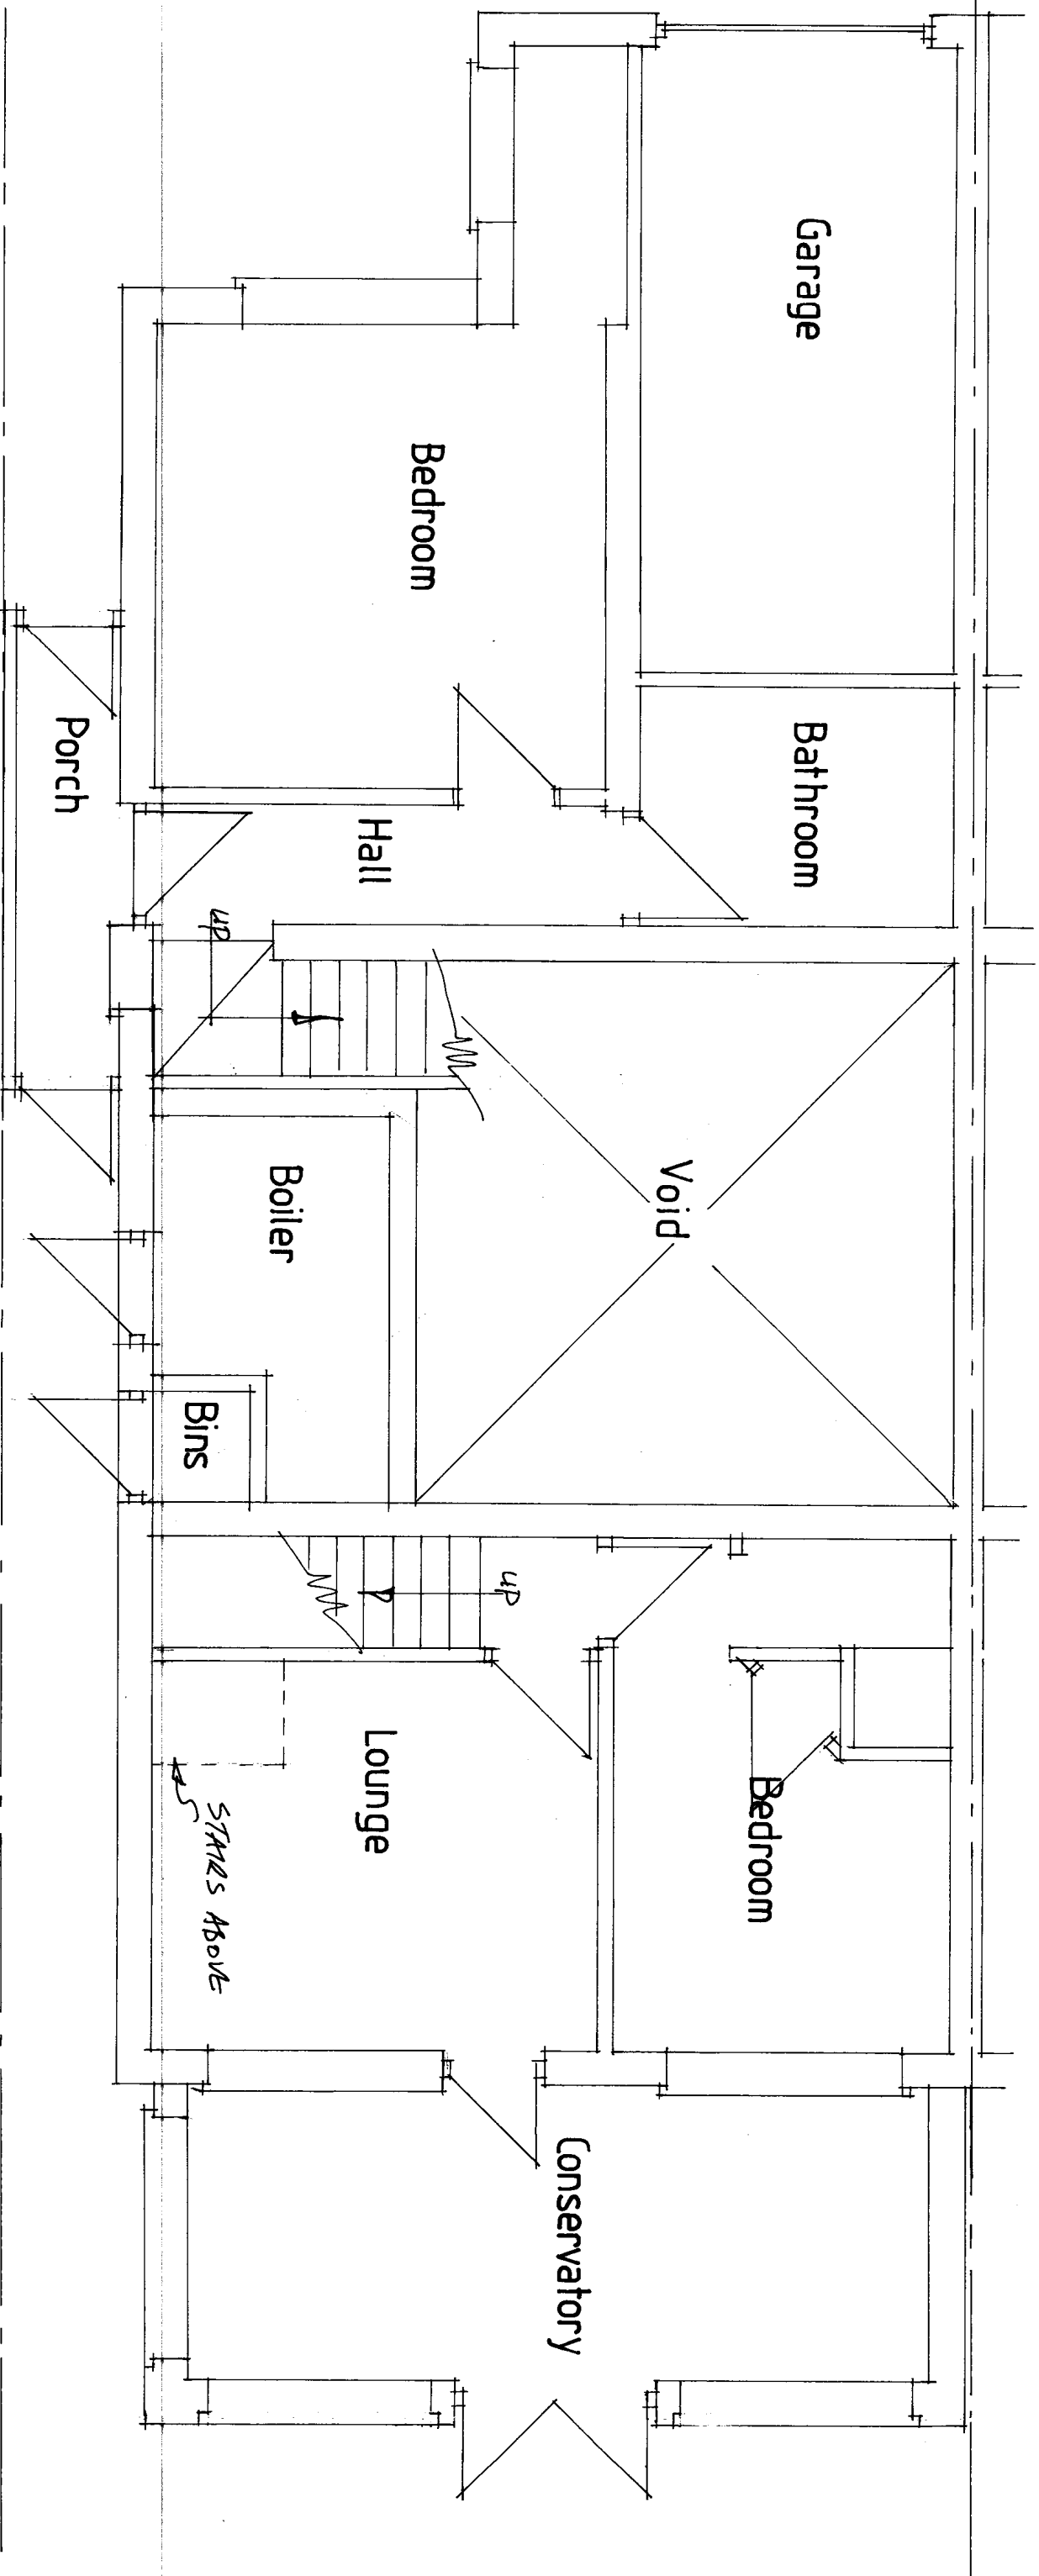

Ground Floor Plan - proposed

128 Southwood Road
Hayling Island

Scale 1:50

January 2014