

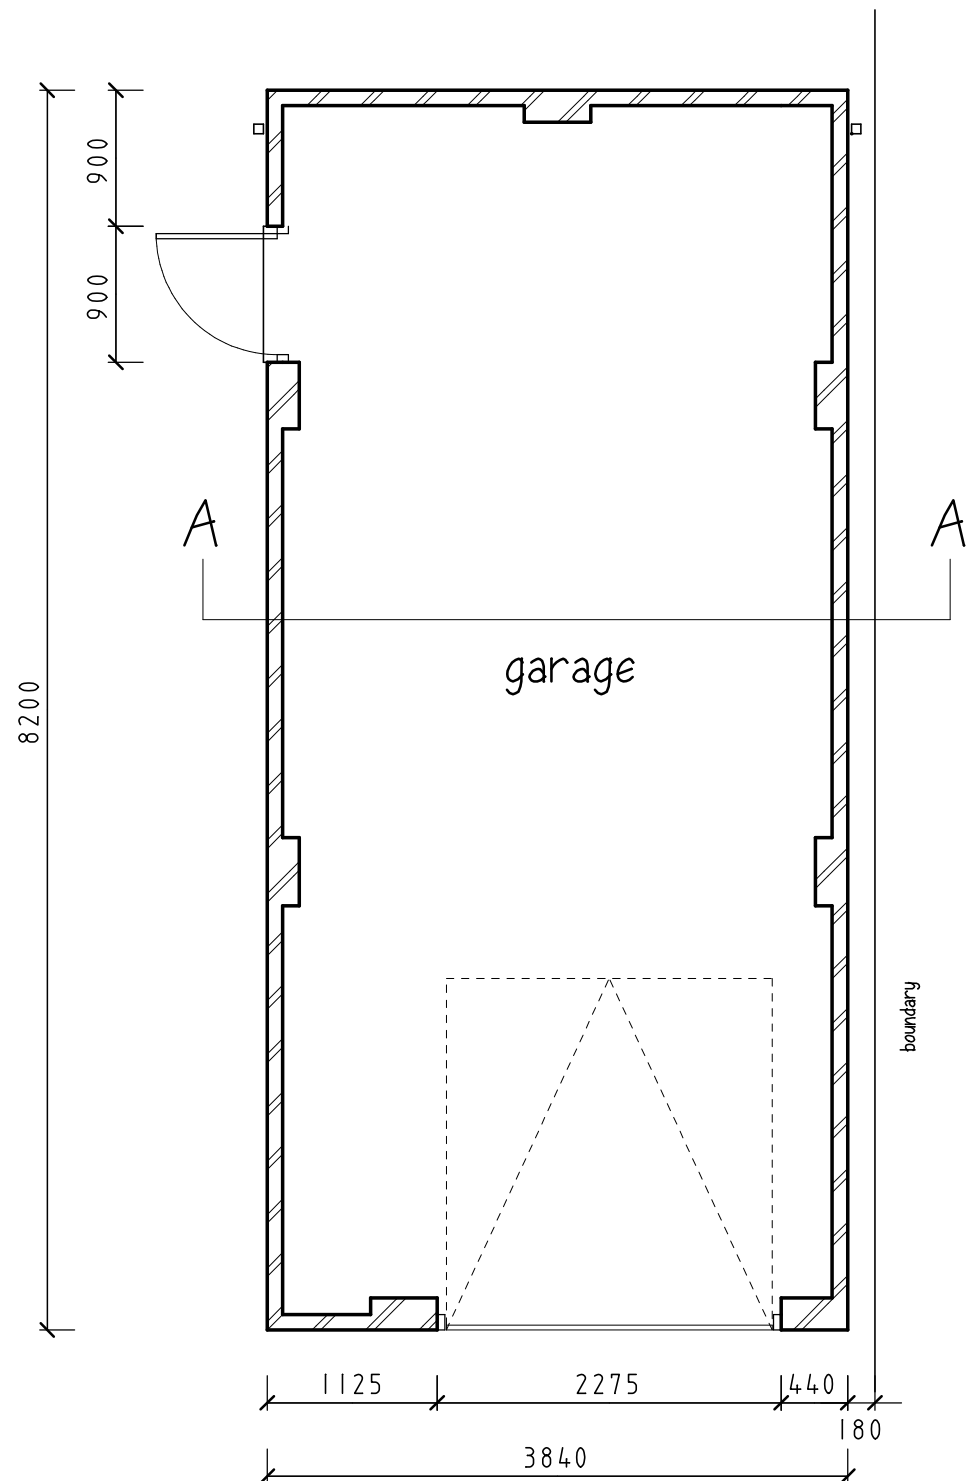


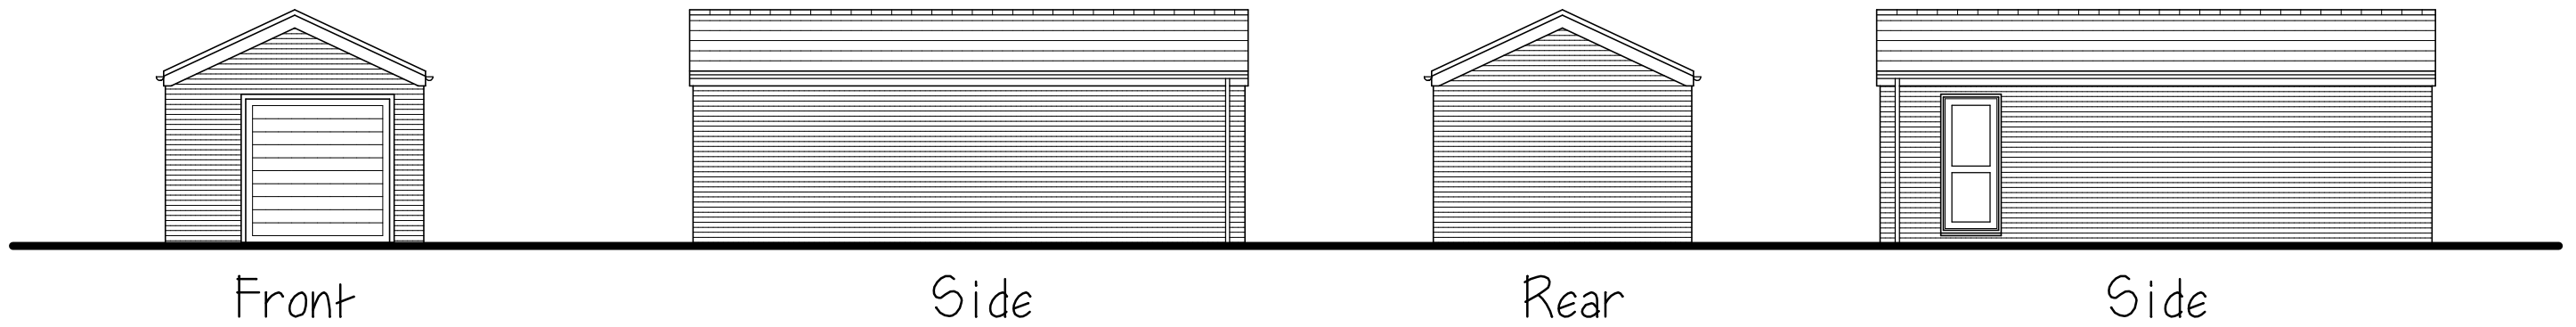

Floor Plan

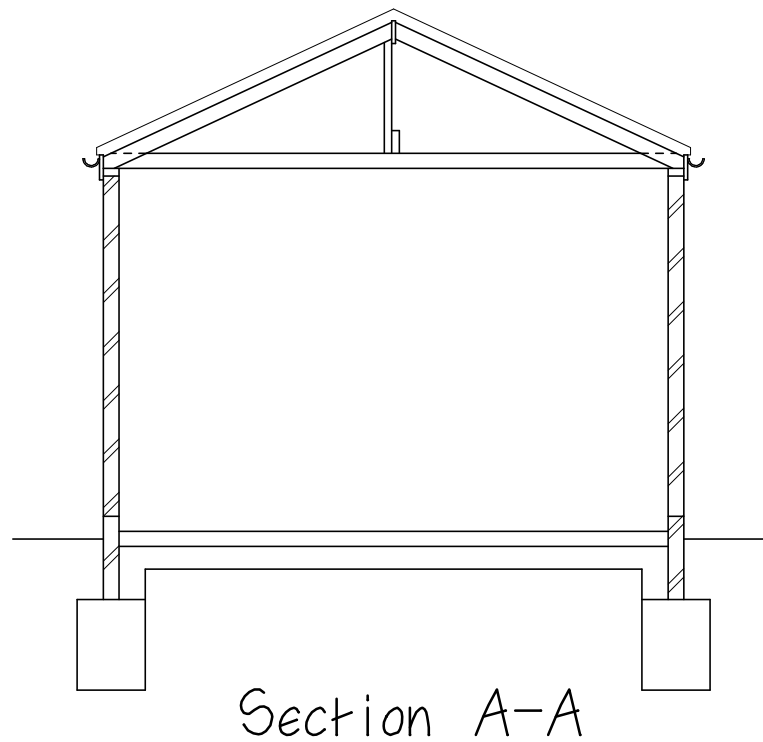

A 02 December 2013 reduce roof height

MARTIN MOYSE M.R.I.C.S

Chartered Building Surveyor

Title: PROPOSED DETACHED GARAGE

Address: 12 ST. CATHERINES WAY,
DOWNEND, FAREHAM,
HAMPSHIRE PO16 SO31

Scale: A3 - Plan & Section 1 to 50, Date: September 2013 Drawing No: 03A
Elevations 1 to 100

*This drawing does not constitute a specification of work to be done, and is to be read in conjunction with notes.
All dimensions to be checked on site. This drawing is copyright ©*



12 ST. CATHERINES WAY, DOWNEND, FAREHAM, HAMPSHIRE PO16 8RL
TELEPHONE: 01329 236279 FACSIMILE: 01329 220149 E-MAIL: m.moyse@btinternet.com