
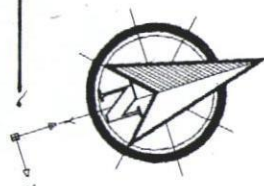


HAVANT BOROUGH
COUNCIL
- 7 OCT 2013
RECEIVED

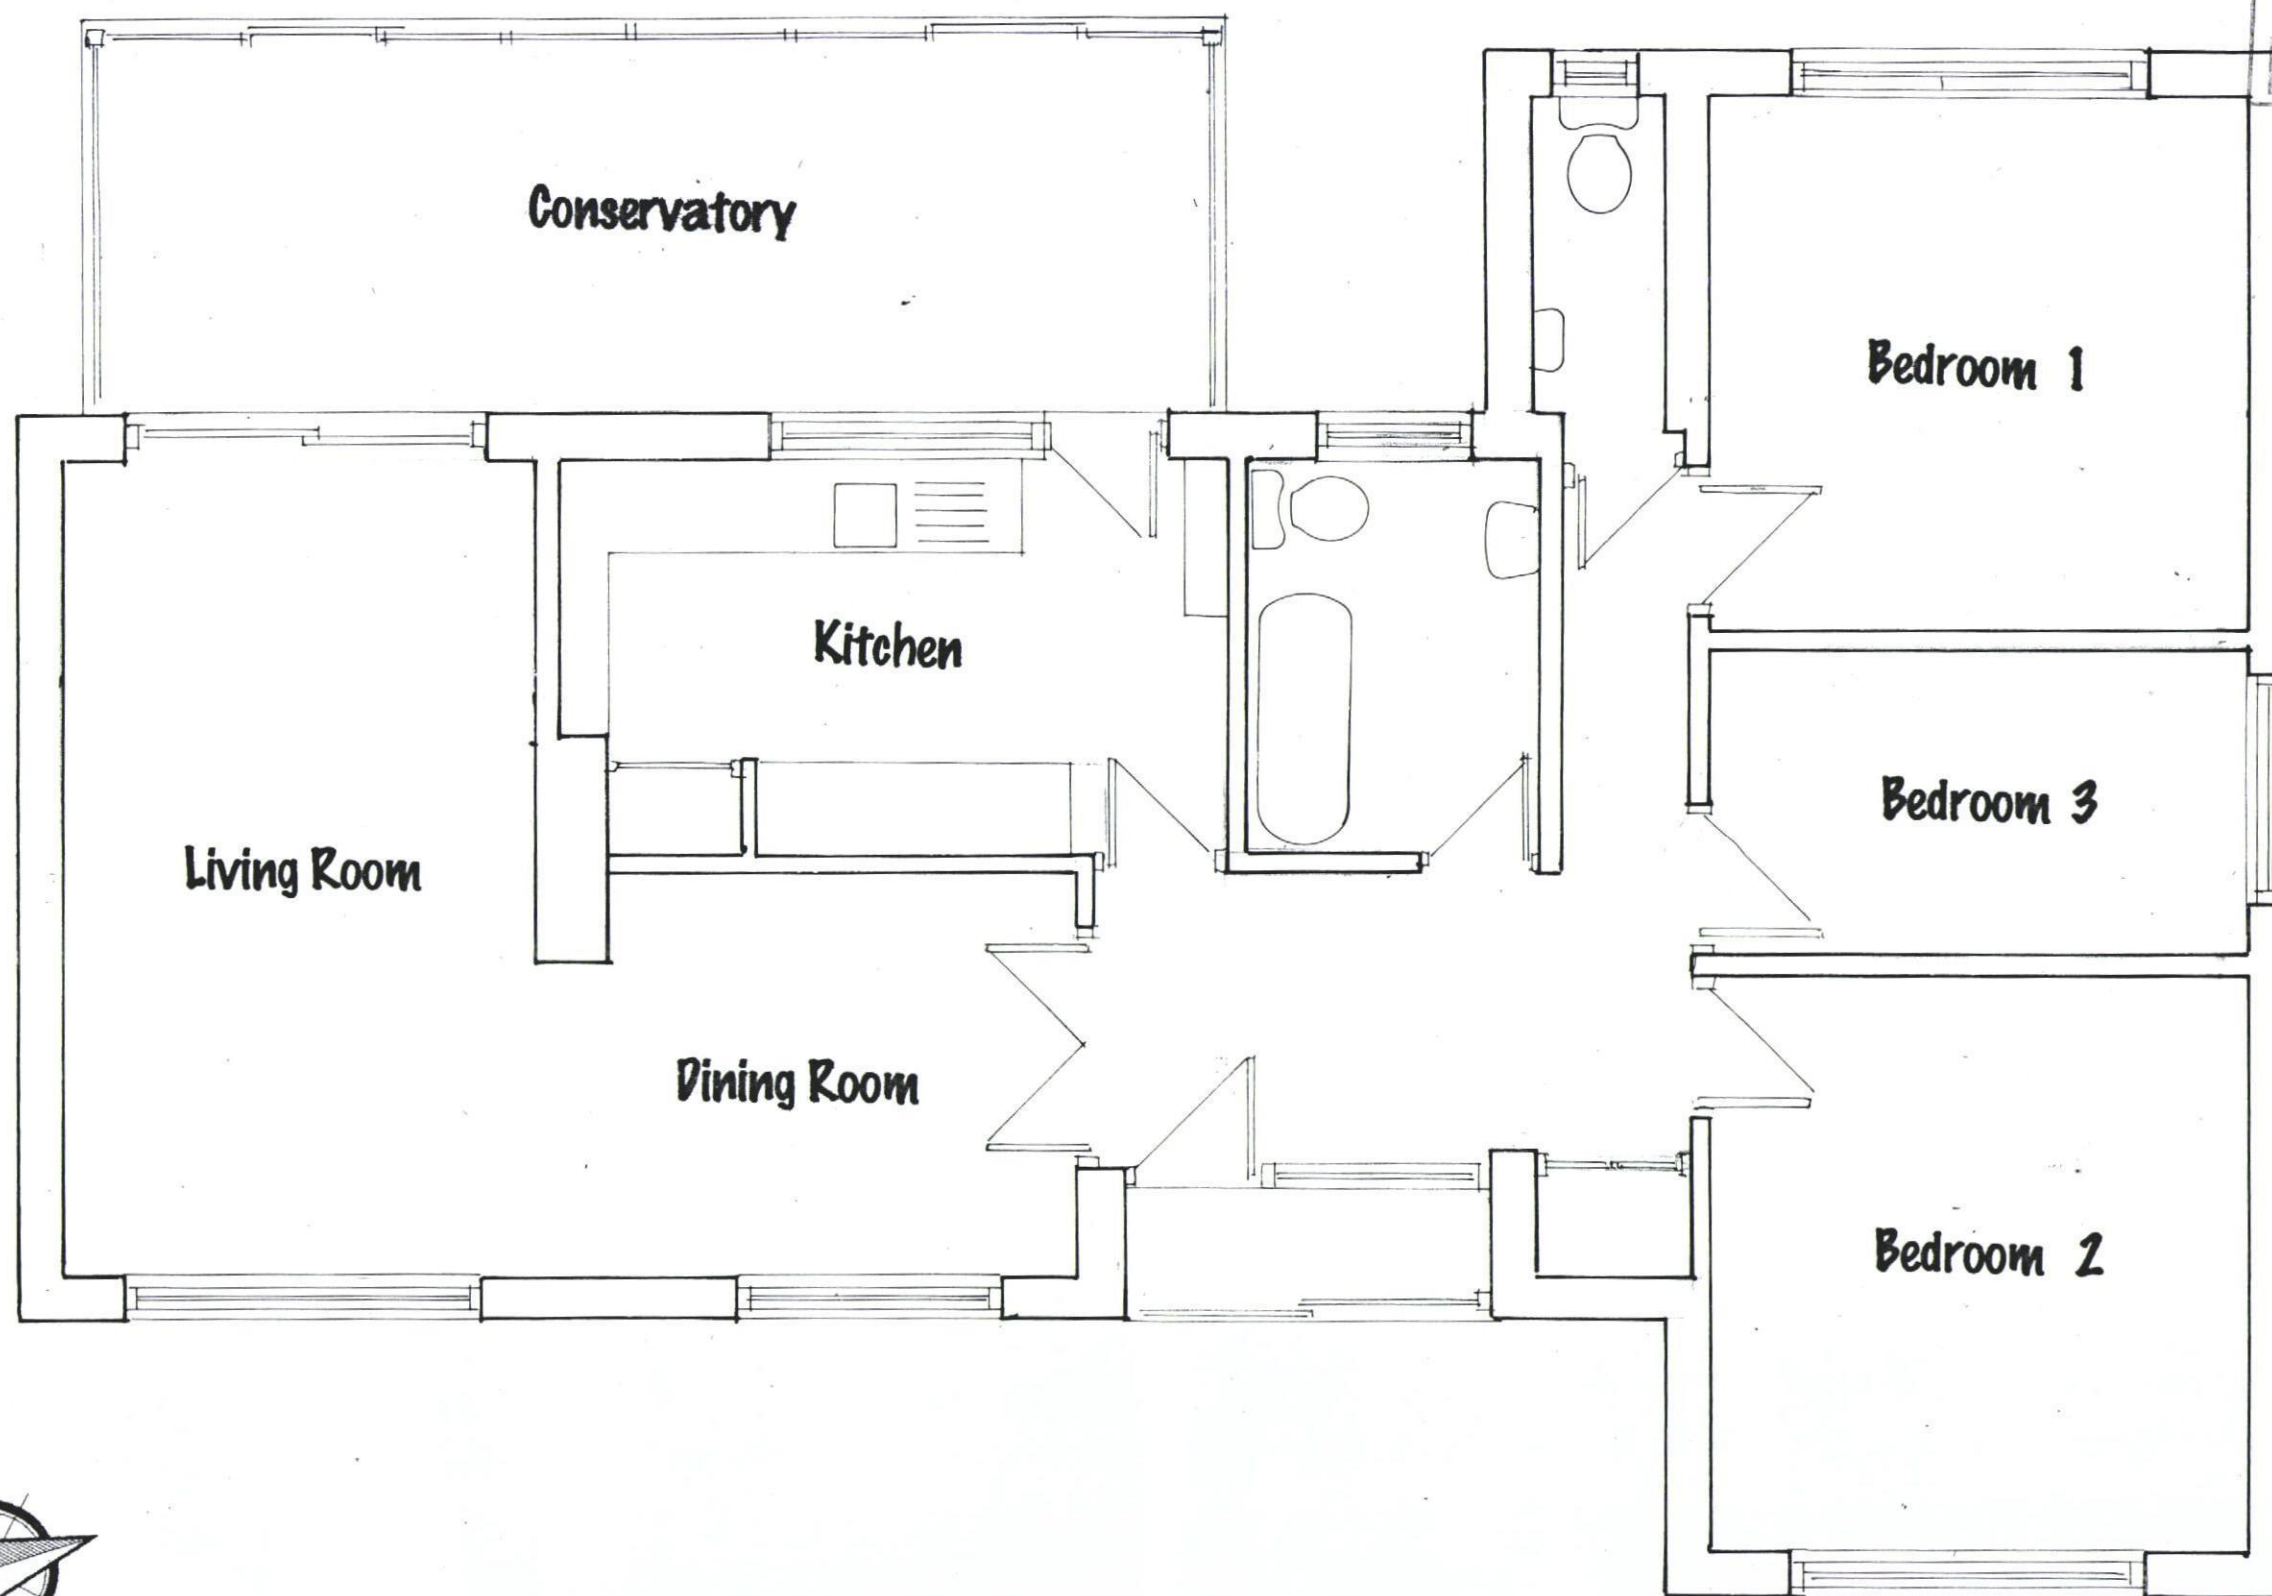

FLOOR PLAN
SCALE- 1:50

PROPOSED WORKS AT

31 Chichester Avenue, Hayling Avenue, Hampshire, PO11 9EZ

For: Mr. and Mrs. Cassidy
31 Chichester Avenue
Hayling Island
Hampshire
PO11 9EZ

Date: 2013

Scale: AS SHOWN

Drawn: KIM

EXISTING
FLOOR PLAN

No 6

CREATIVE DESIGNS

Oaklea, Titchfield Lane,
Wickham, Portsmouth
PO17 5PQ Tel 01329 835992