


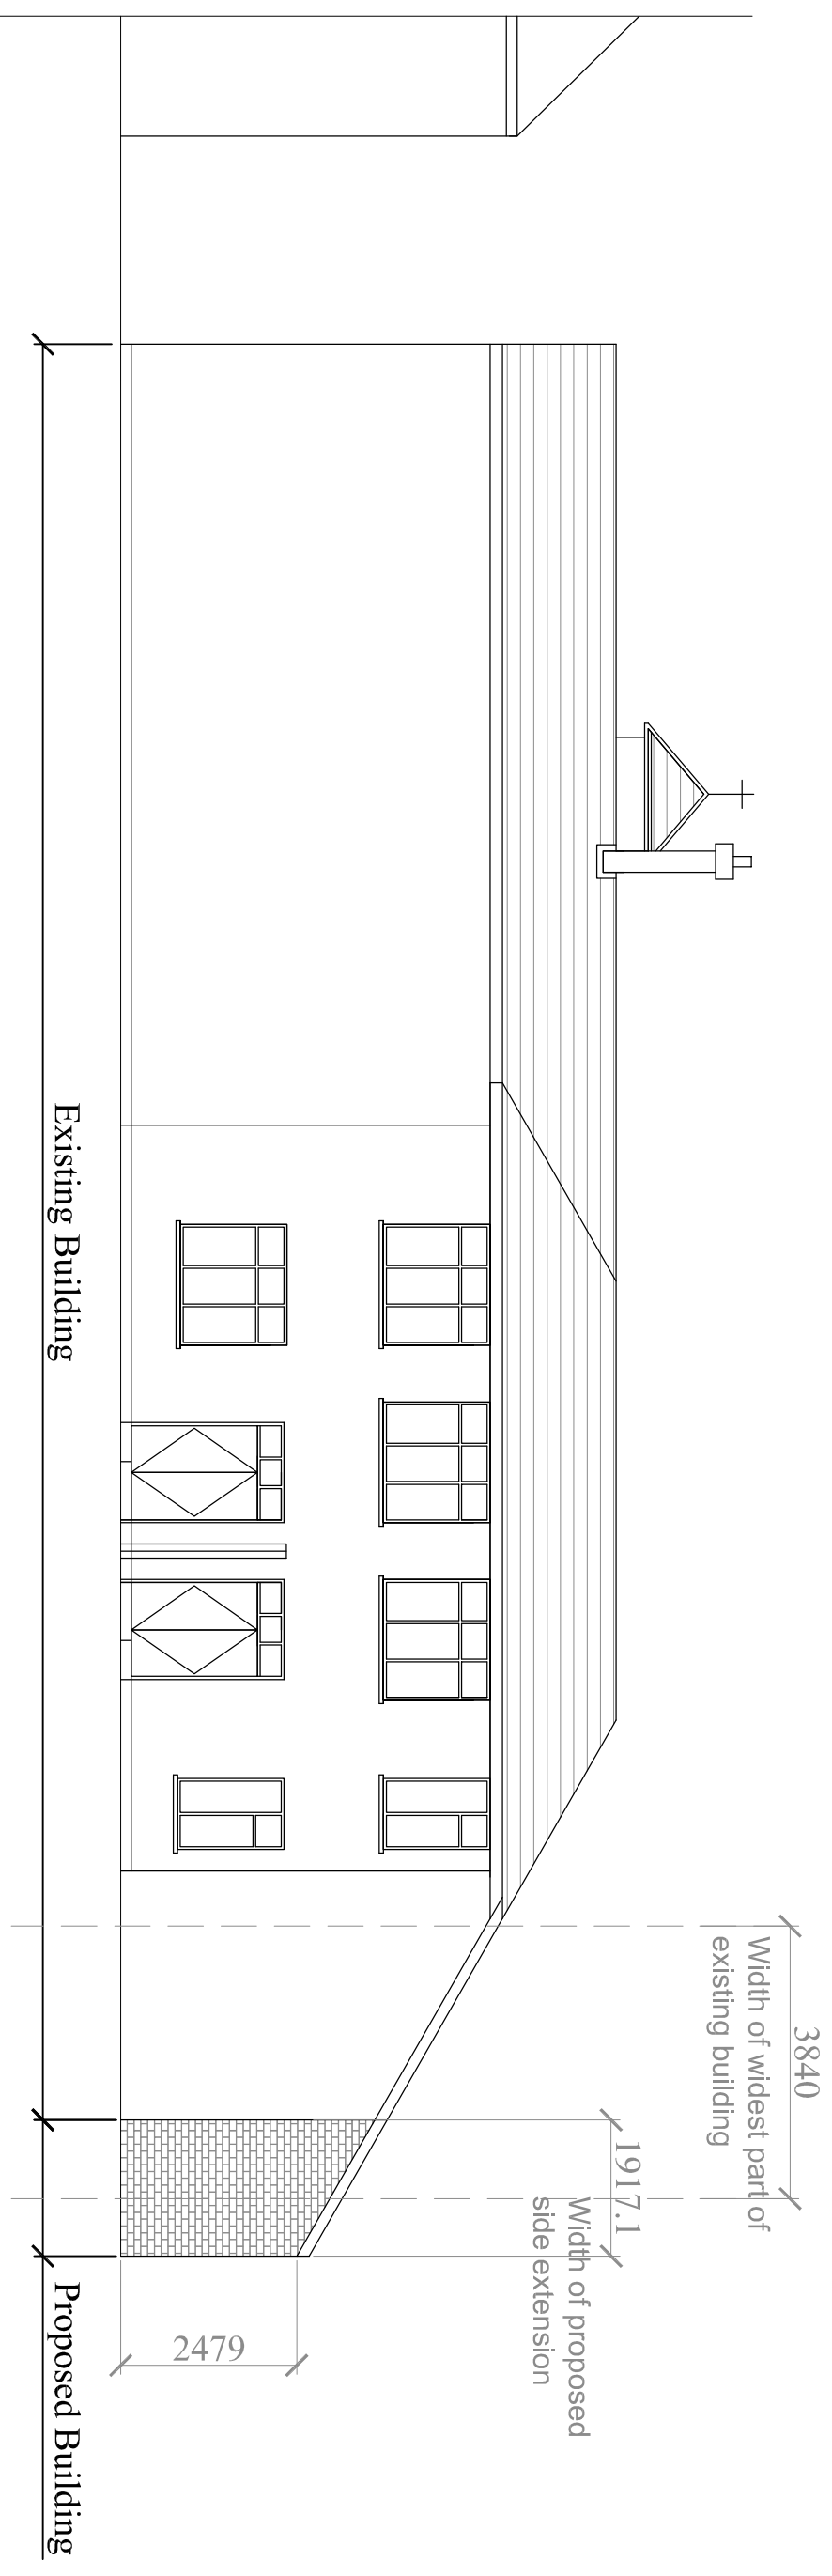

PROPOSED SOUTH ELEVATION

Revision	Description	Date	Project 26, West Field Avenue, Hayling Island, Hampshire, PO11 9AG		
			Drawing Name Proposed South Elevation		
			 www.suburbanstudios.co.uk COOBBE FARM, CR0 5HL 020.8654.2310 info@suburbanstudios.co.uk		
Job No	080408	Date	11.09.13		
Drawing Number	AP 003	Rev	--		
Scale	1:100@A3				
Drawn:	PL	Checked:	GSW		
DO NOT SCALE FROM THIS DRAWING: Any drawing errors or divergences should be brought to the attention of Suburban Studios at the address shown.					