




- GENERAL NOTES:
1. THIS DRAWING IS TO BE READ IN CONJUNCTION WITH THE OTHER DRAWINGS IN THIS SET.
 2. ALL FINISHES ARE TO CONFORM TO THE CURRENT BUILDING REGULATIONS.
 3. SEPARATE DOCUMENT FOR THE DESIGNER'S RISK ASSESSMENT.
 4. ALL WORKS OR MATERIALS INDICATED ON THIS DRAWING ARE TO BE ACCORDANCE WITH THE BRITISH STANDARDS CODES OF PRACTICE OR RECOGNIZED INSTITUTE OR TRADE ASSOCIATION RECOMMENDATIONS AND PUBLICATIONS.

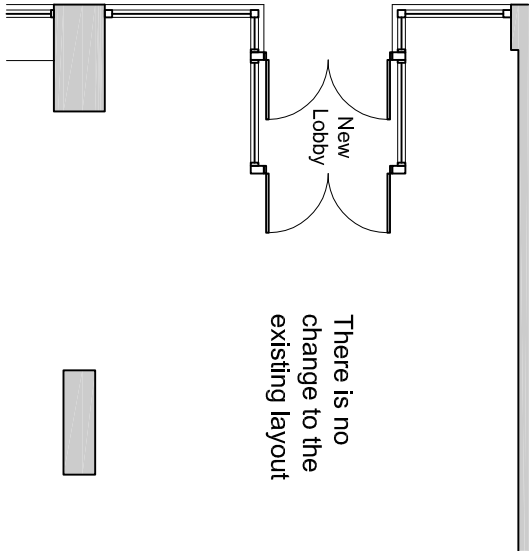

Partial Proposed Ground Floor Plan
1:100

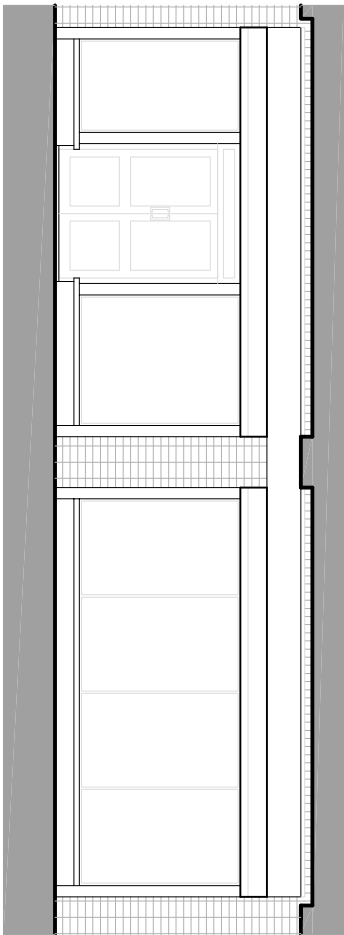

Existing / Proposed Front Elevation
1:100

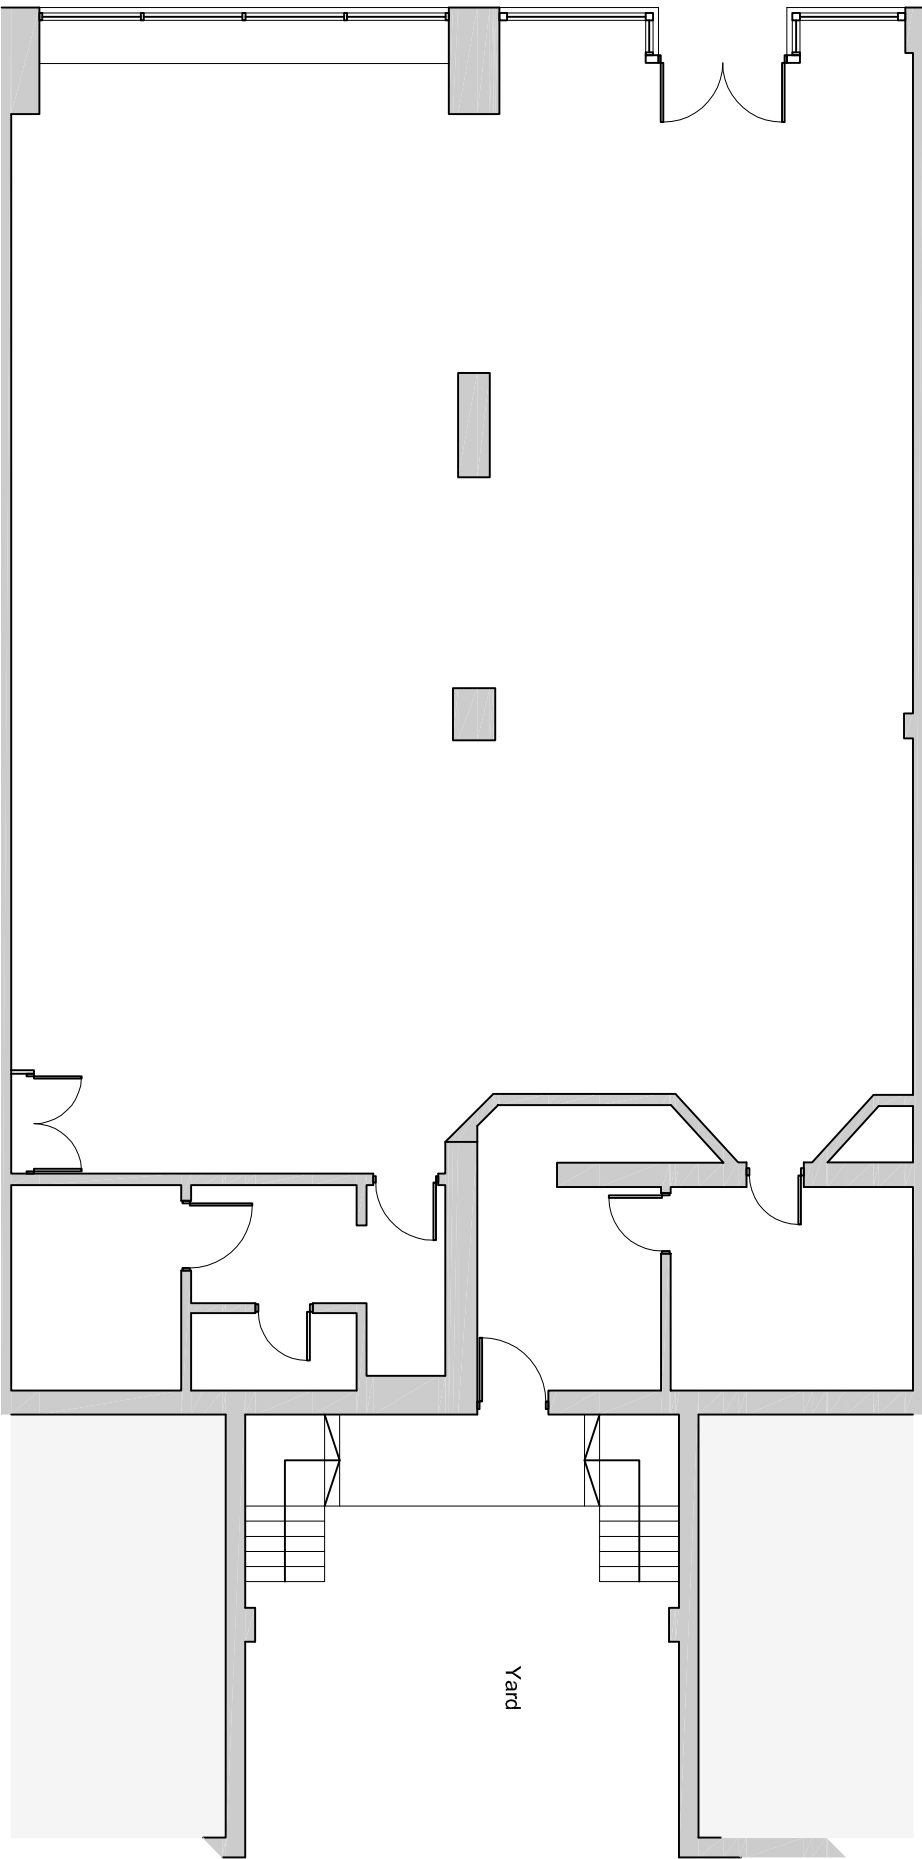

Existing Ground Floor Plan
1:100



Ordnance Survey (c) Crown Copyright 2013. All rights reserved. Licence number 100020449

Location Plan
1:1250

PLANNING

New lobby added as
per Planning Officer
A Jan'13 recommendation. db

Revised Date Description Date Check

Branksmere House
Queens Crescent, Southsea
Portsmouth PO5 3HT
Hampshire England
Tel: (023) 927 55 333
Fax: (023) 927 55 222
E-Mail: admin@picarchitects.com
Web: www.picarchitects.com

Client: Funfayre Leisure Ltd.

Project: 38-40 Greywell Centre, Leigh Park
Havant

Drawing Title: Existing / Proposed
Ground Floor Plan & Elevation

Drawn By	Date	Checked By	Date	Approved By	Date
SB	Nov 13	db	Nov 13		
Drawing No.	13.1965.100	Revision	A	Scale	1:100 @ A3
PIC ARCHITECTS © COPYRIGHT RESERVED 2013					
NOT FOR CONSTRUCTION OR FOR ANY OTHER PURPOSES					
SCALING ONLY FOR LOCAL AUTHORITY PURPOSES					