




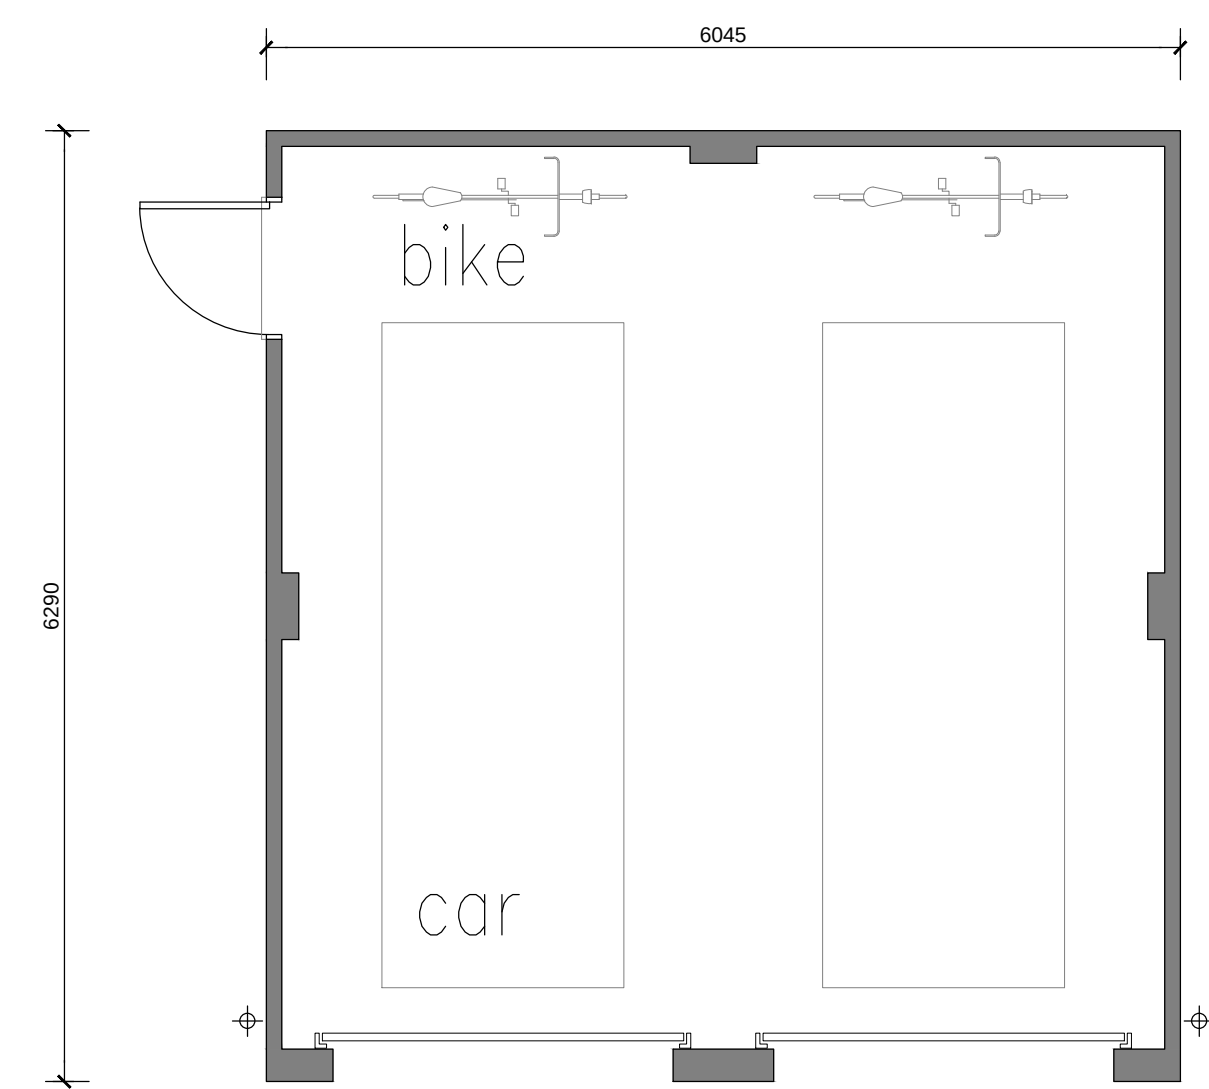


GARAGE FLOOR PLAN
(double width, detached, single occupier)

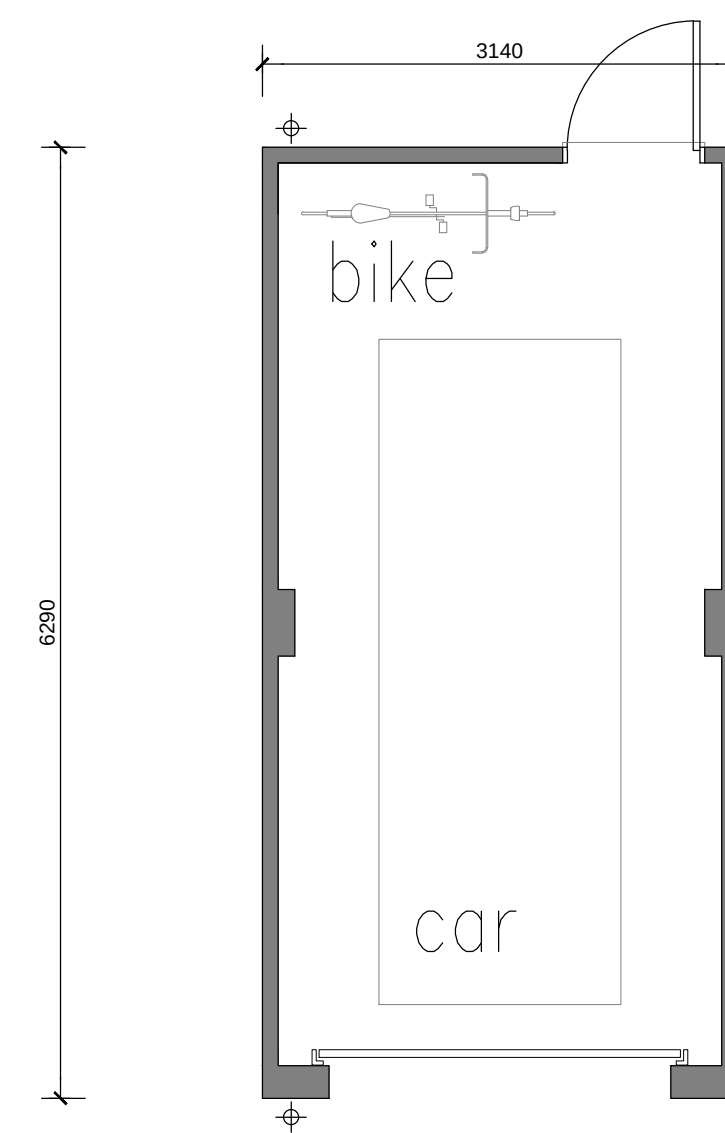


GARAGE FLOOR PLAN
(single width, detached)

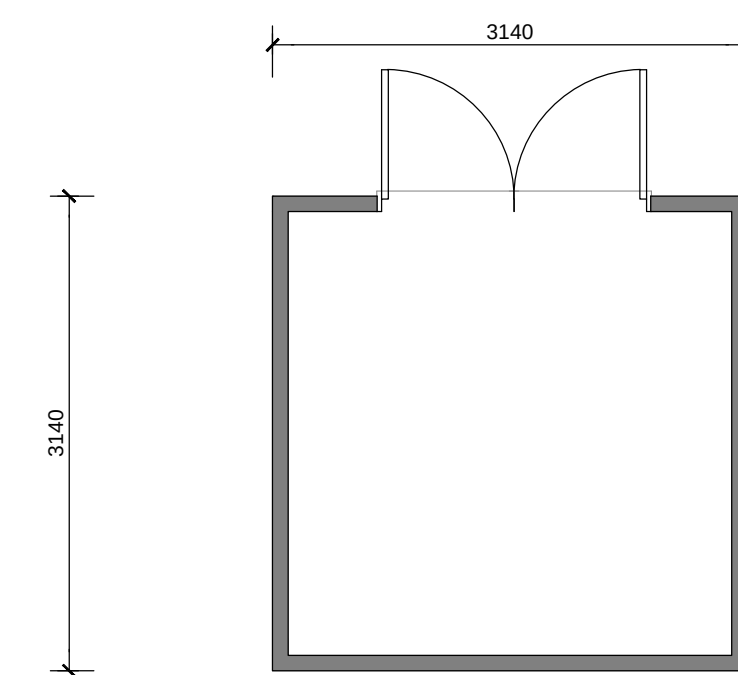

ELECTRIC SUBSTATION FLOOR PLAN
(subject to final engineers details)

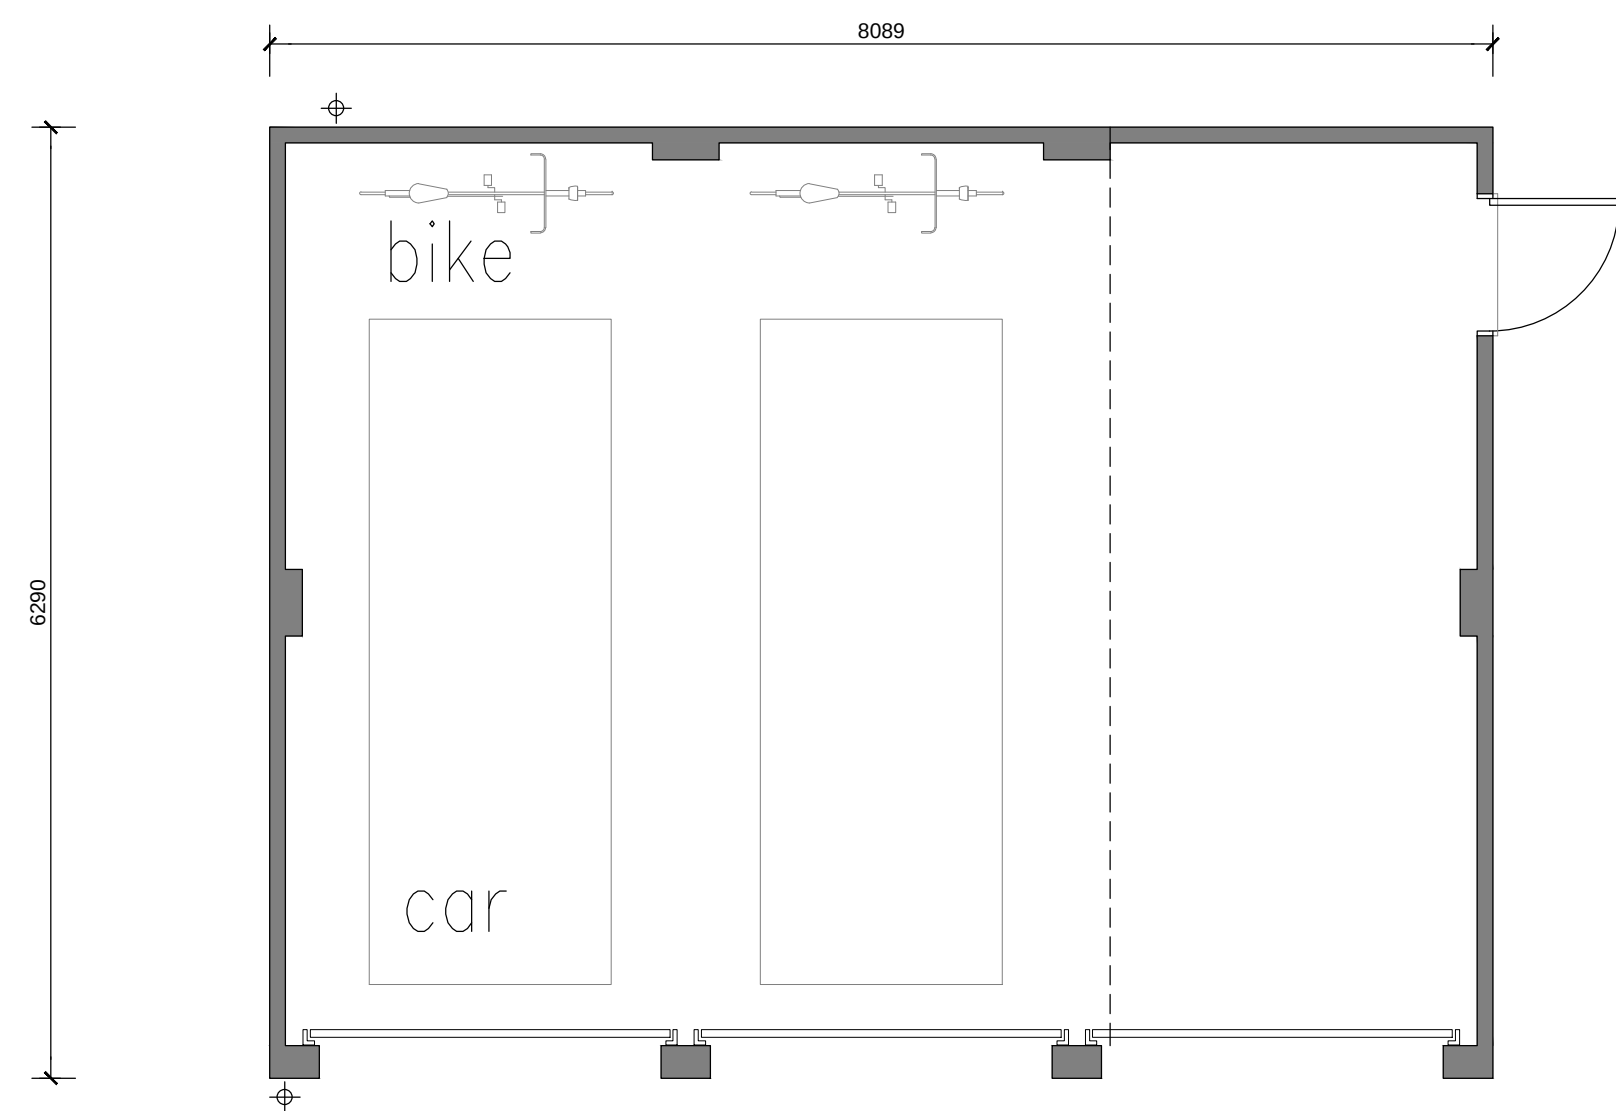

GARAGE / SALES OFFICE FLOOR PLAN
(triple width, detached.
reduced to double width post-construction)

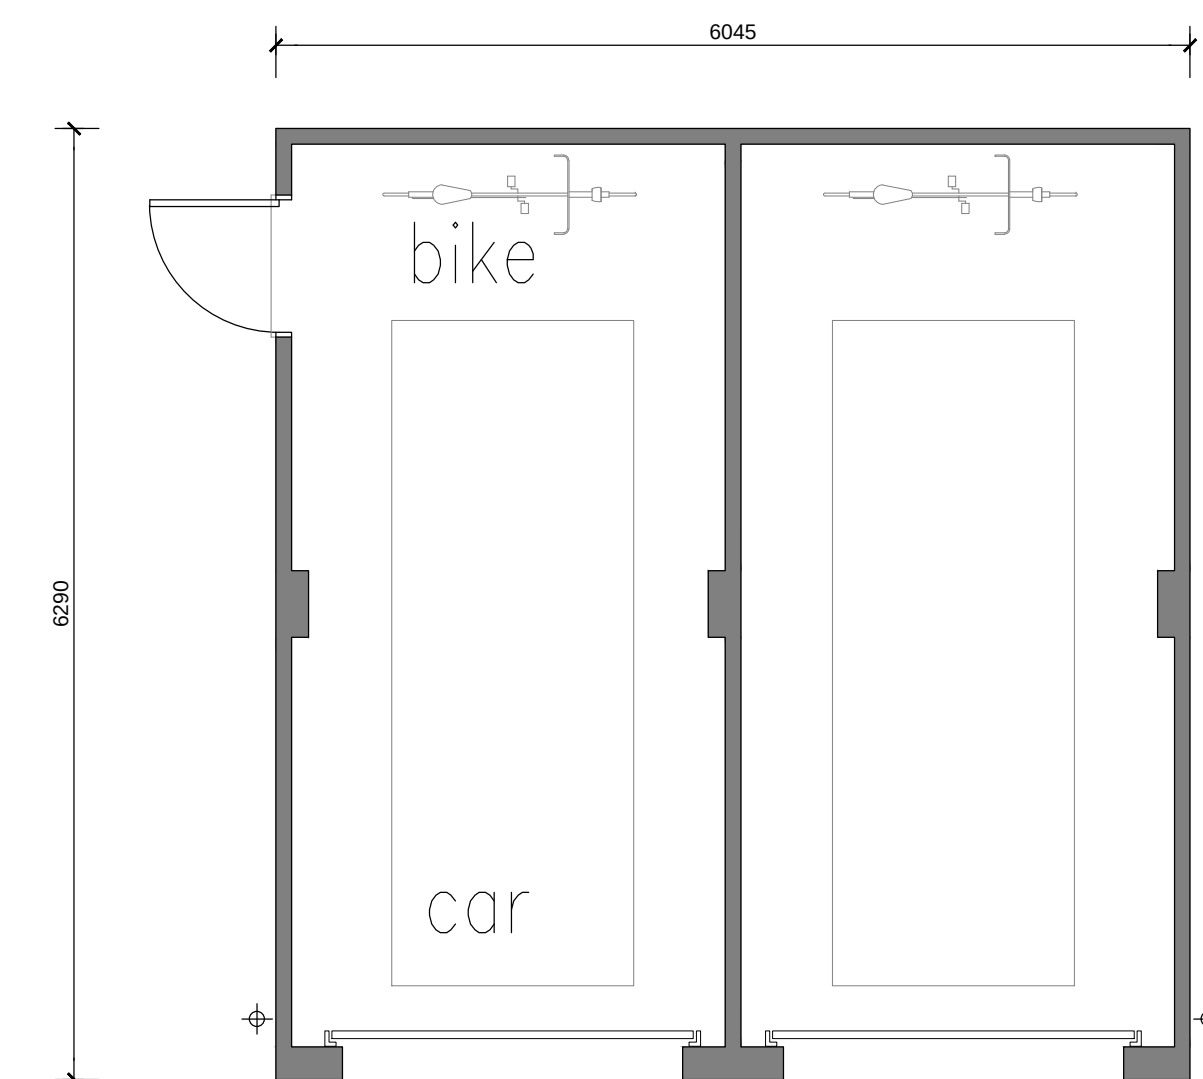

GARAGE FLOOR PLAN
(double width, detached, dual occupier)



REVISION		DATE	COMMENTS	TITLE		AUTHOR / CHECKED	
				PORTSDOWN HILL, HAVANT			
				DETAIL			
				ANCILLARY BUILDINGS PLANNING 1 of 2			
				DATE	SCALE		
				FEB 2014	1:50 @ A1		1:100 @ A3
				DRAWING No.	REV.	AUTHOR / CHECKED	
				10774 - P.01.44		AC/PF	
				DRAWING-STATUS	PLANNING		



LHC GROUP

www.lhc.net

architecture

urbanism

safety

☐ EXETER	01382	444334
☐ PLIMOUTH	01752	669366
☐ SOUTHAMPTON	06450	714565

CONTRACTORS MUST CHECK ALL DIMENSIONS ON SITE. ONLY FIGURED DIMENSIONS ARE TO BE WORKED FROM. DISCREPANCIES MUST BE REPORTED TO THE ARCHITECT BEFORE PROCEEDING. C. 10: DRAWING IS COPYRIGHT