




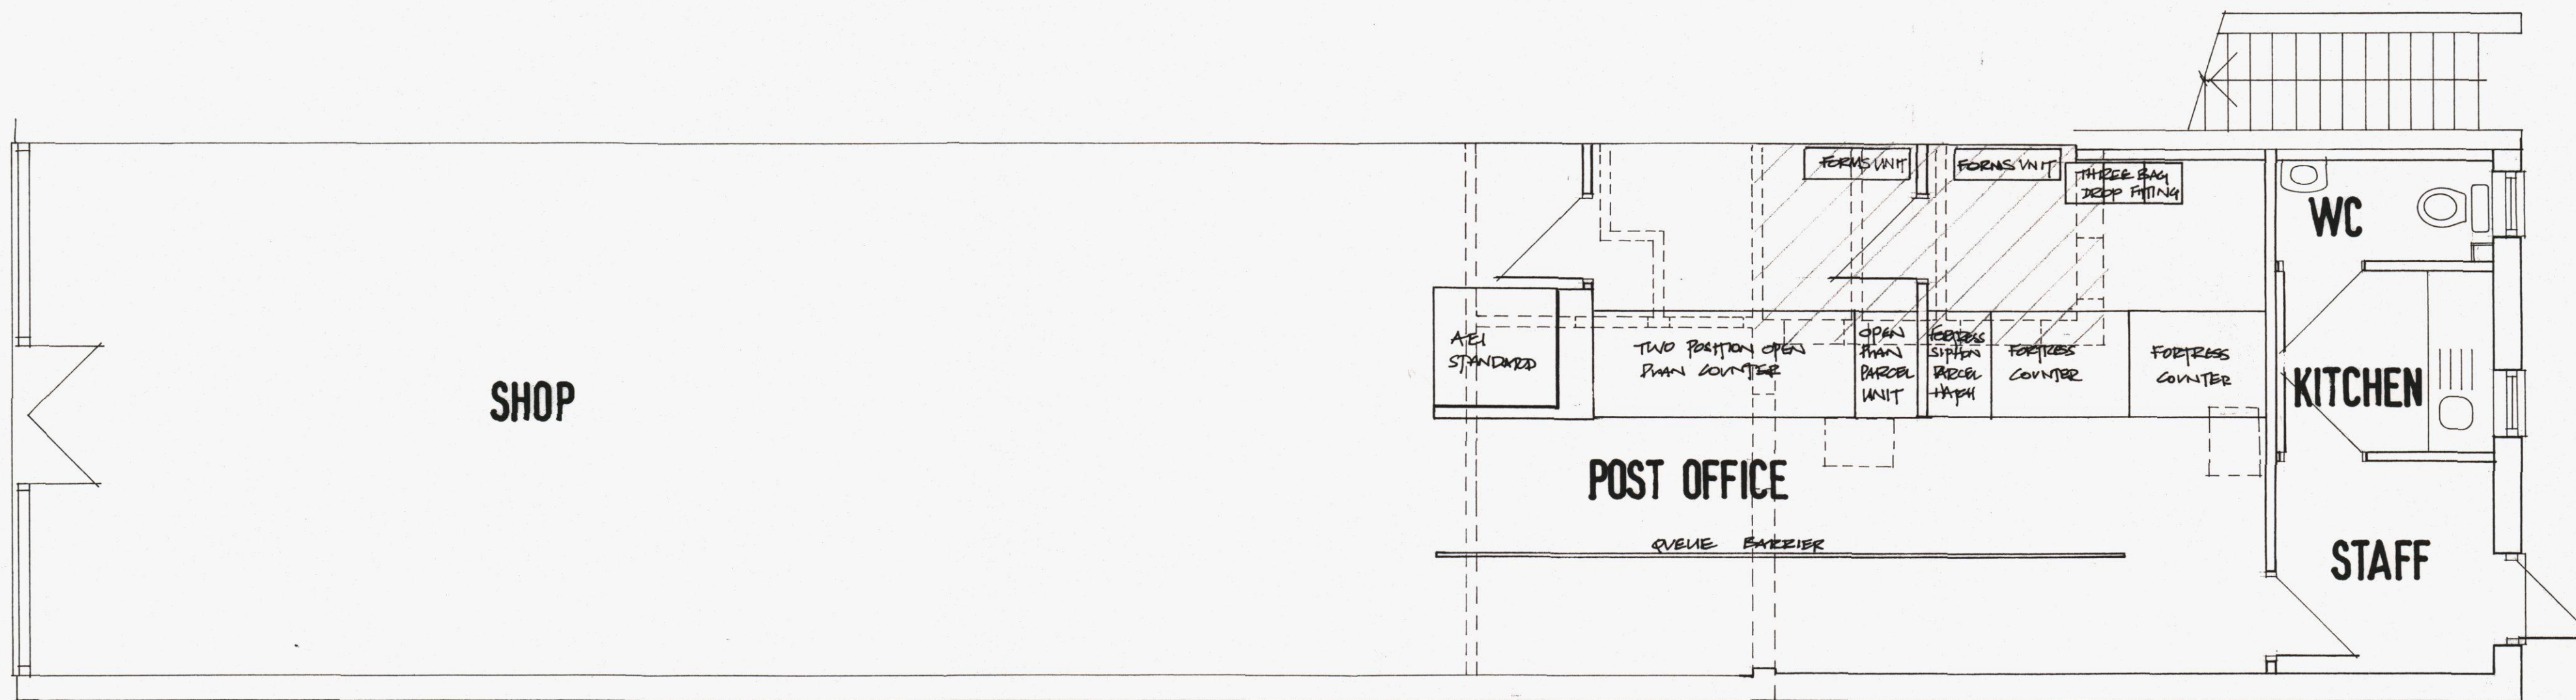

FLOOR PLAN

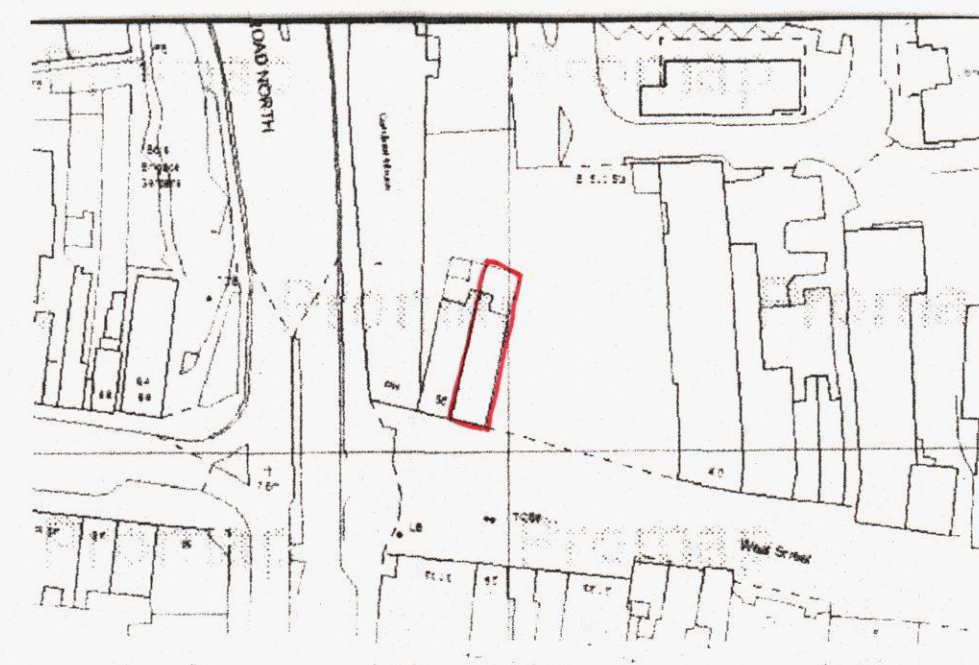

LOCATION

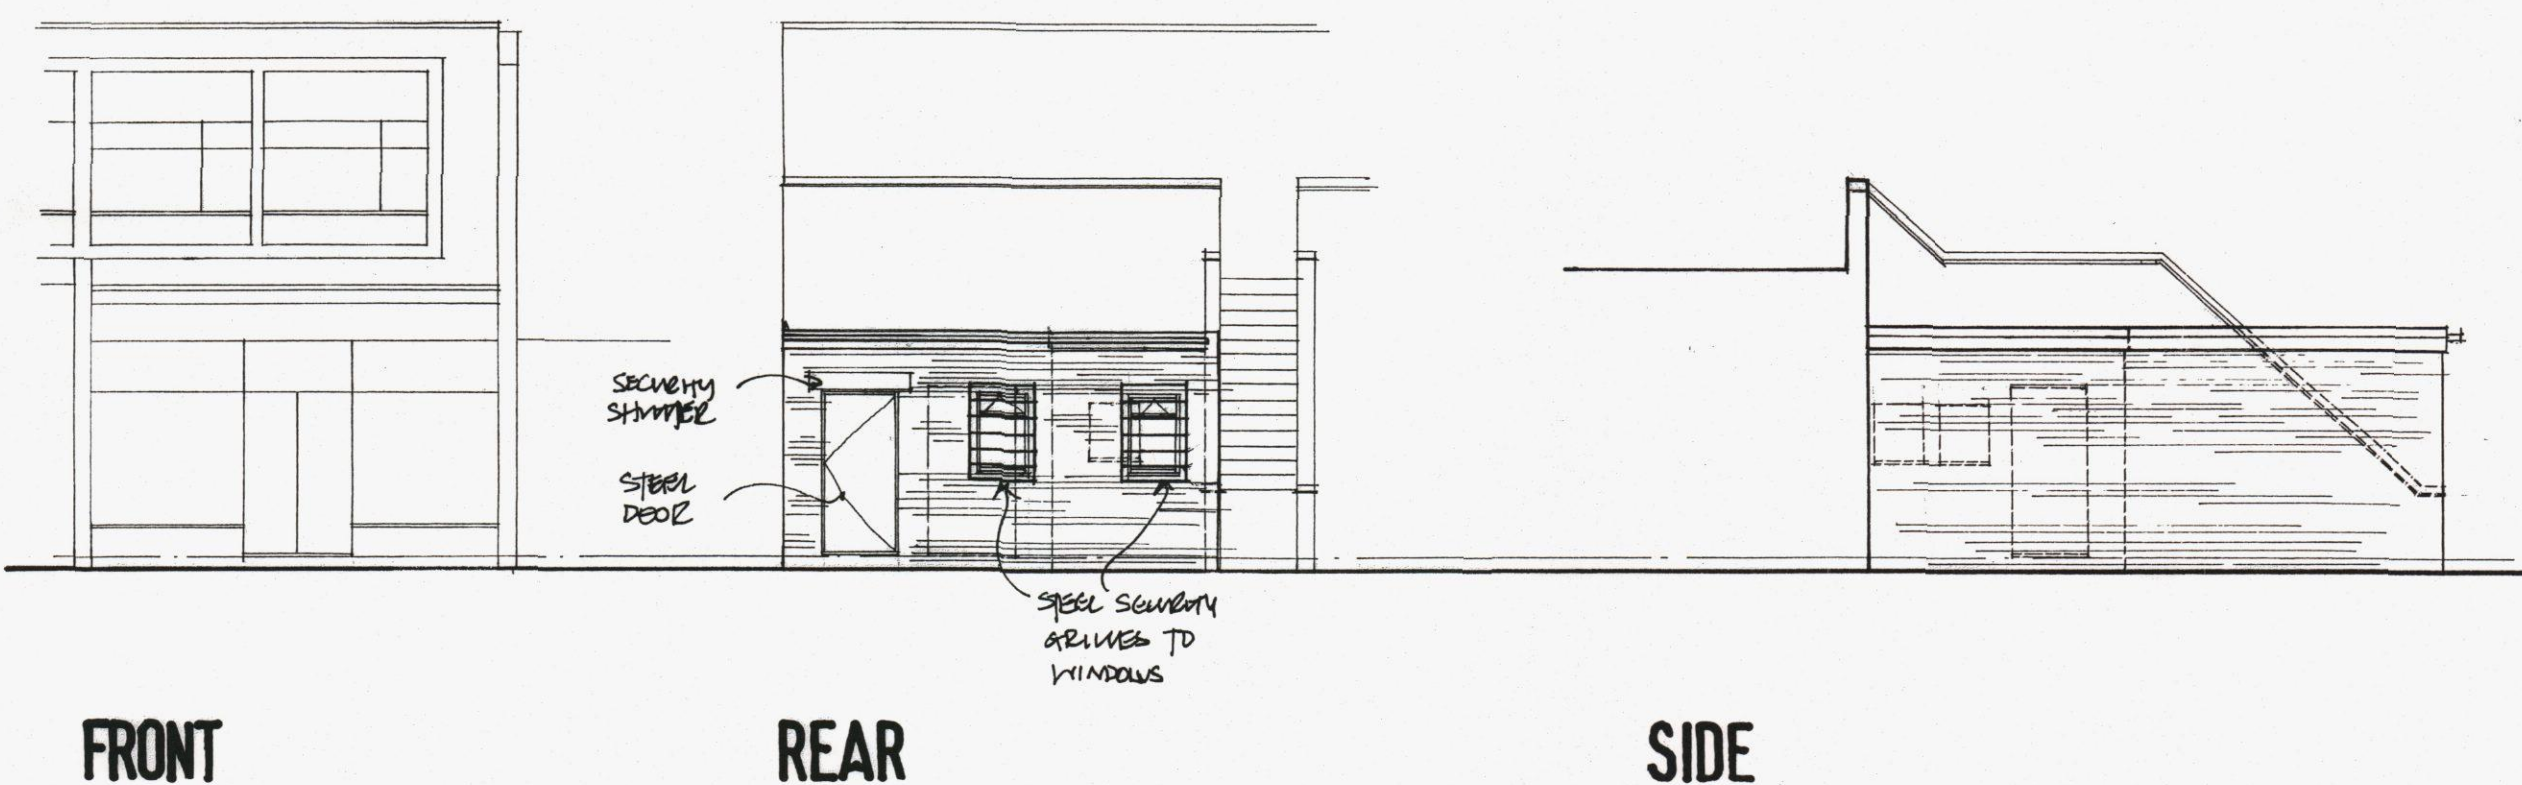

Derek Treaqus Associates
 ARCHITECTURAL SERVICES
 No 3 The Townhouse, 20 Nelson Road, Southsea, Havant PO5 2AS
 Tel 07956 624094
 derek.treaqus@ntlworld.com

Project **REAR EXTENSION TO
 56 WEST STREET,
 HAVANT,
 HAMPSHIRE.**

Client **Mr J Mandair**

Title **PLANNING DRAWING-PROPOSED**

Date	Drawn	Scale
Aug 2013	DT	1:50, 1:100, 1:1250

Dwg. No.	Rev
13.214.01	