
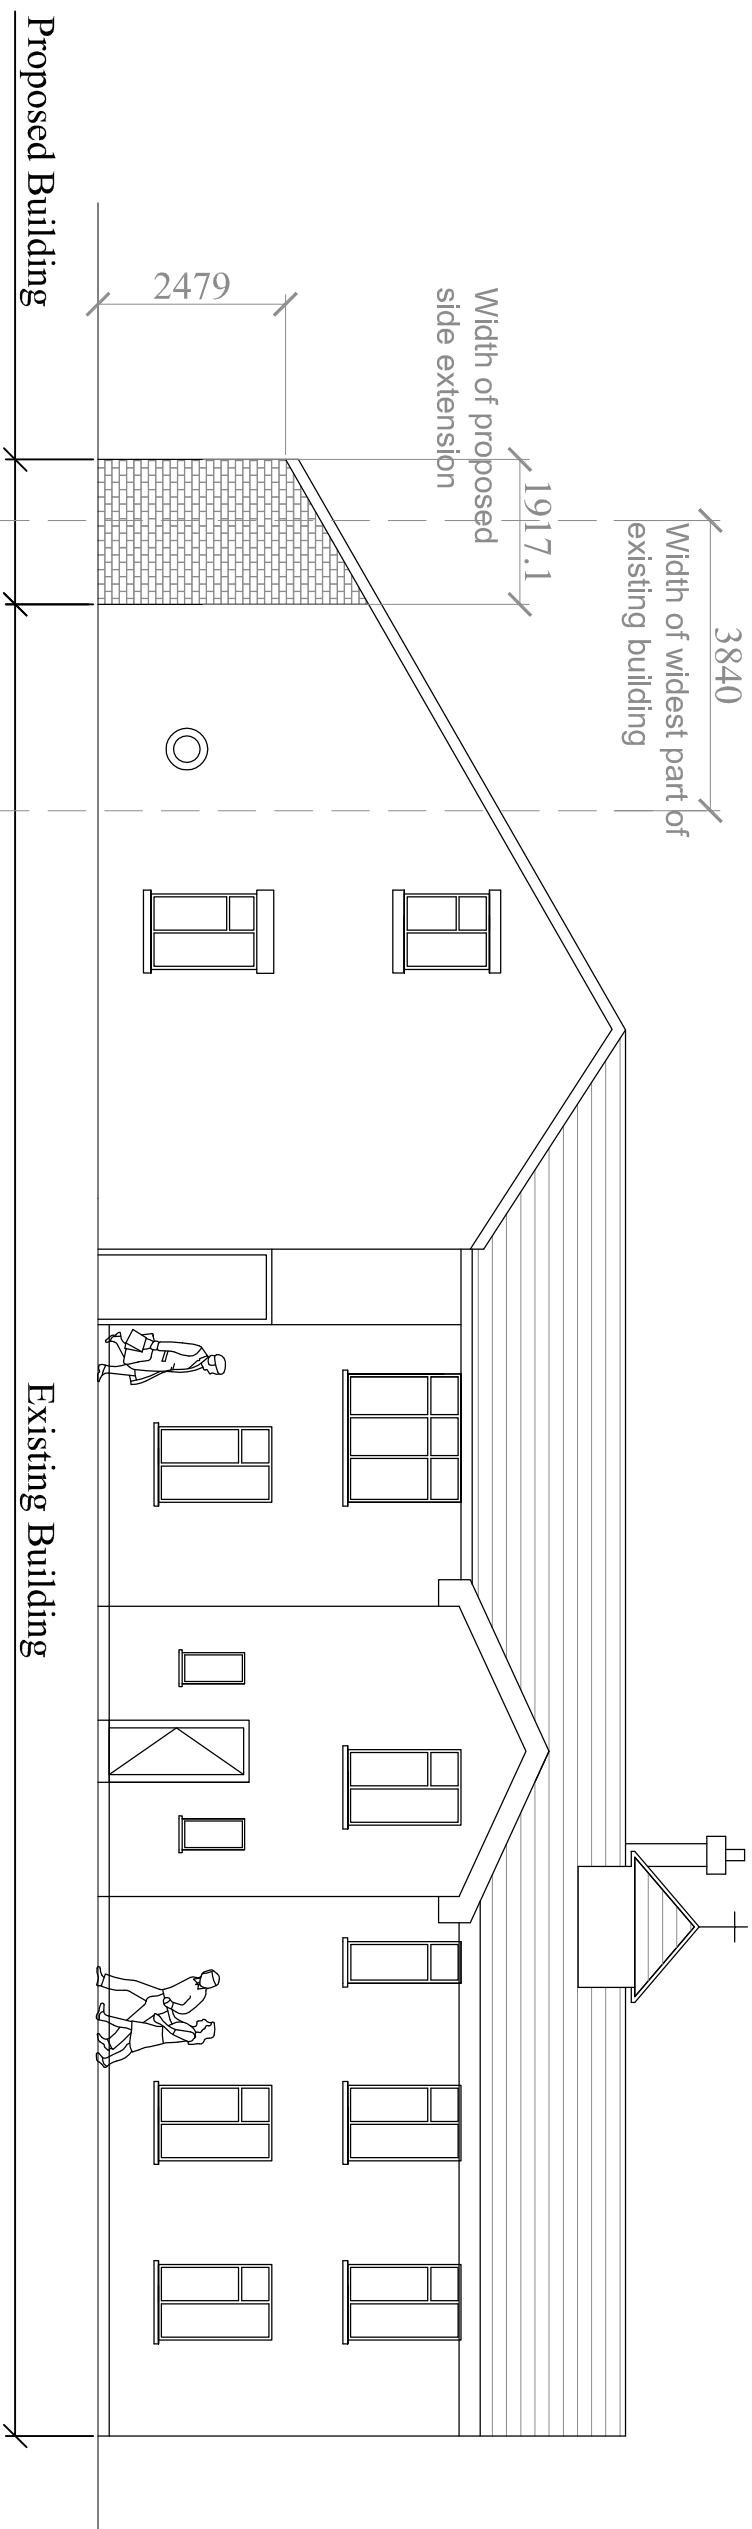


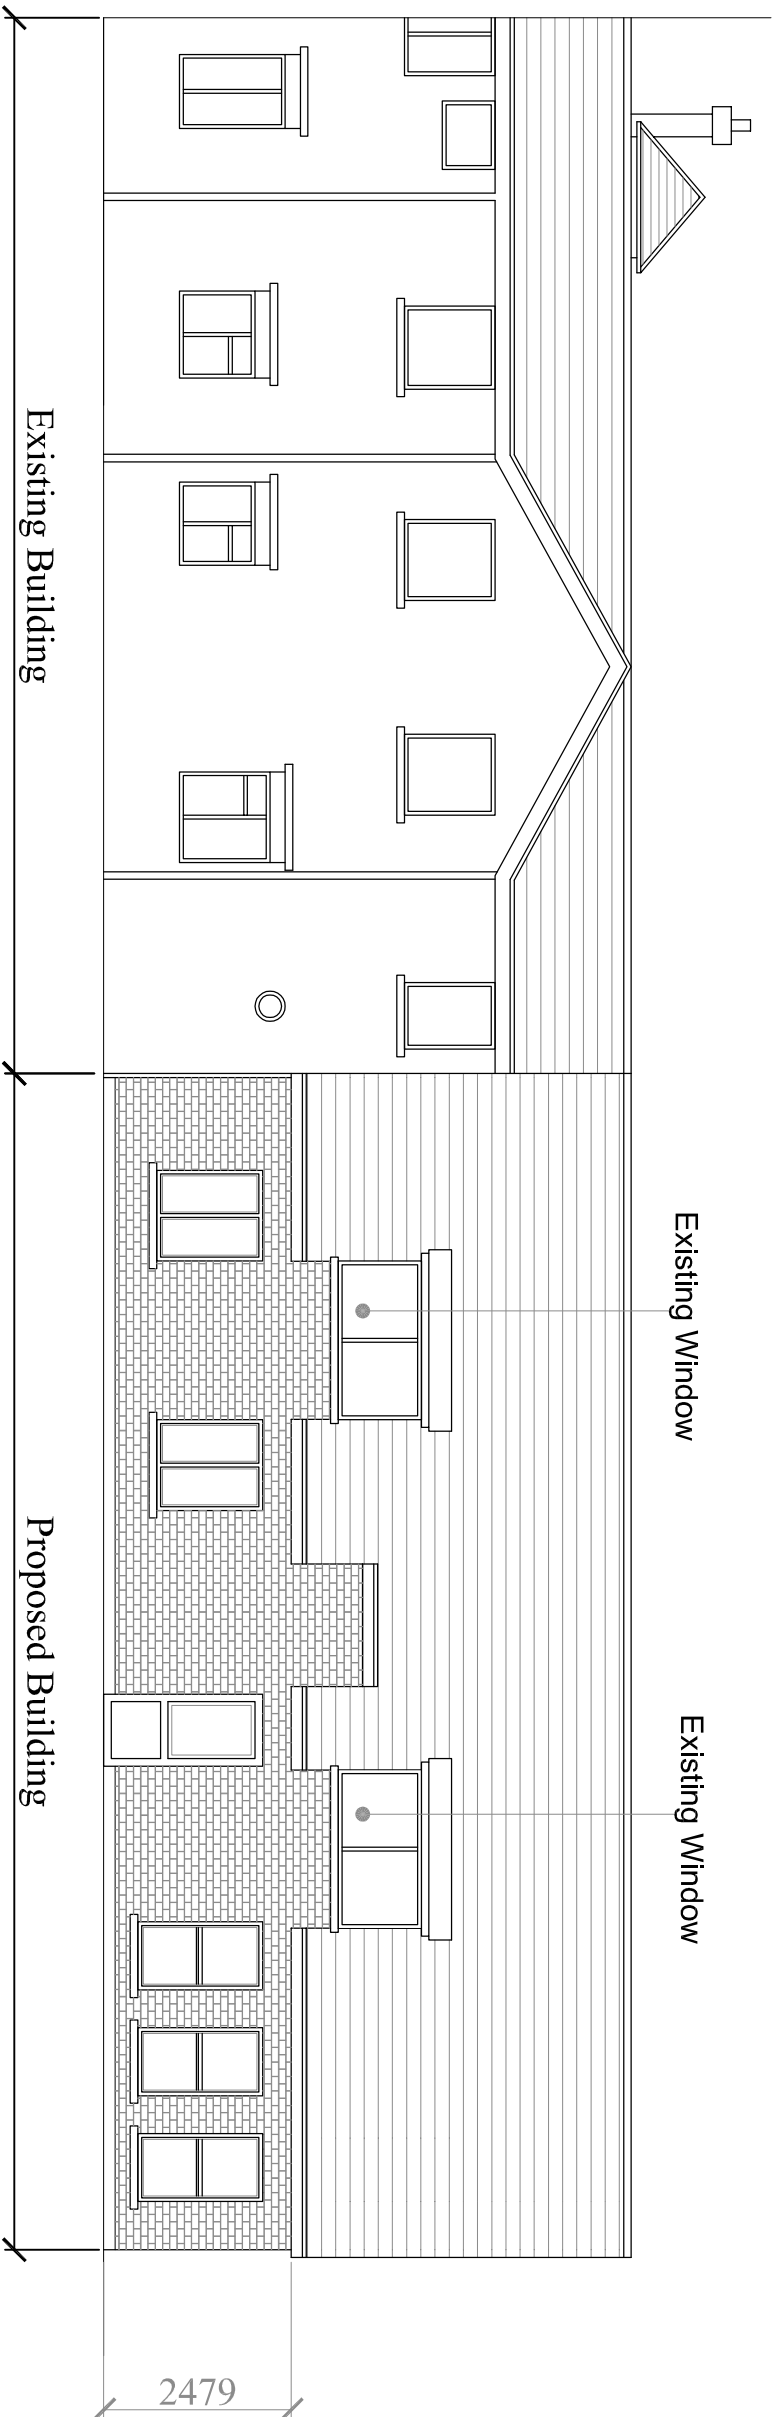

Revision					
Description					
Date					
Project			Drawing Name		
26, West Field Avenue, Haying Island, Hampshire, PO11 9AG			Proposed North and East Elevations		
Suburban Studios www.suburbanstudios.co.uk COOMBE FARM, CR0 5HL 020-86542310 info@suburbanstudios.co.uk					
Job No	080408	Date	11.09.13		
Drawing Number	AP 002	Rev	--		
Scale	1:100@A3				
Drawn:	PL	Checked:	GSW		
DO NOT SCALE FROM THIS DRAWING: Any drawing errors or divergences should be brought to the attention of SubUrban Studios at the address shown.					